


- PROPOSED WORKS
- EXTERNAL
- CARRY OUT CLEANING TO RAINWATER GOODS
 - CARRY OUT LOCALISED REPAIRS TO ROOF, REPLACING SLATES, FIXING LOOSE LEAD FLASHING AND CLEANING OFF VEGETATION.
 - STRIP AND RECOVER THE EXISTING BITUMEN FELT ROOF COVERING TO THE REAR FLAT ROOF. THERMAL IMPROVEMENTS MAY BE REQUIRED IN ACCORDANCE WITH APPROVED DOCUMENT L - CONSERVATION OF FUEL AND POWER.
 - STRIP AND REPLACE THE LEADWORK TO THE DORMER STRUCTURES. INSPECT THE TIMBER STRUCTURES WHEN EXPOSED AND UNDERTAKE ANY REQUIRED REMEDIAL WORKS.
 - CARRY OUT LOCALISED REPAIRS TO BRICK ON EDGE COPING INCLUDING FLAUNCHING TO CHIMNEY STACKS.
 - REPLACE EXISTING TIMBER SASH WINDOWS THROUGHOUT WITH TIMBER DOUBLE GLAZED EQUIVALENT (SEE HIGHLIGHTED IN RED).
 - REPAIR OR REPLACE THE DAMAGED FENCING PANELS TO THE FRONT AND REAR ELEVATIONS.
 - CARRY OUT LOCALISED REPAIRS TO THE MASONRY FACADE.
- INTERNAL
- UNDERTAKE ADAPTATIONS TO THE COMMUNAL STAIRCASES TO BRING THESE INTO COMPLIANCE WITH APPROVED DOCUMENT K. THESE ADAPTATIONS SHOULD INCLUDE INCREASING THE HANDRAIL HEIGHT TO A MINIMUM OF 900MM ABOVE THE FINISHED FLOOR LEVEL AND RESTRICTING ANY OPENINGS IN THE STAIR TO LESS THAN 100MM IN DIAMETER.

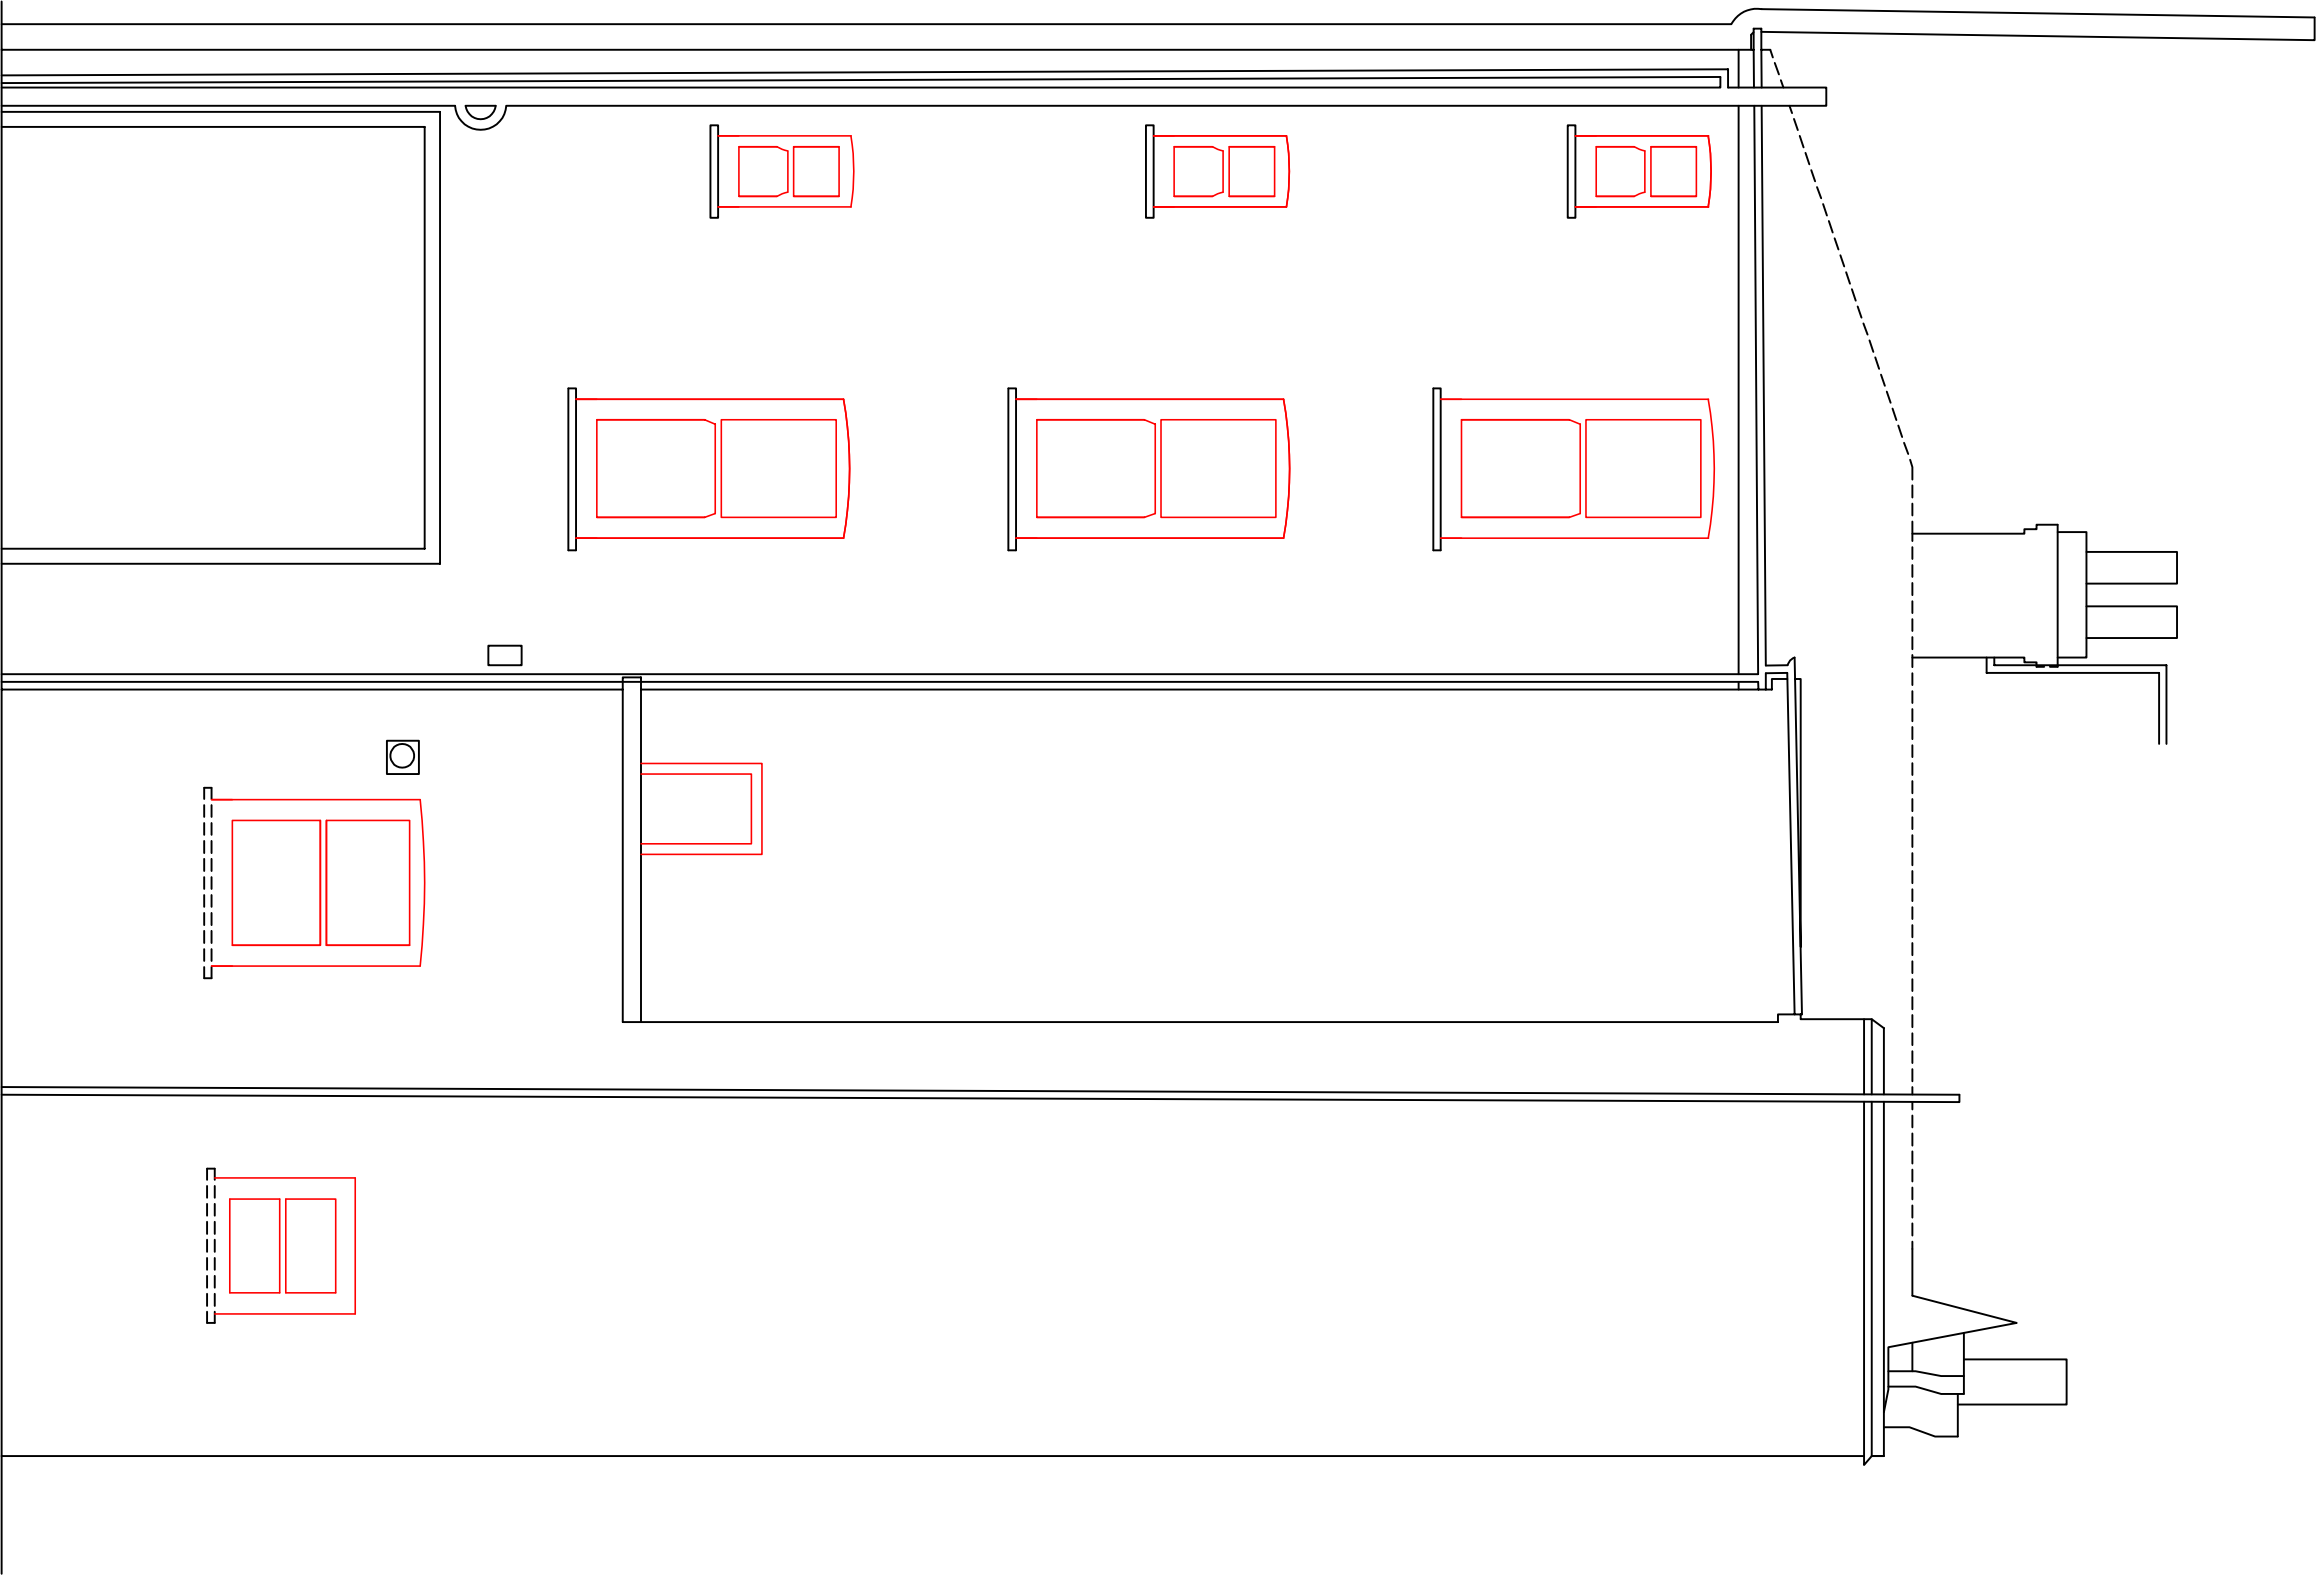

ELEVATION C-C
SCALE 1:50


- DISCLAIMER NOTES:
- THIS DOCUMENT IS COPYRIGHT OF THE ORIGINATOR AND MUST BE TREATED AS CONFIDENTIAL. IT MUST NOT BE ALTERED, REPRODUCED OR DISTRIBUTED WITHOUT PRIOR WRITTEN CONSENT OF THE ORIGINATOR.
 - THIS DOCUMENT MUST NOT BE ALTERED. THE ORIGINATOR ACCEPTS NO RESPONSIBILITY FOR ANY DISCREPANCIES ARISING AS A RESULT OF THE ORIGINATOR'S INFORMATION.
 - ANY DISCREPANCY MUST BE REPORTED TO THE ORIGINATOR.
 - DO NOT SCALE THIS DOCUMENT - USE FIGURED DIMENSIONS ONLY.
 - ALL DIMENSIONS MUST BE CHECKED ON SITE PRIOR TO COMMENCEMENT OF ANY RELATED WORK.
 - THIS DOCUMENT MUST BE READ IN CONJUNCTION WITH ALL SUPPORTING DOCUMENTS PRODUCED BY THE ORIGINATOR AND OTHER PROJECT DISCIPLINES.
 - THE ORIGINATOR ACCEPTS NO RESPONSIBILITY FOR THE ACCURACY OF BACKGROUND INFORMATION PROVIDED BY THIRD PARTIES. THIS MUST BE TREATED AS INDICATIVE ONLY.
 - USERS OF THIS DOCUMENT ARE RESPONSIBLE FOR CHECKING WHICH REVISION IS CURRENT.
 - THE ORIGINATOR'S STATUS, INFORMATION OR "PERMANENT" INDICATES THAT THIS DRAWING IS FOR REFERENCE PURPOSES ONLY. THE ORIGINATOR WILL ACCEPT NO RESPONSIBILITY FOR THE COMPLETENESS OF INFORMATION UNDER THIS STATUS.
 - THE DOCUMENT STATUS "RECORD" OR "AS BUILT" HAS BEEN REVERSED. IN PART, BASED ON THE ORIGINATOR'S ASSUMPTIONS, THE ORIGINATOR ASSUMES NO RESPONSIBILITY FOR THE RELIABLE, THE ORIGINATOR ASSUMES NO RESPONSIBILITY FOR THE ACCURACY OF THIS "RECORD" OR "AS BUILT" DOCUMENT OR FOR ANY ERRORS OR OMISSIONS THAT MAY HAVE BEEN INCORPORATED INTO IT AS A RESULT OF INCOMPLETE INFORMATION PROVIDED TO THE ORIGINATOR.
 - THE ORIGINATOR DOES NOT WARRANT THE ACCURACY OF THIS DOCUMENT AND DOES NOT ADVISE TO OBTAIN INDEPENDENT VERIFICATION OF ITS ACCURACY.

DRAWING NOTES:

GDH REGULATIONS 2015
SIGNED AND SEALED FOR THE DESIGNER AND BEING UNLAWFUL TO MAKE
ANY ALTERATION OR MODIFICATION TO THE DRAWING WITHOUT THE WRITTEN
CONSENT OF THE DESIGNER. THE DESIGNER SHALL BE RESPONSIBLE FOR
THE RIGHT WITH BRIEF ACCOMPANYING TEXT FOR FURTHER DETAILS OF THE RISKS
IDENTIFIED BY DESIGNERS. REFERENCE SHOULD BE MADE TO DDM HAZARD
REGISTER.



REV	DESCRIPTION	DATE	BY	CHECKED
001	ORIGINAL			

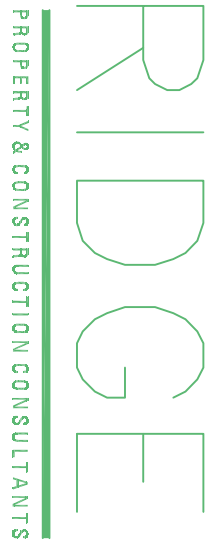

3 VALENTINE PLACE
LONDON, SE1 0BN
TEL: 020 7583 3403
WWW.RIDGE.CO.UK

CLIENT:
LONDON BOROUGH OF HARINGEY

IN ASSOCIATION WITH:
MULALLEY AND CO

PROJECT:
MTC EXTERNAL AND COMMUNAL
1-4 ALBERT BUILDINGS
LONDON, N8 9PF

TITLE:
MTC EXTERNAL AND COMMUNAL
1-4 ALBERT BUILDINGS
PROPOSED ELEVATION C-C

DRAWN BY:	CB	SCALE:	1:50	@	A1
CHECKED BY:	KN	DATE:	05/01/2025		

STATUS:

PLANNING

DRAWING No.	PROJECT	ZONE	LEVEL	TYPE	ROLE	NUMBER	REV
5027209	RDG	XX	XX	EL	B	5003	1

