



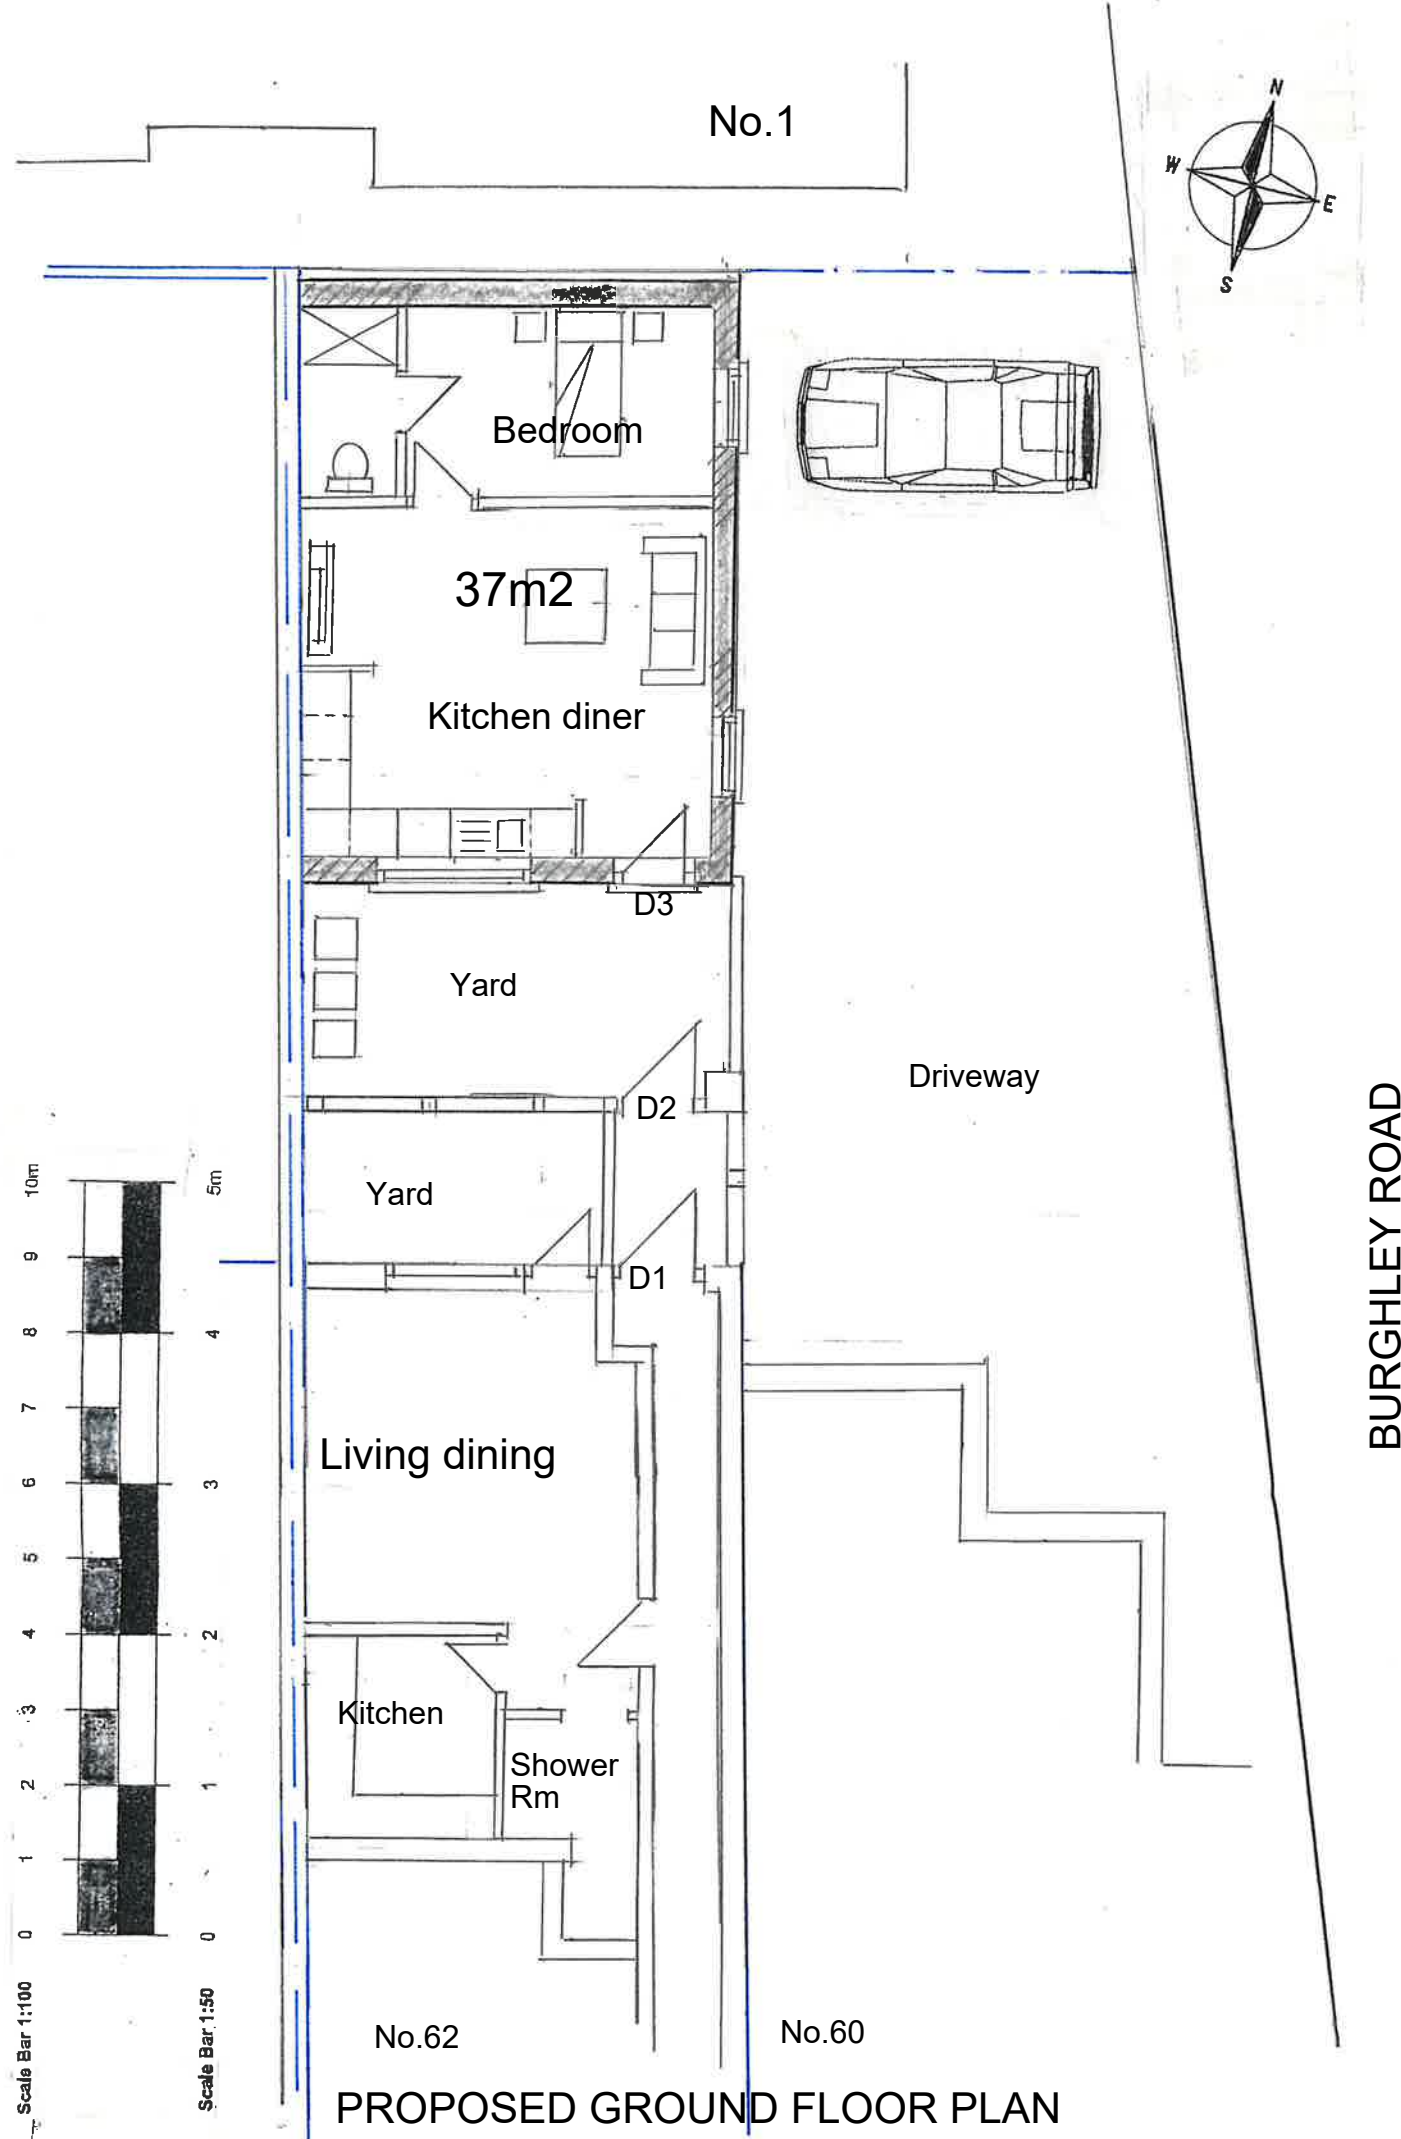

PROPOSED EAST ELEVATION

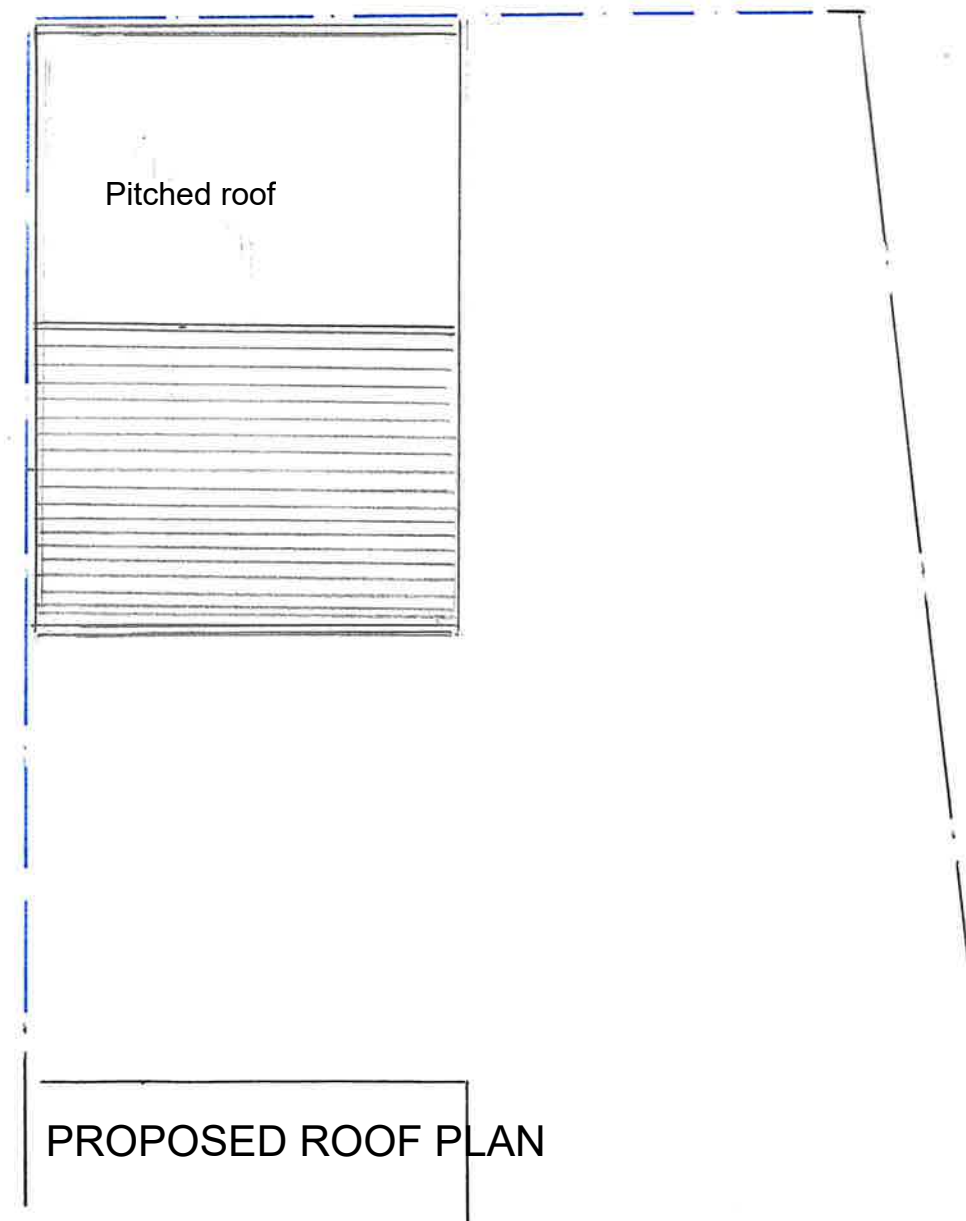

PROPOSED ROOF PLAN

MORAN ARCHITECTURE
& INTERIOR DESIGN
30 RIVERWAY
LONDON N13 5LJ.

T: 07984-857809
E:Moranseumas@yahoo.co.uk



Client:
Mr.P.Thi
62 Turnpike Lane
Haringey N 8 0 PR

Project:
Studio Flat

Drawing:
Proposed plans / elevations

Scale ; 1: 100

Dwg. No; 1201 Date: Dec 2025

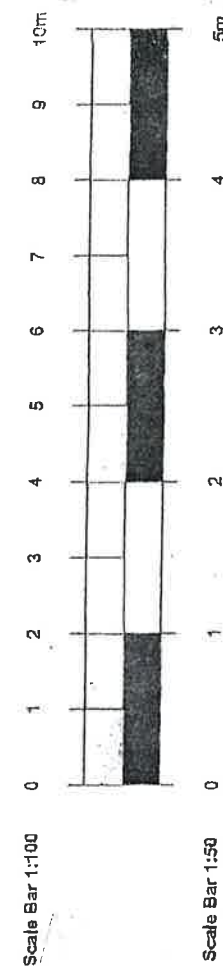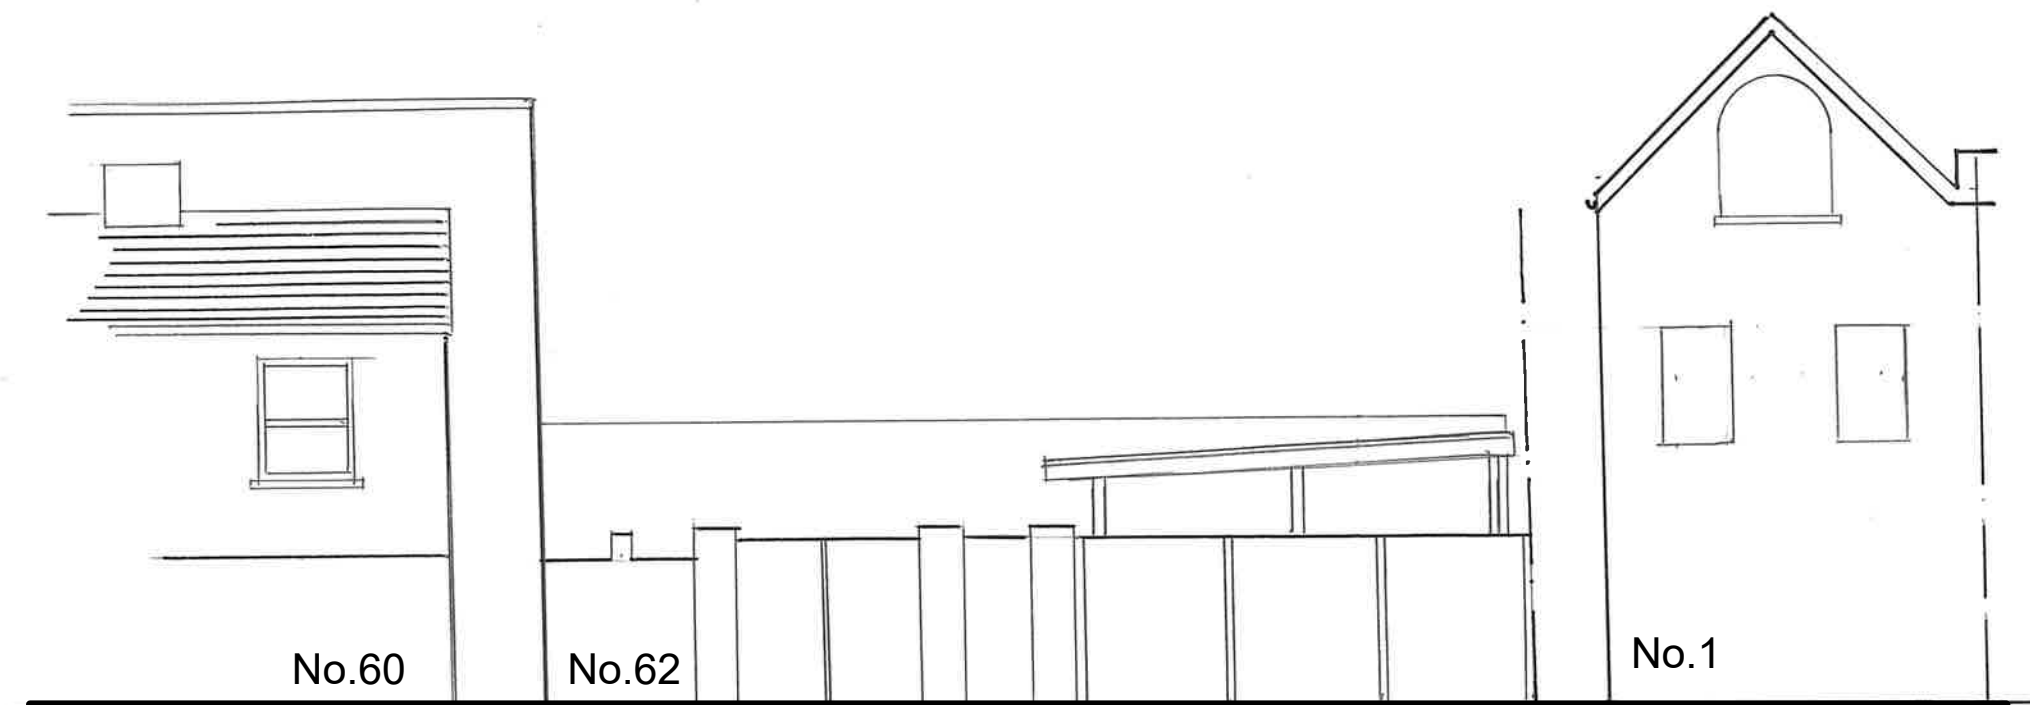

EXISTING EAST ELEVATION STREET SCENE



PROPOSED EAST ELEVATION STREET SCENE

MORAN ARCHITECTURE
& INTERIOR DESIGN
30 RIVERWAY
LONDON N13 5LJ.

T: 07984857809
E: Moranseumas@yahoo.co.uk


Client:
Mr.P.Thi
62 Turnpike Lane
Haringey N8 0PR

Project:
New Studio Flat


Drawing:
Existing / Proposed Street Scene

Scale : 1:100


Dwg. No: 1203 Date: Dec 2025

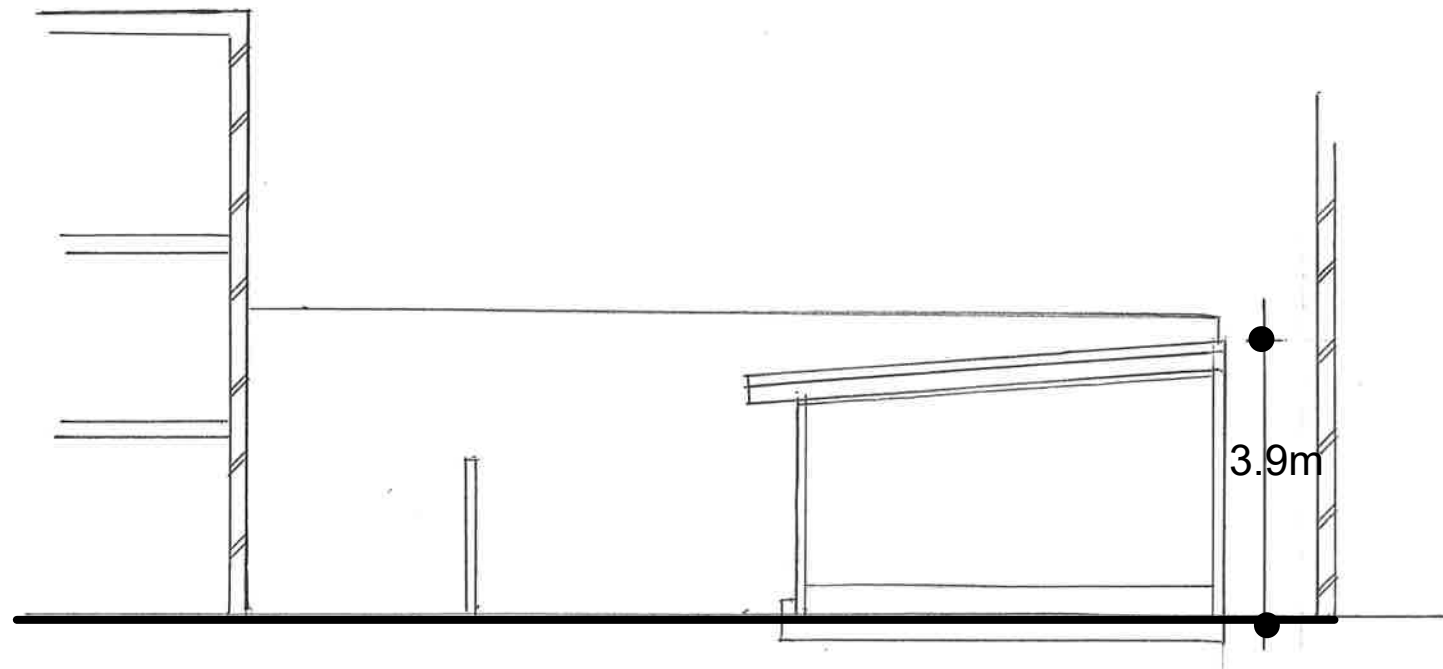

EXISTING THROUGH SECTION

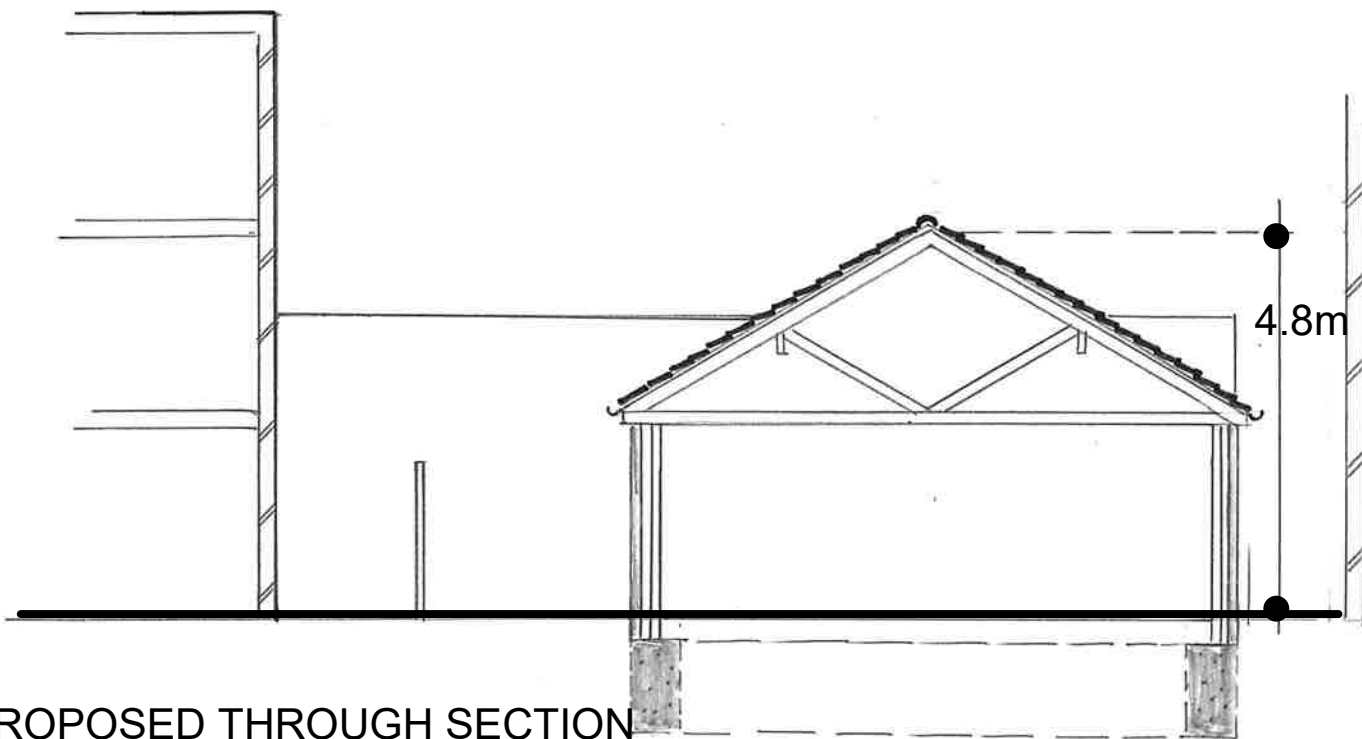

PROPOSED THROUGH SECTION

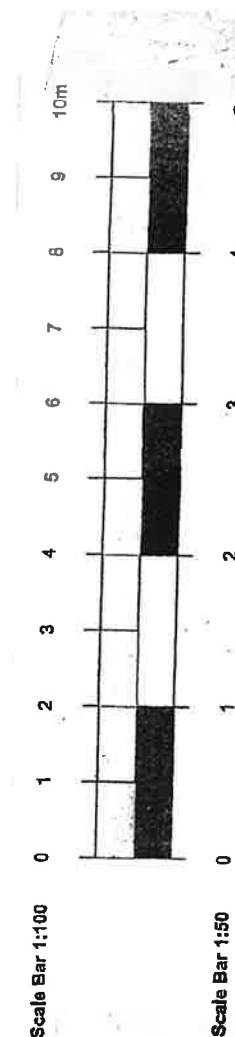

MORAN ARCHITECTURE
& INTERIOR DESIGN
30 RIVERWAY
LONDON N13 5LJ.
T: 0 7 9 8 4-8 5 7 8 0 9
E:Moranseumas@yahoo.co.uk


Client:
Mr.P.Thi
62 Turnpike Lane
Haringey N 8 0PR

Project;
New Studio Flat

Drawing;
Proposed / Existing Sections

Scale ; 1: 1 0 0

Dwg. No; 1 2 0 4 Date: Dec 2 0 2 5

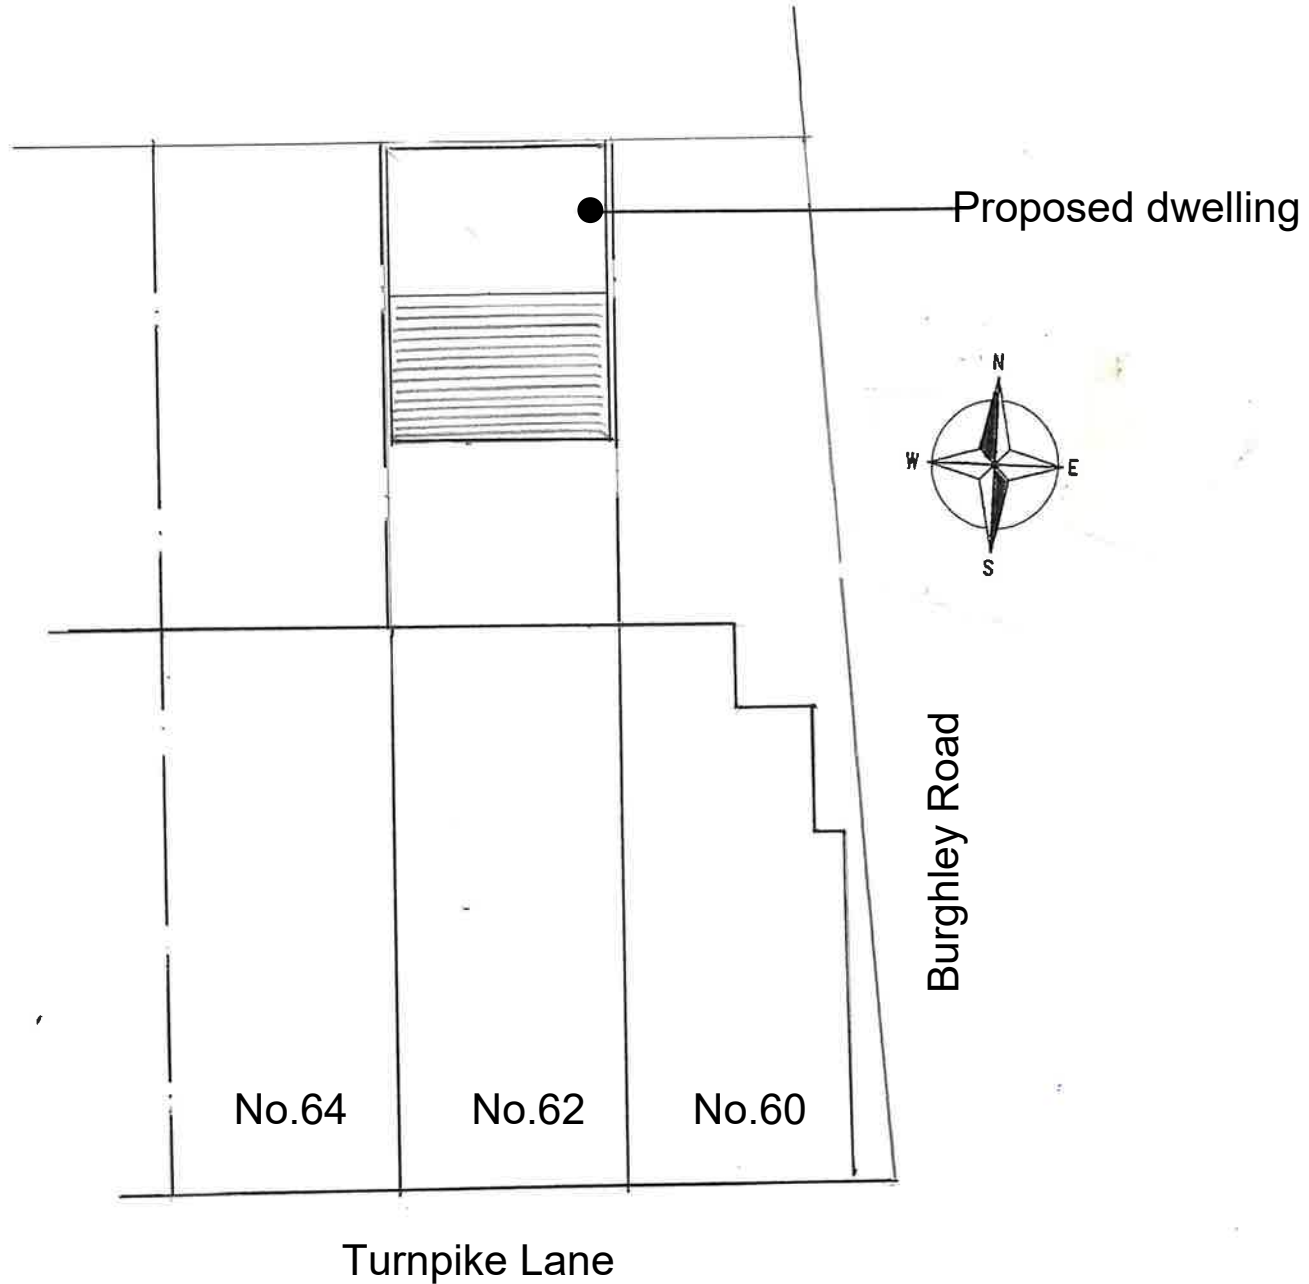

SITE PLAN


1:200

62 TURNPIKE LANE



LOCATION PLAN

1:1250

 

Plan Produced for: Moran Architecture



MORAN ARCHITECTURE
& INTERIOR DESIGN
30 RIVERWAY
LONDON N13 5LJ.

T: 0 7 9 8 4-8 5 7 8 0 9
E: Moranseumas@yahoo.co.uk


Client:
Mr.P.Thi
62 Turnpike Lane
Haringey N 8 0 PR

Project;
Studio Flat


Drawing;
Site plan / Location plan

Scale ; 1:1 2 5 0 / 1:2 0 0


Dwg. No; 1202 Date: Dec 2 0 2 5

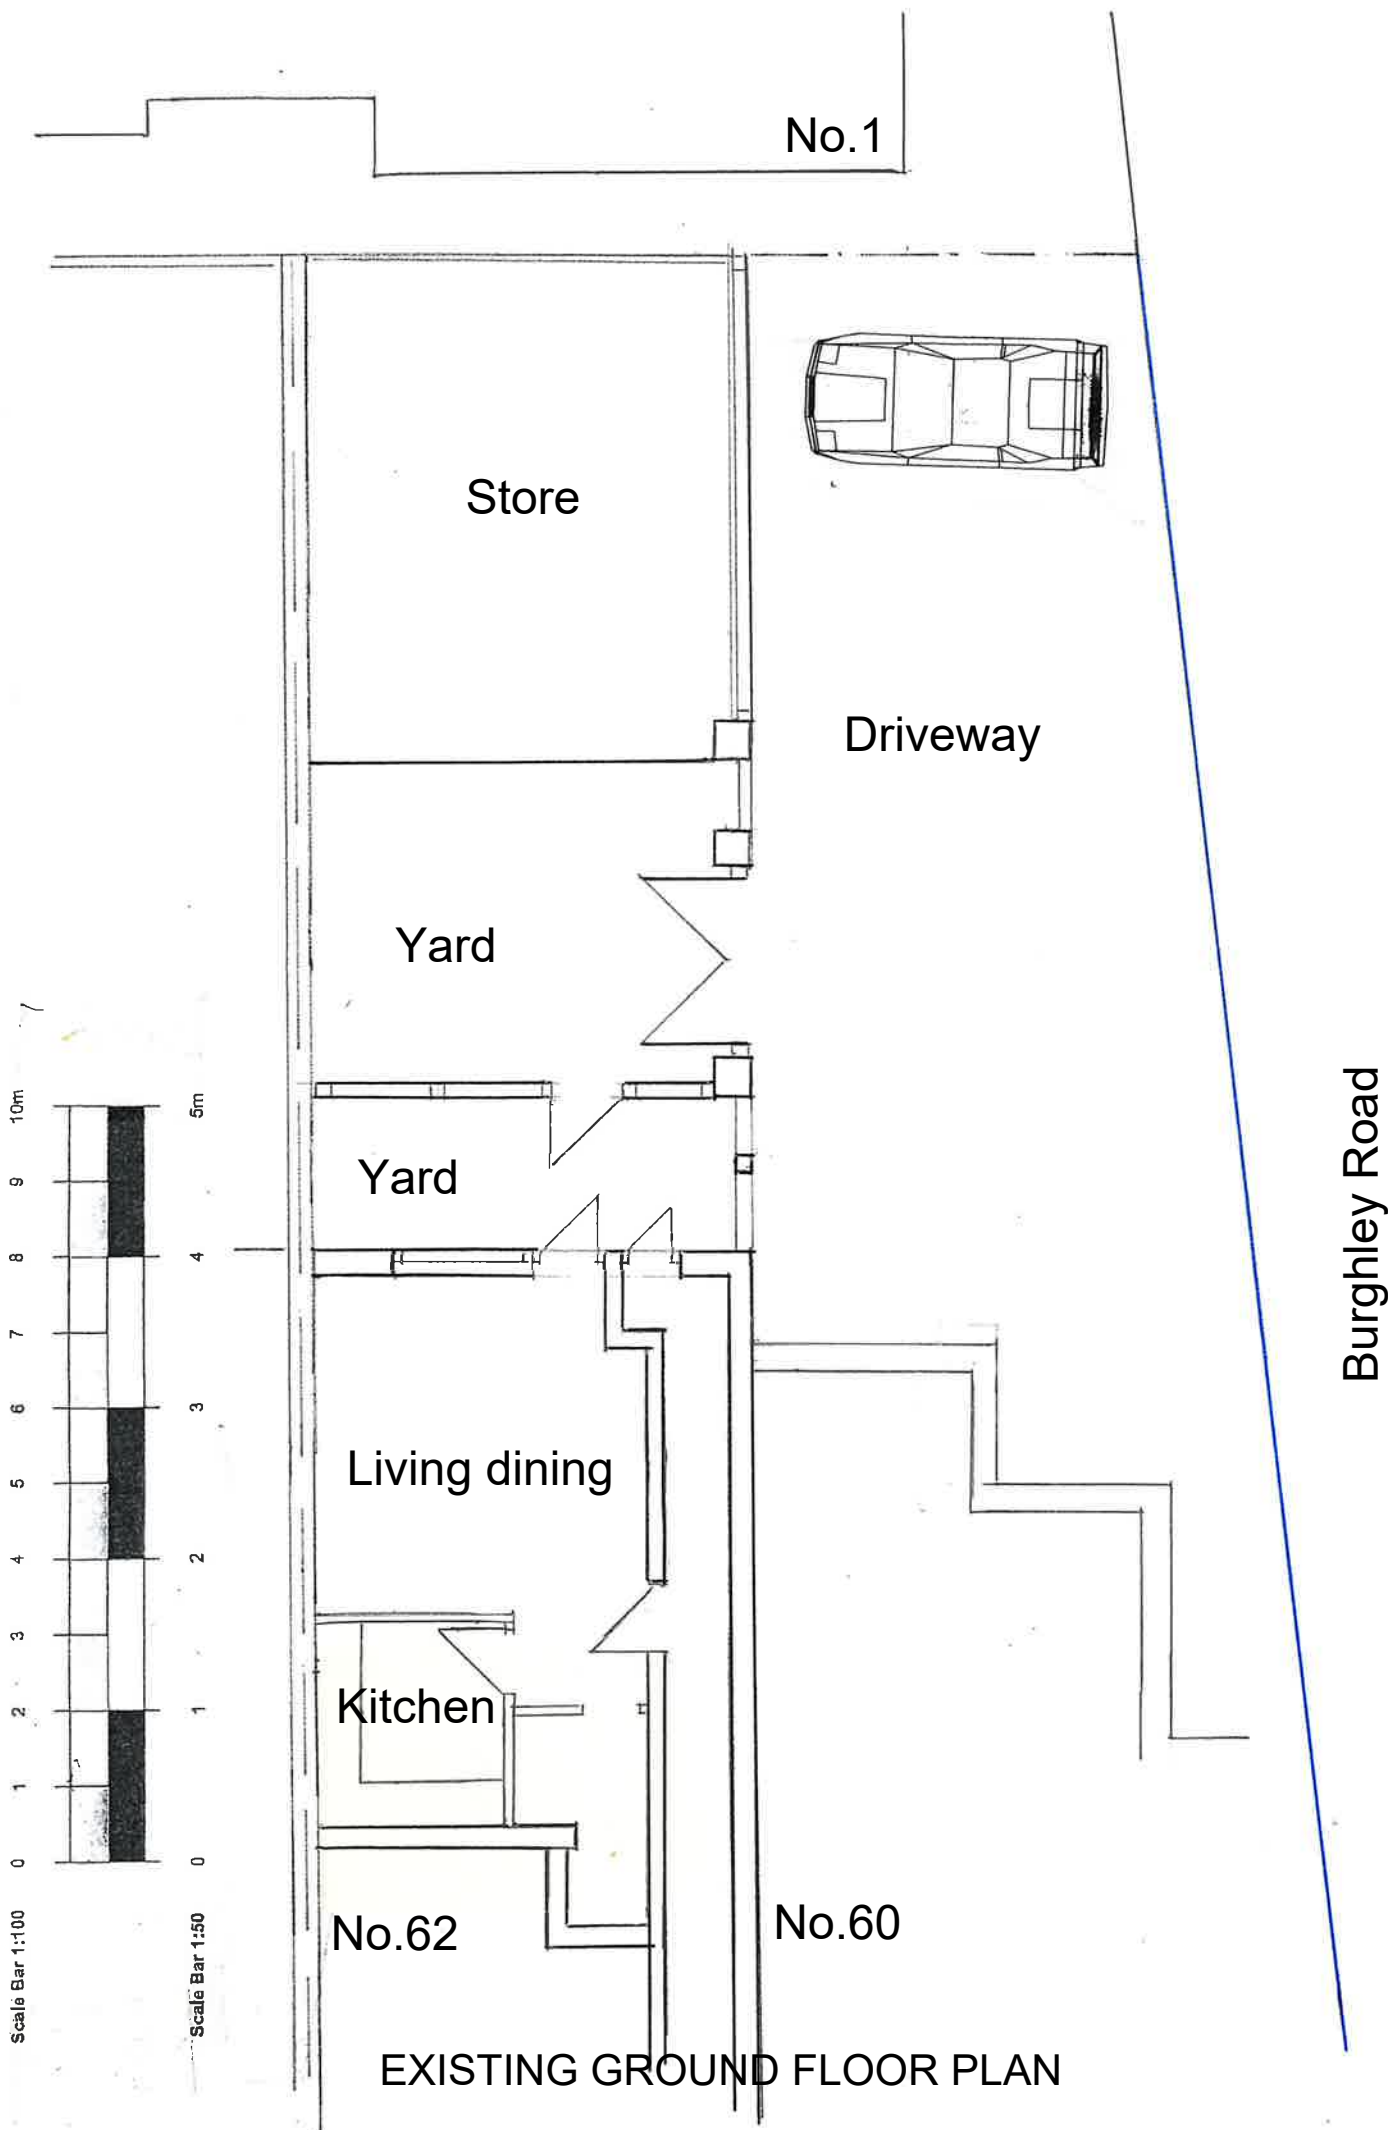

EXISTING GROUND FLOOR PLAN

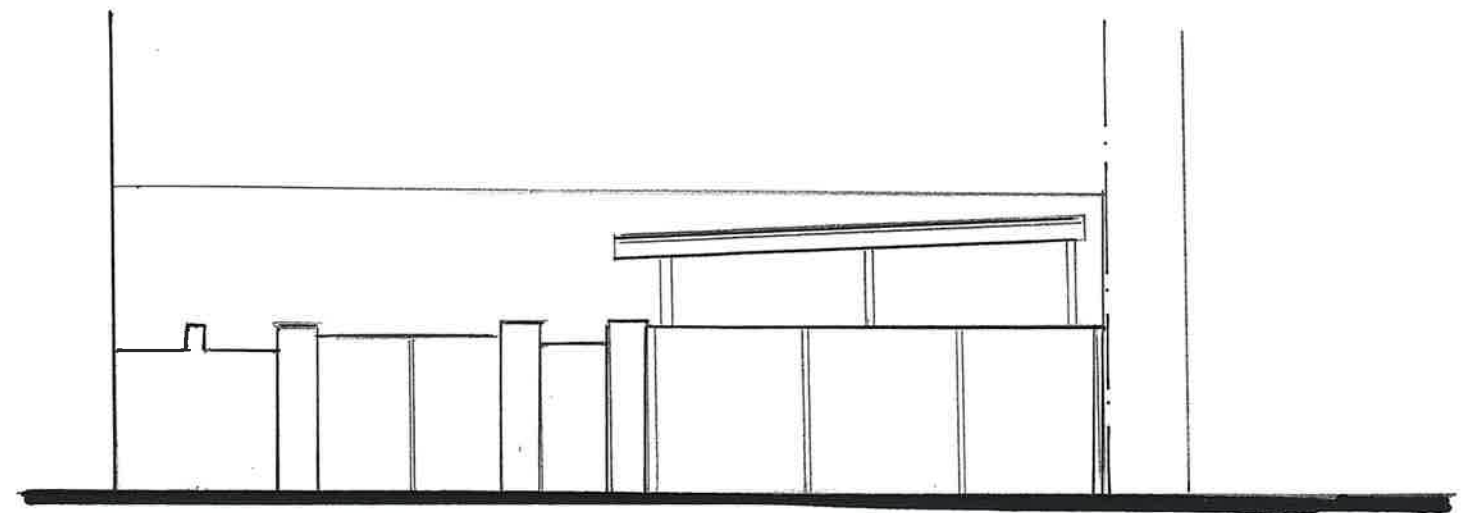

EXISTING EAST ELEVATION

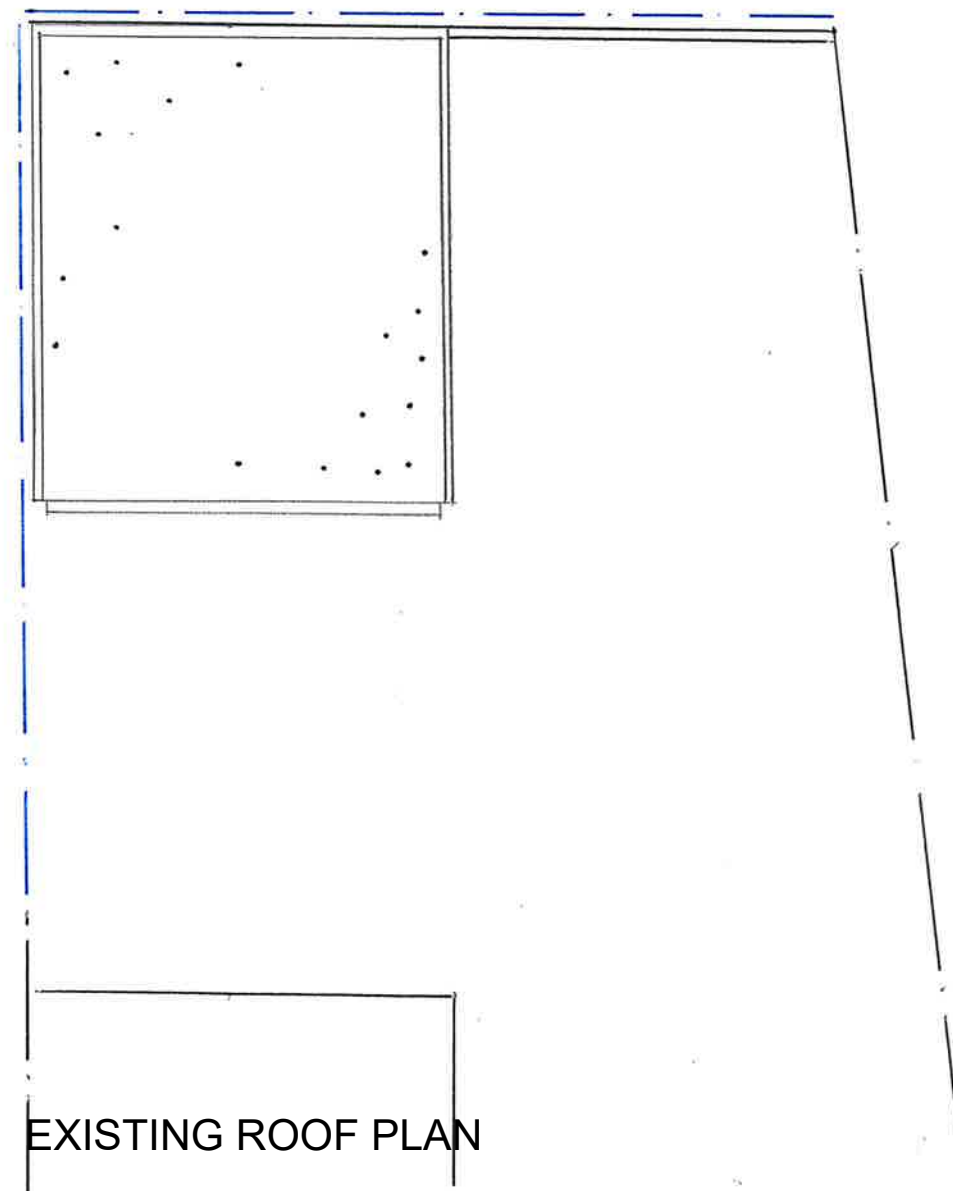

EXISTING ROOF PLAN

MORAN ARCHITECTURE
& INTERIOR DESIGN
30 RIVERWAY
LONDON N13 5LJ.
T: 07984-857809
E: Moranseumas@yahoo.co.uk

Client:
Mr.P.Thi
62 Turnpike Lane
Haringey N 8 0 PR

Project;
Studio Flat

Drawing;
Existing plans / elevations

Scale ; 1: 100

Dwg. No; 1200 Date: Dec 2025