



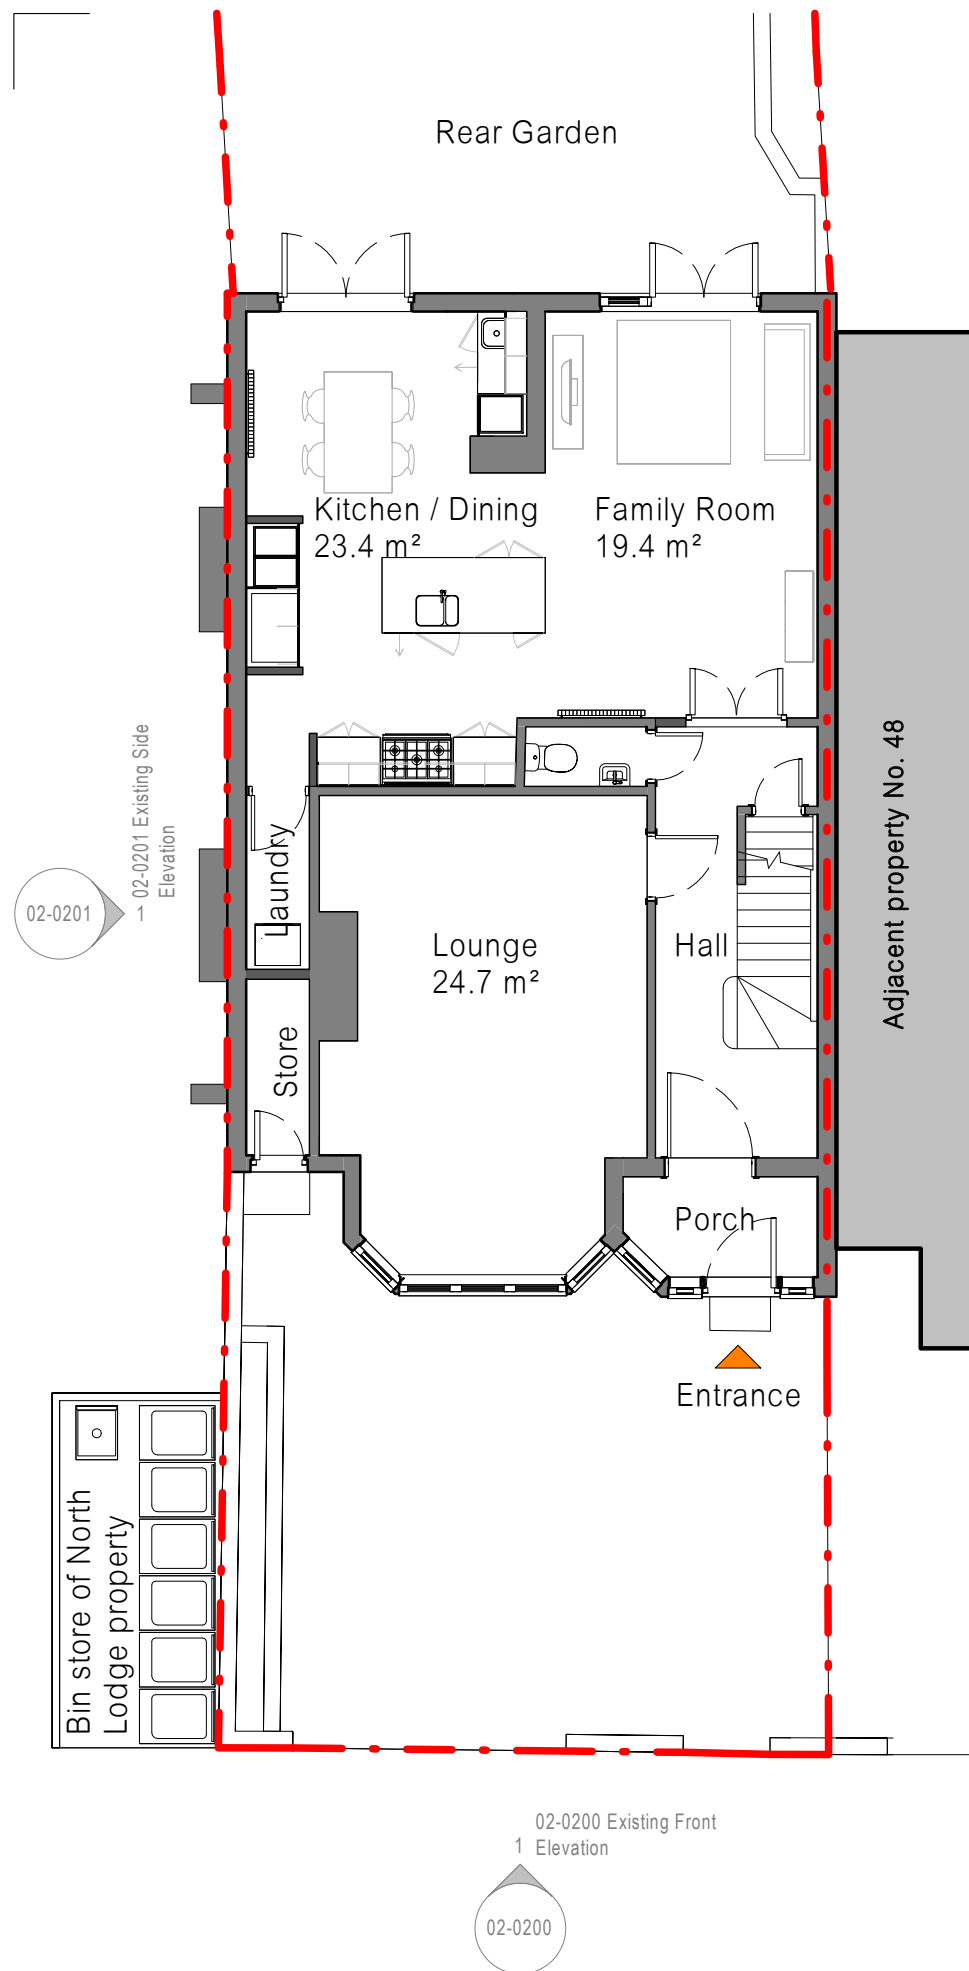

01 Existing Ground Floor Plan
1 : 100

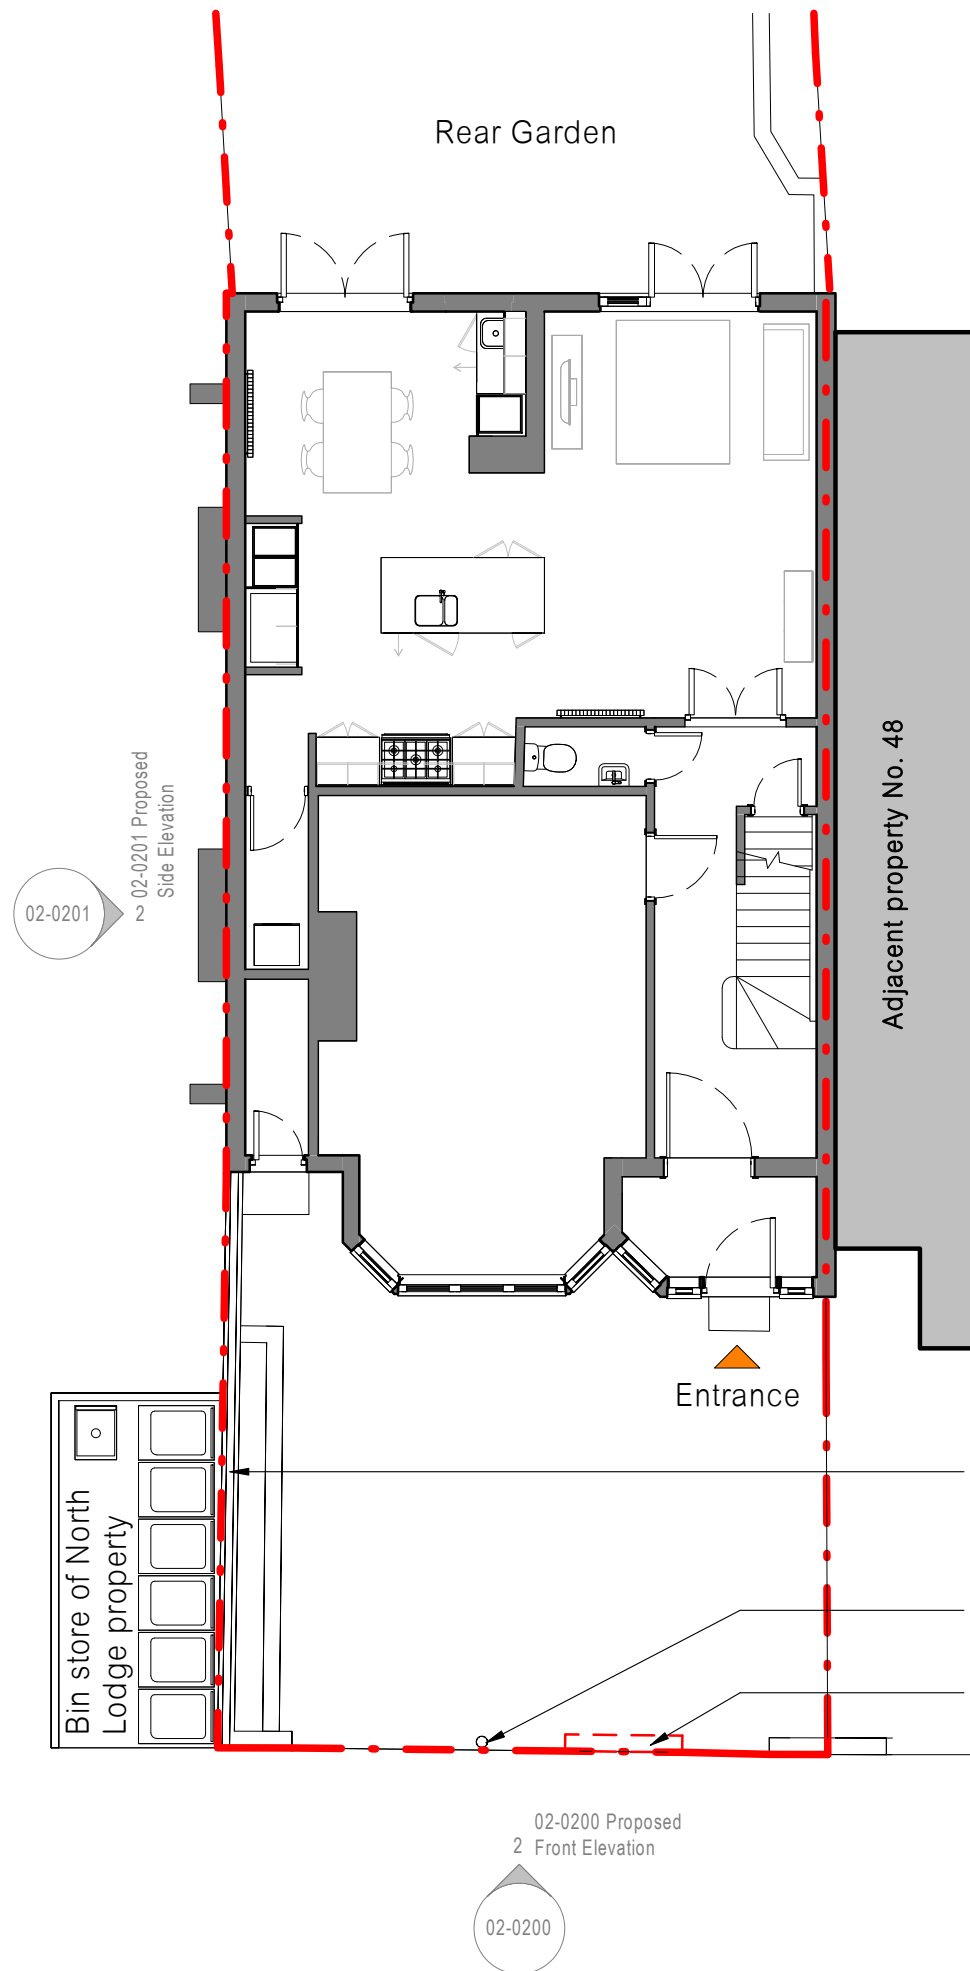

02 Proposed Ground Floor Plan
1 : 100

Revision Date Revised by


Revision History

50 Vallance Rd

Existing & Proposed Ground Floor Plan

reason for issue: **PLANNING**

project number:
A1006

 

scale:
1 : 100 @ A3

drawing title:

A1006- XX- DR- A- 02-0100

revision:

date:

revised by:



All drawings are to be printed in colour.

model ref: C:\Users\Okasoum\OneDrive - Hunters_Vallance Rd\BIM\Revit\VallanceRd.rvt

Use figured dimensions only. All levels and dimensions to be checked on site. This drawing is to be read in conjunction with all other relevant drawings and specifications.