




NOTES:
DO NOT SCALE DIRECTLY FROM AUTOCAD FILE. ALL DIMENSIONS TO BE
VERIFIED ON SITE PRIOR TO INSTALLATION OR FABRICATION. PROPOSALS
SUBJECT TO ALL NECESSARY STATUTORY CONSENTS.
NEVER ASSUME.

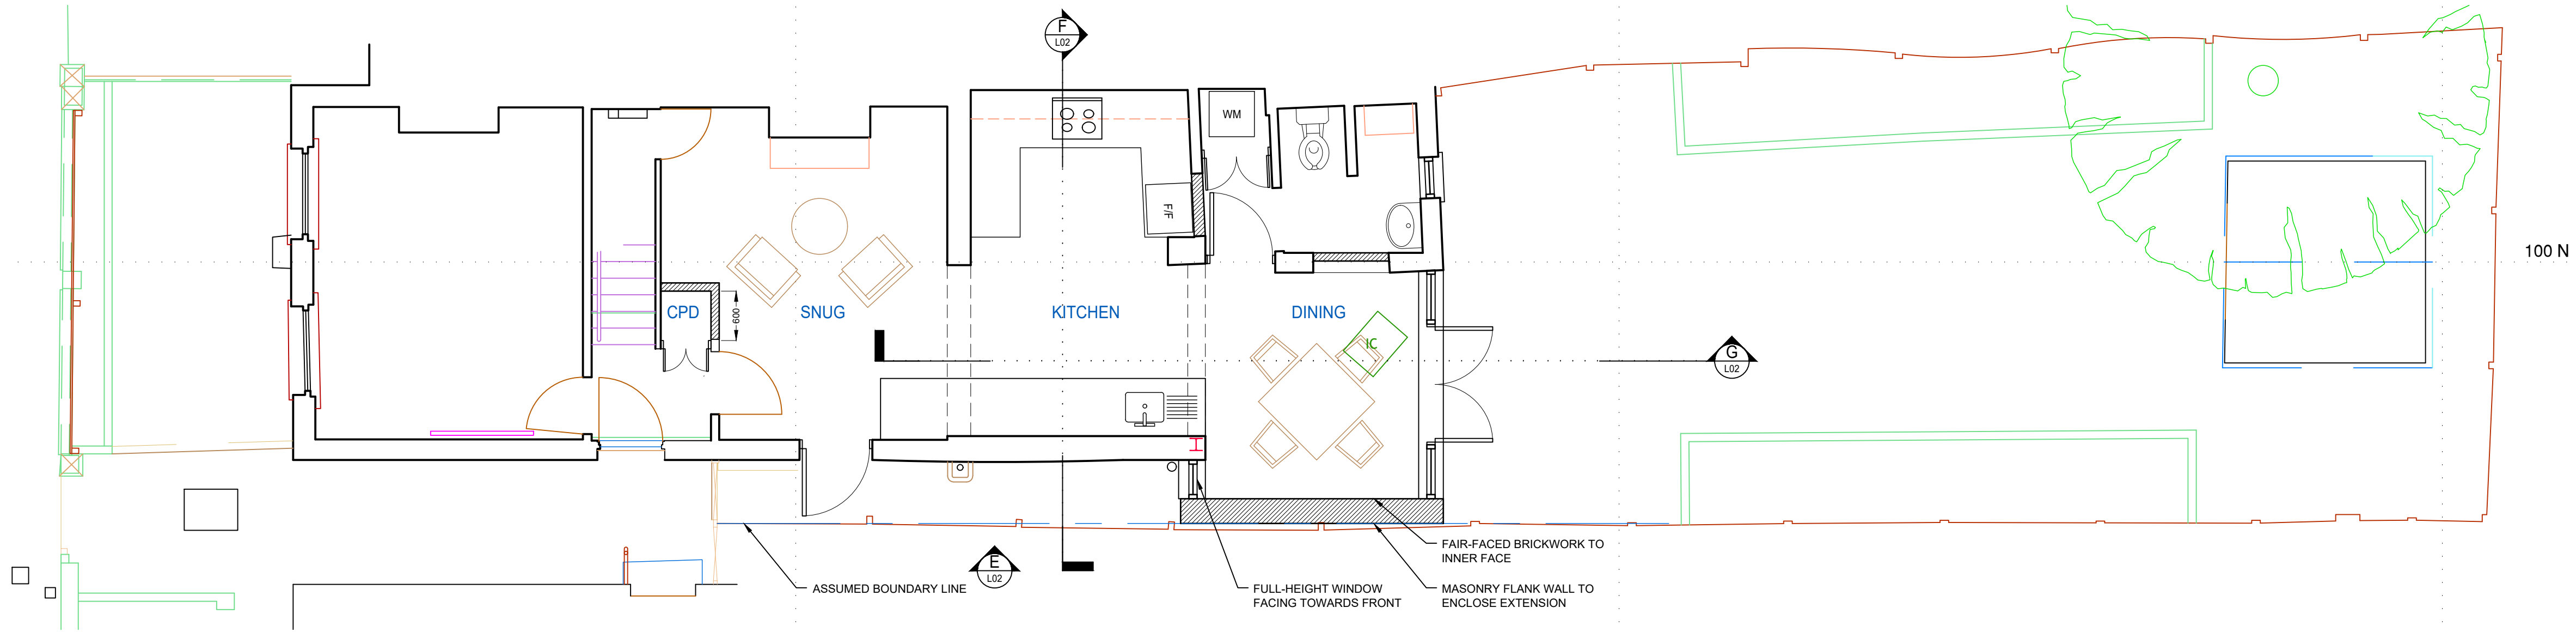


A PROPOSED GROUND FLOOR PLAN
1:50@A1

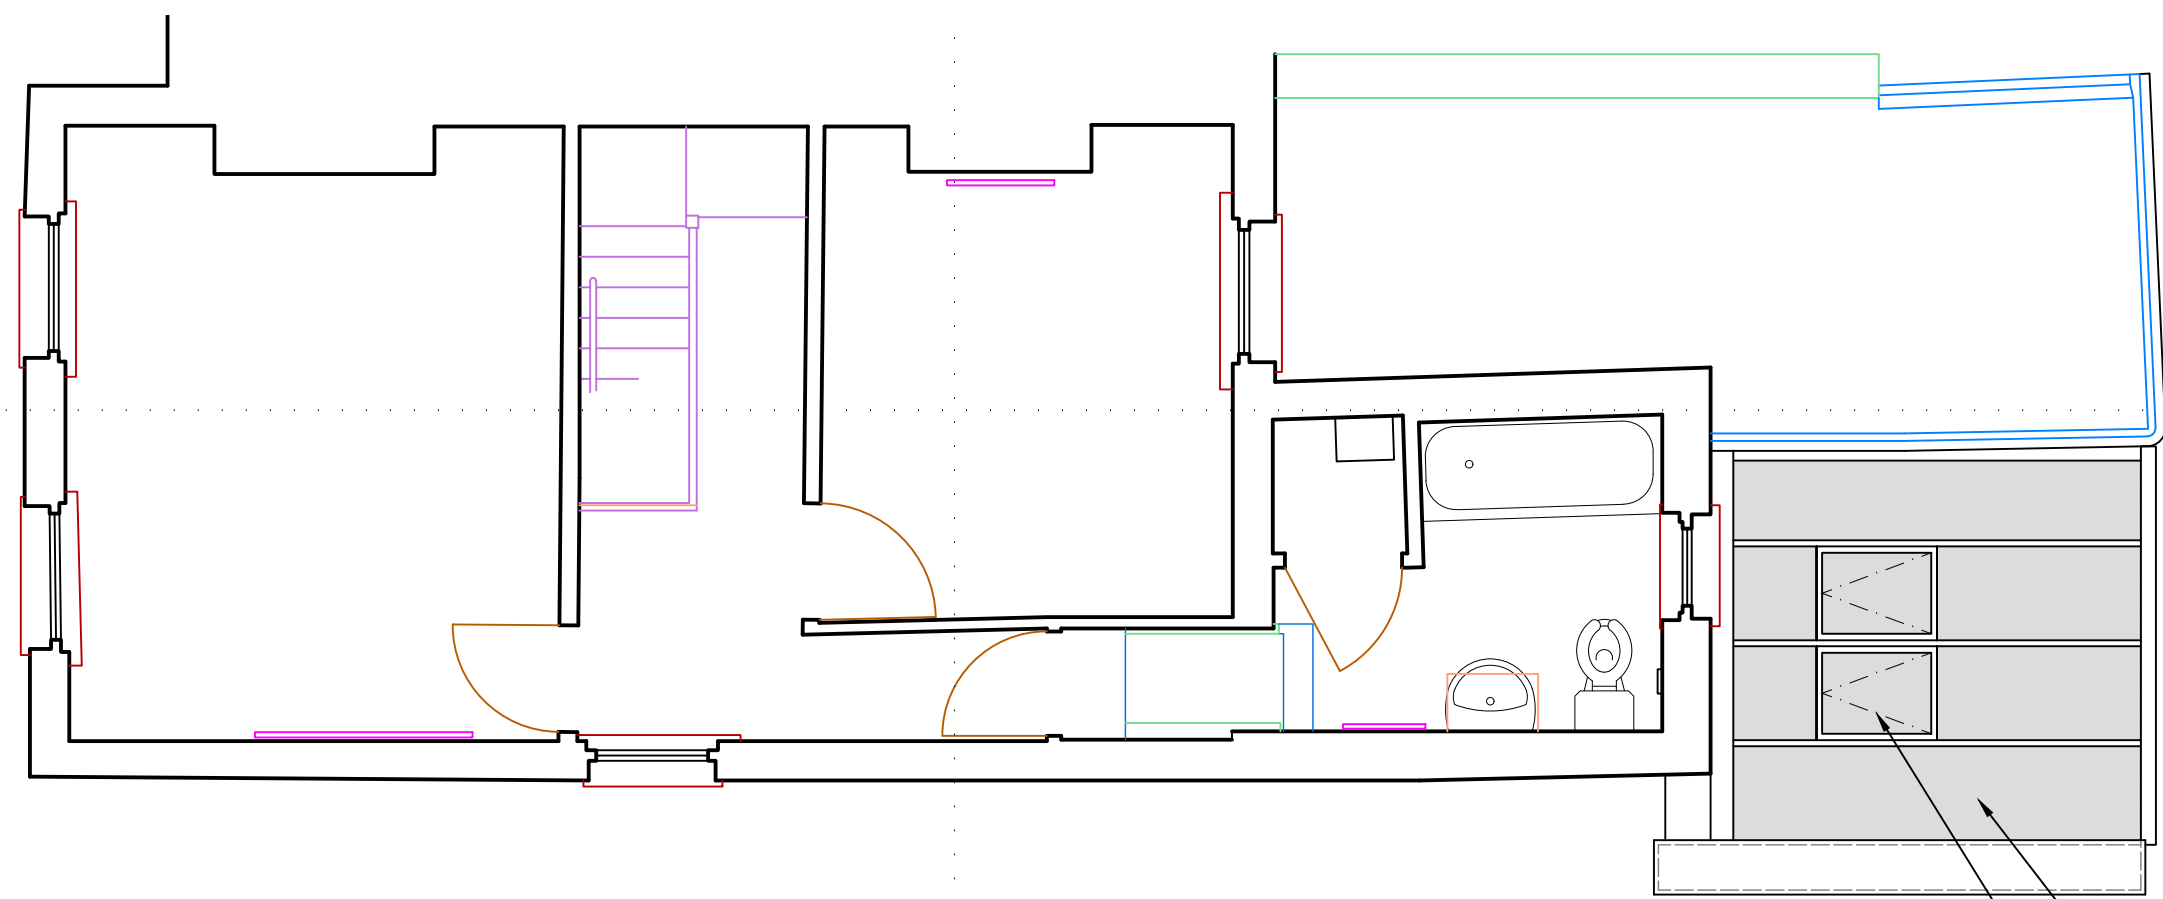

B PROPOSED FIRST FLOOR PLAN
1:50@A1

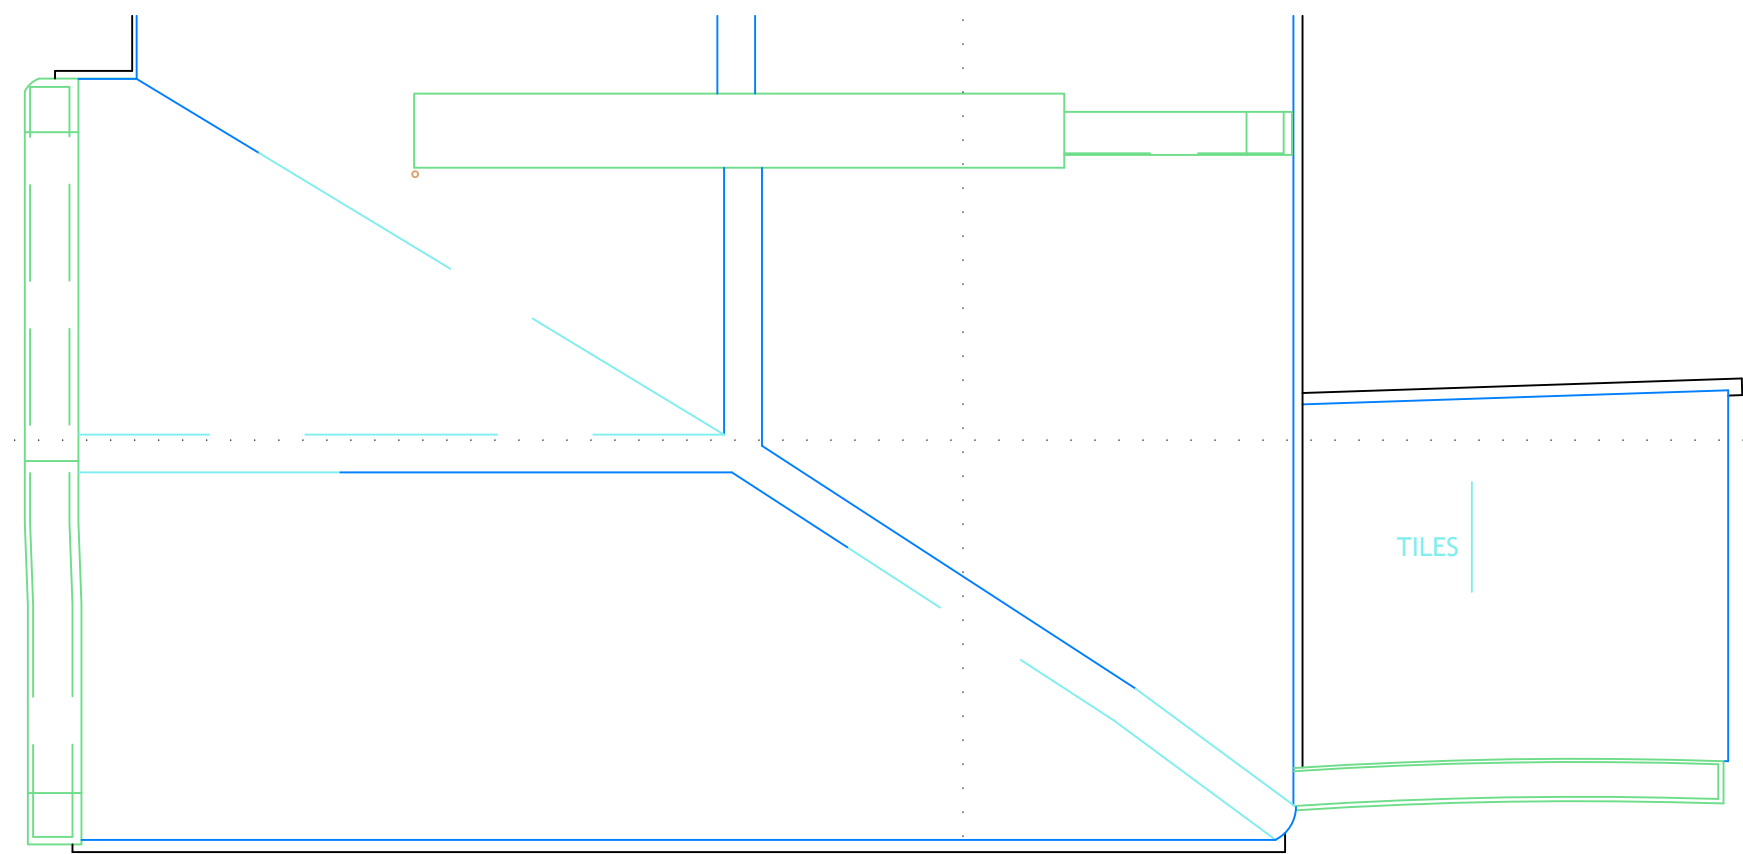


C PROPOSED ROOF
1:50@A1

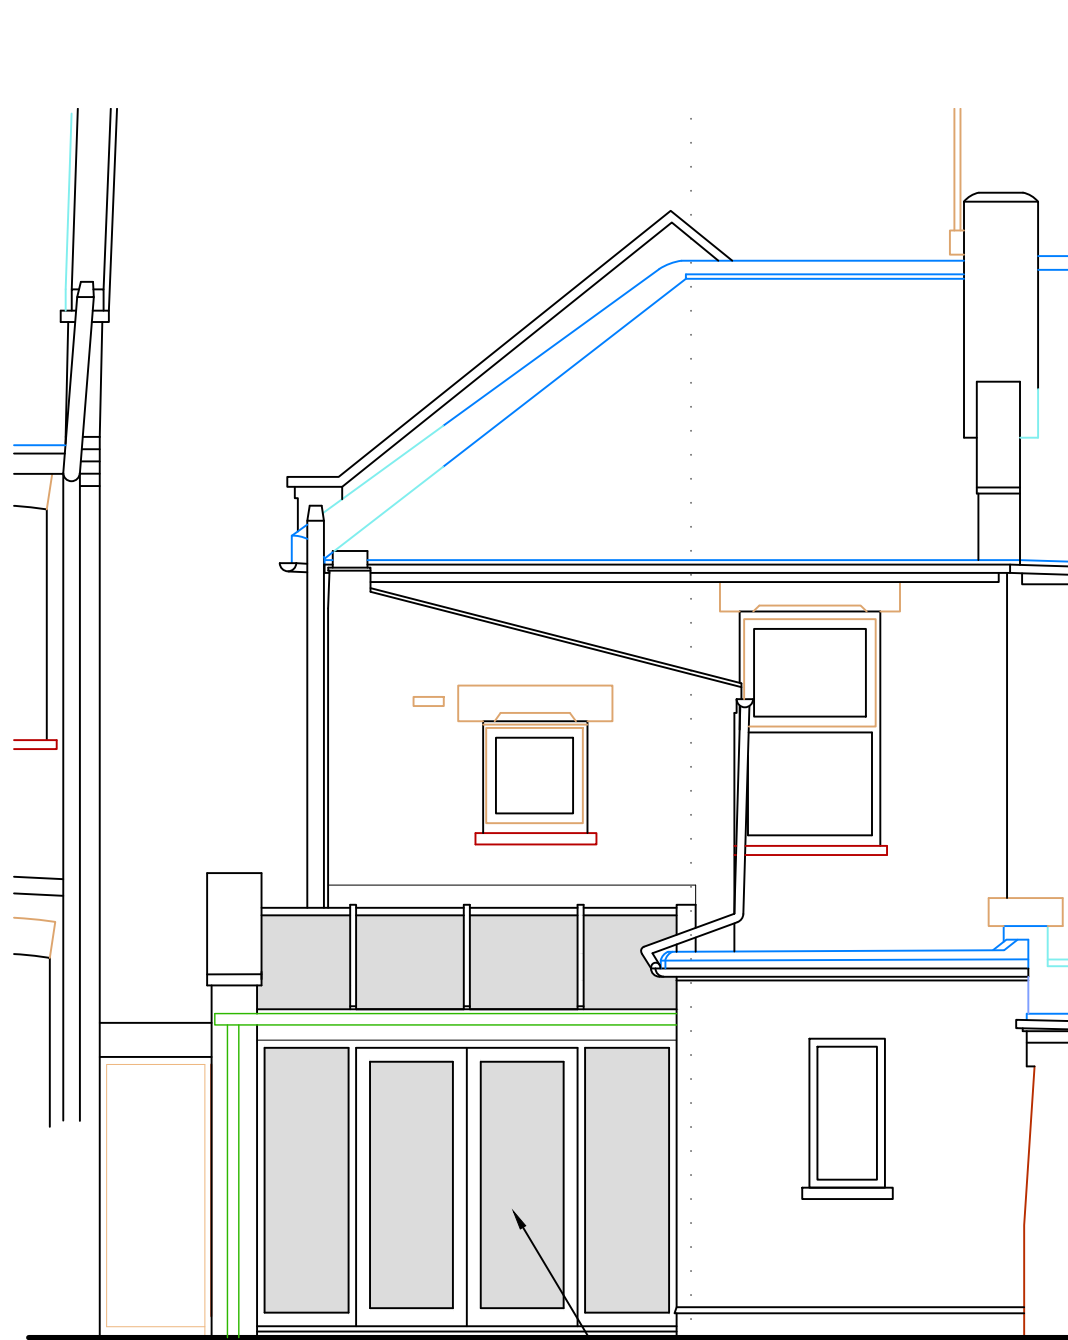

D PROPOSED REAR ELEVATION
1:50@A1

POWDER-COATED ALUMINIUM
FRAME GLAZED
CONSERVATORY REAR WALL
WITH FRENCH DOORS

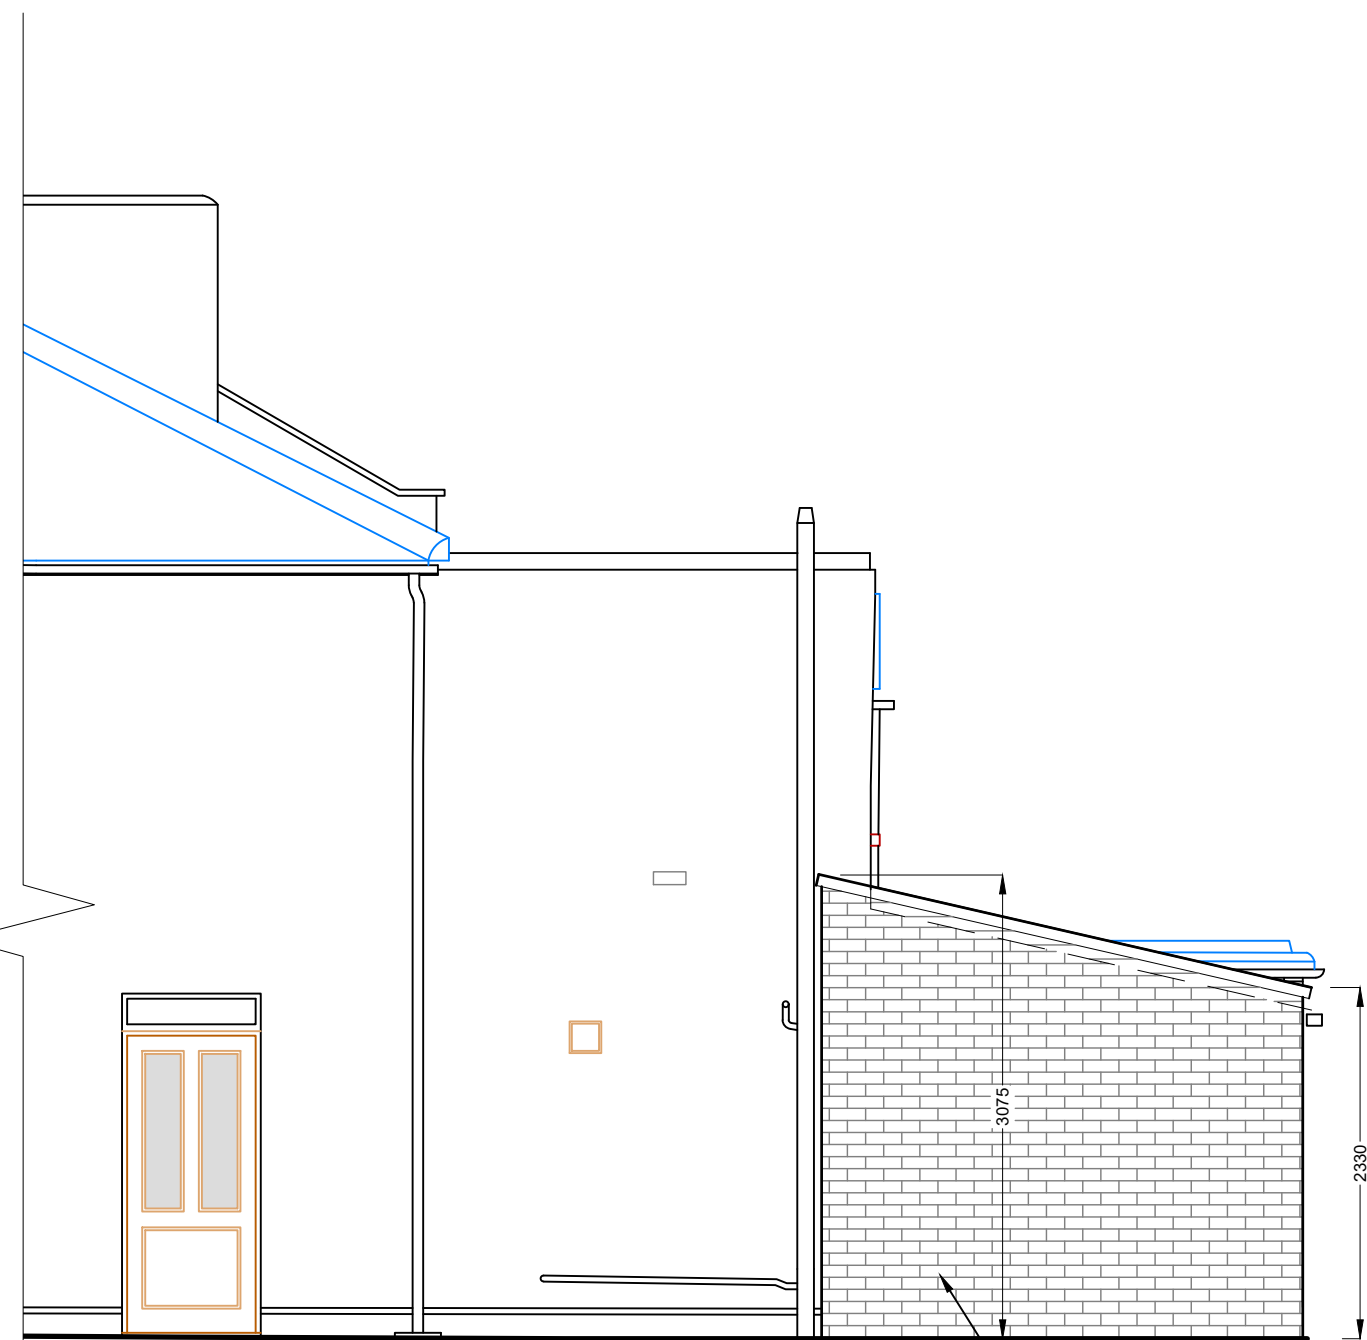


E PROPOSED FLANK ELEVATION
1:50@A1

MASONRY FLANK WALL TO
ENCLOSE EXTENSION



F PROPOSED PART SECTION
1:50@A1

POWDER-COATED ALUMINIUM
FRAME FULL-HEIGHT WINDOW
FACING TOWARDS FRONT

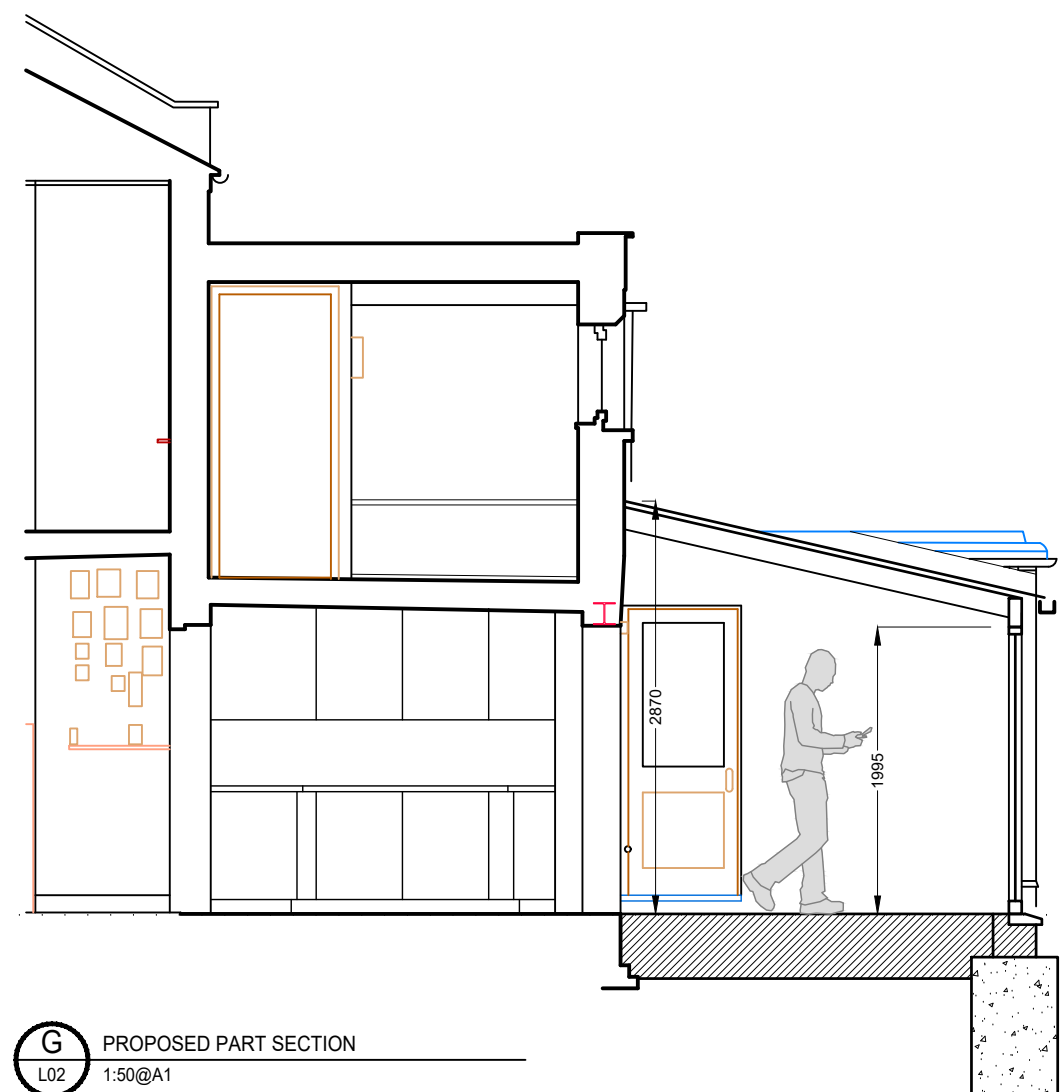

G PROPOSED PART SECTION
1:50@A1

REV: DESCRIPTION: BY: DATE:



CLIENT:
ANGELA COSTETSOS

PROJECT:
5 SPENCER ROAD
LONDON
N17 9UU

TITLE:
PROPOSED ARRANGEMENT

SCALE: 1:50@A1 DATE: DEC 25 DRAWN: SE CHECKED: SE

JOB NO: 834 - L02 DRG NO: 01 REV:

COPYRIGHT IN ALL DOCUMENTS AND DRAWINGS SHALL REMAIN THE
PROPERTY OF THE ARCHITECT UNLESS OTHERWISE AGREED IN WRITING
BY THE ARCHITECT.