
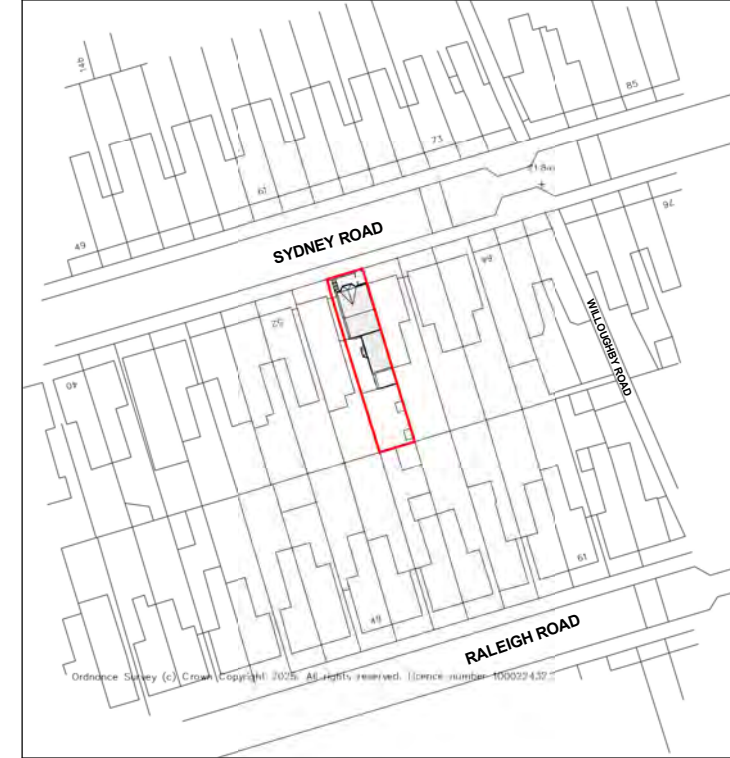


 Property Boundary

Property Boundary Area= 183.10 sqm

Property G.I.A = 122.15 sqm

 

Notes.
Contractors must verify all dimensions at the site before commencing any work.
No construction work before Building Control approval and structural engineer confirmation.
Any discrepancies to be reported to Gridline.
All drawings are to be read in conjunction with all relevant drawings and specifications.



Project No.S				
REV	DATE	DESCRIPTION	BY	CH

PROJECT TITLE	
56, Sydney Road Hornsey N8 0EX	
DATE	Project No.
January 2026	10823

DRAWING TITLE		
Proposed OS Map & Location Plan		
DRAWING No.	SCALE @ A3	Drawn by:
PR-L001	As indicated	Chas



PLANNING SERVICES
Unit 9b, The High Cross Centre,
Fountainy Rd,
N15 4BE
TEL: 020 8802 3480
www.sampling.co.uk

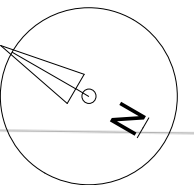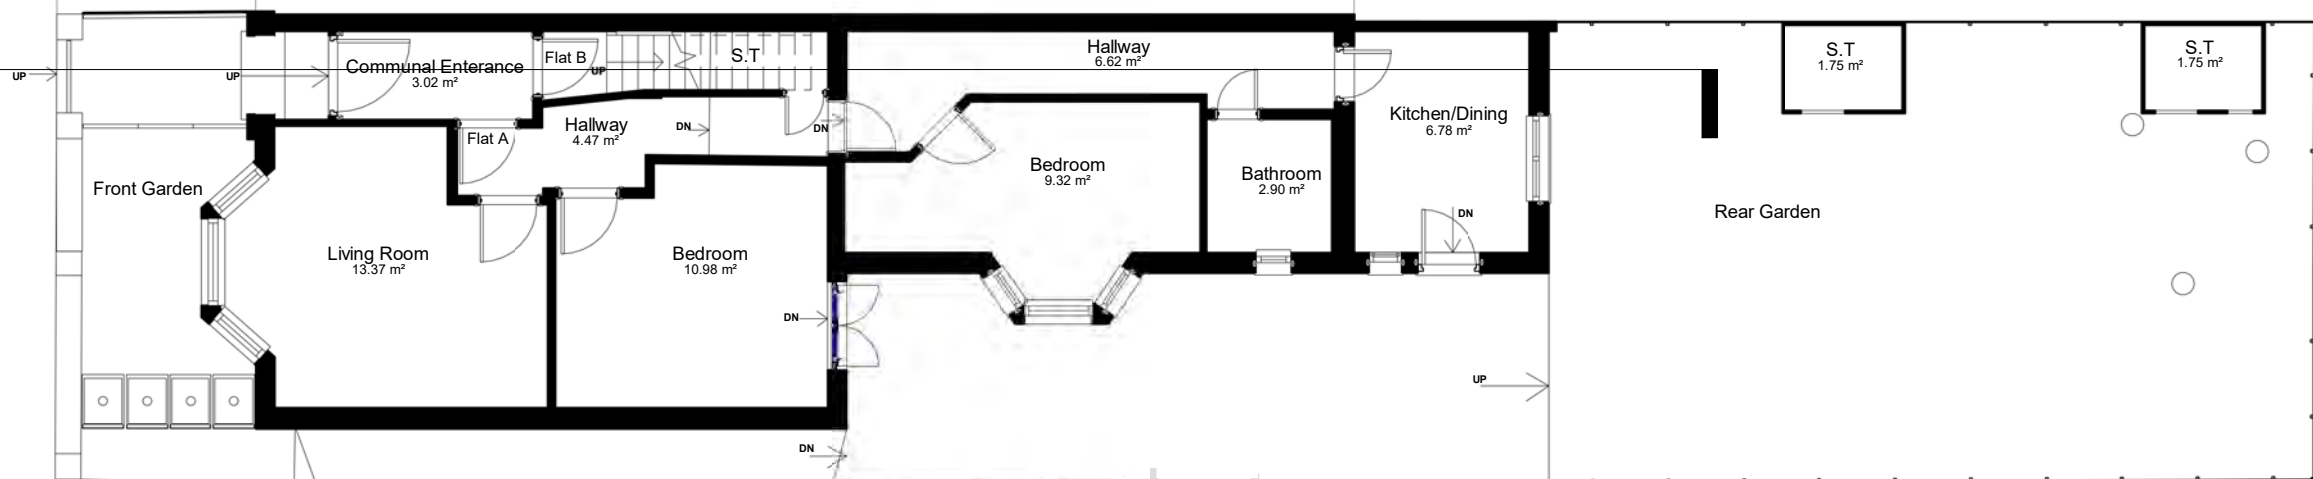

Notes.

Contractors must verify all dimensions at the site before comencing any work.
No construction work before Building Control approval and structural engineer confirmation.
Any discrepancies to be reported to Gridline.
All drawings are to be read in conjunction with all relevant drawings and specifications.

Project No.S

REV	DATE	DESCRIPTION	BY	CH

PROJECT TITLE

56, Sydney Road
Hornsey
N8 0EX

DATE
January 2026

Project No.
10823

DRAWING TITLE


Proposed Ground Floor Plan

DRAWING No.
PR-P001

SCALE @ A3
1 : 100

Drawn by:
Chas



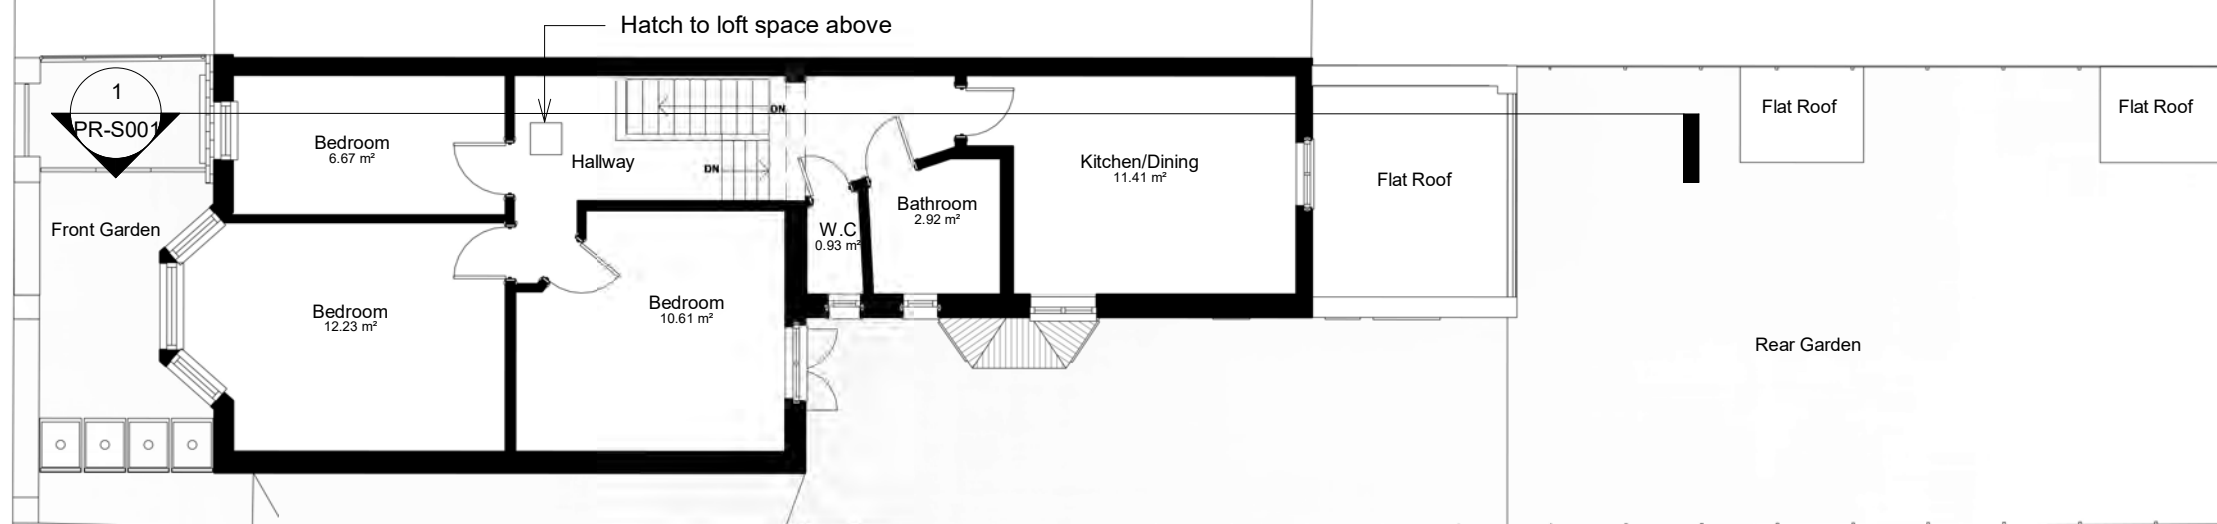

Notes.

Contractors must verify all dimensions at the site before comencing any work.
No construction work before Building Control approval and structural engineer confirmation.
Any discrepancies to be reported to Gridline.
All drawings are to be read in conjunction with all relevant drawings and specifications.

Project No.S

REV	DATE	DESCRIPTION	BY	CH

PROJECT TITLE

56, Sydney Road
Hornsey
N8 0EX

DATE
January 2026

Project No.
10823

DRAWING TITLE




Proposed First Floor Plan

DRAWING No.
PR-P002

SCALE @ A3
1 : 100

Drawn by:
Chas



 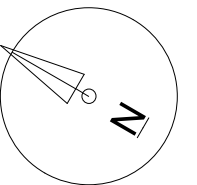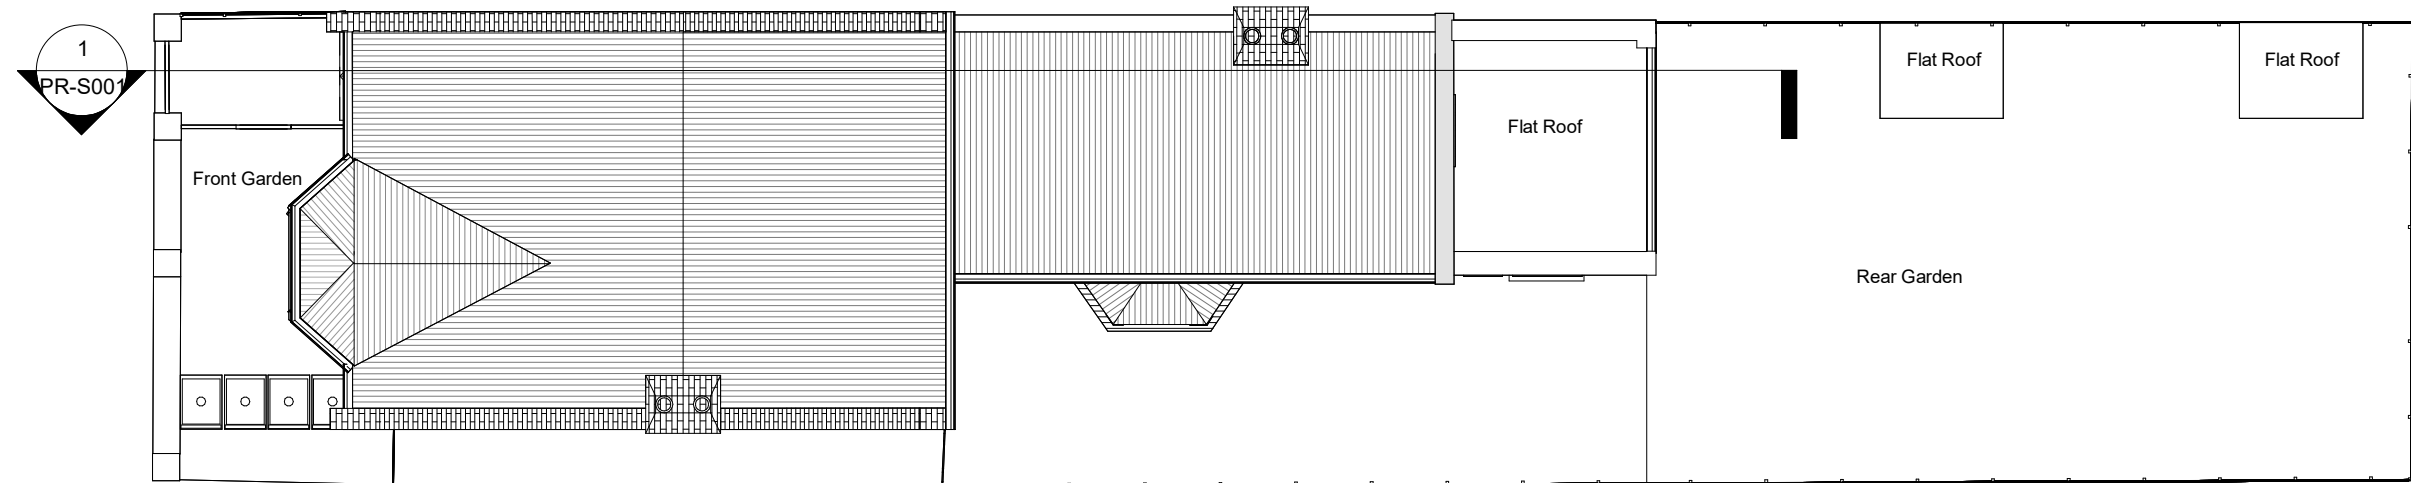


Notes.

Contractors must verify all dimensions at the site before comencing any work.
No construction work before Building Control approval and structural engineer confirmation.
Any discrepancies to be reported to Gridline.
All drawings are to be read in conjunction with all relevant drawings and specifications.

Project No.S				
REV	DATE	DESCRIPTION	BY	CH

PROJECT TITLE	
56, Sydney Road Hornsey N8 0EX	
DATE	Project No.
January 2026	10823

DRAWING TITLE		
Proposed Roof Plan		
DRAWING No.	SCALE @ A3	Drawn by:
PR-P003	1 : 100	Chas

 

PLANNING SERVICES
Unit 9b, The High Cross Centre,
Fountainy Rd,
N15 4BE
TEL: 020 8802 3480
www.samplanning.co.uk



Notes.

Contractors must verify all dimensions at the site before commencing any work.
No construction work before Building Control approval and structural engineer confirmation.
Any discrepancies to be reported to Gridline.
All drawings are to be read in conjunction with all relevant drawings and specifications.
The Drawings Are For Planning Purposes only

Project No.S

REV	DATE	DESCRIPTION	BY	CH

PROJECT TITLE

56, Sydney Road
Hornsey
N8 0EX

DATE

January 2026

Project No.

10823

DRAWING TITLE

Proposed Front & Rear Elevations

DRAWING No.

PR-E001

SCALE @ A3

1 : 100

Drawn by:

Chas





Notes.

Contractors must verify all dimensions at the site before commencing any work.
No construction work before Building Control approval and structural engineer confirmation.
Any discrepancies to be reported to Gridline.
All drawings are to be read in conjunction with all relevant drawings and specifications.
The Drawings Are For Planning Purposes only

Project No.S

REV	DATE	DESCRIPTION	BY	CH

PROJECT TITLE

56, Sydney Road
Hornsey
N8 0EX

DATE

January 2026

Project No.

10823

DRAWING TITLE

Proposed Side Elevation

DRAWING No.

PR-E002


SCALE @ A3

1 : 100

Drawn by:

Chas



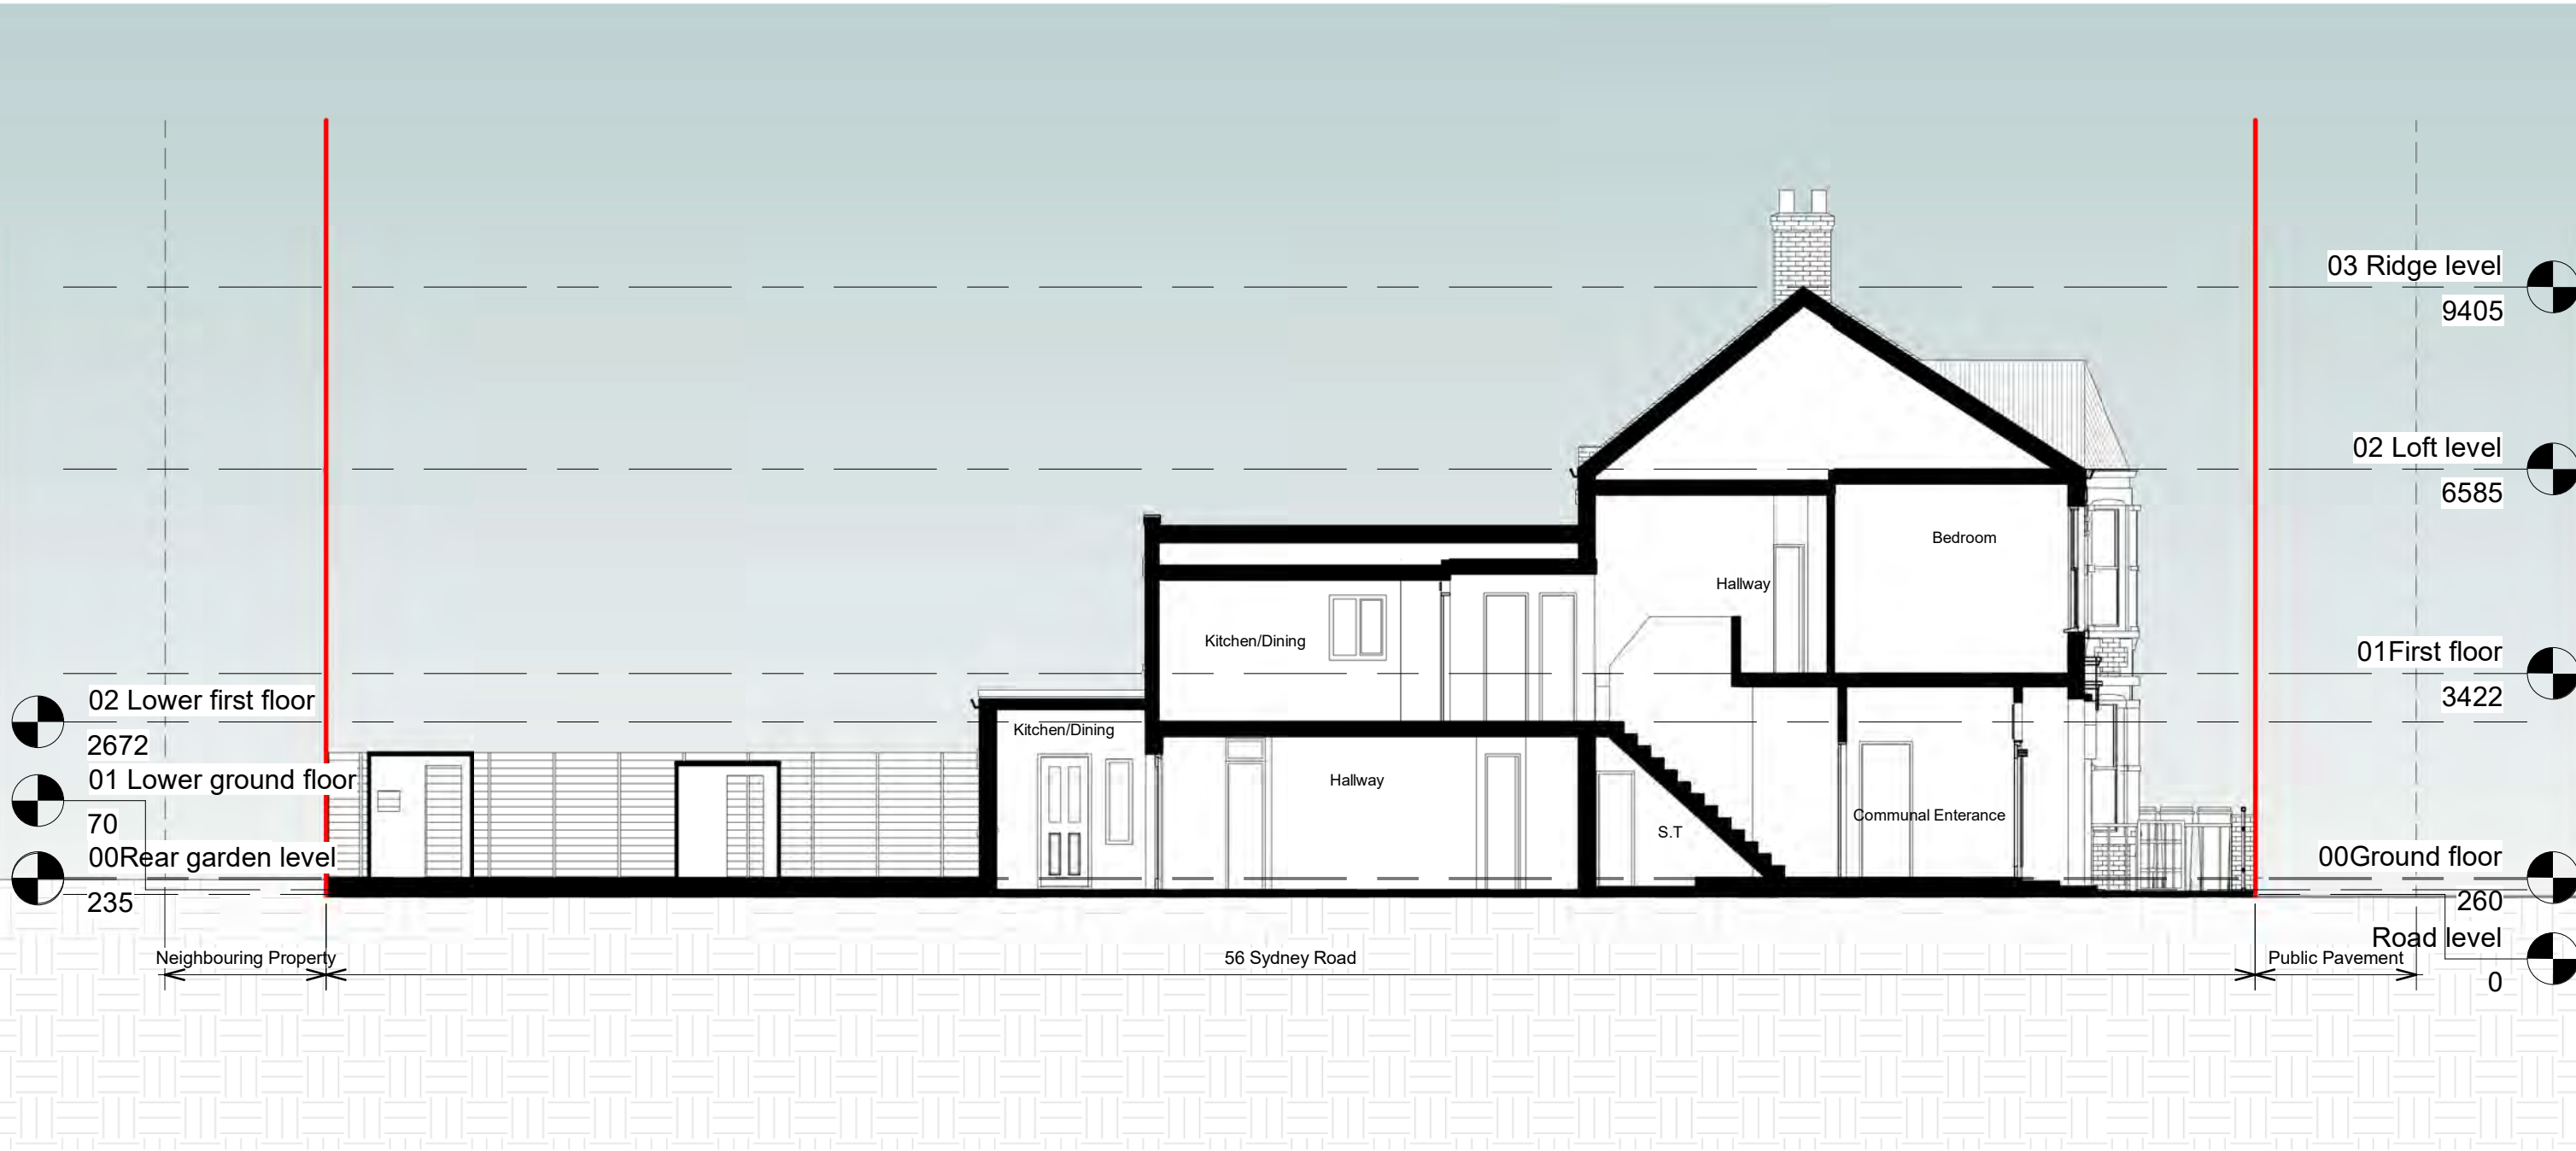

Notes.

Contractors must verify all dimensions at the site before commencing any work.
No construction work before Building Control approval and structural engineer confirmation.
Any discrepancies to be reported to Gridline.
All drawings are to be read in conjunction with all relevant drawings and specifications.
The Drawings Are For Planning Purposes only

Project No.S

REV	DATE	DESCRIPTION	BY	CH

PROJECT TITLE
56, Sydney Road
Hornsey
N8 0EX

DATE January 2026	Project No. 10823
-----------------------------	-----------------------------

DRAWING TITLE
Proposed Section AA

DRAWING No. PR-S001	SCALE @ A3 1 : 100	Drawn by: Chas
-------------------------------	------------------------------	--------------------------






Notes.

Contractors must verify all dimensions at the site before commencing any work.
No construction work before Building Control approval and structural engineer confirmation.
Any discrepancies to be reported to Gridline.
All drawings are to be read in conjunction with all relevant drawings and specifications.
The Drawings Are For Planning Purposes only


Project No.S				
REV	DATE	DESCRIPTION	BY	CH

PROJECT TITLE	
56, Sydney Road Hornsey N8 0EX	
DATE	Project No.
January 2026	10823

DRAWING TITLE		
Proposed Perspective view A		
DRAWING No.	SCALE @ A3	Drawn by:
PR-PE001	—	Chas

 

PLANNING SERVICES
Unit 9b, The High Cross Centre,
Fountainy Rd,
N15 4BE
TEL: 020 8802 3480
www.samplanning.co.uk

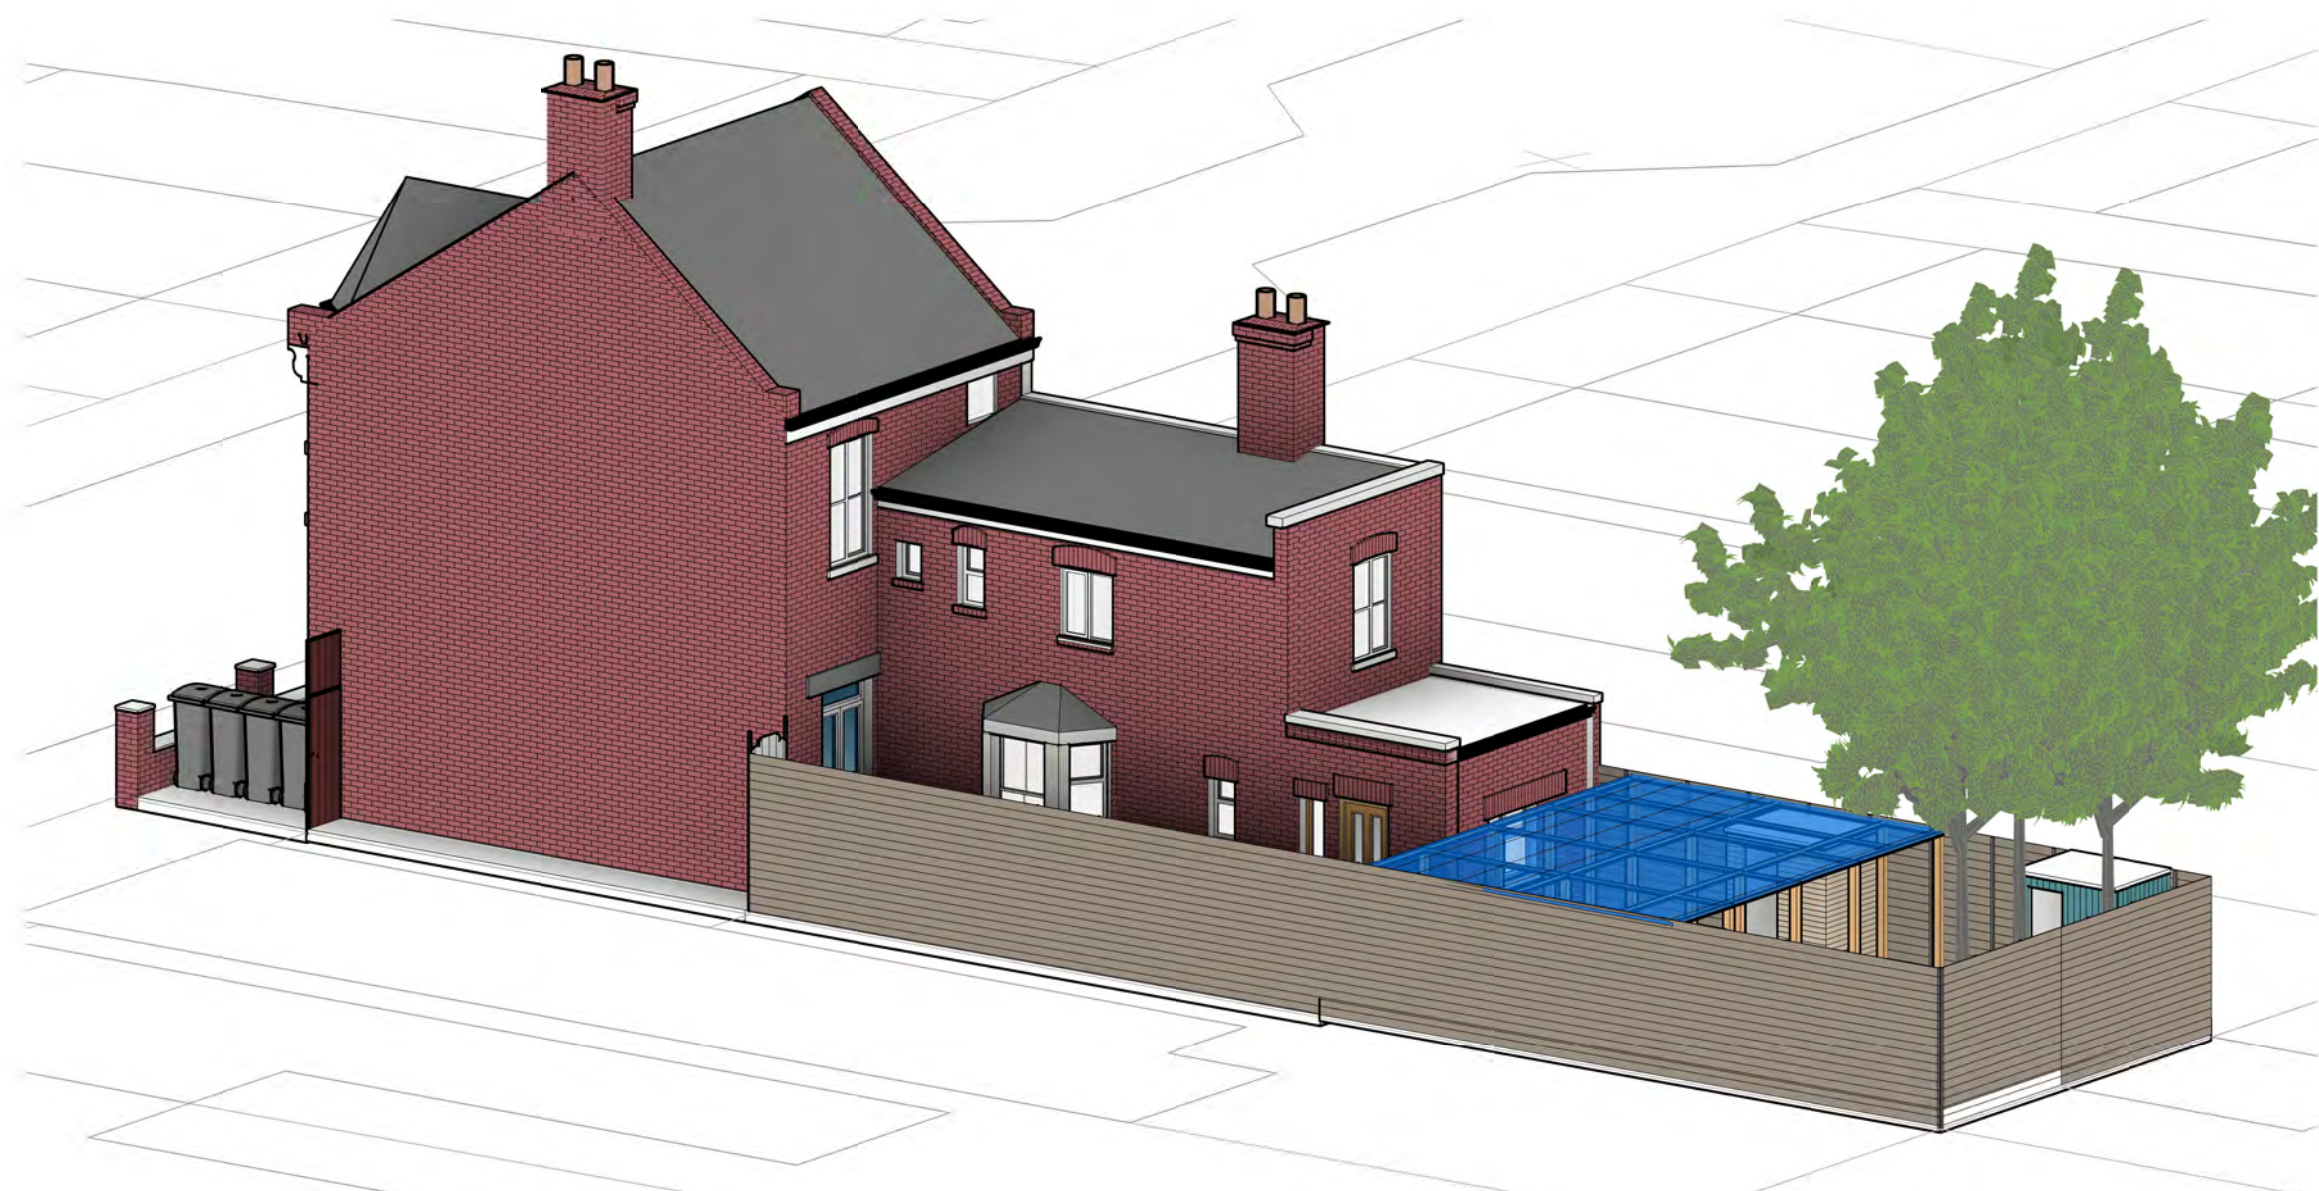


Notes.
Contractors must verify all dimensions at the site before commencing any work.
No construction work before Building Control approval and structural engineer confirmation.
Any discrepancies to be reported to Gridline.
All drawings are to be read in conjunction with all relevant drawings and specifications.
The Drawings Are For Planning Purposes only

Project No.S				
REV	DATE	DESCRIPTION	BY	CH

PROJECT TITLE	
56, Sydney Road Hornsey N8 0EX	
DATE	Project No.
January 2026	10823

DRAWING TITLE		
Proposed Perspective view B		
DRAWING No.	SCALE @ A3	Drawn by:
PR-PE002	—	Chas

 

PLANNING SERVICES
Unit 9b, The High Cross Centre,
Fountainy Rd,
N15 4BE
TEL: 020 8802 3480
www.samplanning.co.uk