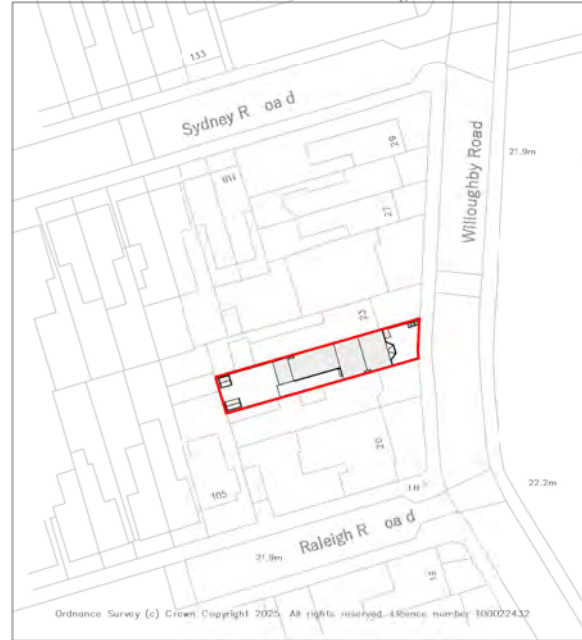




SCALE 1:1250

Property Boundary

Property Boundary Area= 207.958 sqm

Property G.I.A= Ground Floor Flat : 75.867 sqm

First Floor Flat : 70.664 sqm

 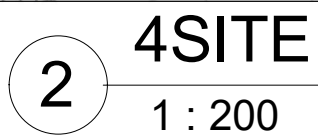

Notes.
Contractors must verify all dimensions at the site before commencing any work.
No construction work before Building Control approval and structural engineer confirmation.
Any discrepancies to be reported to Gridline.
All drawings are to be read in conjunction with all relevant drawings and specifications.

Project No.S

REV	DATE	DESCRIPTION	BY	CH

PROJECT TITLE

22 Willoughby Road Haringey
N8 0JE

DATE
July 2025

Project No.
10336

DRAWING TITLE


OS MAP/ LOCATION PLAN

DRAWING No.
EX - L001

SCALE @ A3
As Indicated

Drawn by:
Maryam



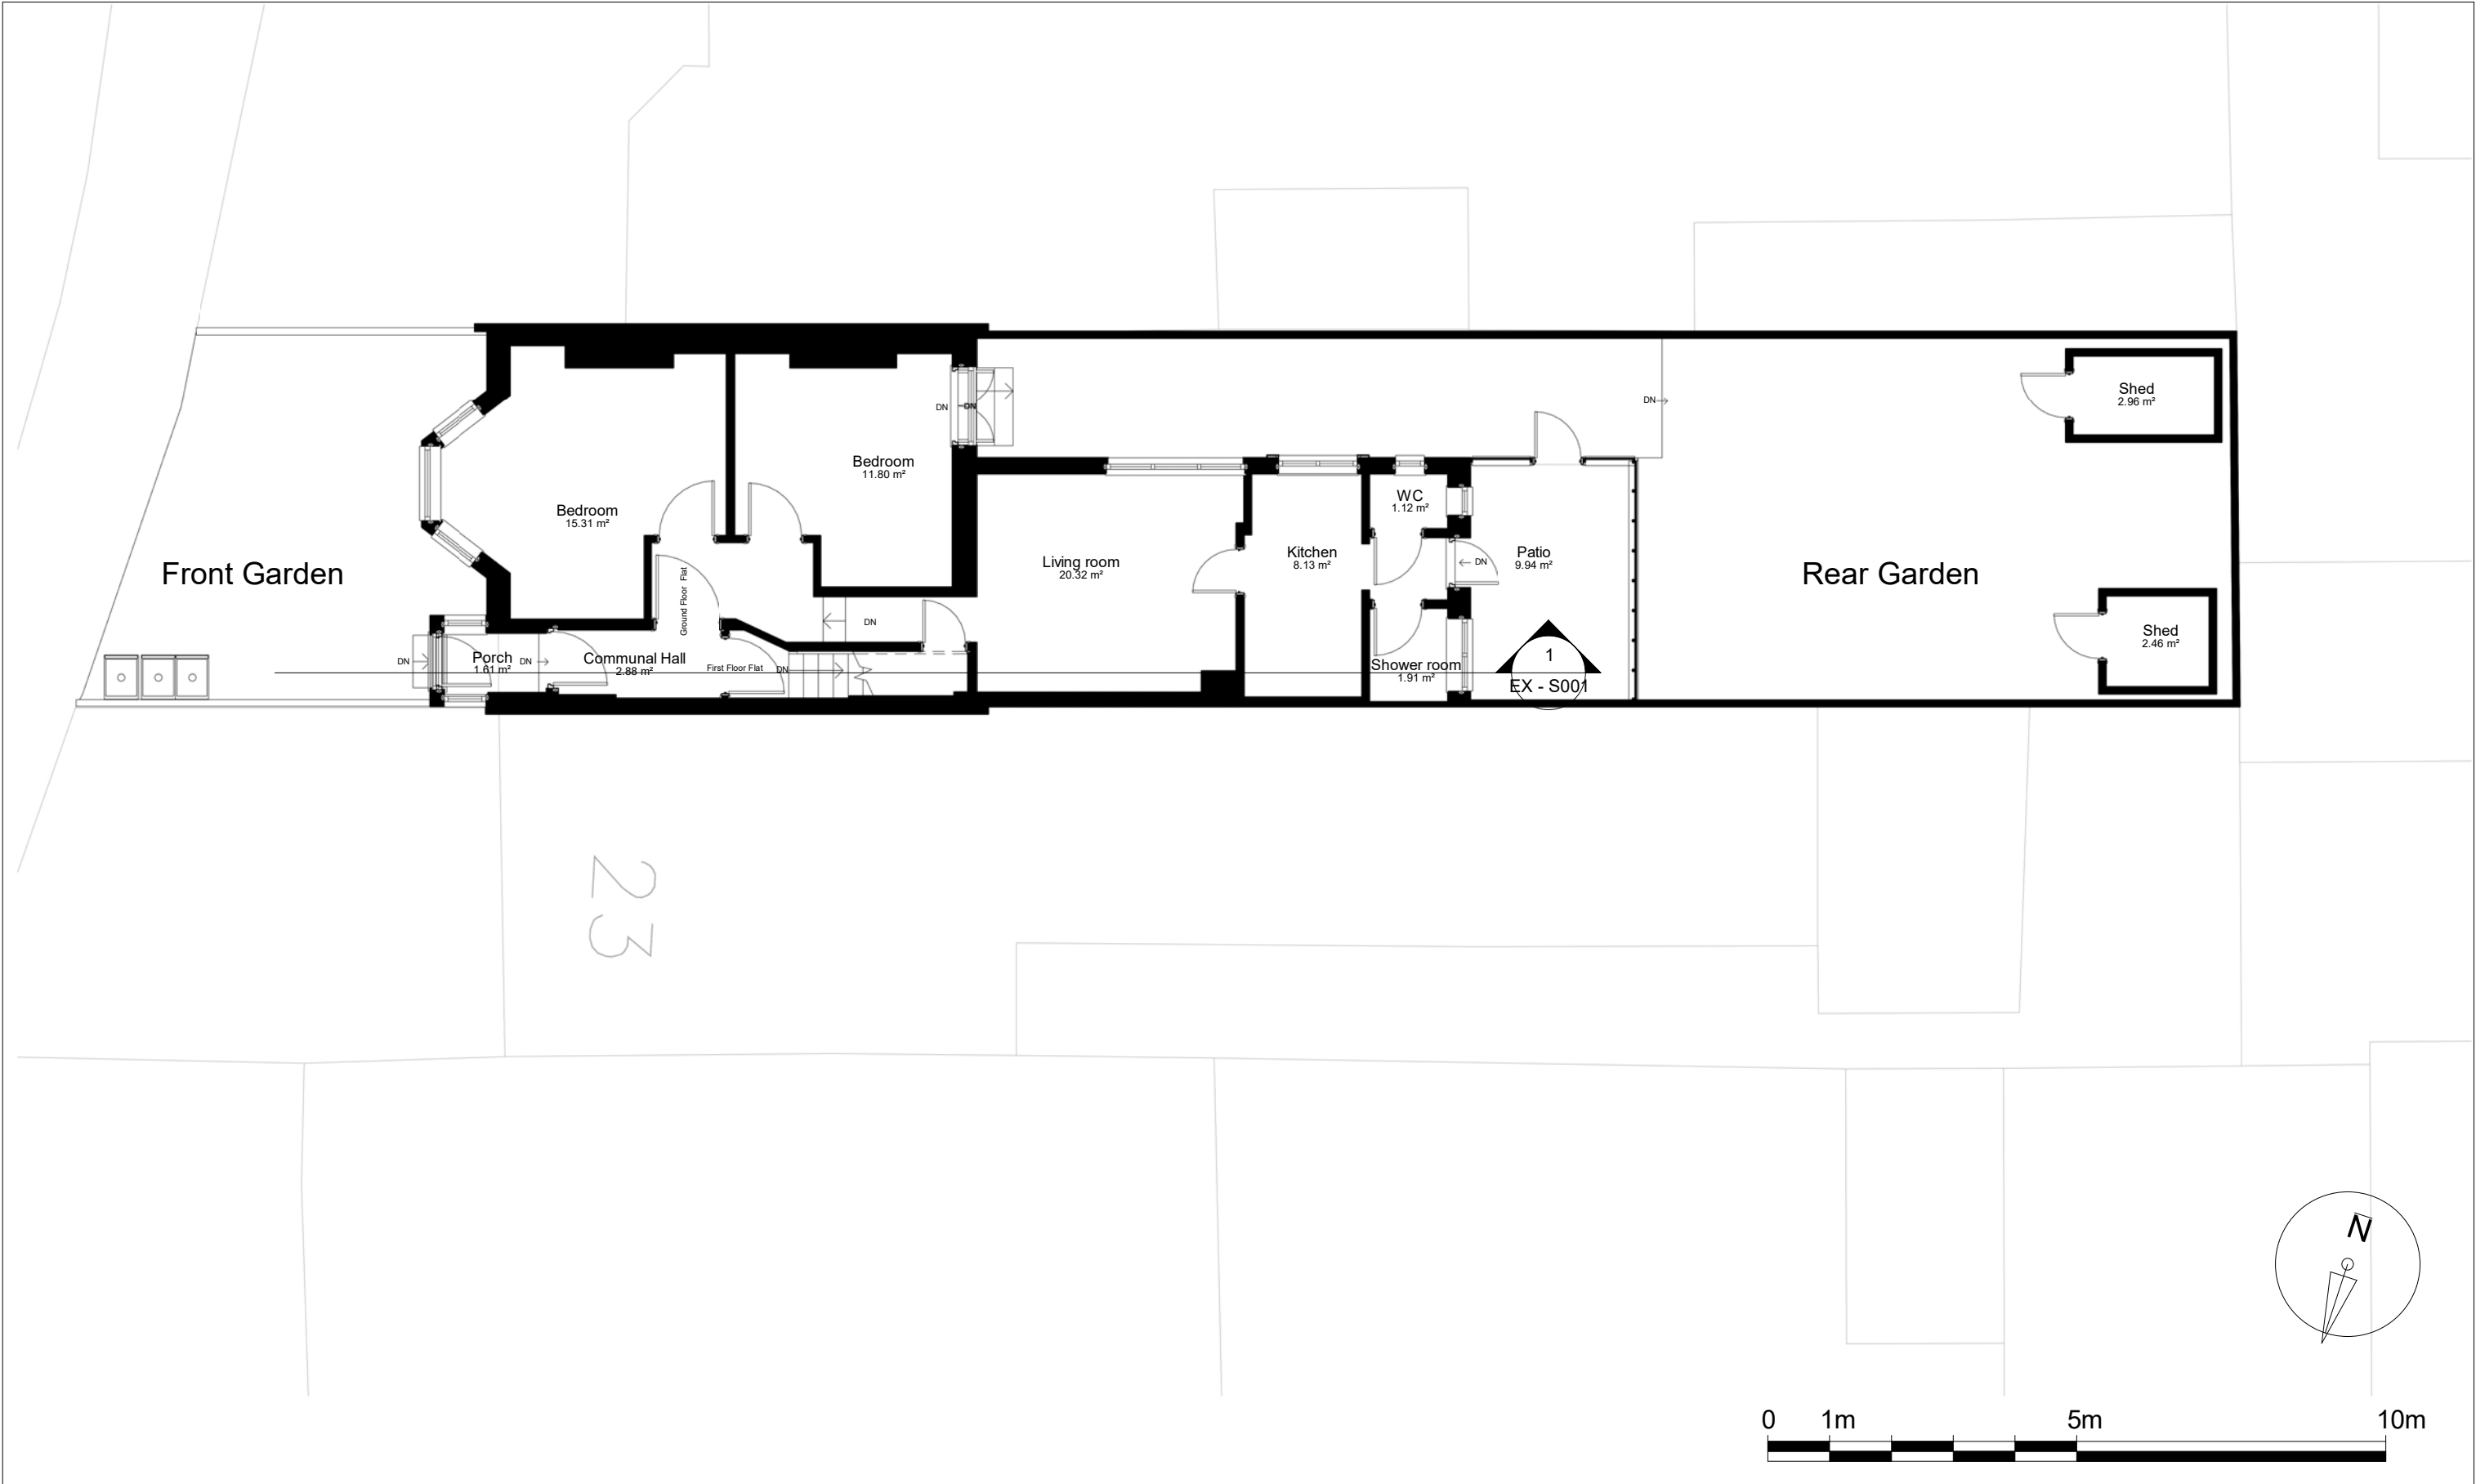

Notes.
Contractors must verify all dimensions at the site before comencing any work.
No construction work before Building Control approval and structural engineer confirmation.
Any discrepancies to be reported to Gridline.
All drawings are to be read in conjunction with all relevant drawings and specifications.

Project No.S				
REV	DATE	DESCRIPTION	BY	CH

PROJECT TITLE	
22 Willoughby Road Haringey N8 0JE	
DATE	Project No.
July 2025	10336

DRAWING TITLE		
Existing Ground Floor Plan		
DRAWING No.	SCALE @ A3	Drawn by:
EX - P001	1 : 100	Maryam



PLANNING SERVICES
Unit 9b, The High Cross Centre,
Fountainy Rd,
N15 4BE
TEL: 020 8802 3480
www.samplanning.co.uk



Notes.
Contractors must verify all dimensions at the site before comencing any work.
No construction work before Building Control approval and structural engineer confirmation.
Any discrepancies to be reported to Gridline.
All drawings are to be read in conjunction with all relevant drawings and specifications.


Project No.S				
REV	DATE	DESCRIPTION	BY	CH

PROJECT TITLE	
22 Willoughby Road Haringey N8 0JE	
DATE	Project No.
July 2025	10336

DRAWING TITLE		
Existing First Floor Plan		
DRAWING No.	SCALE @ A3	Drawn by:
EX - P002	1 : 100	Maryam



PLANNING SERVICES
Unit 9b, The High Cross Centre,
Fountainy Rd,
N15 4BE
TEL: 020 8802 3480
www.samplanning.co.uk

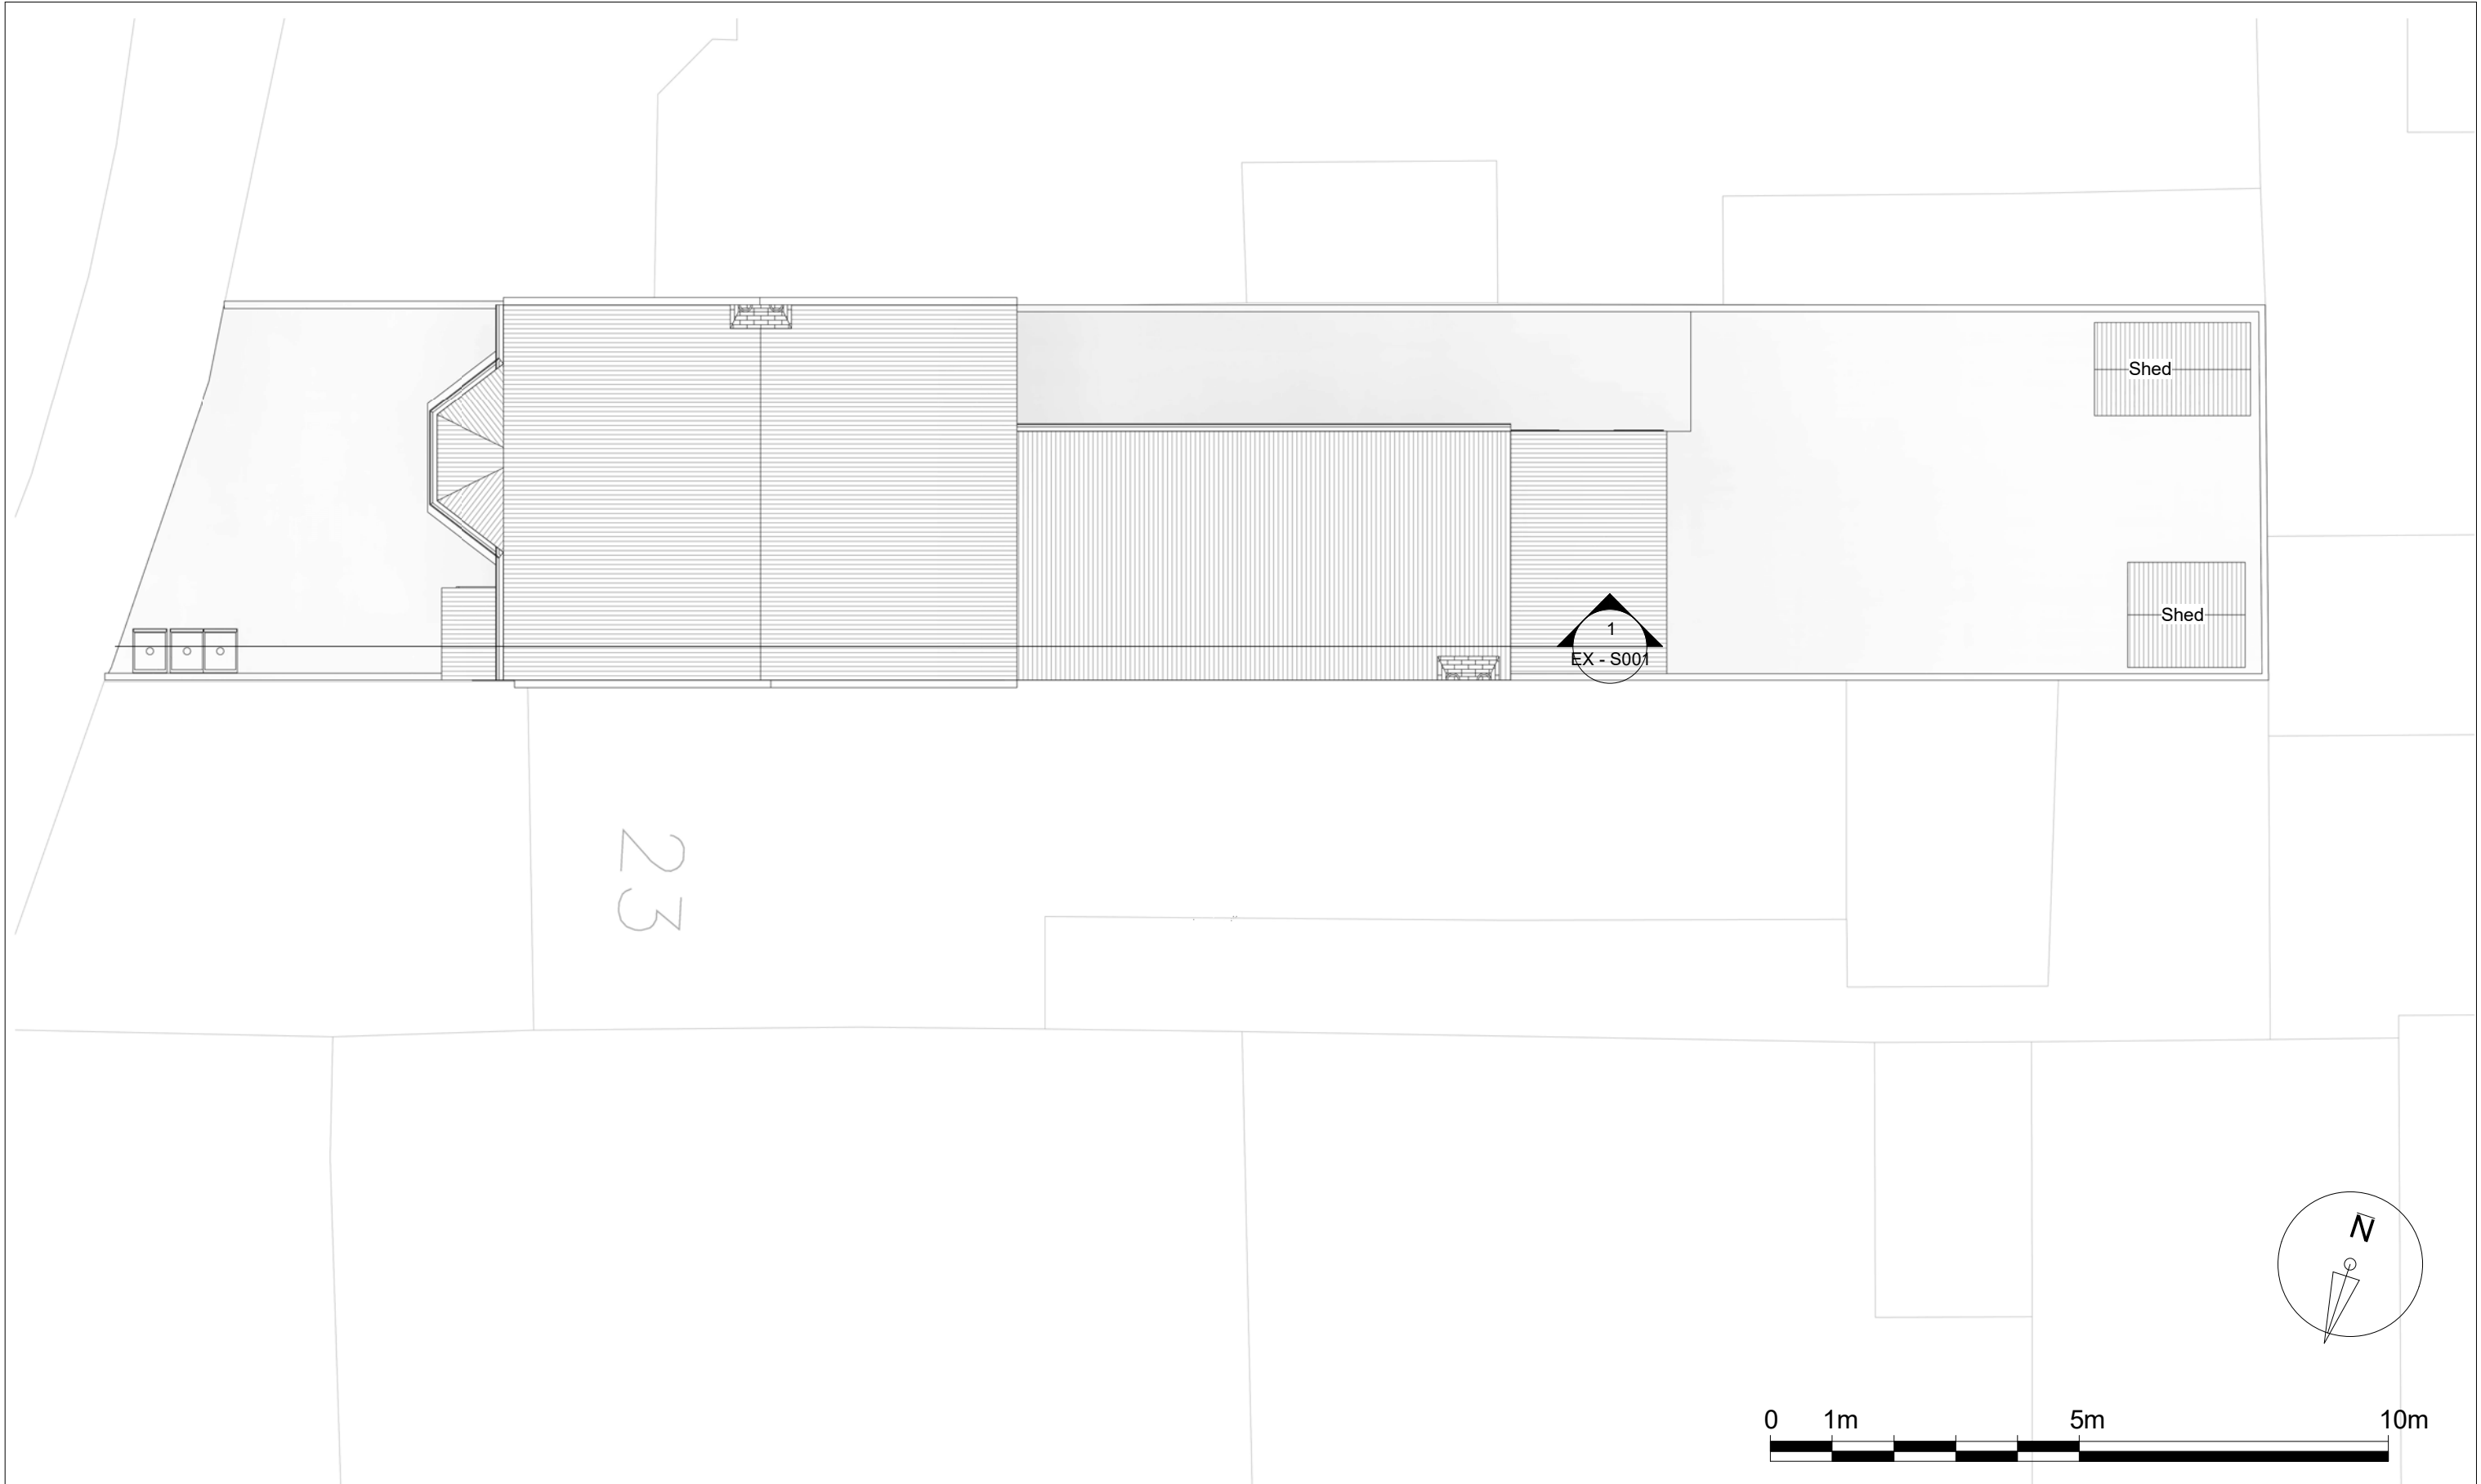

Notes.
Contractors must verify all dimensions at the site before comencing any work.
No construction work before Building Control approval and structural engineer confirmation.
Any discrepancies to be reported to Gridline.
All drawings are to be read in conjunction with all relevant drawings and specifications.

Project No.S				
REV	DATE	DESCRIPTION	BY	CH

PROJECT TITLE	
22 Willoughby Road Haringey N8 0JE	
DATE	Project No.
July 2025	10336

DRAWING TITLE		
Existing Roof Plan		
DRAWING No.	SCALE @ A3	Drawn by:
EX - P003	1 : 100	Maryam




PLANNING SERVICES
Unit 9b, The High Cross Centre,
Fountainy Rd,
N15 4BE
TEL: 020 8802 3480
www.samplanning.co.uk



1 Front Elevation
1 : 100

2 Rear Elevation
1 : 100

 

Notes:
Contractors must verify all dimensions at the site before commencing any work.
No construction work before Building Control approval and structural engineer confirmation.
Any discrepancies to be reported to Gridline.
All drawings are to be read in conjunction with all relevant drawings and specifications.
The Drawings Are For Planning Purposes only

Project No.S				
REV	DATE	DESCRIPTION	BY	CH

PROJECT TITLE	
22 Willoughby Road Haringey N8 0JE	
DATE	Project No.
July 2025	10336

DRAWING TITLE		
Existing Front and Rear Elevations		
DRAWING No.	SCALE @ A3	Drawn by:
EX - E001	1 : 100	Maryam


PLANNING SERVICES
Unit 9b, The High Cross Centre,
Fountainy Rd,
N15 4BE
TEL: 020 8802 3480
www.sampling.co.uk



Notes.
Contractors must verify all dimensions at the site before commencing any work.
No construction work before Building Control approval and structural engineer confirmation.
Any discrepancies to be reported to Gridline.
All drawings are to be read in conjunction with all relevant drawings and specifications.
The Drawings Are For Planning Purposes only

Project No.S				
REV	DATE	DESCRIPTION	BY	CH

PROJECT TITLE	
22 Willoughby Road Haringey N8 0JE	
DATE	Project No.
July 2025	10336

DRAWING TITLE		
Existing Side Elevation		
DRAWING No.	SCALE @ A3	Drawn by:
EX - E002	1 : 100	Maryam



PLANNING SERVICES
Unit 9b, The High Cross Centre,
Fountainy Rd,
N15 4BE
TEL: 020 8802 3480
www.samplanning.co.uk



Notes:
Contractors must verify all dimensions at the site before commencing any work.
No construction work before Building Control approval and structural engineer confirmation.
Any discrepancies to be reported to Gridline.
All drawings are to be read in conjunction with all relevant drawings and specifications.
The Drawings Are For Planning Purposes only

Project No.S				
REV	DATE	DESCRIPTION	BY	CH

PROJECT TITLE	
22 Willoughby Road Haringey N8 0JE	
DATE	Project No.
July 2025	10336


DRAWING TITLE		
Existing Section		
DRAWING No.	SCALE @ A3	Drawn by:
EX - S001	1 : 100	Maryam



PLANNING SERVICES
Unit 9b, The High Cross Centre,
Fountainy Rd,
N15 4BE
TEL: 020 8802 3480
www.samplanning.co.uk



1 Front Elevation

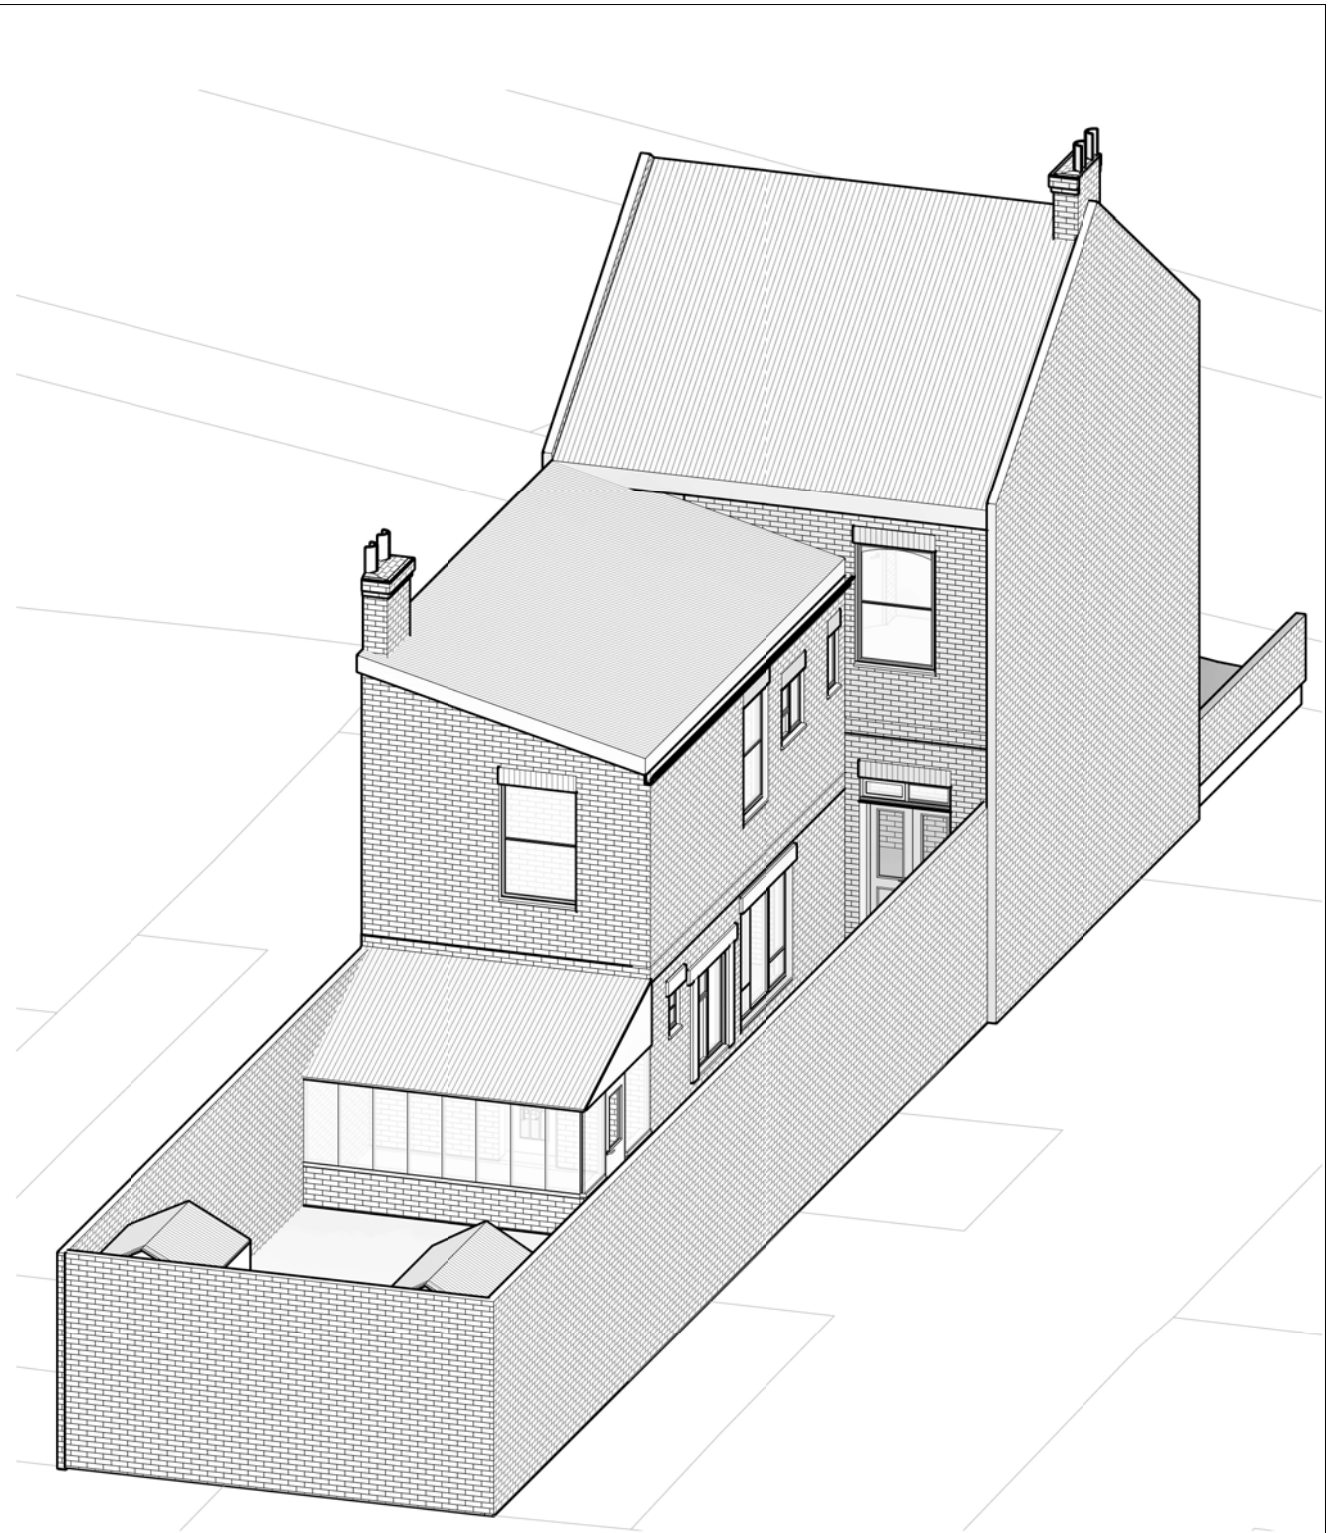

2 Rear Elevation

Notes.
Contractors must verify all dimensions at the site before commencing any work.
No construction work before Building Control approval and structural engineer confirmation.
Any discrepancies to be reported to Gridline.
All drawings are to be read in conjunction with all relevant drawings and specifications.

Project No.S				
REV	DATE	DESCRIPTION	BY	CH

PROJECT TITLE	
22 Willoughby Road Haringey N8 0JE	
DATE	Project No.
July 2025	10336

DRAWING TITLE		
Existing 3D Front and Rear Elevations		
DRAWING No.	SCALE @ A3	Drawn by:
EX - PE001		Maryam

SAM
PLANNING SERVICES
Unit 9b, The High Cross Centre,
Fountainy Rd,
N15 4BE
TEL: 020 8802 3480
www.samplanning.co.uk