




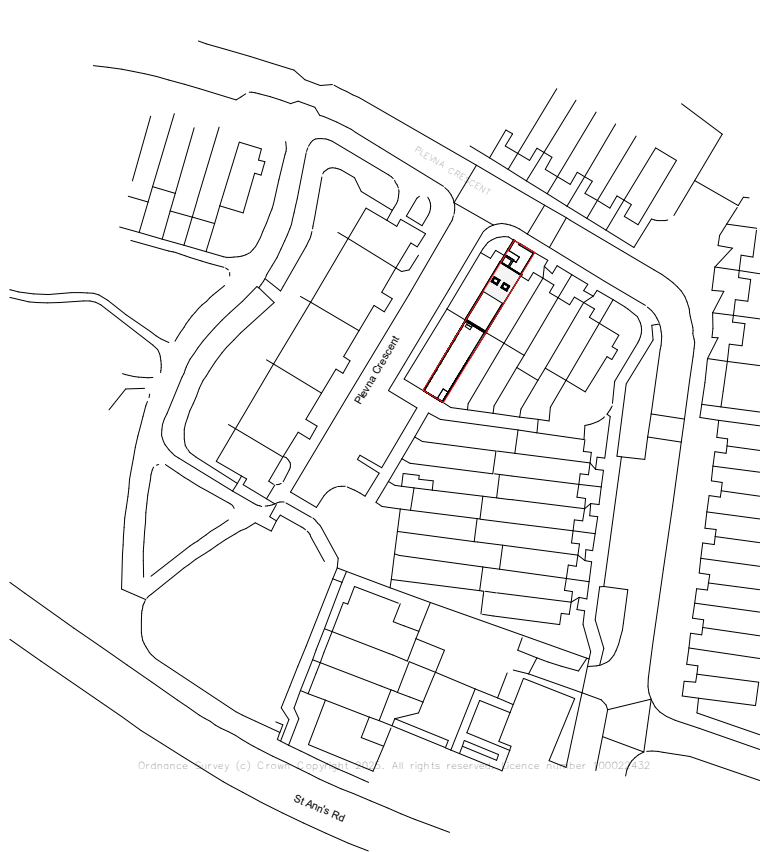

1 OS Map
1 : 1250

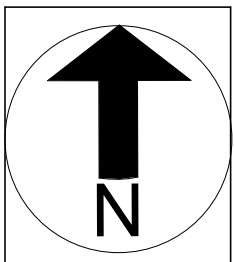

 Property Boundry 115.73 SQM

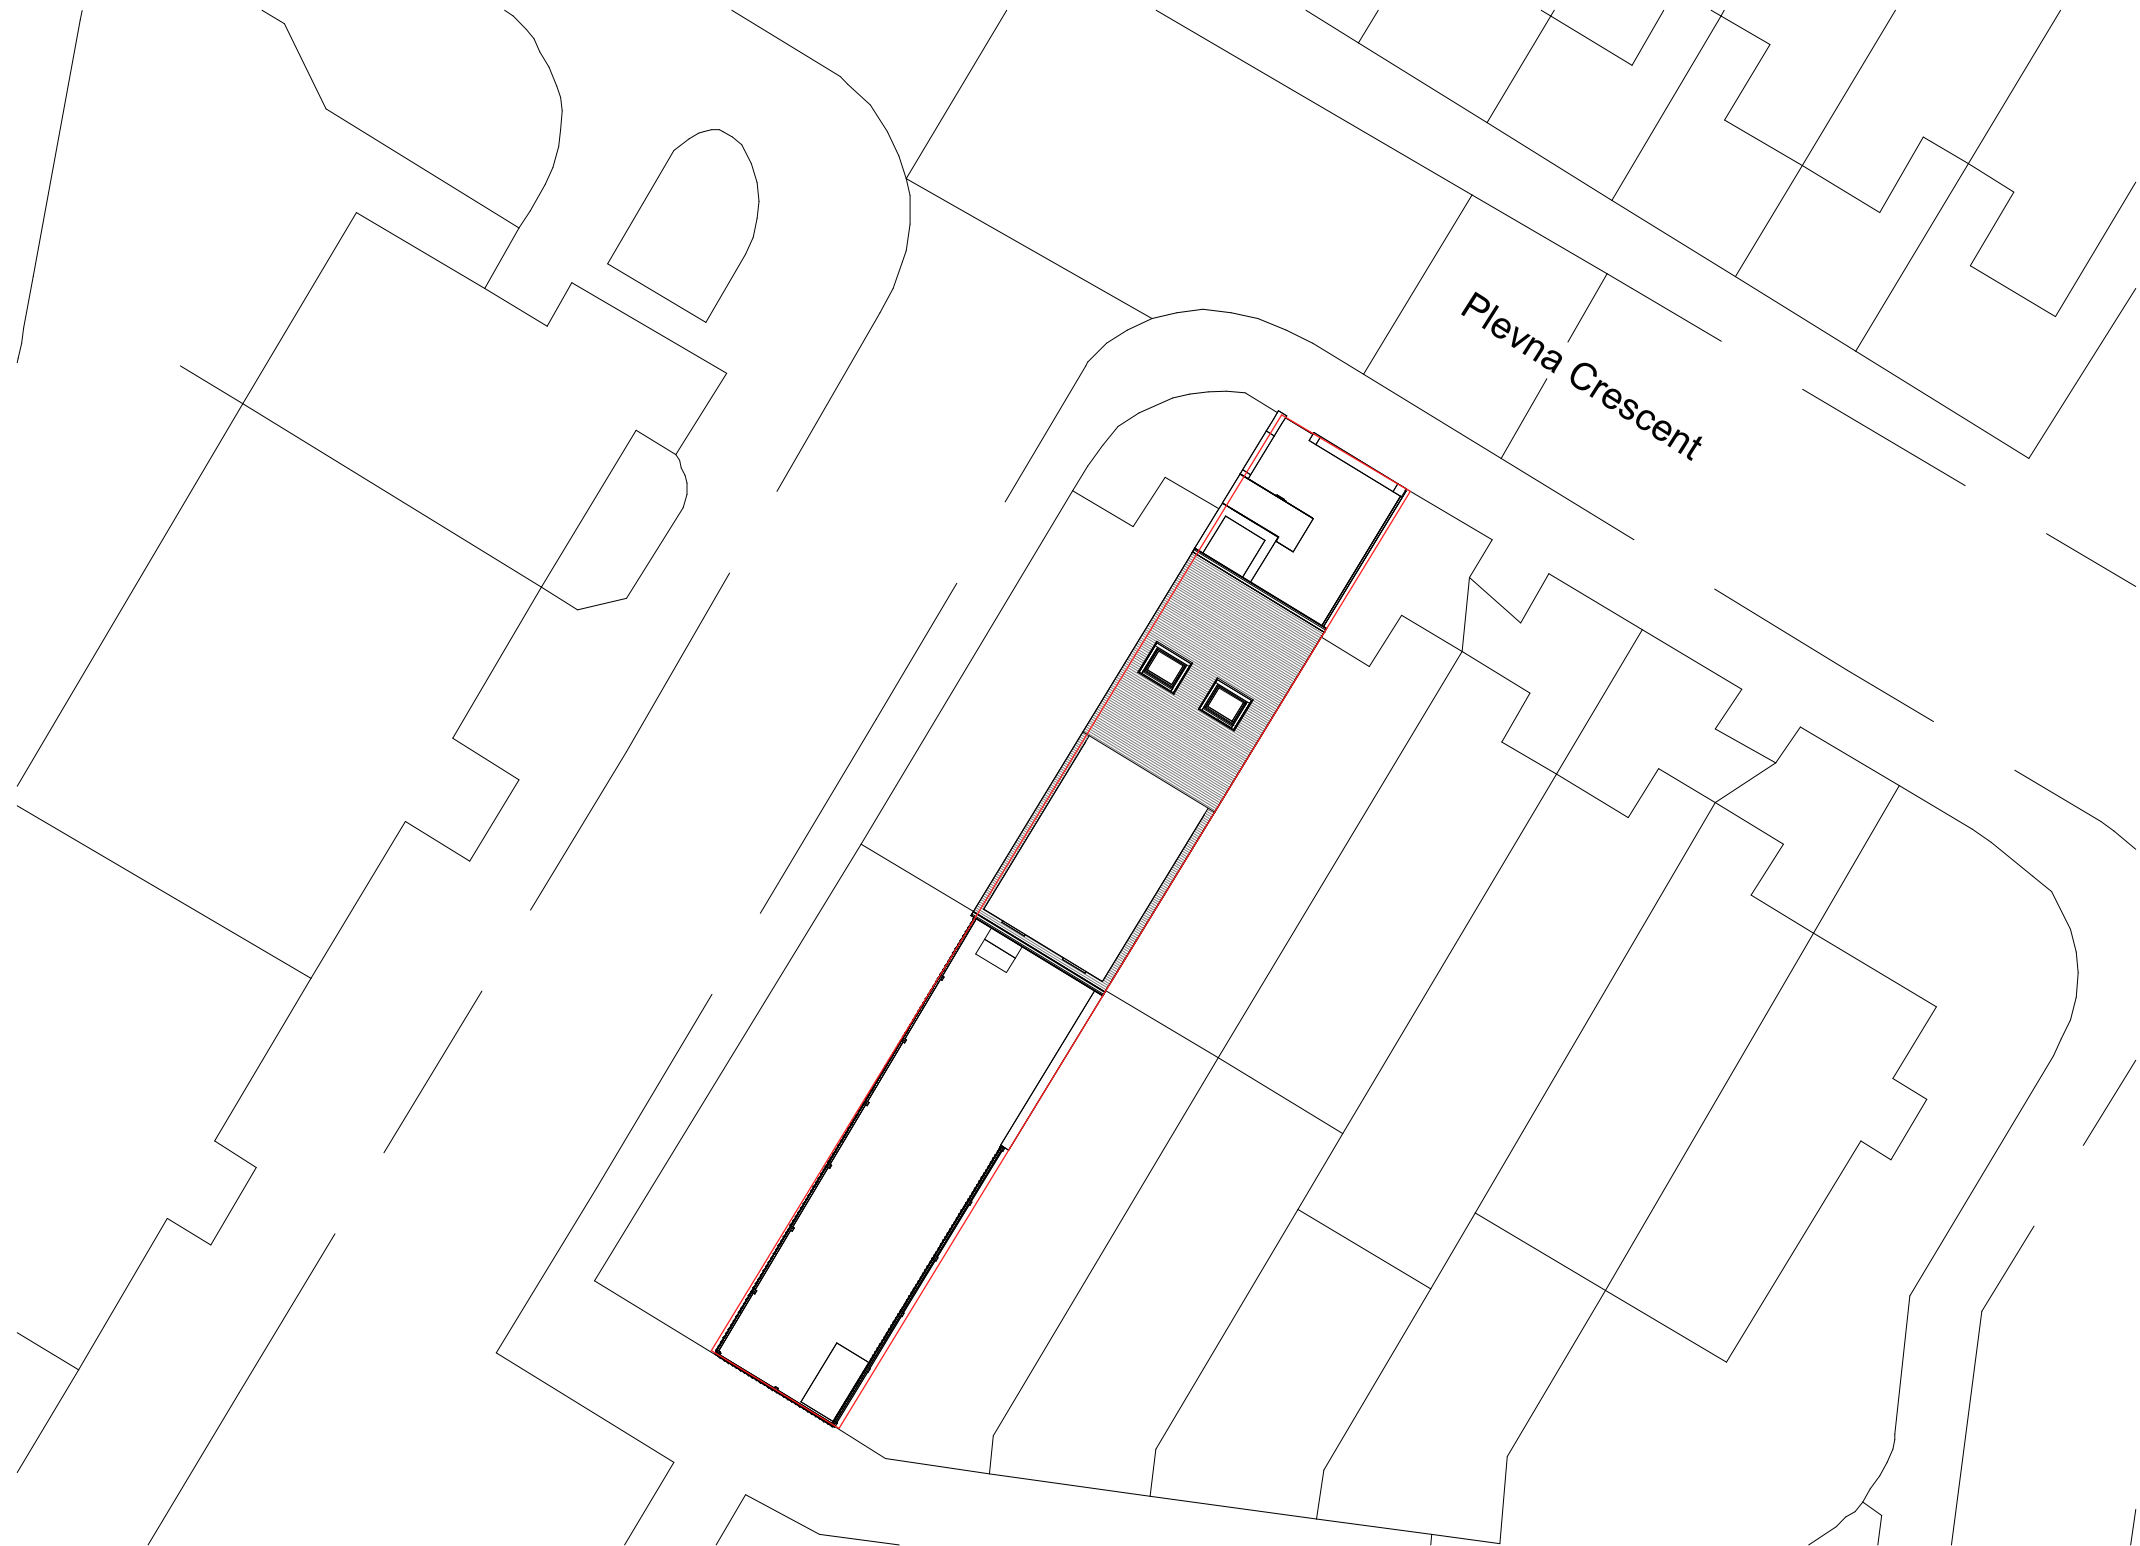


NOTES:
THE DRAWINGS ARE FOR PLANNING PURPOSES ONLY.
CONTRACTORS MUST VERIFY ALL DIMENSIONS AT THE SITE BEFORE COMMENCING ANY WORK.
NO CONSTRUCTION WORK BEFORE BUILDING CONTROL APPROVAL AND STRUCTURAL ENGINEER CONFIRMATION.
ALL DRAWINGS ARE TO BE READ IN CONJUNCTION WITH ALL RELEVANT DRAWINGS AND SPECIFICATIONS.

Rev	Description	Date


PROJECT TITLE		DRAWING TITLE	
123 Plevna Crescent N15 6DY		Proposed Location Plan & OS Map	
Date	DRWAING NUMBER	Scale (@ A3)	
Jan 2026	PR - L001	As indicated	



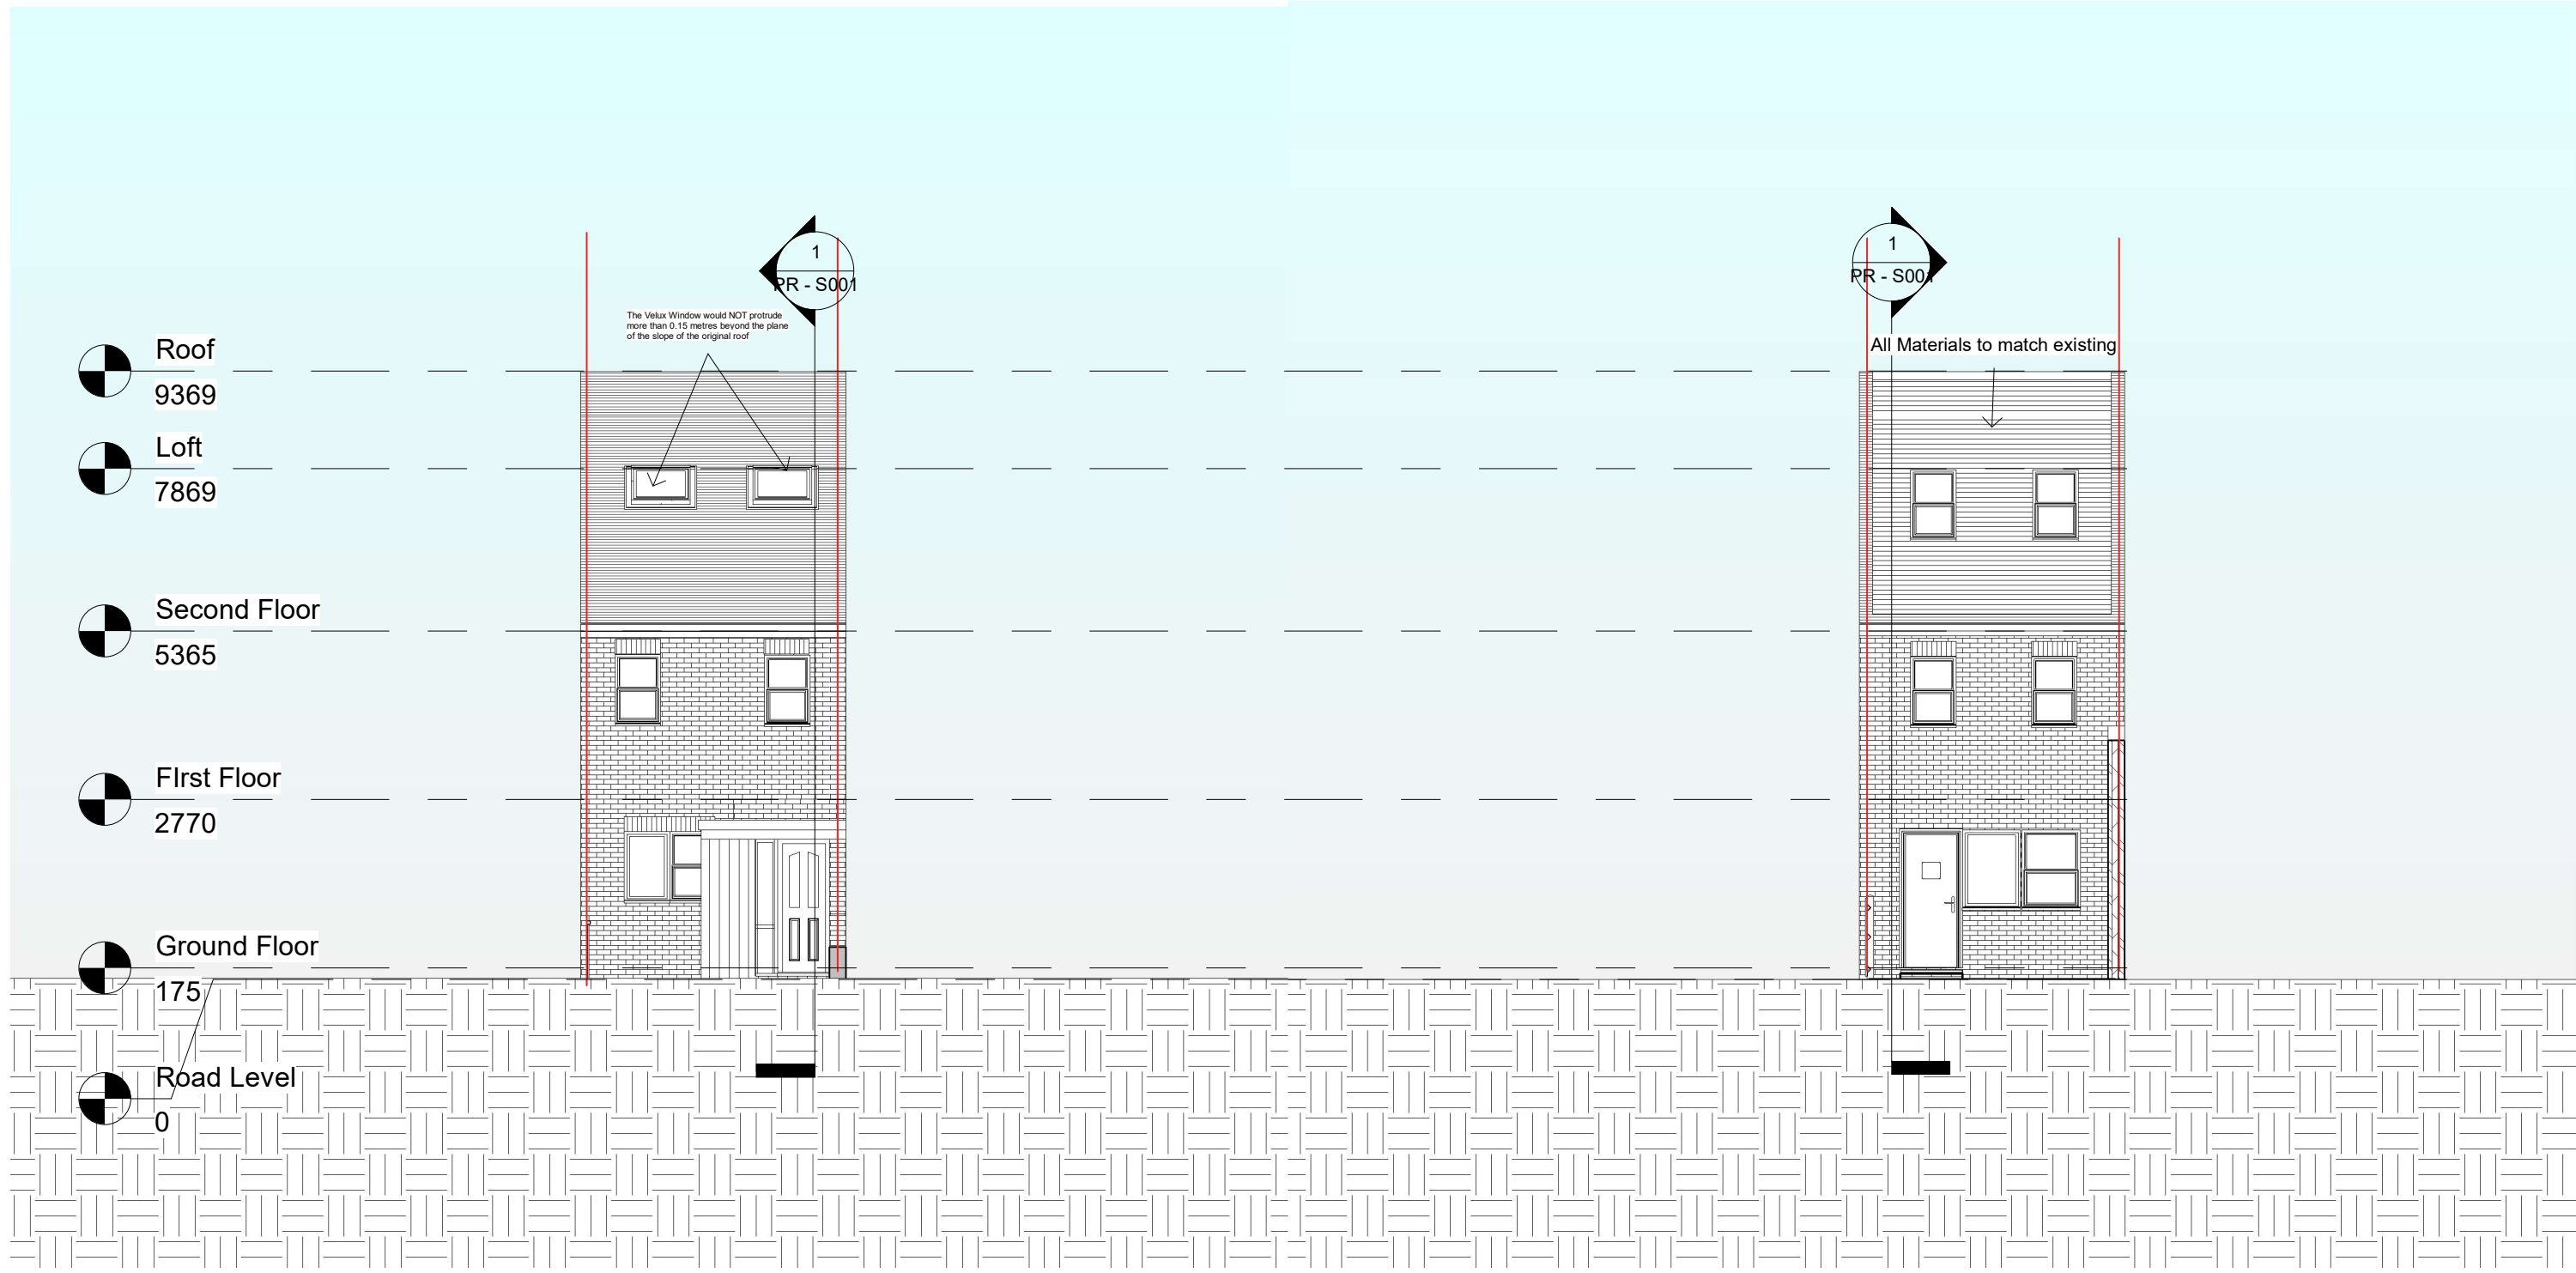

1 Front
1 : 100

2 Rear
1 : 100

 


NOTES:
THE DRAWINGS ARE FOR PLANNING PURPOSES ONLY.
CONTRACTORS MUST VERIFY ALL DIMENSIONS AT THE SITE BEFORE COMMENCING ANY WORK.
NO CONSTRUCTION WORK BEFORE BUILDING CONTROL APPROVAL AND STRUCTURAL ENGINEER CONFIRMATION.
ALL DRAWINGS ARE TO BE READ IN CONJUNCTION WITH ALL RELEVANT DRAWINGS AND SPECIFICATIONS.

Rev	Description	Date

PROJECT TITLE	
123 Plevna Crescent N15 6DY	
Date	DRWAING NUMBER
Jan 2026	PR - E001

DRAWING TITLE	
Proposed Front & Rear Elevations	
Scale (@ A3)	
1 : 100	



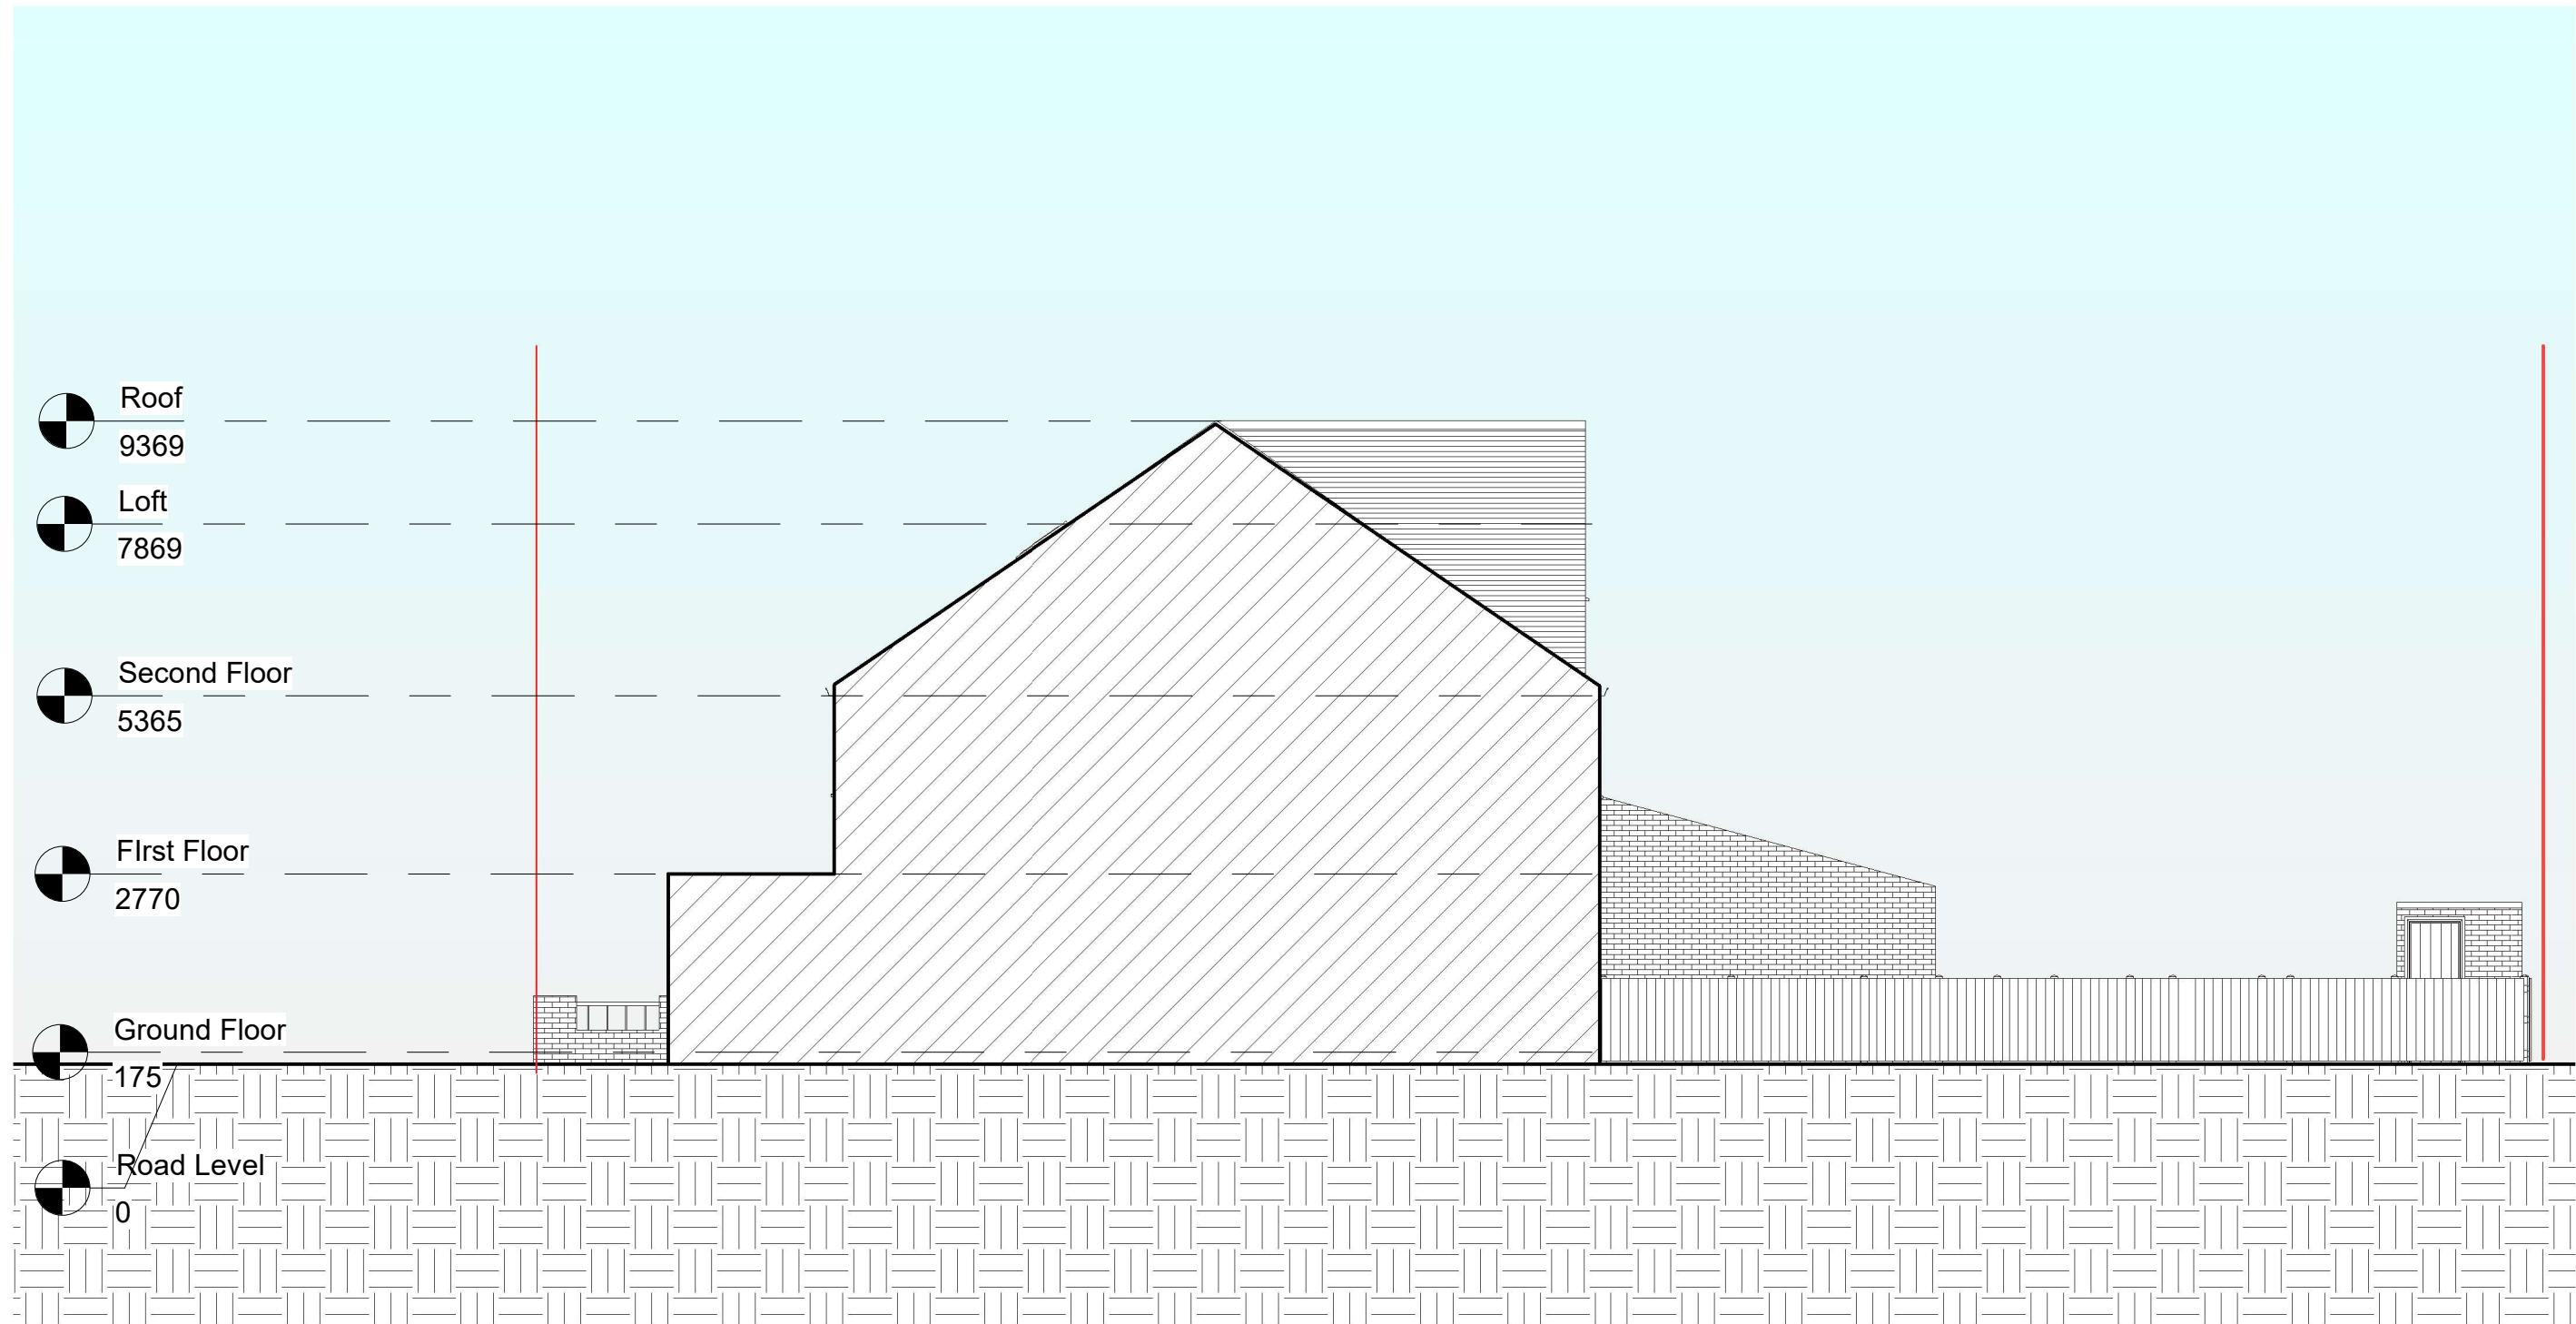




NOTES:
THE DRAWINGS ARE FOR PLANNING PURPOSES ONLY.
CONTRACTORS MUST VERIFY ALL DIMENSIONS AT THE SITE BEFORE COMMENCING ANY WORK.
NO CONSTRUCTION WORK BEFORE BUILDING CONTROL APPROVAL AND STRUCTURAL ENGINEER CONFIRMATION.
ALL DRAWINGS ARE TO BE READ IN CONJUNCTION WITH ALL RELEVANT DRAWINGS AND SPECIFICATIONS.

Rev	Description	Date

PROJECT TITLE	
123 Plevna Crescent N15 6DY	
Date	DRWAING NUMBER
Jan 2026	PR - E002

DRAWING TITLE
Proposed Side Elevation
Scale (@ A3)
1 : 100



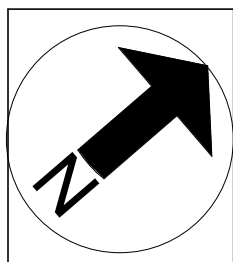 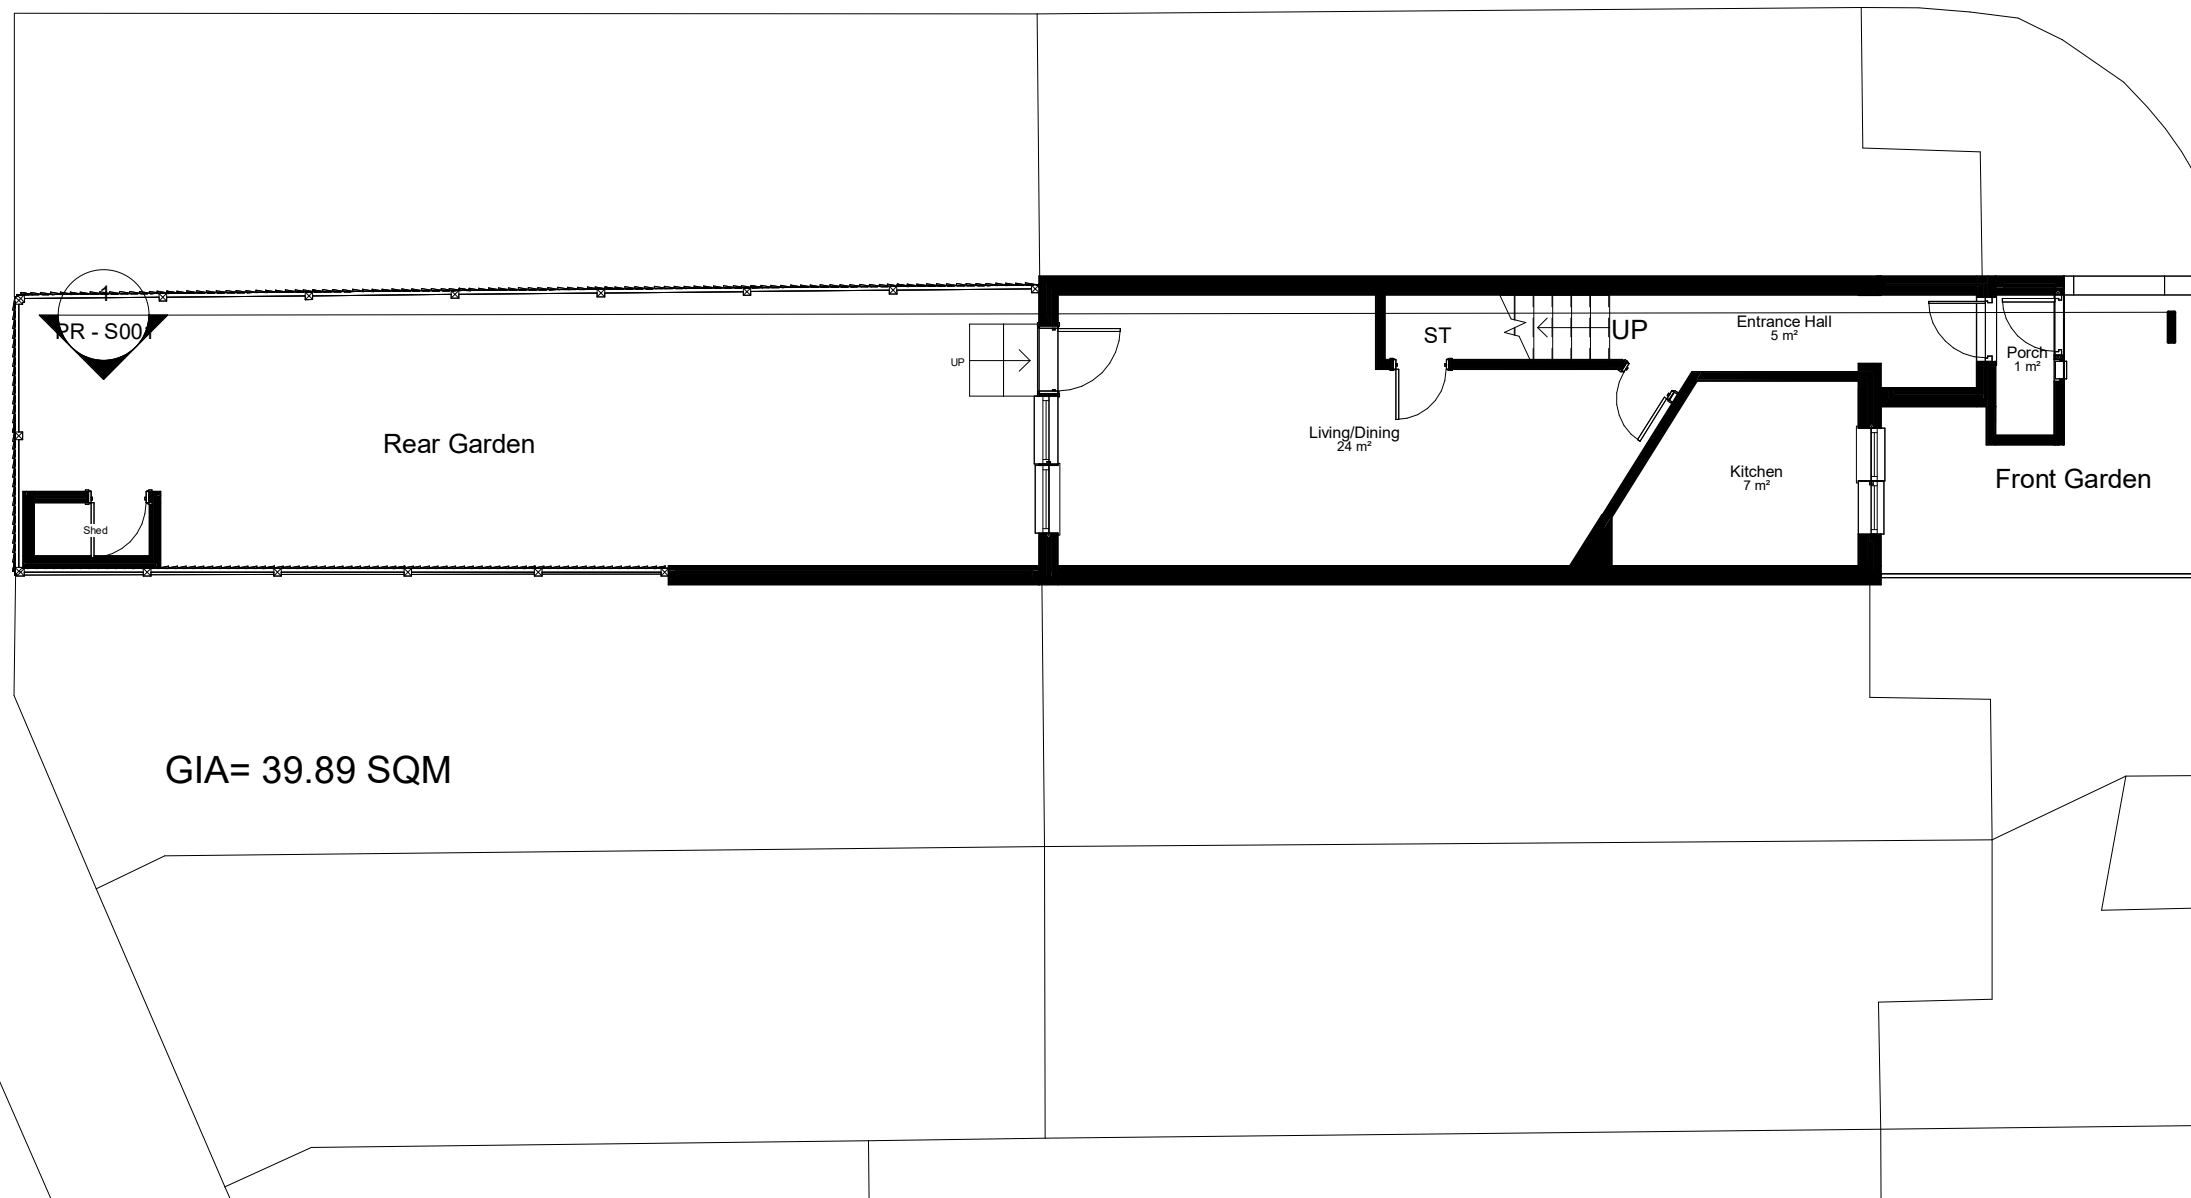

NOTES.

THE DRAWINGS ARE FOR PLANNING PURPOSES ONLY.

CONTRACTORS MUST VERIFY ALL DIMENSIONS AT THE SITE BEFORE COMMENCING ANY WORK.


NO CONSTRUCTION WORK BEFORE BUILDING CONTROL APPROVAL AND STRUCTURAL ENGINEER CONFIRMATION.

ALL DRAWINGS ARE TO BE READ IN CONJUNCTION WITH ALL RELEVANT DRAWINGS AND SPECIFICATIONS.

Rev	Description	Date

PROJECT TITLE		DRAWING TITLE	
123 Plevna Crescent N15 6DY		Proposed Ground Floor	
Date	DRWAING NUMBER	Scale (@ A3)	
Jan 2026	PR - P001	1 : 100	



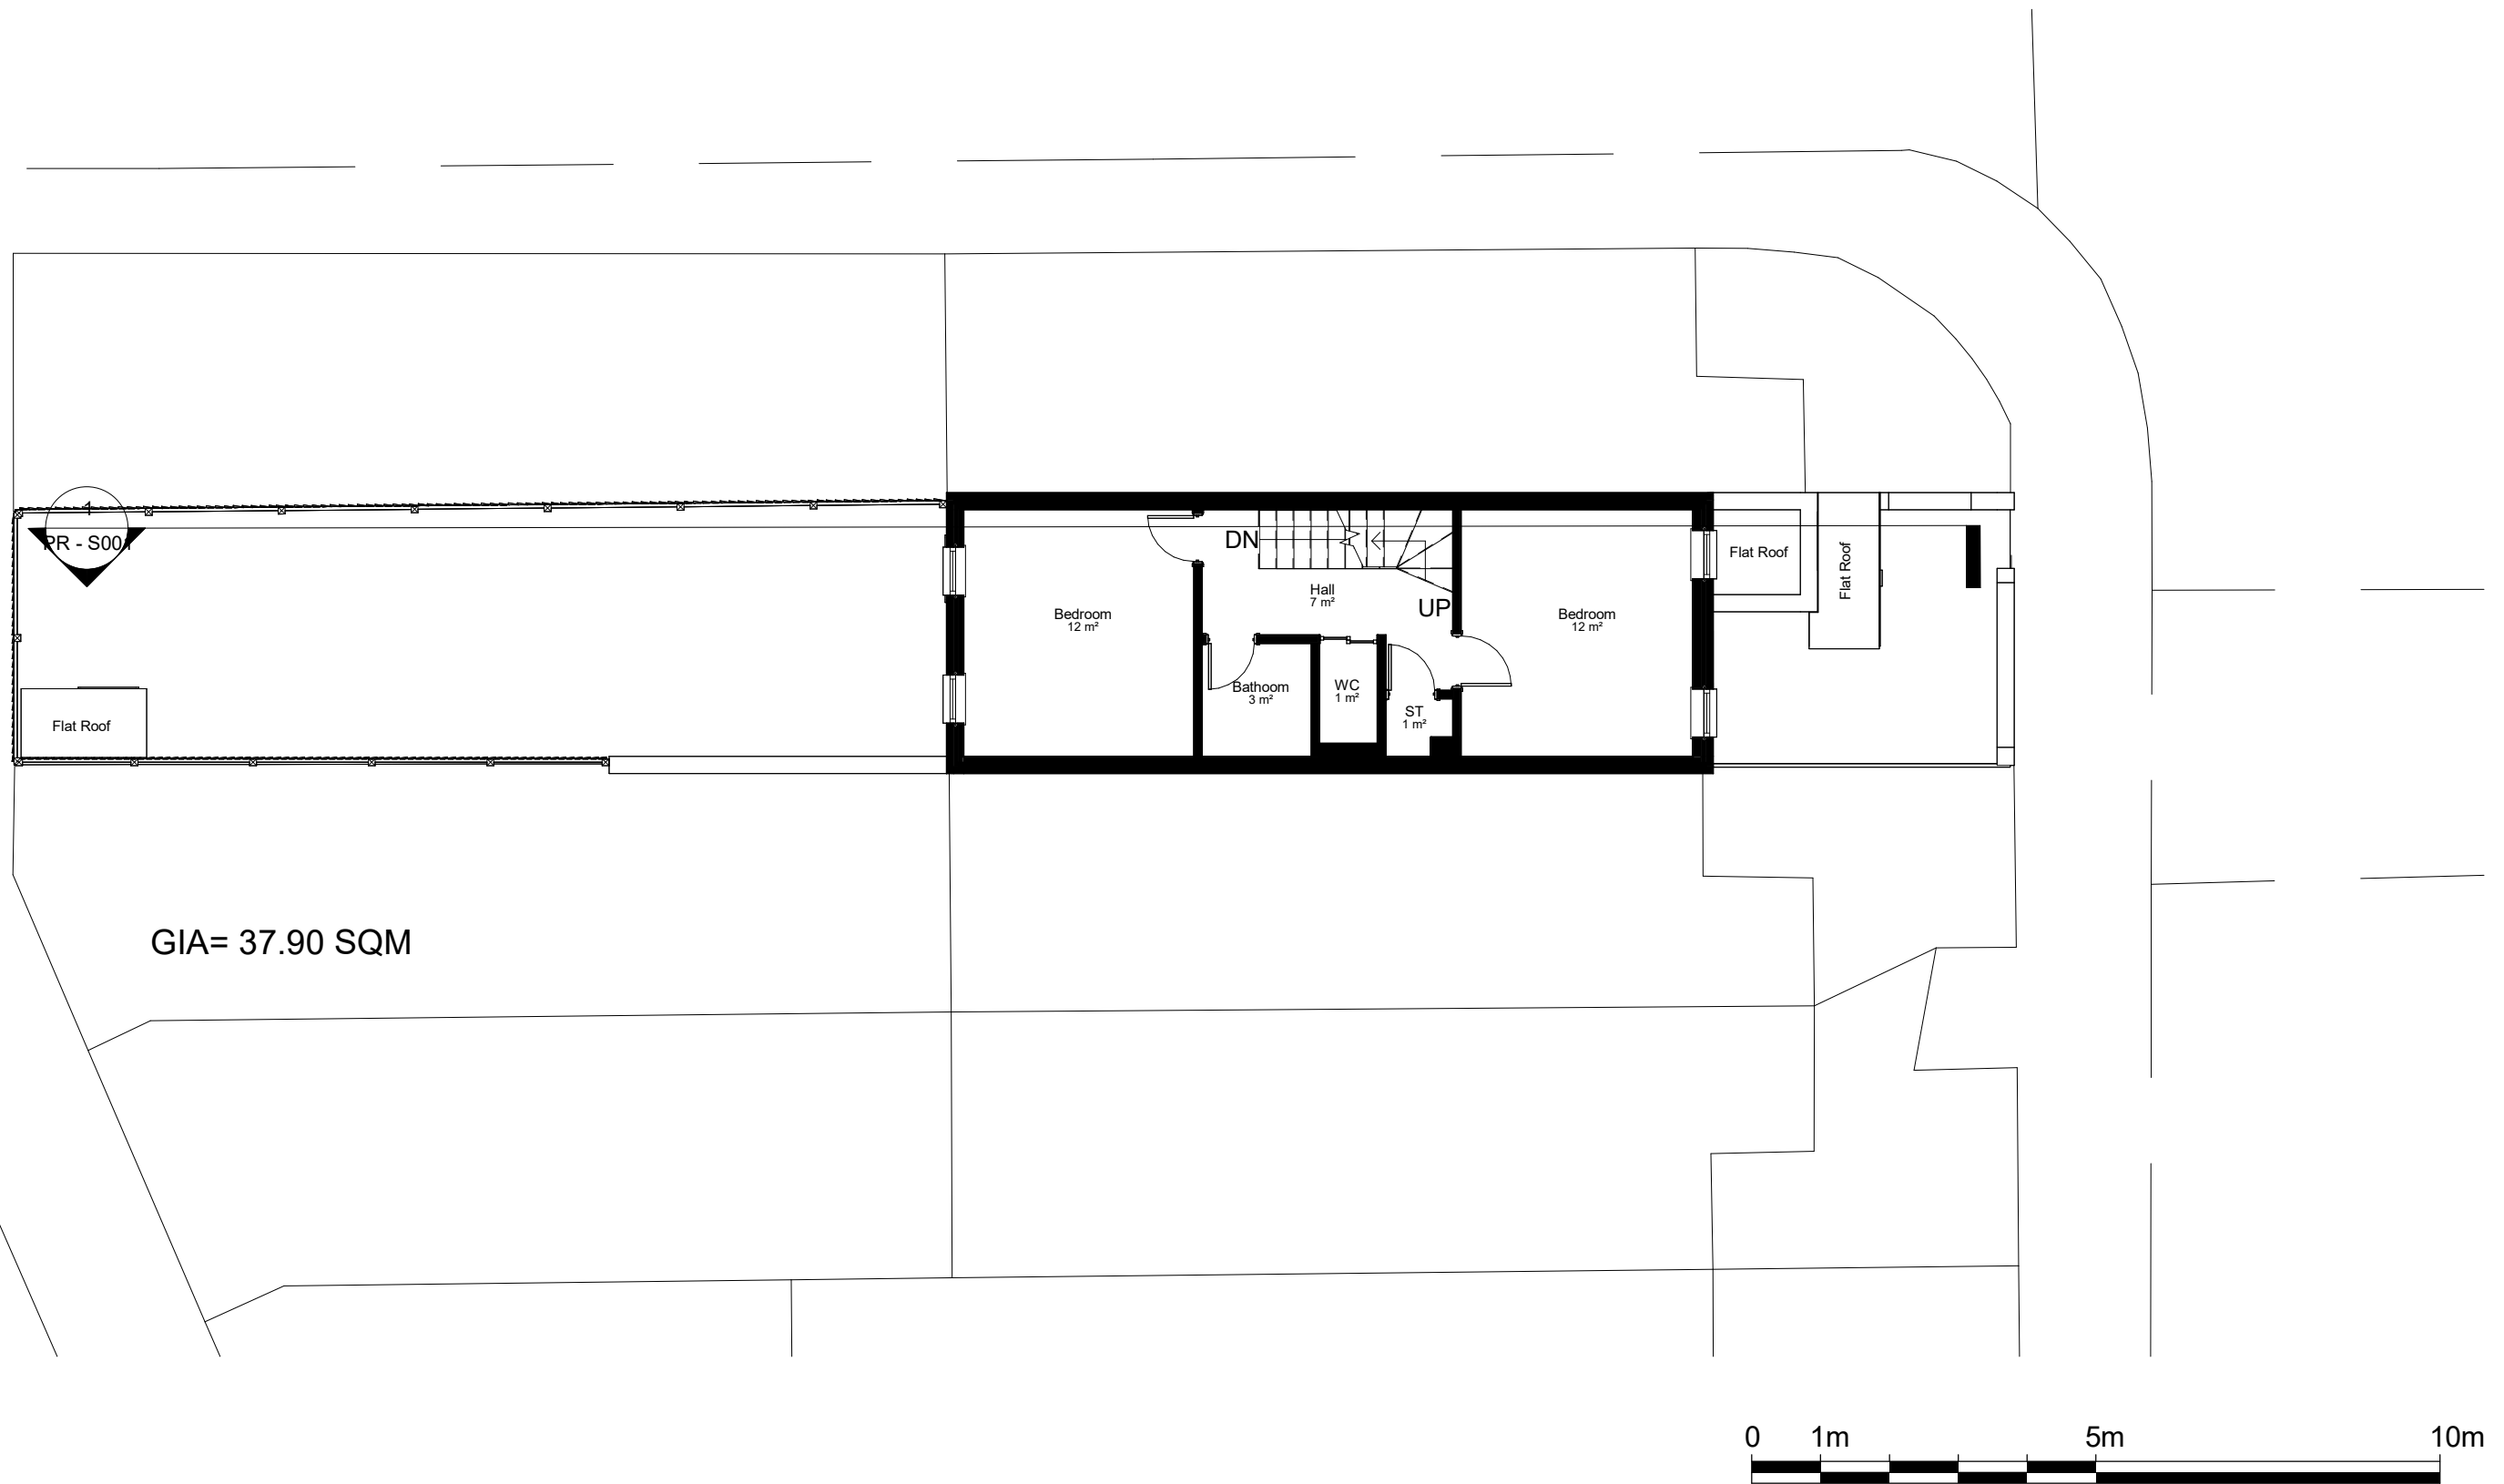

NOTES.

THE DRAWINGS ARE FOR PLANNING PURPOSES ONLY.

CONTRACTORS MUST VERIFY ALL DIMENSIONS AT THE SITE BEFORE COMMENCING ANY WORK.

NO CONSTRUCTION WORK BEFORE BUILDING CONTROL APPROVAL AND STRUCTURAL ENGINEER CONFIRMATION.



ALL DRAWINGS ARE TO BE READ IN CONJUNCTION WITH ALL RELEVANT DRAWINGS AND SPECIFICATIONS.

Rev	Description	Date

PROJECT TITLE	
123 Plevna Crescent N15 6DY	
Date	DRWAING NUMBER
Jan 2026	PR - P002

DRAWING TITLE
Proposed First Floor
Scale (@ A3)
1 : 100



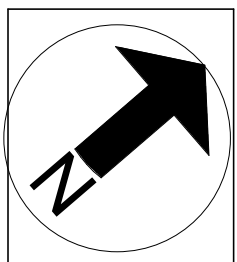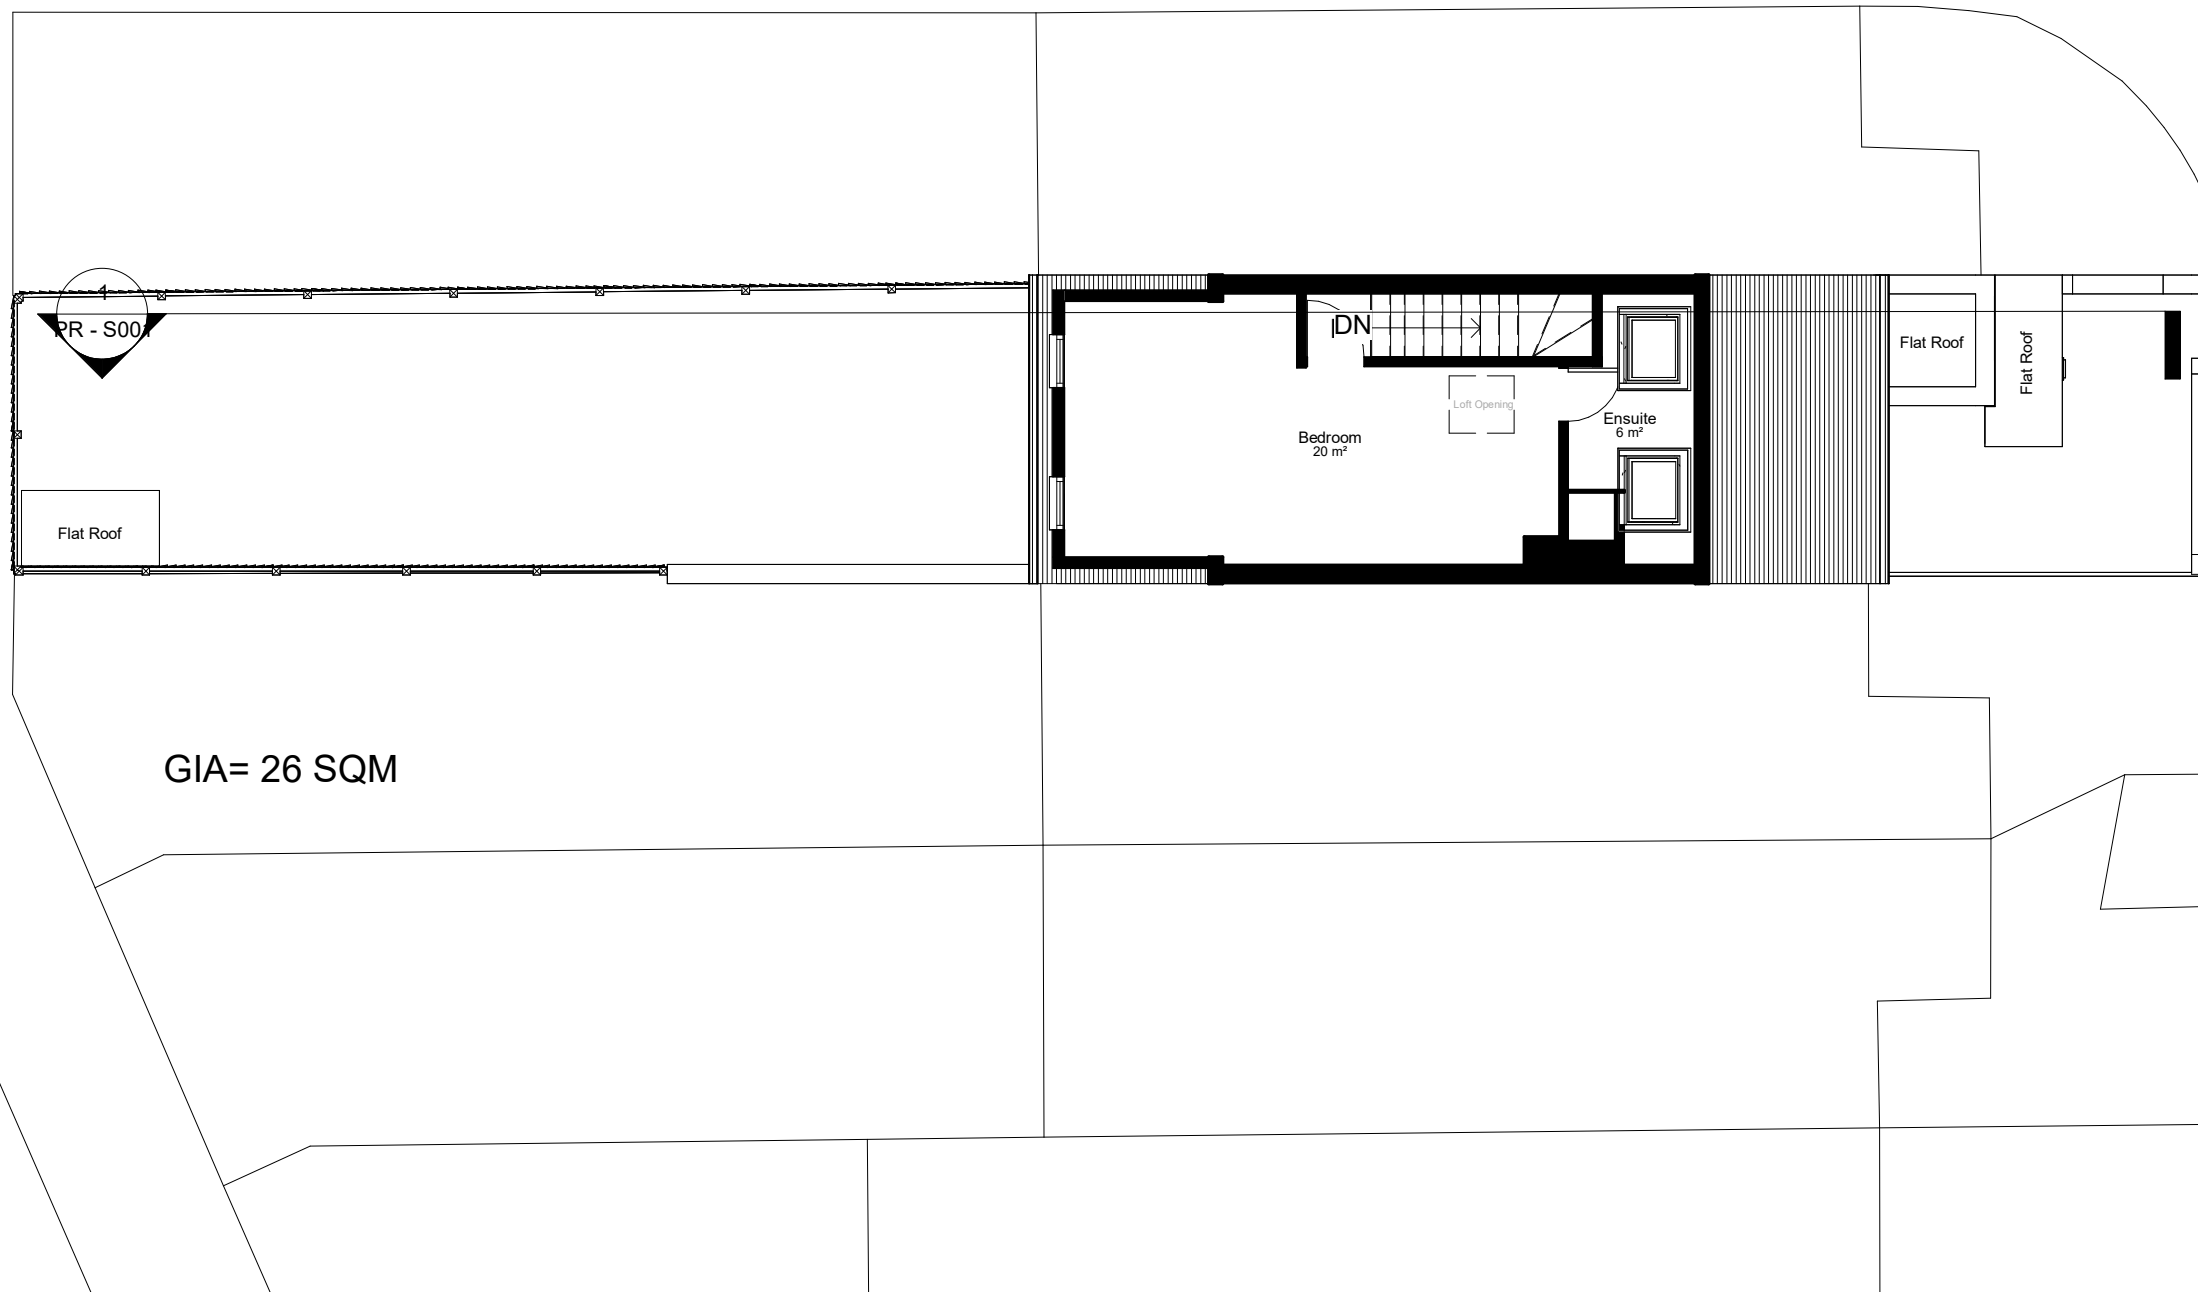

NOTES.

THE DRAWINGS ARE FOR PLANNING PURPOSES ONLY.

CONTRACTORS MUST VERIFY ALL DIMENSIONS AT THE SITE BEFORE COMMENCING ANY WORK.



NO CONSTRUCTION WORK BEFORE BUILDING CONTROL APPROVAL AND STRUCTURAL ENGINEER CONFIRMATION.

ALL DRAWINGS ARE TO BE READ IN CONJUNCTION WITH ALL RELEVANT DRAWINGS AND SPECIFICATIONS.

Rev	Description	Date

PROJECT TITLE		DRAWING TITLE	
123 Plevna Crescent N15 6DY		Proposed Second Floor	
Date	DRWAING NUMBER	Scale (@ A3)	
Jan 2026	PR - P003	1 : 100	



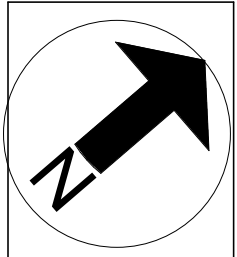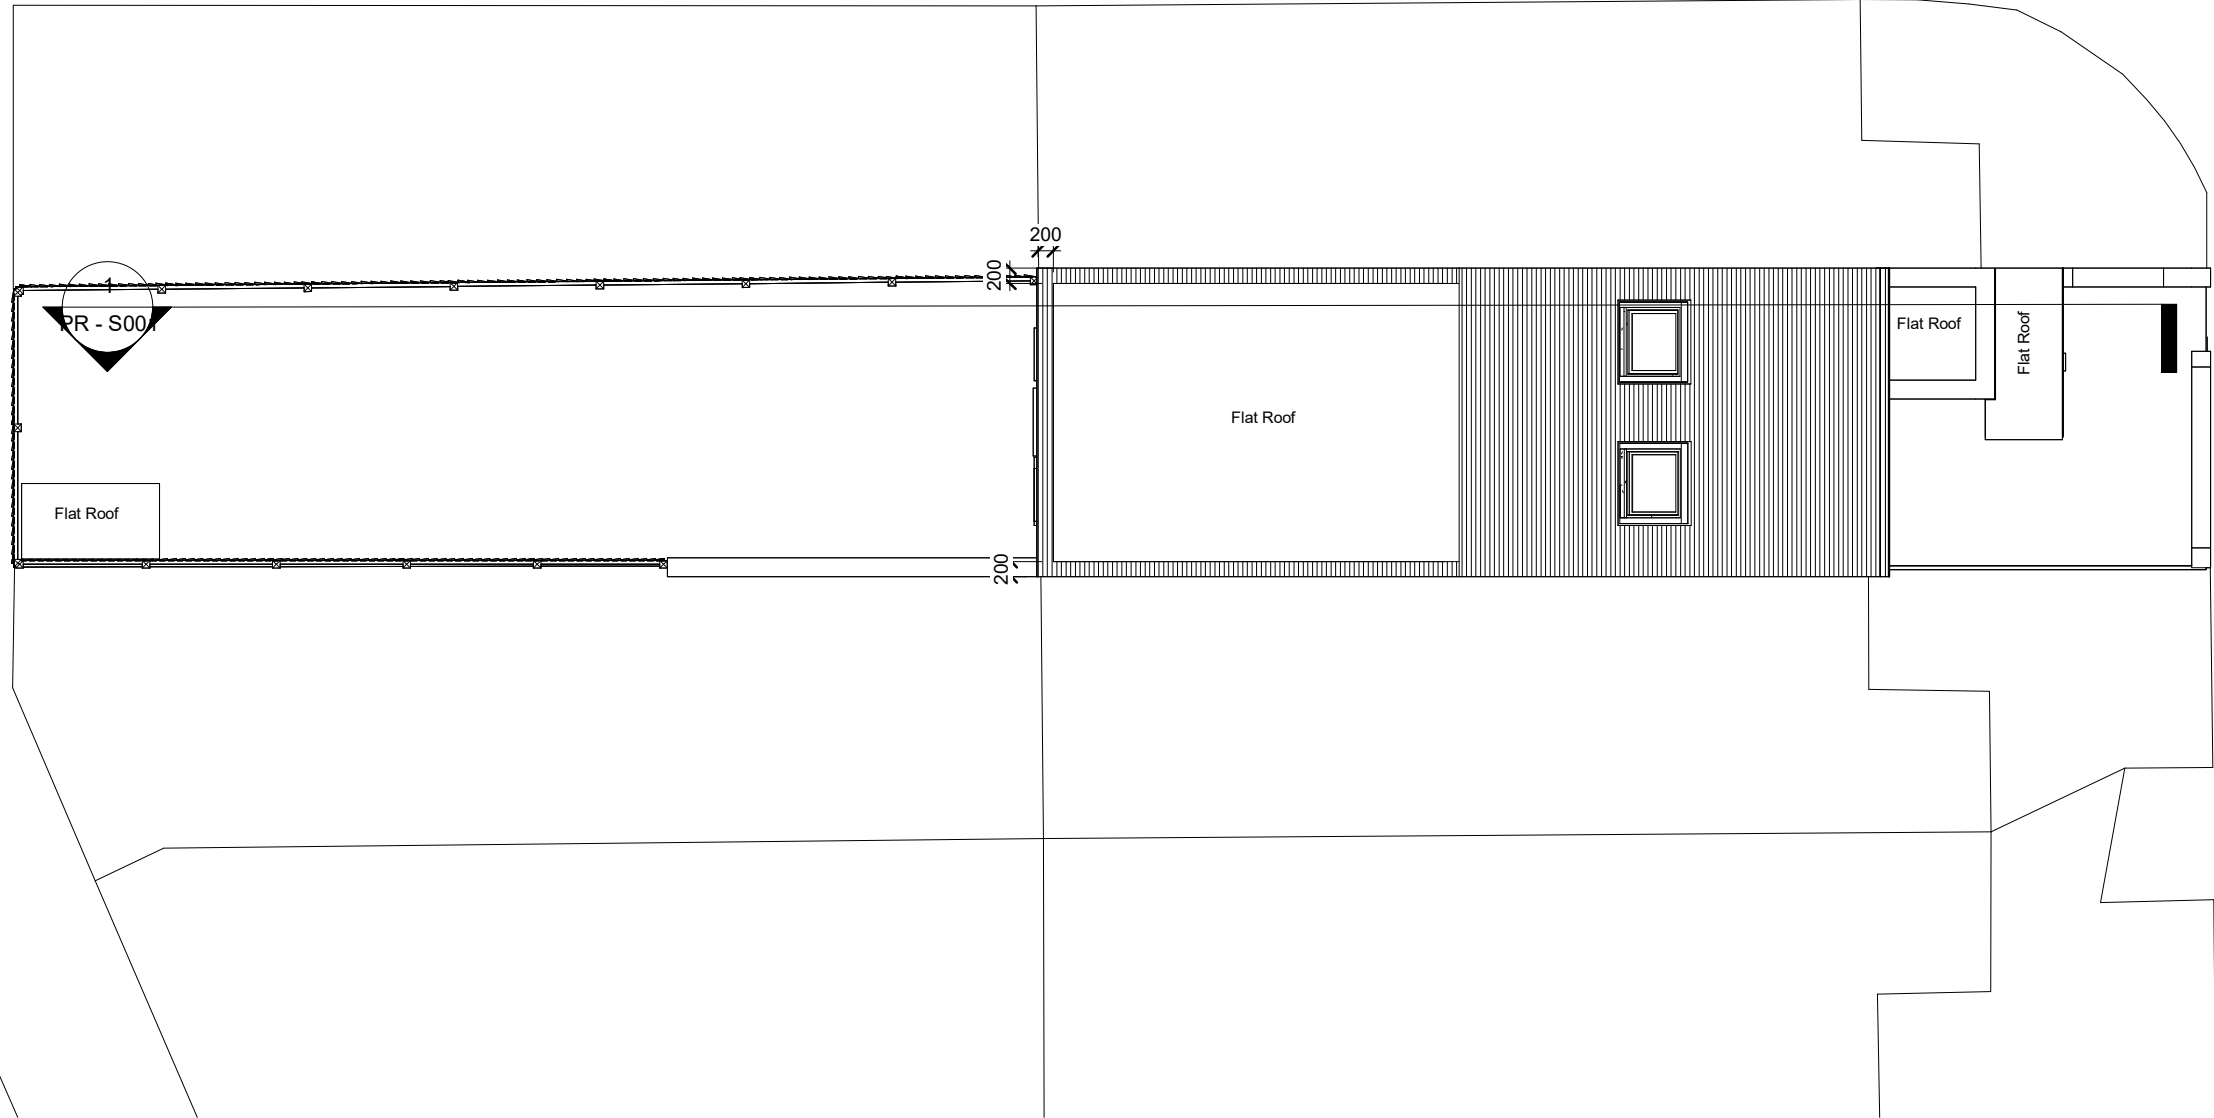


NOTES:
THE DRAWINGS ARE FOR PLANNING PURPOSES ONLY.
CONTRACTORS MUST VERIFY ALL DIMENSIONS AT THE SITE BEFORE COMMENCING ANY WORK.
NO CONSTRUCTION WORK BEFORE BUILDING CONTROL APPROVAL AND STRUCTURAL ENGINEER CONFIRMATION.
ALL DRAWINGS ARE TO BE READ IN CONJUNCTION WITH ALL RELEVANT DRAWINGS AND SPECIFICATIONS.

Rev	Description	Date

PROJECT TITLE		DRAWING TITLE	
123 Plevna Crescent N15 6DY		Proposed Roof Plan	
Date	DRWAING NUMBER	Scale (@ A3)	
Jan 2026	PR - P004	1 : 100	



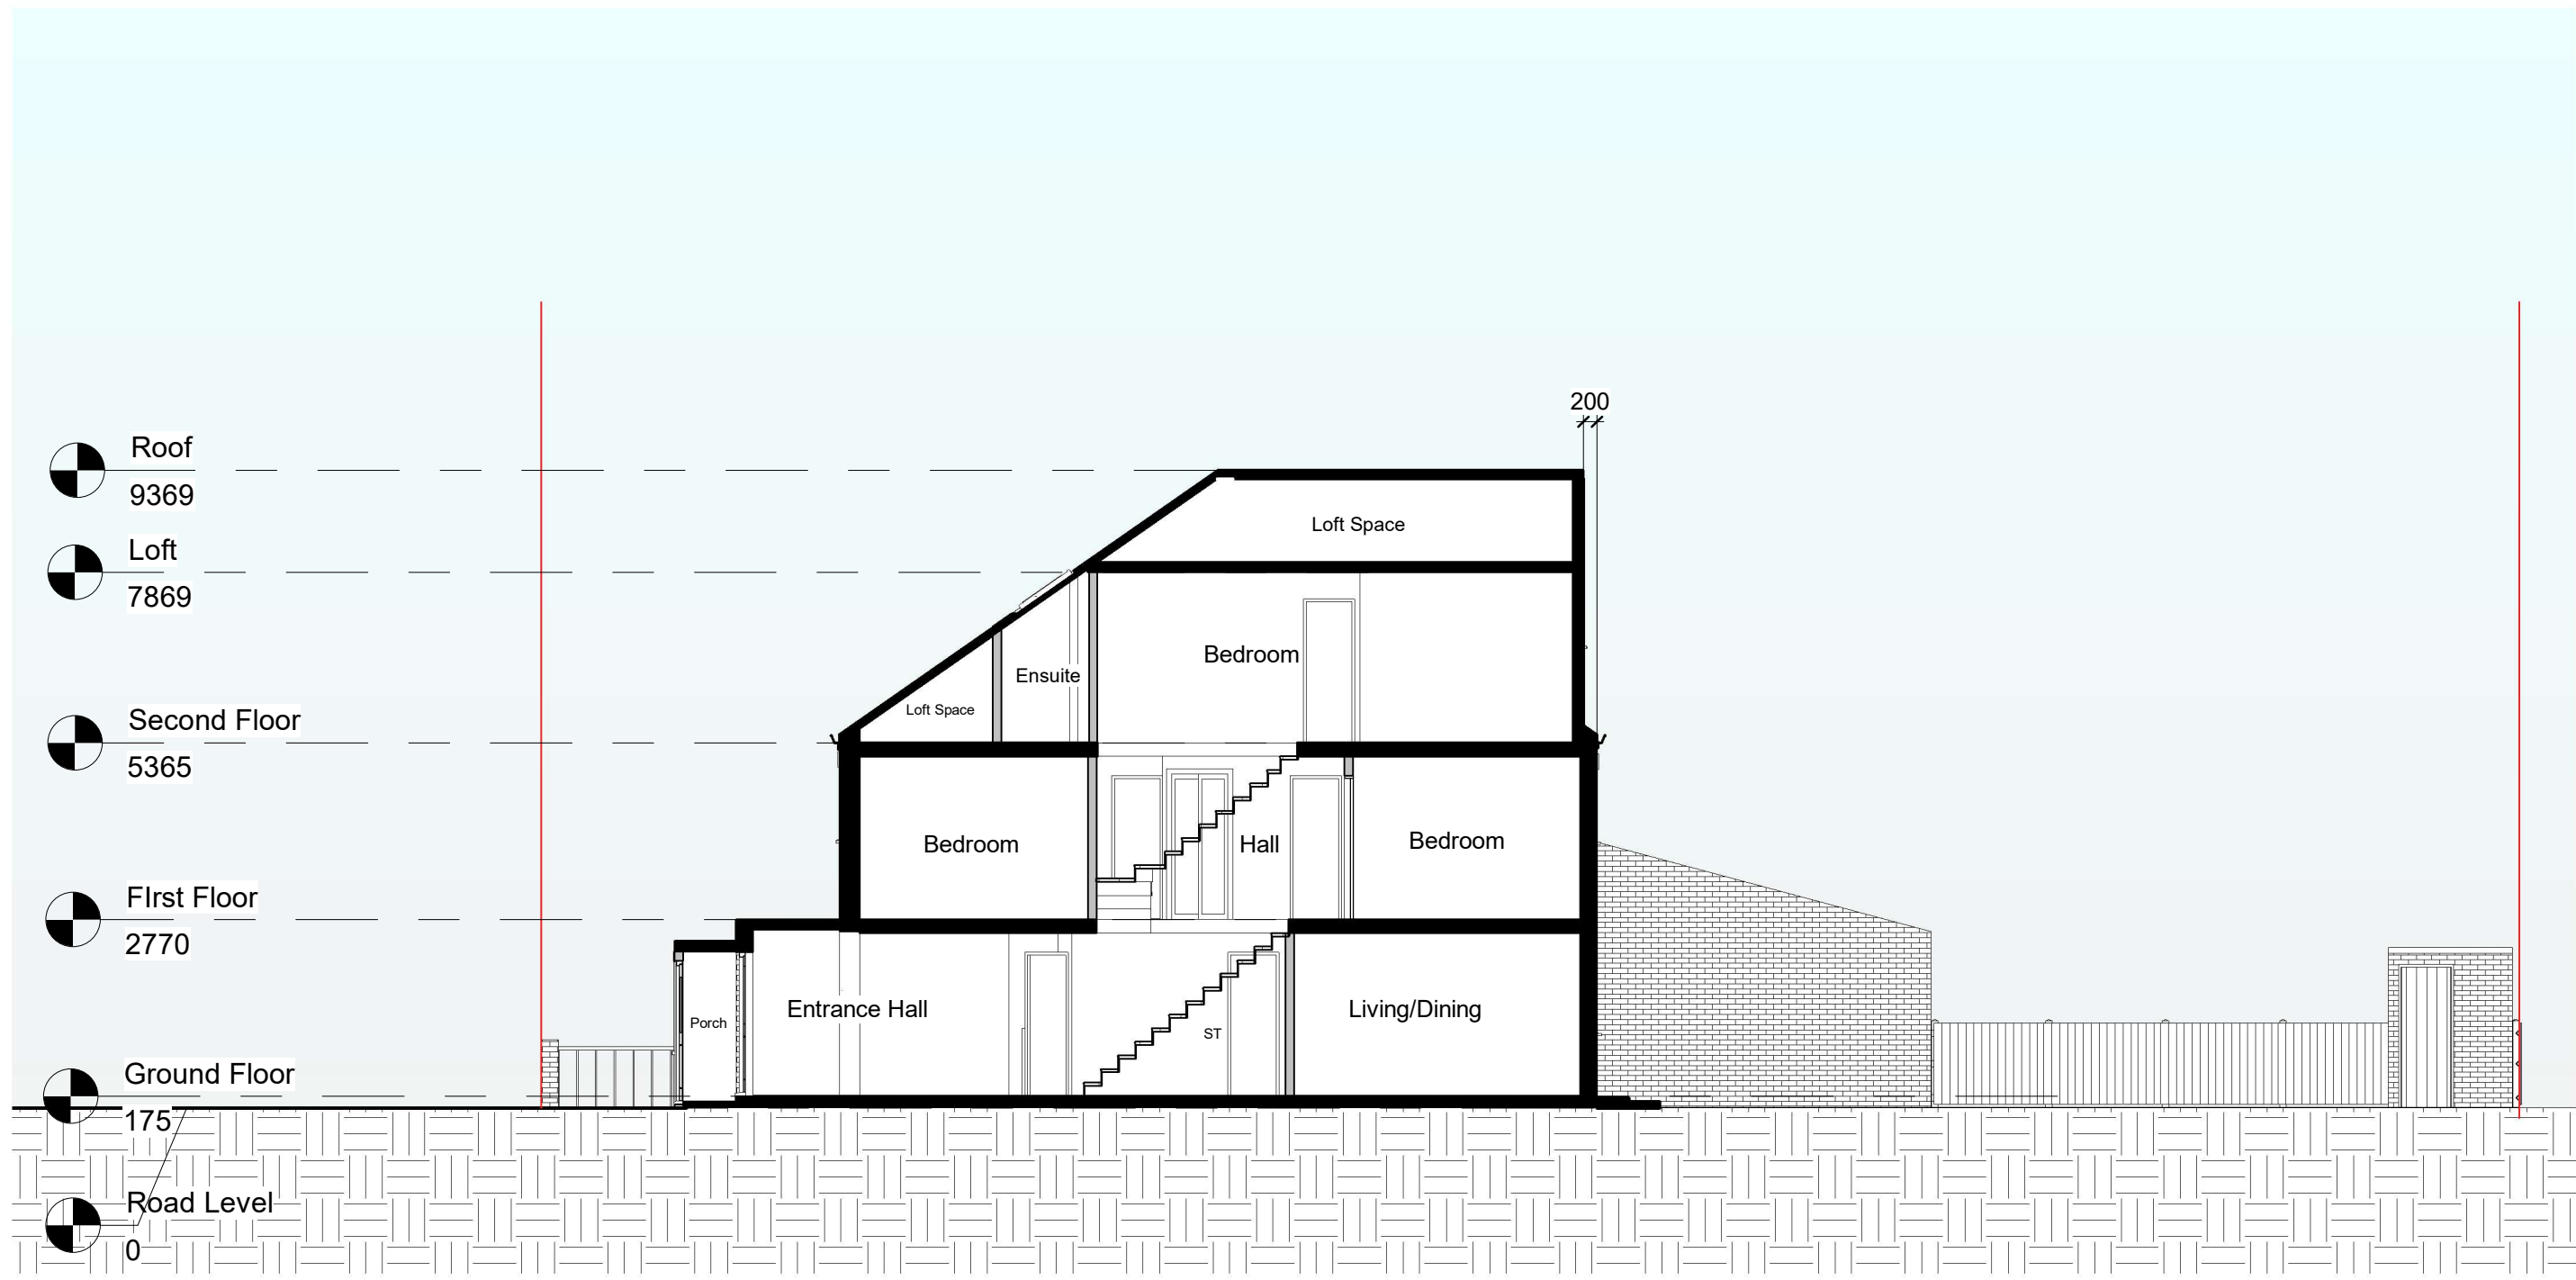


NOTES:
THE DRAWINGS ARE FOR PLANNING PURPOSES ONLY.
CONTRACTORS MUST VERIFY ALL DIMENSIONS AT THE SITE BEFORE COMMENCING ANY WORK.
NO CONSTRUCTION WORK BEFORE BUILDING CONTROL APPROVAL AND STRUCTURAL ENGINEER CONFIRMATION.
ALL DRAWINGS ARE TO BE READ IN CONJUNCTION WITH ALL RELEVANT DRAWINGS AND SPECIFICATIONS.

Rev	Description	Date

PROJECT TITLE	
123 Plevna Crescent N15 6DY	
Date	DRWAING NUMBER
Jan 2026	PR - S001

DRAWING TITLE
Proposed Section AA
Scale (@ A3)
1 : 100



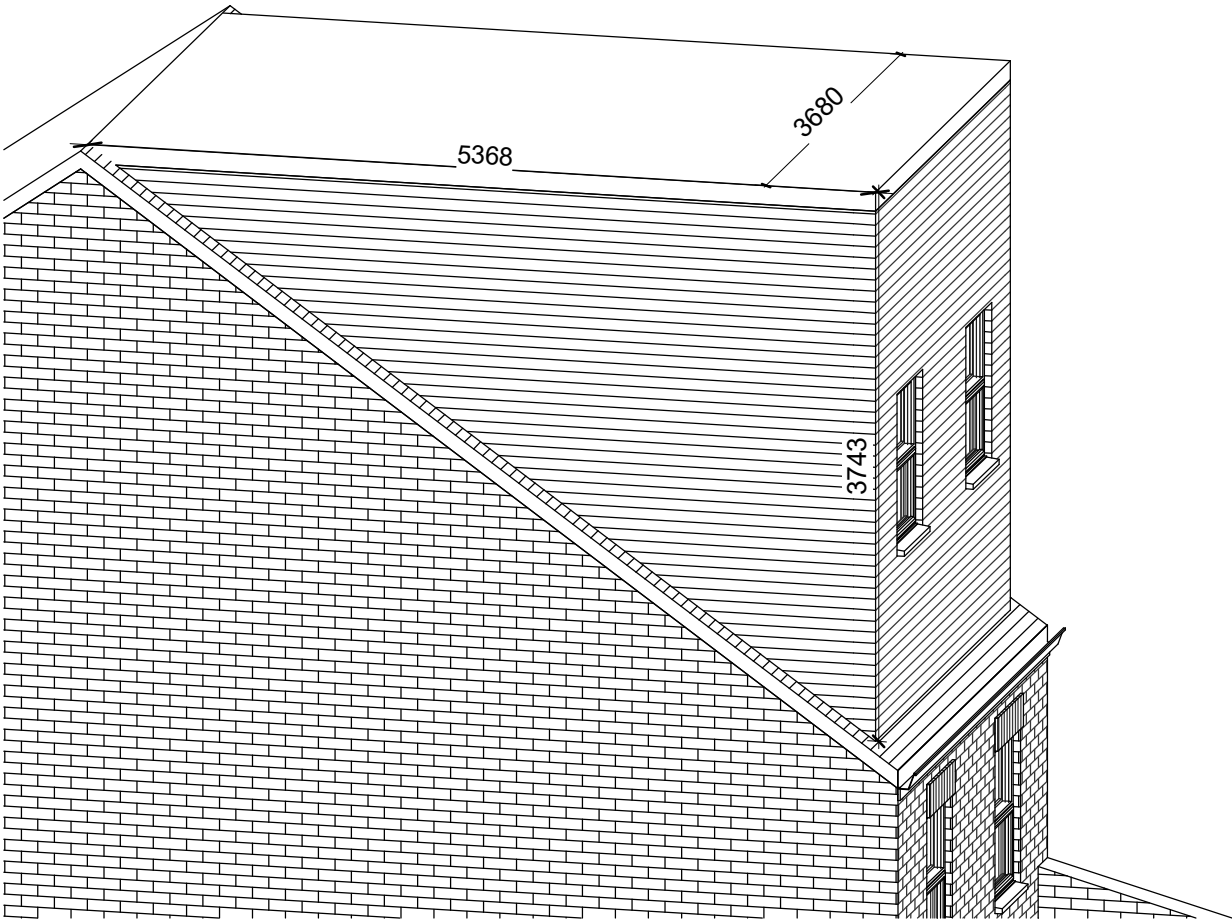

Dormer Volume

Correct to 2 decimal figures

$$3.680 \times 3.743 \times 5.368$$

$$2$$

$$\text{Total Volume} = 36.97\text{m}^3$$


NOTES.
THE DRAWINGS ARE FOR PLANNING PURPOSES ONLY.
CONTRACTORS MUST VERIFY ALL DIMENSIONS AT THE SITE BEFORE COMMENCING ANY WORK.
NO CONSTRUCTION WORK BEFORE BUILDING CONTROL APPROVAL AND STRUCTURAL ENGINEER CONFIRMATION.
ALL DRAWINGS ARE TO BE READ IN CONJUNCTION WITH ALL RELEVANT DRAWINGS AND SPECIFICATIONS.

Rev	Description	Date

PROJECT TITLE	
123 Plevna Crescent N15 6DY	
Date	DRWAING NUMBER
Jan 2026	PR - E003

DRAWING TITLE
Proposed Volume Mass
Scale (@ A3)



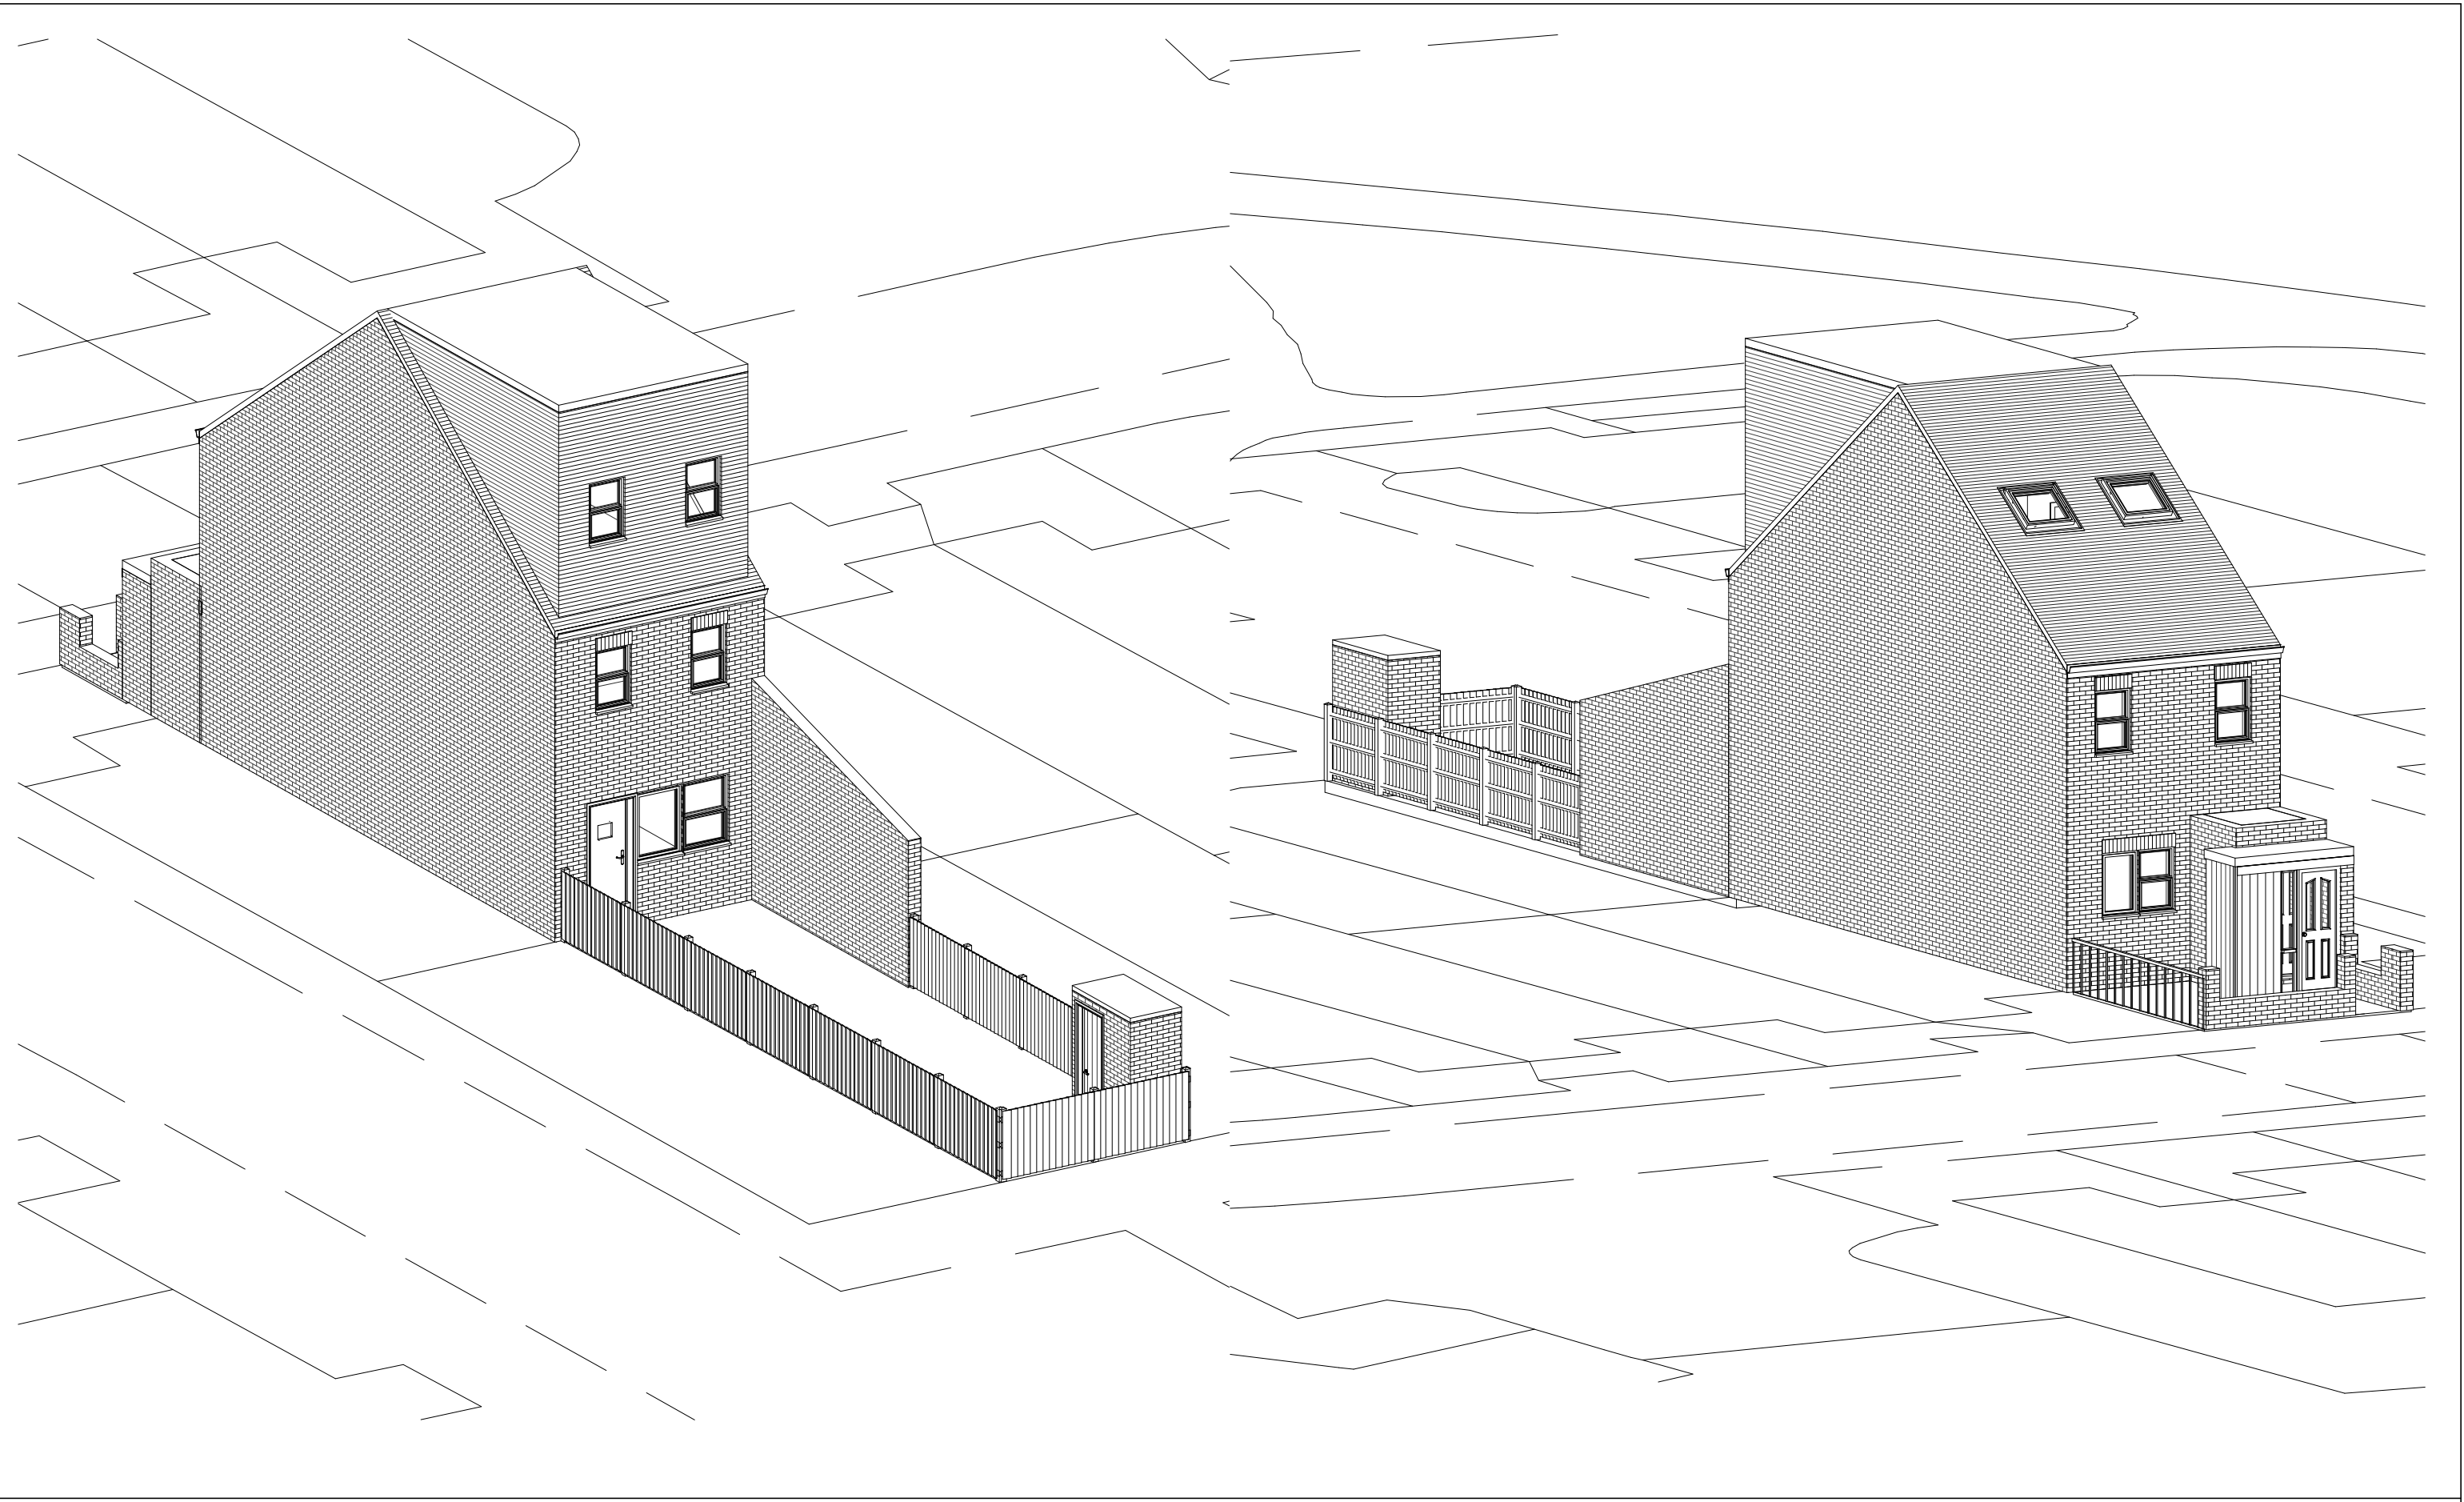

NOTES:
THE DRAWINGS ARE FOR PLANNING PURPOSES ONLY.
CONTRACTORS MUST VERIFY ALL DIMENSIONS AT THE SITE BEFORE COMMENCING ANY WORK.
NO CONSTRUCTION WORK BEFORE BUILDING CONTROL APPROVAL AND STRUCTURAL ENGINEER CONFIRMATION.
ALL DRAWINGS ARE TO BE READ IN CONJUNCTION WITH ALL RELEVANT DRAWINGS AND SPECIFICATIONS.

Rev	Description	Date

PROJECT TITLE	
123 Plevna Crescent N15 6DY	
Date	DRWAING NUMBER
Jan 2026	PR - 3D

DRAWING TITLE
Proposed 3D
Scale (@ A3)

