


SITE LOCATION

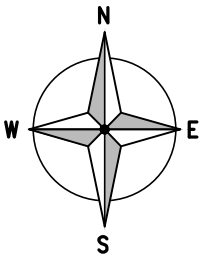

SITE LOCATION
(Scale 1:50000)

Ordnance Survey map extract
based upon Landranger map series
with the permission of the controller of
Her Majesty's Stationery Office
Licence No. 100022432
Crown copyright.




SITE PHOTOGRAPH



SITE LOCATION
(Scale 1:50000)

Based upon Ordnance Survey map extract
with the permission of the Controller of
Her Majesty's Stationery Office.
Crown copyright.
Licence No. 100022432

 

ALL DIMENSIONS ARE IN mm UNLESS NOTED OTHERWISE

N.G.R | E: 530483 | N: 187865

DIRECTIONS TO SITE:

EXIT M1 AT JUNCTION 2 ONTO GREAT NORTH WAY (A1) TOWARDS CENTRAL LONDON AND THEN CONTINUE ONTO NORTH CIRCULAR ROAD AND FOLLOW FOR 0.3 MILES. KEEP RIGHT TO CONTINUE ONTO FALLODEN WAY (A1) AND FOLLOW FOR 0.8 MILES. CONTINUE ONTO LYTTTELTON ROAD. AFTER 0.6 MILES CONTINUE ONTO AYLMER ROAD (A1). AFTER 1.1 MILES TURN LEFT ONTO SHEPHERDS HILL, FOLLOW FOR 0.3 MILES THEN TURN LEFT ONTO AVENUE ROAD. AFTER 0.3 MILES TURN LEFT ONTO CRESCENT ROAD. CONTINUE FOR 0.2 MILES THEN TURN RIGHT ONTO CROUCH END HILL (A103) THEN 1ST LEFT ONTO CHRISTCHURCH ROAD. AFTER 0.1 MILES TURN RIGHT ONTO CROUCH HILL (A1201). AFTER 0.2 MILES TURN LEFT ONTO MOUNT VIEW ROAD. CONTINUE FOR 0.1 MILES AND SITE LOCATION IS ON RIGHT HAND SIDE

1B	PLANNING ISSUE	MV	AJ	09.09.25
1A	PLANNING ISSUE	MV	JM	04.08.25
REV	MODIFICATION	BY	CH	DATE




Cell Name	Opt.
VIDEO COURT	—

Cell ID No				
CSID	✓	VF	✓	TEF
13776128		7914_44		43444
Project No.	—	N/A	—	N/A
E323808		—		—

Site Address / Contact Details	
MOUNT VIEW ROAD GREAT LONDON ROAD LONDON ENGLAND N4 4SJ	

Drawing Title: SITE LOCATION MAPS		
Purpose of issue: PLANNING		Dwg Rev:
Drawing Number: 100		1B
Surveyed By: INS	Original Sheet Size: A3	Pack Issue:
Drawn: MV	Date: 26.07.25	Checked: JM
	Date: 26.07.25	2C

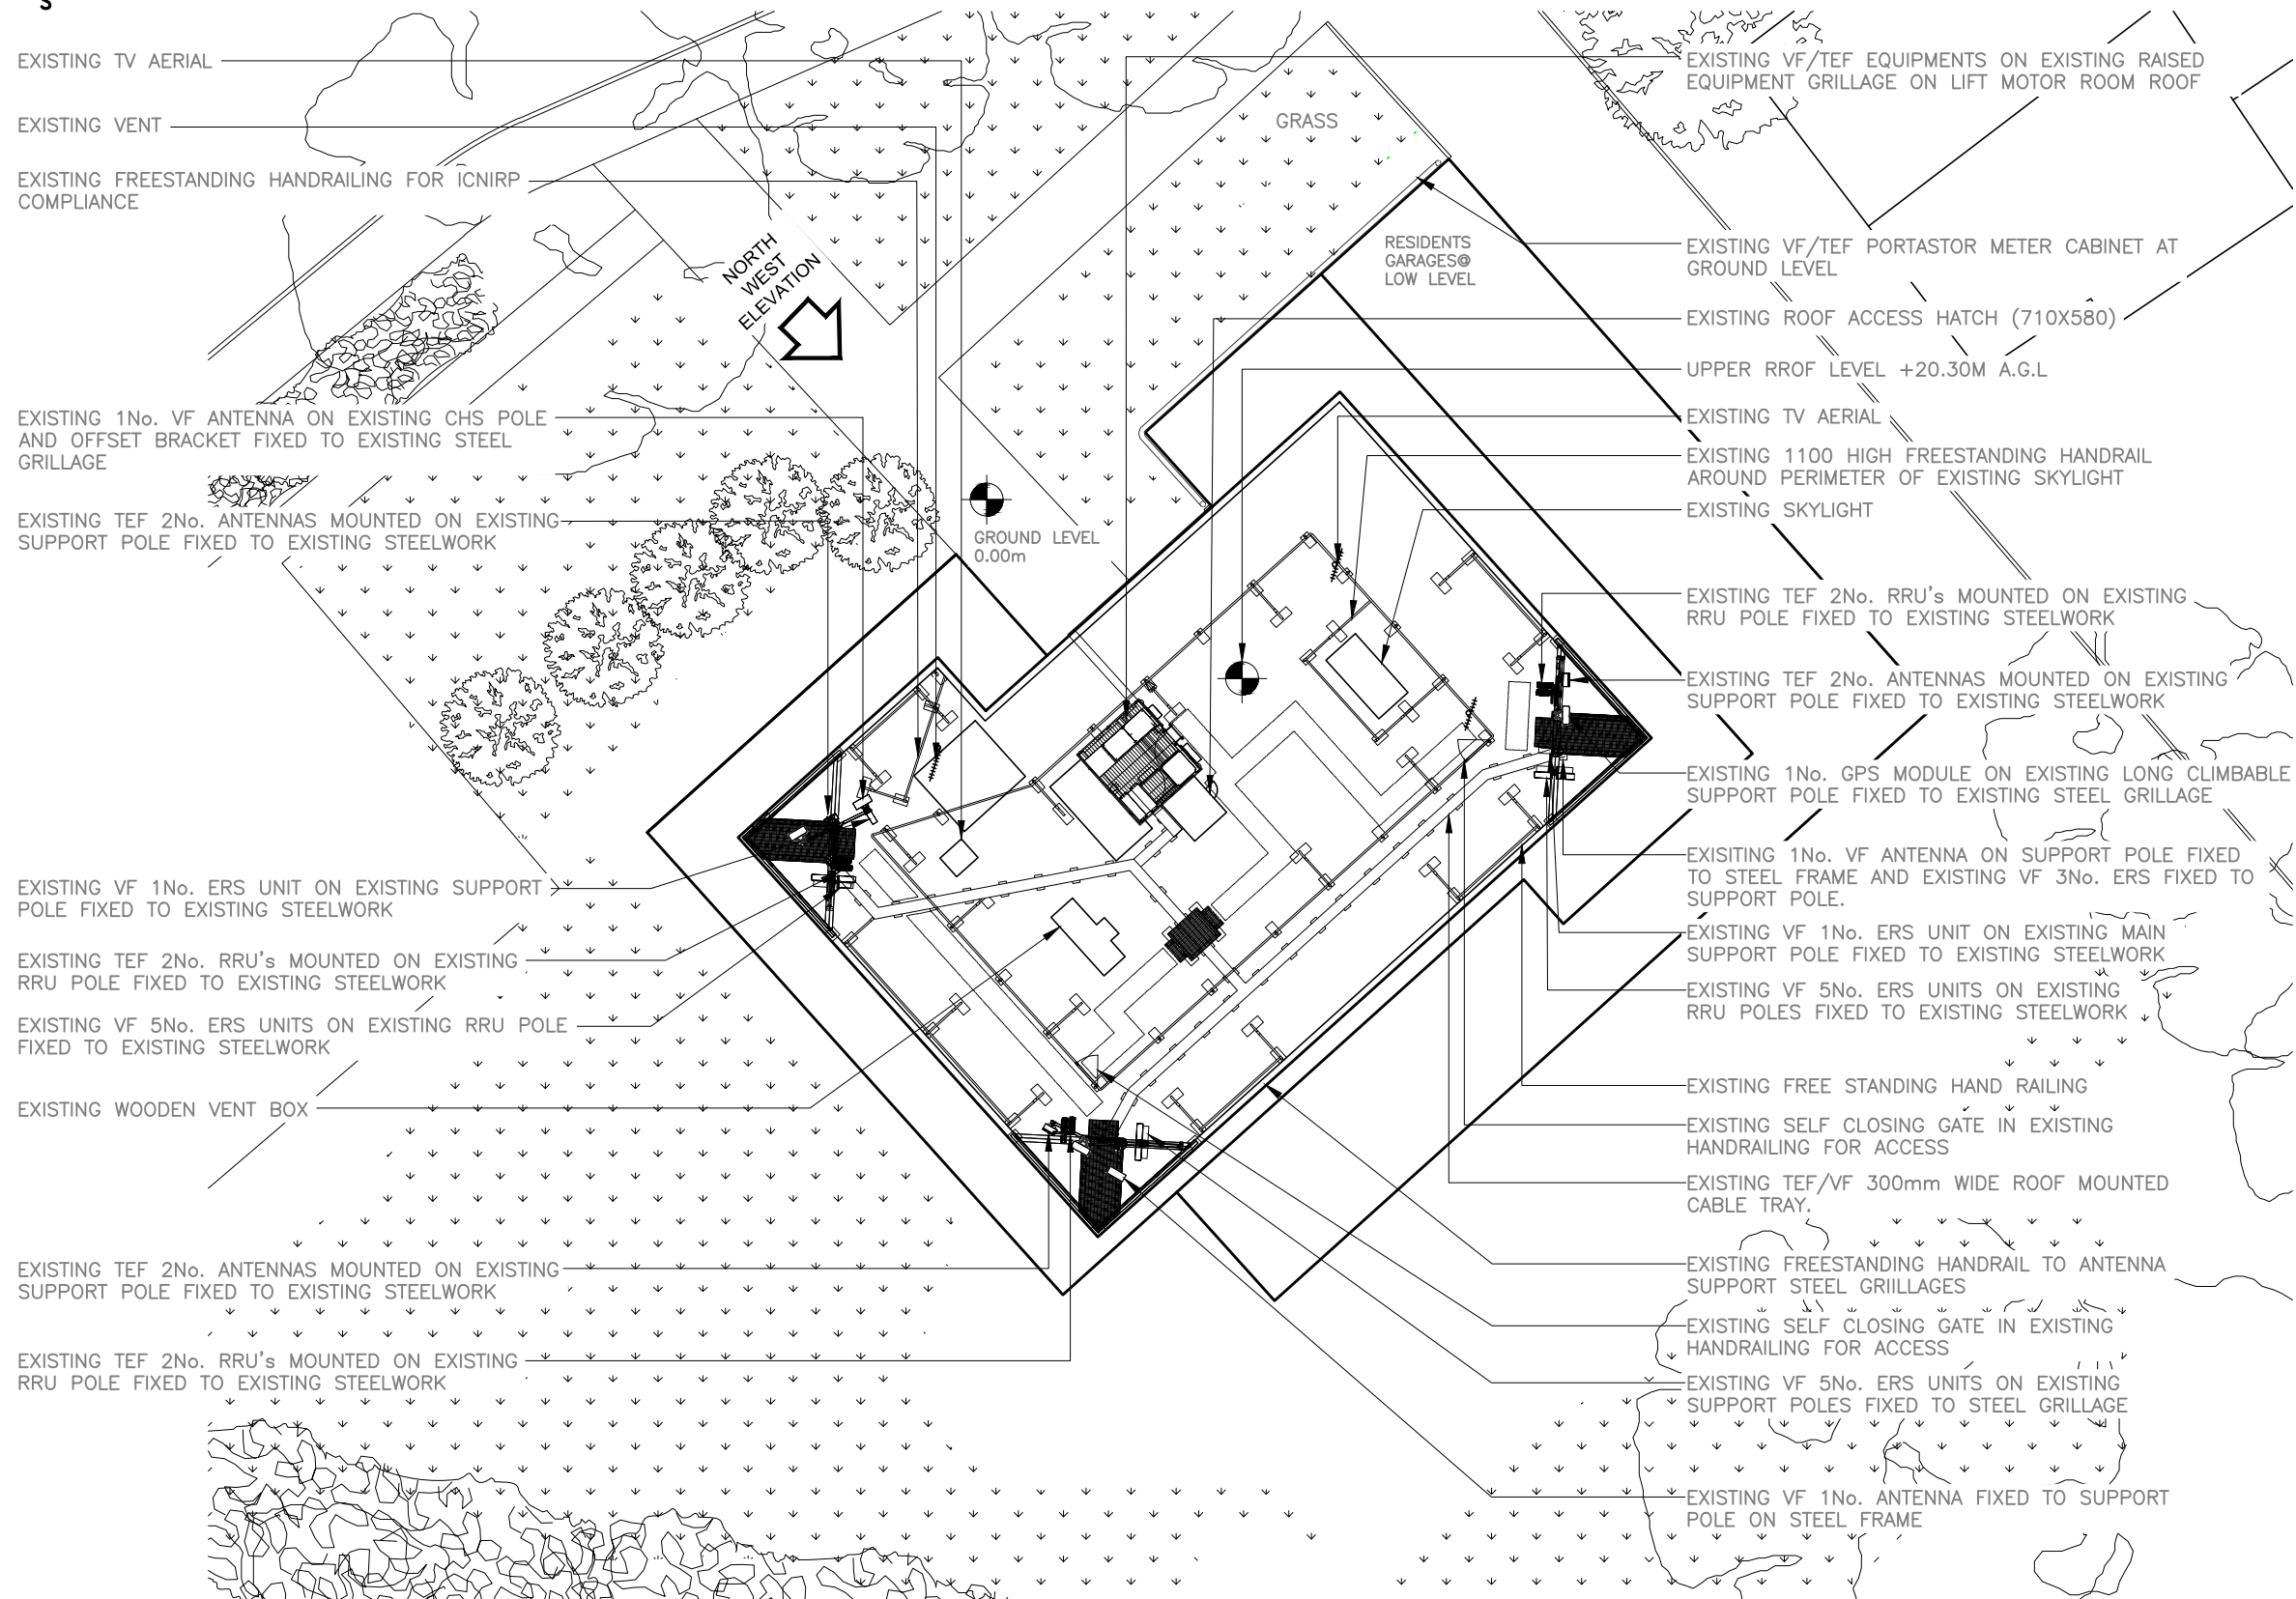

EXISTING SITE PLAN
(1:200)

NOTES:

1A	PLANNING ISSUE	MV	JM	04.08.25
REV	MODIFICATION	BY	CH	DATE



Cell Name	Opt.
VIDEO COURT	-


Cell ID No				
CSID	✓	VF	✓	TEF
13776128		7914_44		43444
Project No.	—	N/A	—	N/A
E323808		—		—

Site Address / Contact Details

MOUNT VIEW ROAD
GREAT LONDON ROAD
LONDON
ENGLAND
N4 4SJ

Drawing Title: EXISTING SITE PLAN

Purpose of issue:			PLANNING		Dwg Rev:
Drawing Number:			200		A
Surveyed By:		Original Sheet Size:		Pack	
INS		A3		Issue:	
Drawn:	Date:	Checked:	Date:	2C	
MV	26.07.25	JM	26.07.25		

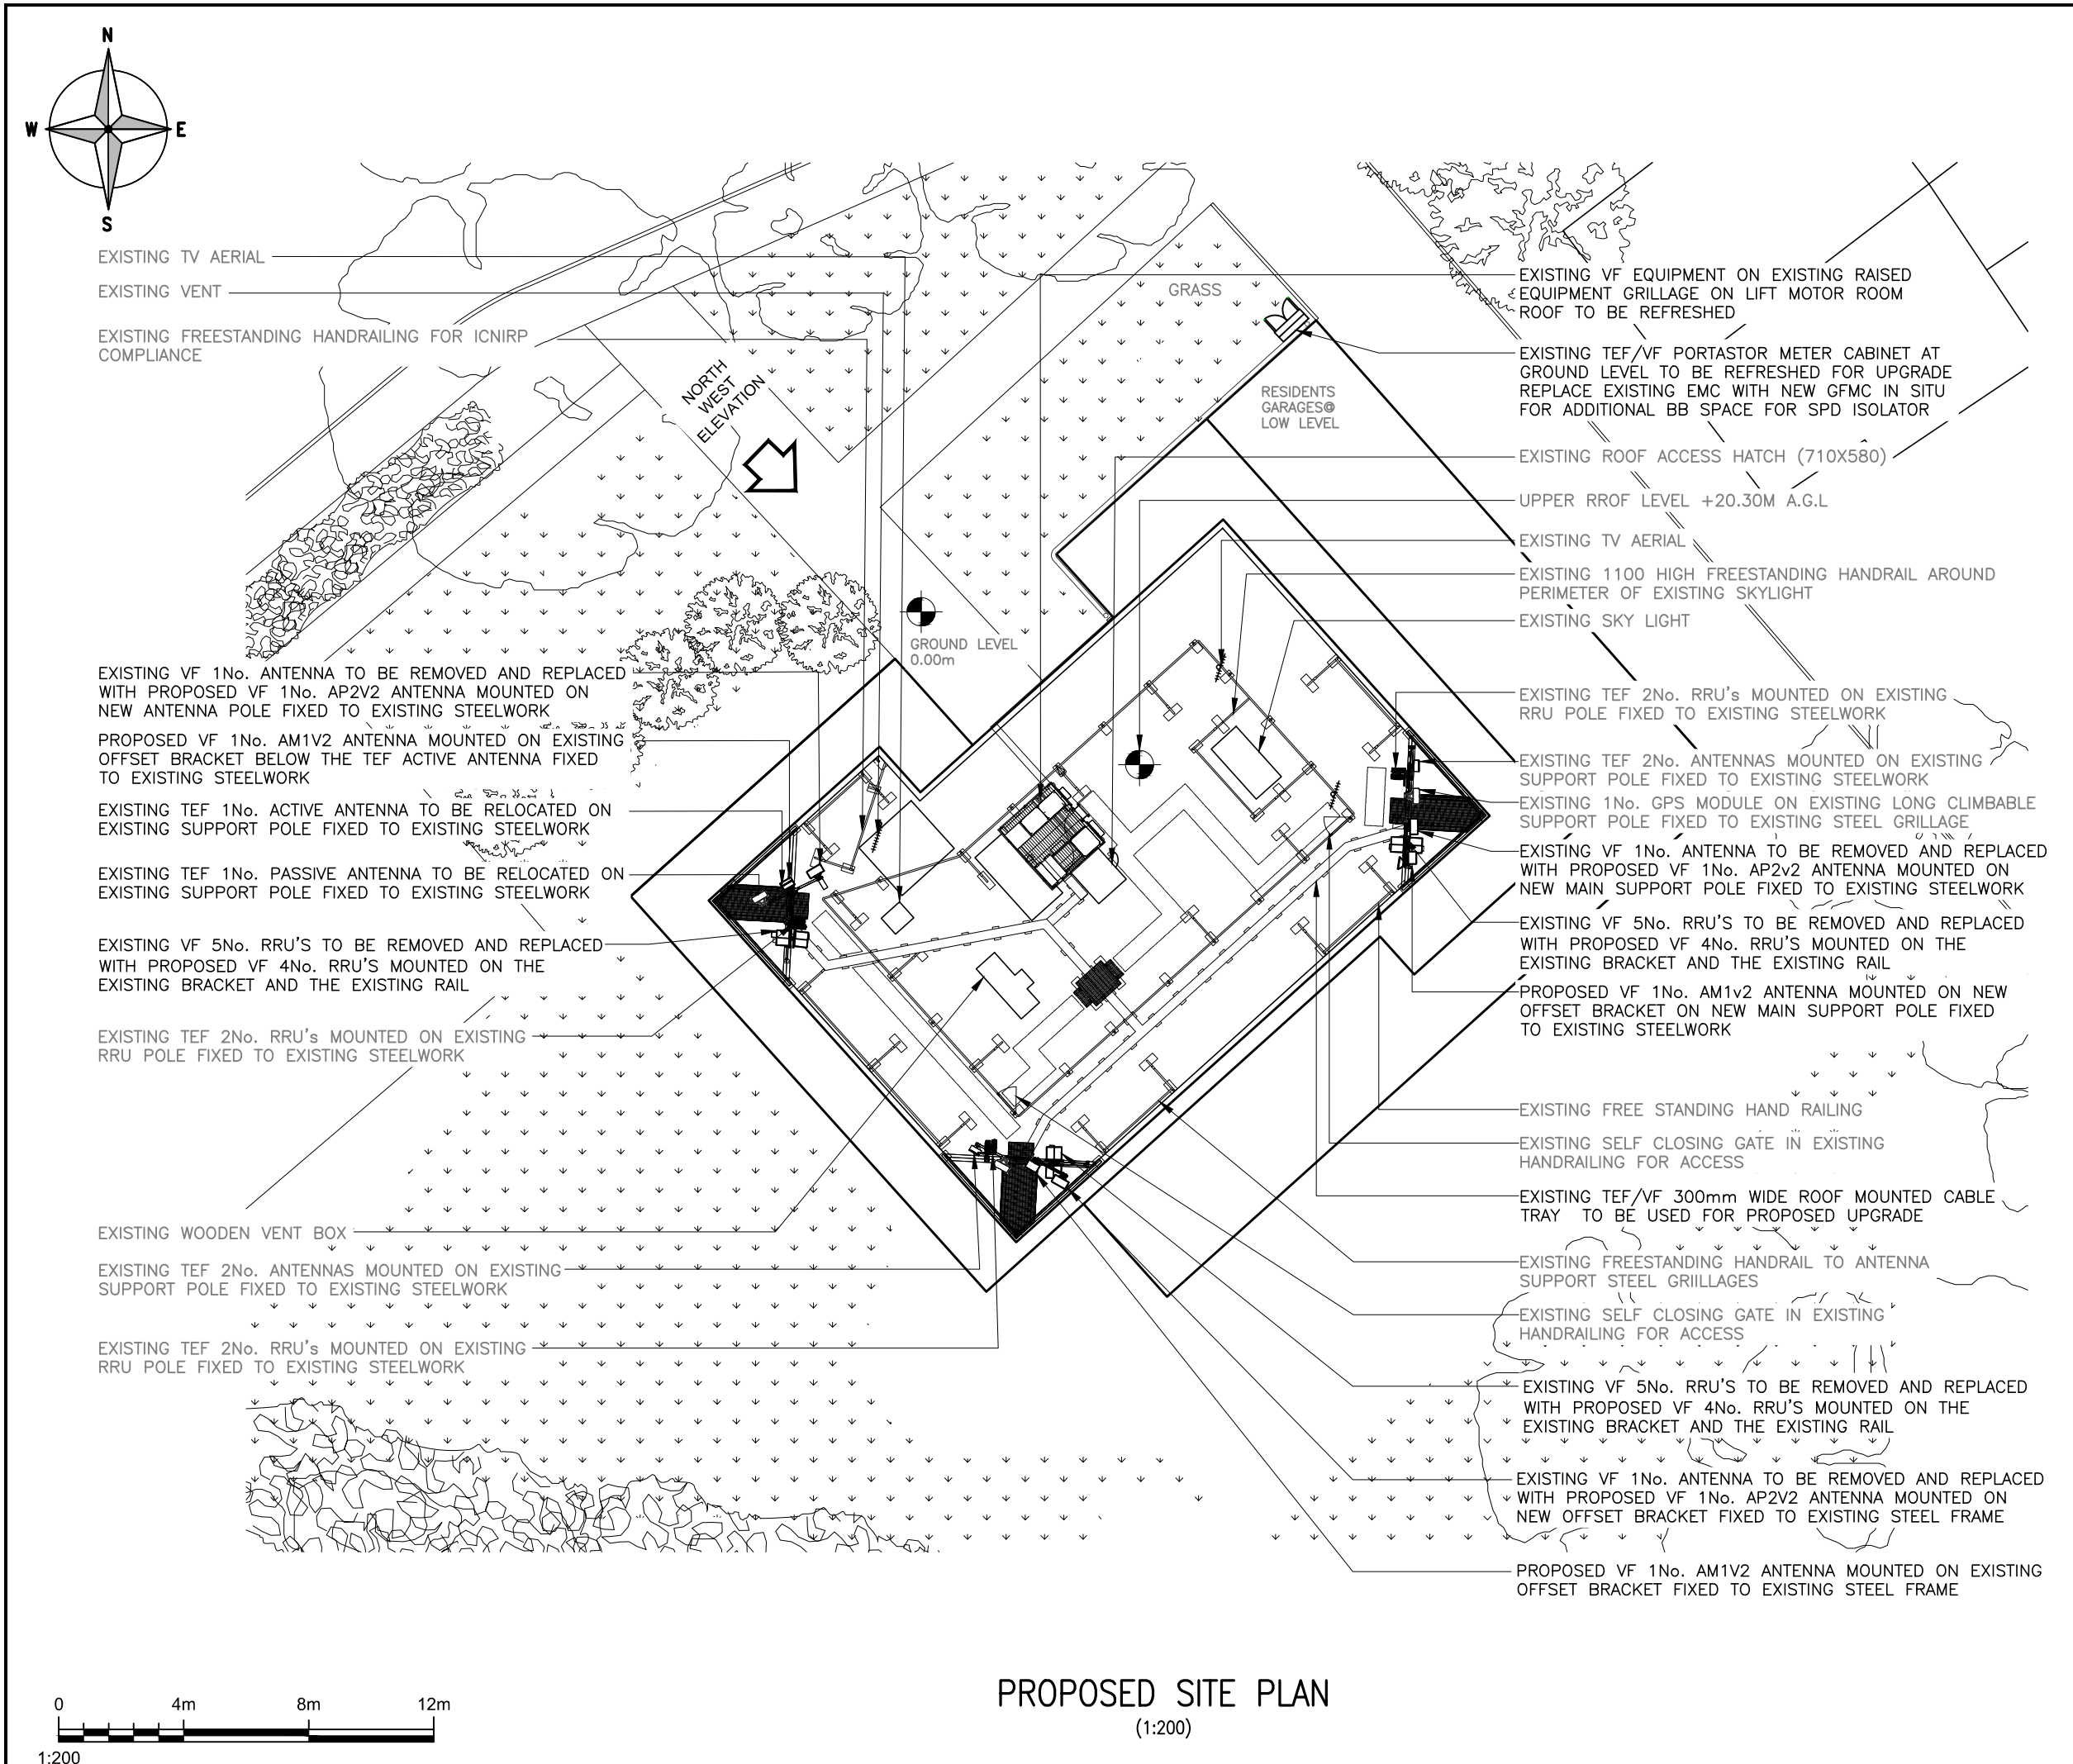

PROPOSED SITE PLAN (1:200)

ALL DIMENSIONS ARE IN mm UNLESS NOTED OTHERWISE


N.G.R	E: 530483	N: 187865
-------	-----------	-----------

NOTES:

2C	AMENDMENT	MV	JM	07.10.25
1B	PLANNING ISSUE	MV	AJ	09.09.25
1A	PLANNING ISSUE	MV	JM	04.08.25
REV	MODIFICATION	BY	CH	DATE

Cell Name		Opt.
VIDEO COURT		-
Cell ID No		
CSID	VF	TEF
13776128	7914_44	43444
Project No.	N/A	N/A
E323808	-	-
Site Address / Contact Details		
MOUNT VIEW ROAD GREAT LONDON ROAD LONDON ENGLAND N4 4SJ		
Drawing Title: PROPOSED SITE PLAN		
Purpose of issue: PLANNING		Dwg Rev:
Drawing Number: 201		2C
Surveyed By: INS	Original Sheet Size: A3	Pack Issue:
Drawn: MV	Date: 26.07.25	Checked: JM Date: 26.07.25

SDNT0005 Version 3.1

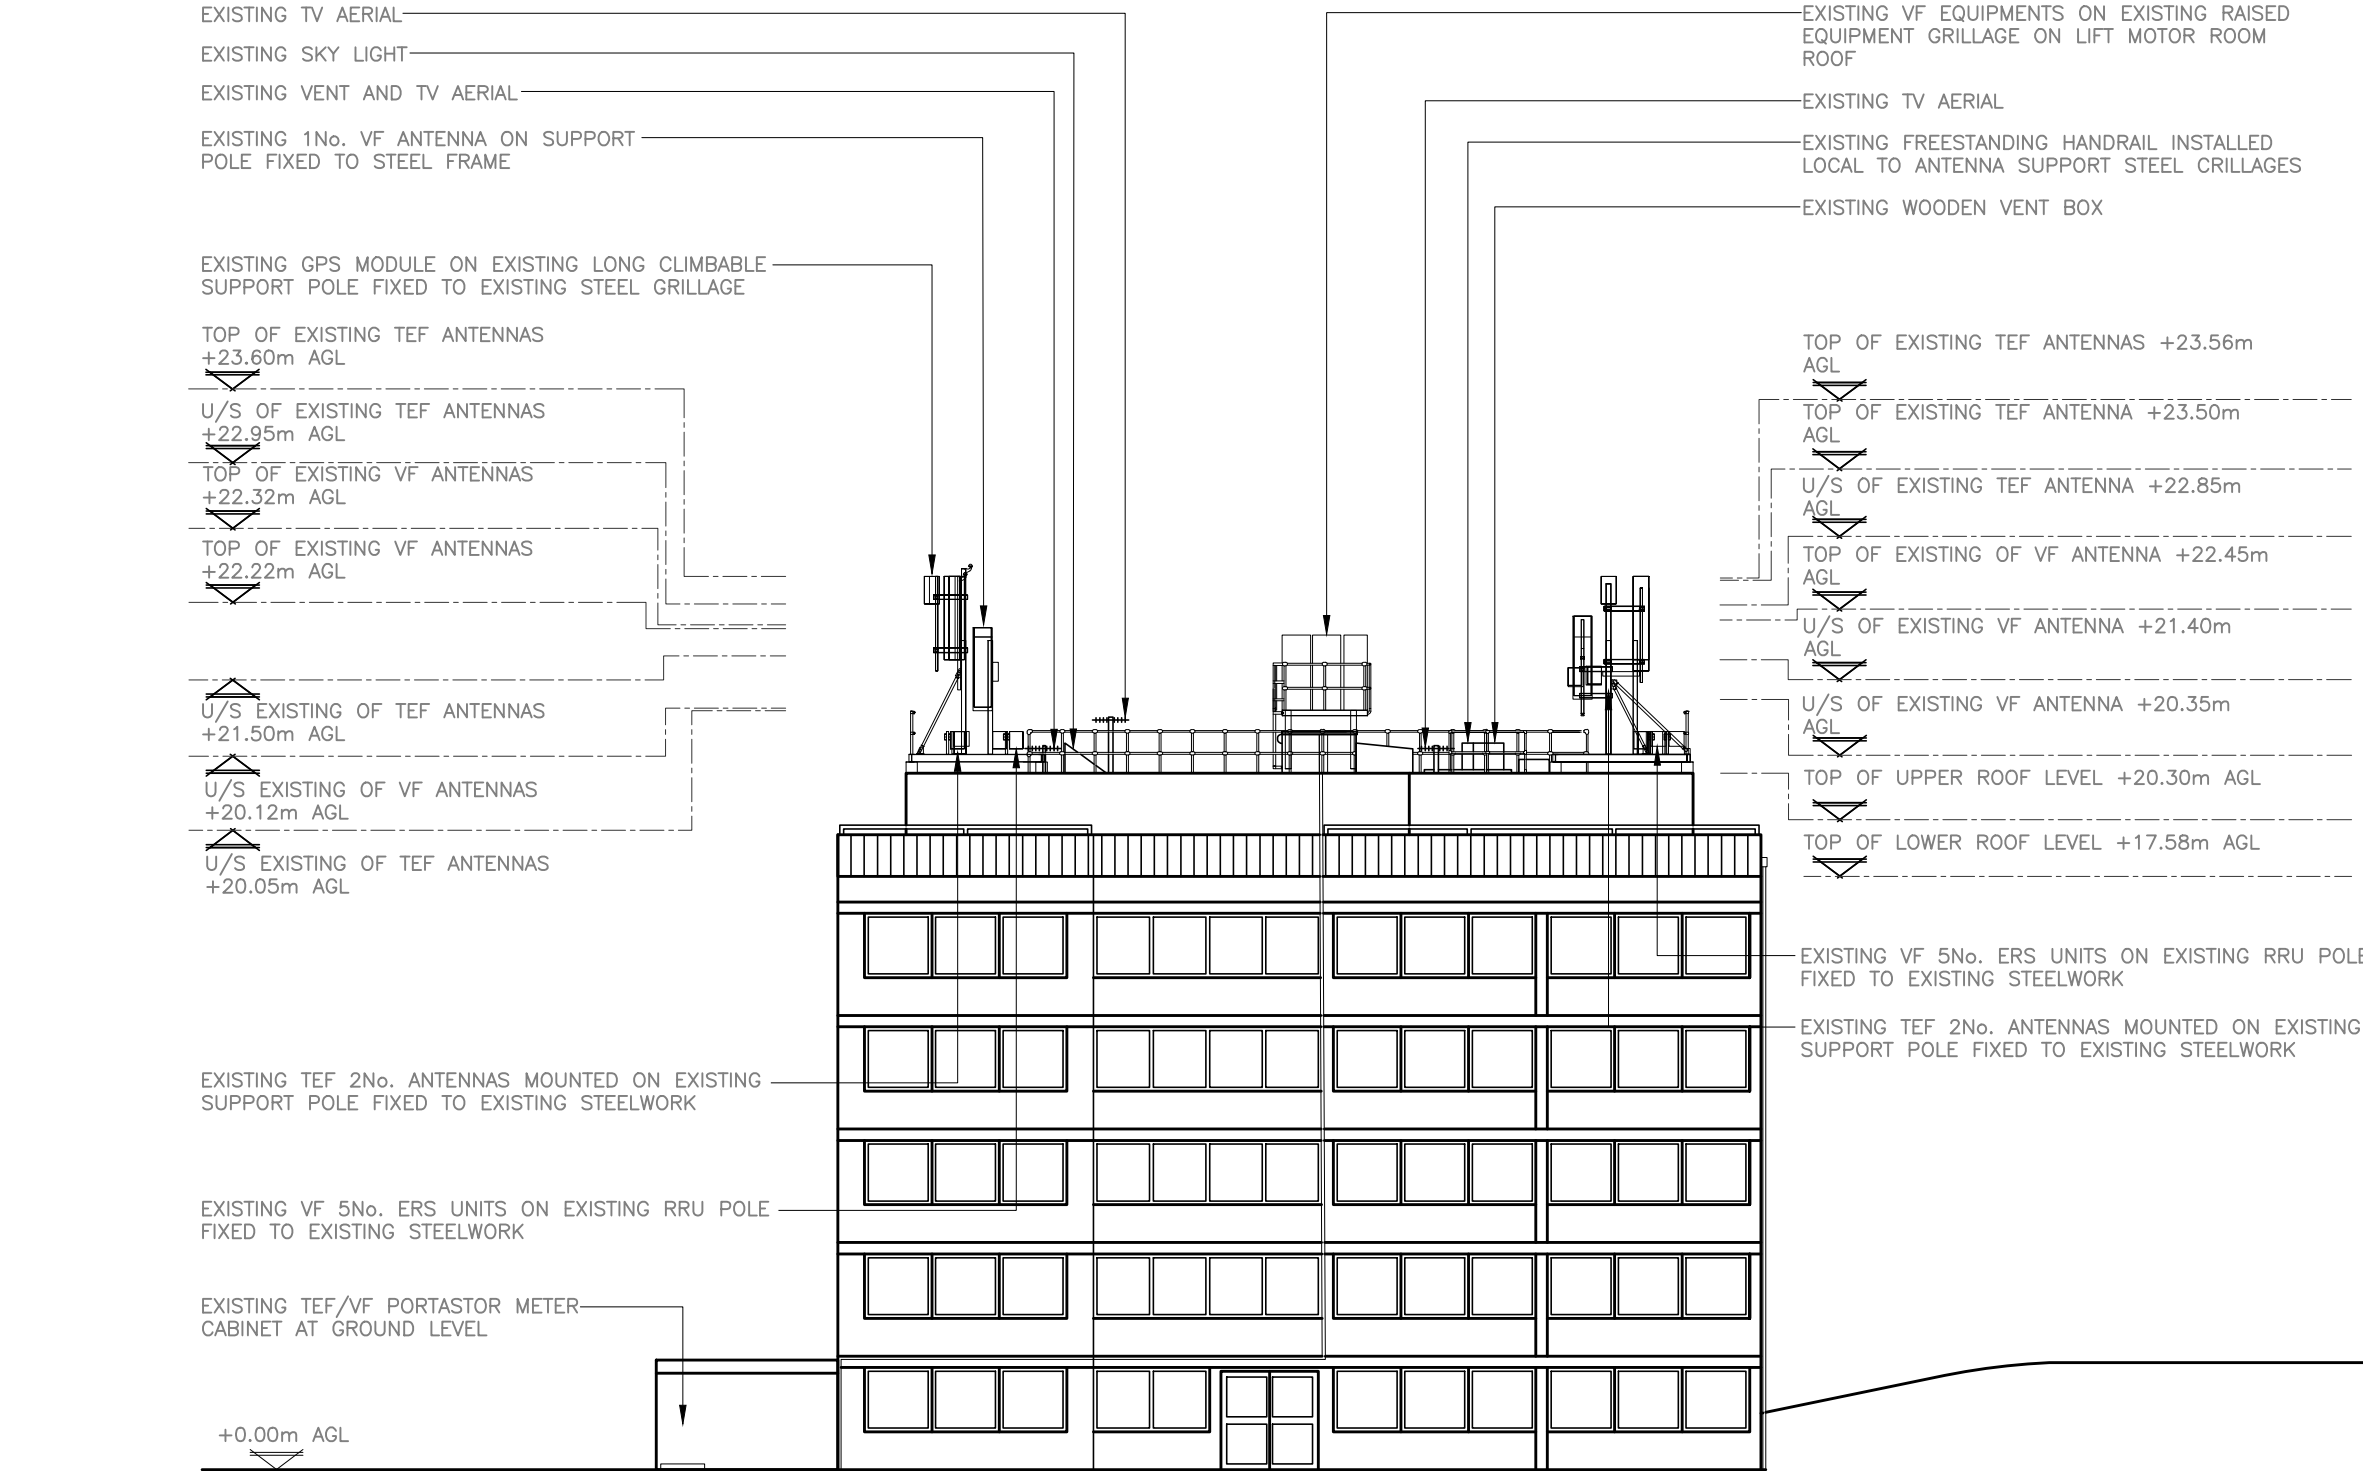

EXISTING NORTH WEST ELEVATION
(1:200)

ALL DIMENSIONS ARE IN mm UNLESS NOTED OTHERWISE

N.G.R E: 530483 N: 187865

NOTES:

1A	PLANNING ISSUE	MV	JM	04.08.25
REV	MODIFICATION	BY	CH	DATE





Cell Name	Opt.
VIDEO COURT	—

Cell ID No				
CSID	✓	VF	✓	TEF
13776128		7914_44		43444
Project No.	—	N/A	—	N/A
E323808		—		—

Site Address / Contact Details	
MOUNT VIEW ROAD GREAT LONDON ROAD LONDON ENGLAND N4 4SJ	

Drawing Title:					EXISTING SITE ELEVATION	
Purpose of issue:				PLANNING		Dwg Rev:
Drawing Number:				300		A
Surveyed By:		INS		Original Sheet Size:		Pack Issue:
				A3		
Drawn:	Date:	Checked:	Date:	2C		
MV	26.07.25	JM	26.07.25			

 

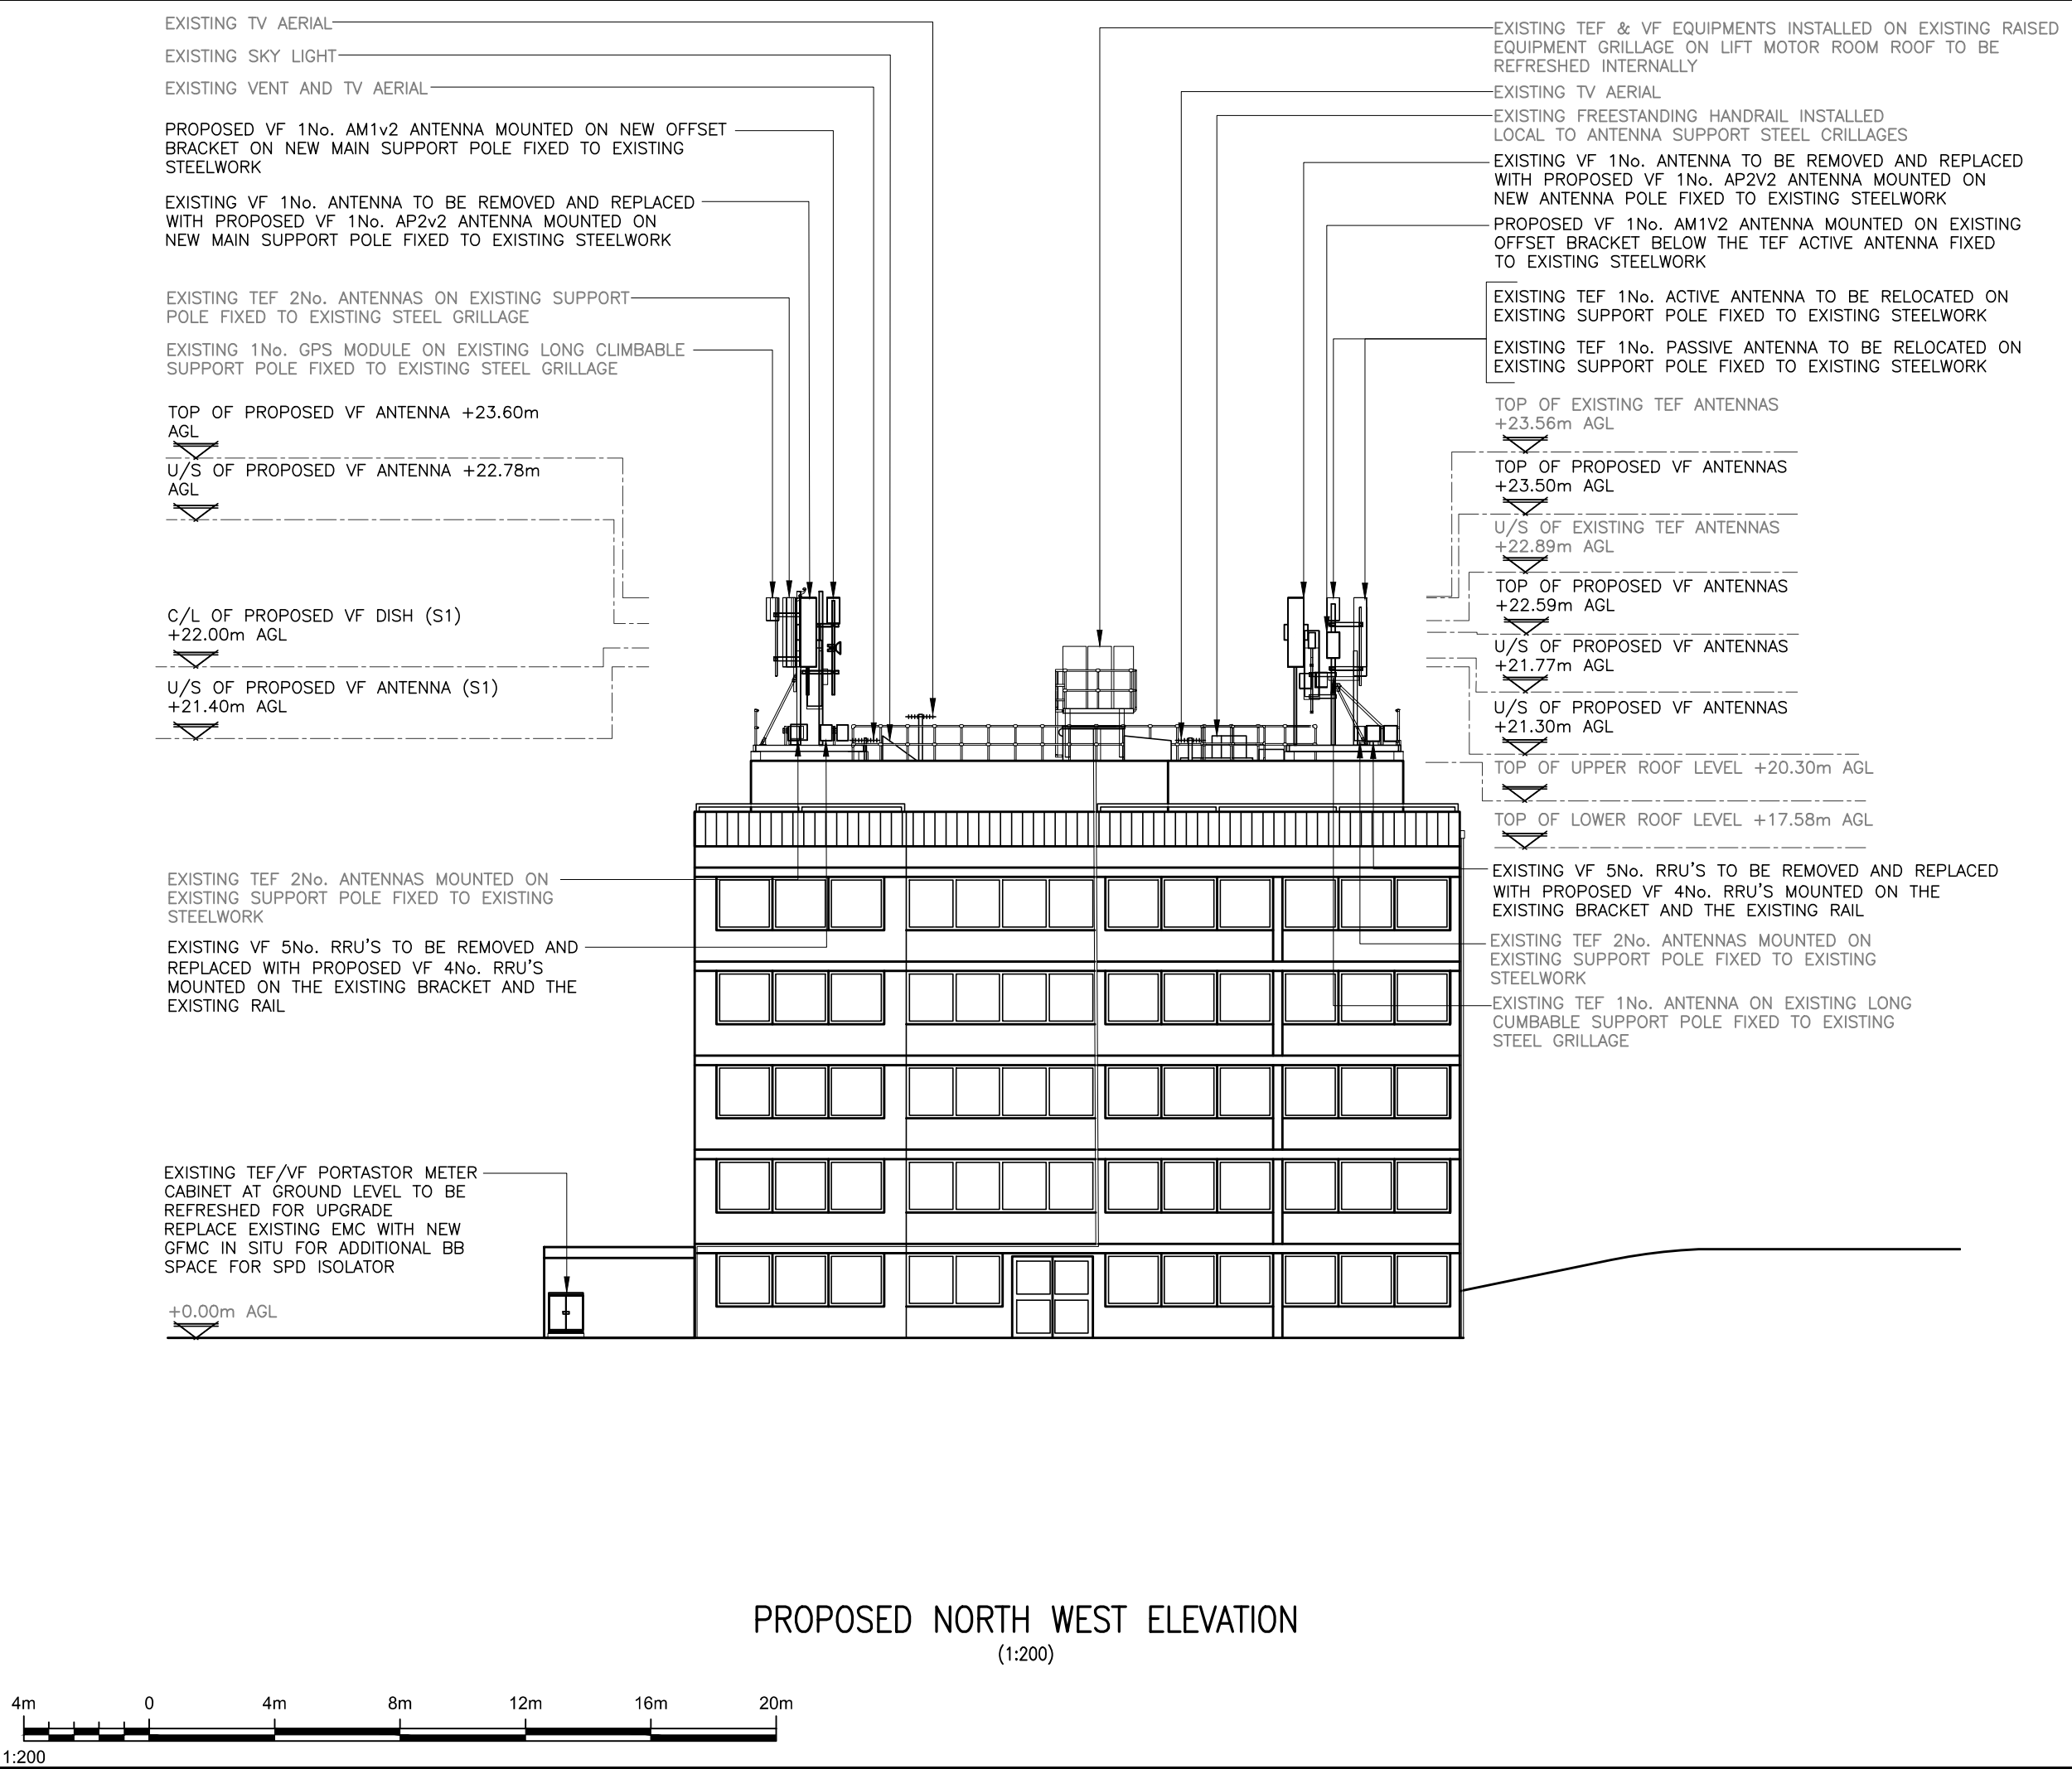

ALL DIMENSIONS ARE IN mm UNLESS NOTED OTHERWISE

N.G.R

E: 530483

N: 187865

NOTES:

2C	AMENDMENT	MV	JM	07.10.25
1A	PLANNING ISSUE	MV	JM	04.08.25
REV	MODIFICATION	BY	CH	DATE





Cell Name				Opt.
VIDEO COURT				—
Cell ID No				
CSID	✓	VF	✓	TEF
13776128		7914_44		43444
Project No.	—	N/A	—	N/A
E323808		—		—
Site Address / Contact Details				
MOUNT VIEW ROAD GREAT LONDON ROAD LONDON ENGLAND N4 4SJ				
Drawing Title: PROPOSED SITE ELEVATION				
Purpose of issue: PLANNING				Dwg Rev:
Drawing Number: 301				2C
Surveyed By: INS		Original Sheet Size: A3		Pack Issue:
Drawn: MV	Date: 26.07.25	Checked: JM	Date: 26.07.25	2C