


SITE LOCATION




Reproduced by permission of Ordnance Survey on behalf of the Controller of His Majesty's Stationery Office
All rights reserved. © Crown Copyright licence no. 100035120

SITE AREA PLAN

 

SITE PHOTOGRAPH

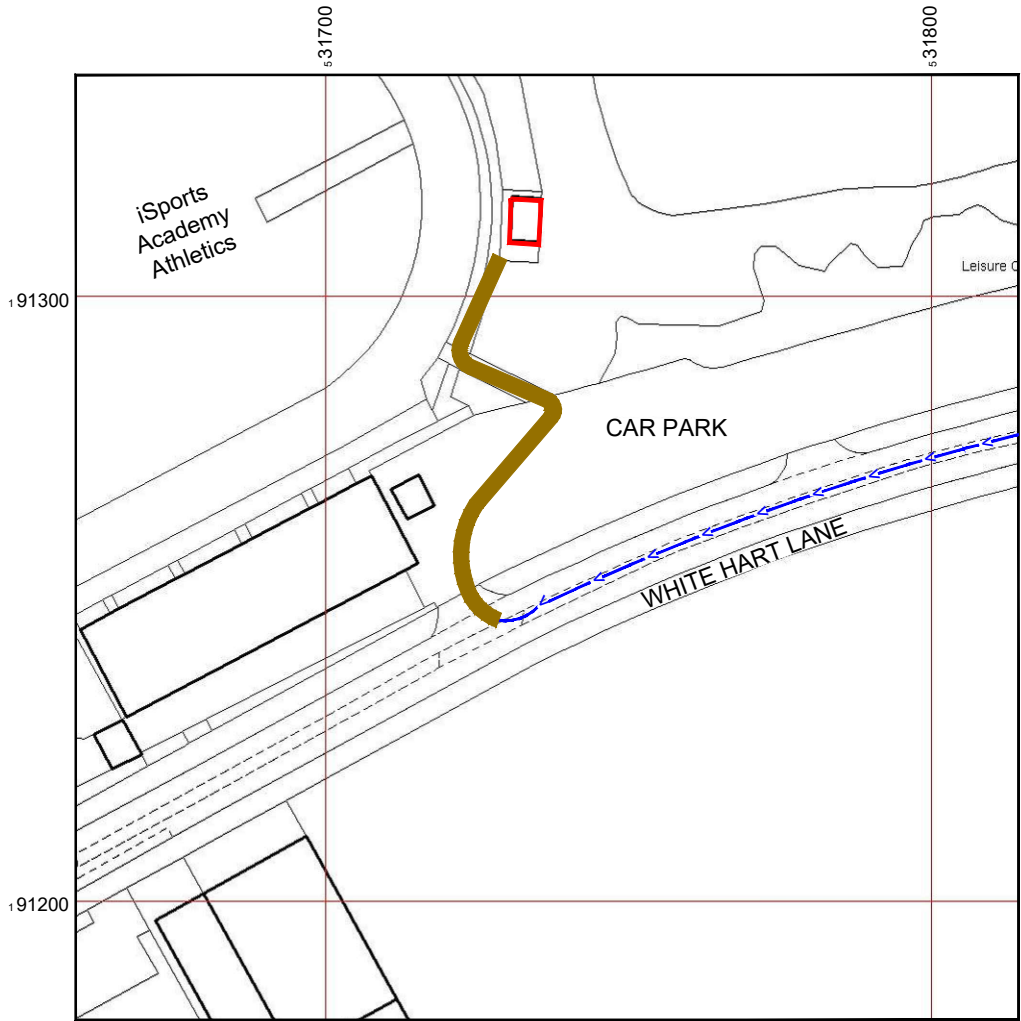


Reproduced by permission of Ordnance Survey on behalf of the Controller of His Majesty's Stationery Office
All rights reserved. © Crown Copyright licence no. 100035120

NGR E: 531735 N: 191311

W3W: legend.junior.flags

SITE LOCATION PLAN

 

NOTES:

1. ALL DIMENSIONS IN MM UNLESS OTHERWISE NOTED.

Site Provider Building:



Access Route To Site:



Access Route:



Master:	Project:	Purpose of Issue:	Issue:
M001	CWP	General Arrangement	A
Date:	05/11/2025	Revision / Upgrade Description:	
Drawn:	M.Bagya	First Issue	
Checked:	A.Dobson		
Approved:	S.Gilroy		



Hutchison 3G UK Limited
Green Park, 450 Longwater Avenue
Reading, RG30 3UR
Tel: 01628 765 000
Fax: 01628 765 001

H3G Base Station Information line:
0845 6043000
Available 8am-8pm Monday to Friday

Design Consultant:



Unit 27F-G
Hartlebury Trading Estate
Crown Lane
Hartlebury
Worcestershire
DY10 4JD

Site Name:
NEW RIVER SPORTS CENTRE

Site ID: 1211327 JVCO ID: H3024812P

Address:
WHITE HART LANE
WOOD GREEN
TOTTENHAM
LONDON
N22 5QW


Title:
002 SITE LOCATION PLAN

Project:
CWP

Purpose of Issue:
GENERAL ARRANGEMENT

EE Cell ID:	MBNL Cell ID:	H3G Cell ID:
14320	HGY066	N0377


File name:
HGY066_14320_N0377_H3G_CWP_GAD_A

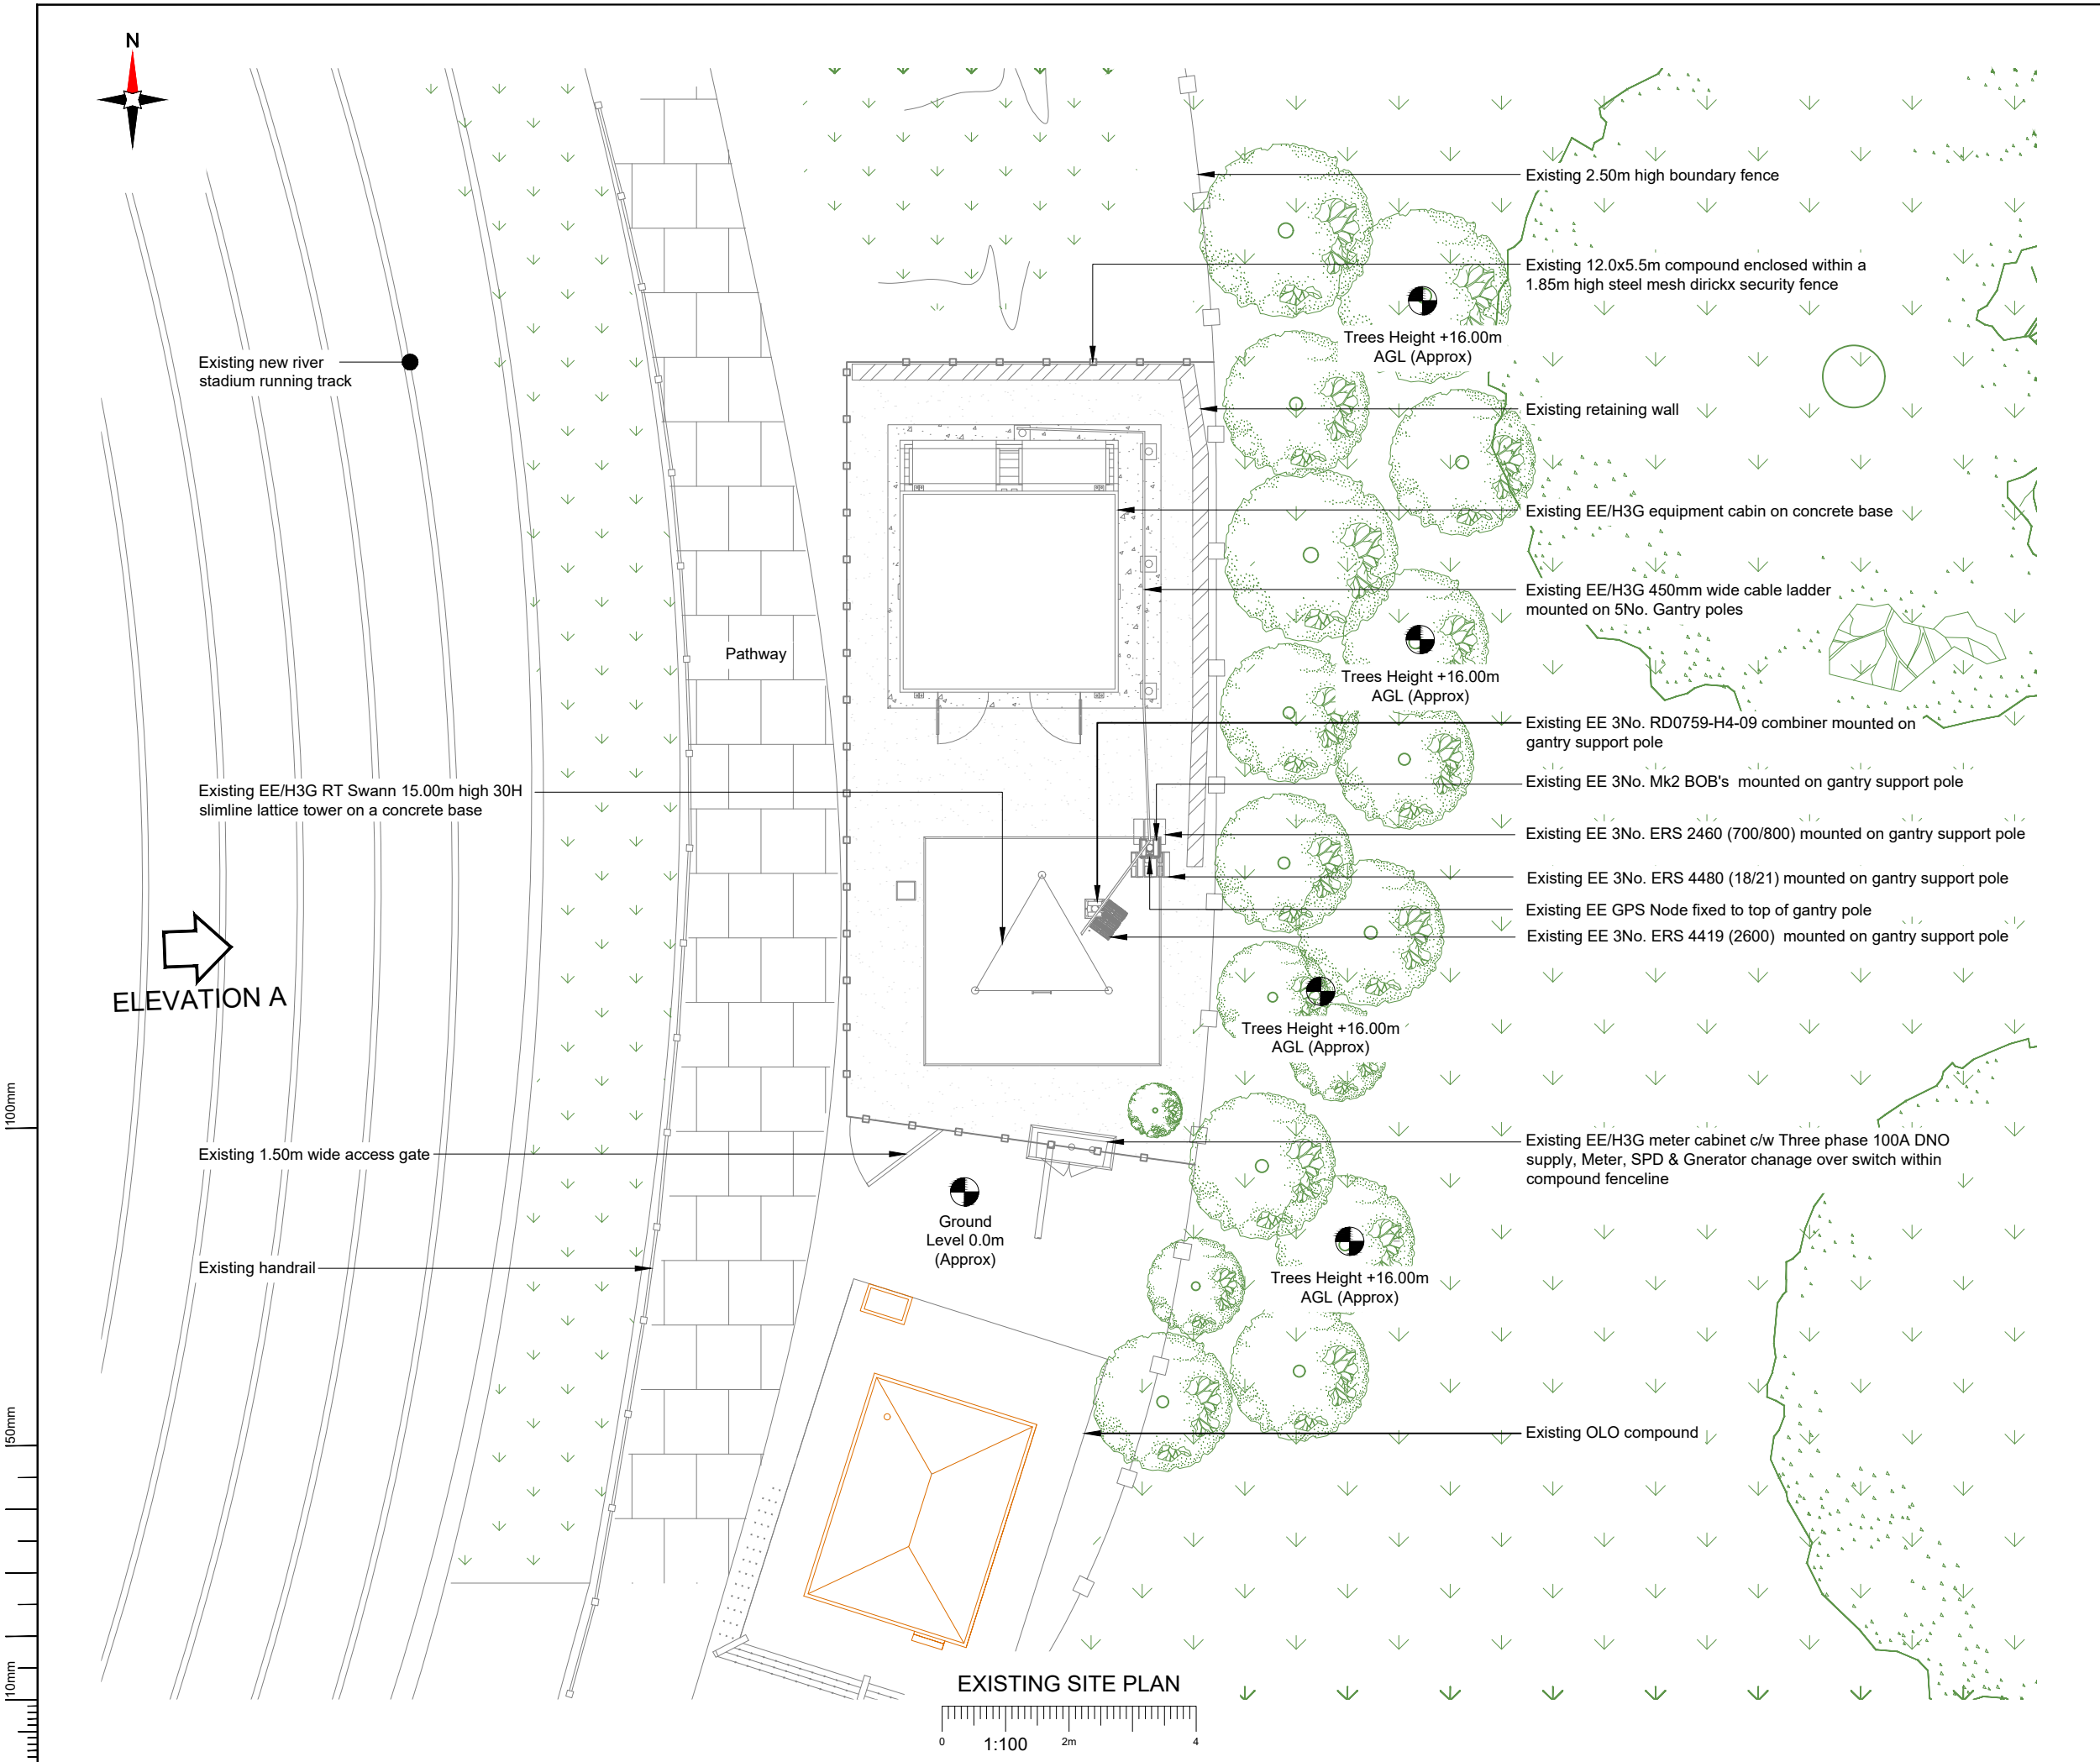

NOTES:

1. ALL DIMENSIONS IN MM UNLESS OTHERWISE NOTED.

Master: M001	Project: CWP	Purpose of Issue: General Arrangement	Issue: A
Date: 05/11/2025	Revision / Upgrade Description: First Issue		
Drawn: M.Bagya			
Checked: A.Dobson			
Approved: S.Gilroy			
 Hutchison 3G UK Limited Green Park, 450 Longwater Avenue Reading, RG30 3UR Tel: 01628 765 000 Fax: 01628 765 001 H3G Base Station Information line: 0845 6043000 Available 8am-8pm Monday to Friday			
Design Consultant:			
 Unit 27F-G Hartlebury Trading Estate Crown Lane Hartlebury Worcestershire DY10 4JD			
Site Name:			
NEW RIVER SPORTS CENTRE			
Site ID: 1211327		JVCO ID: H3024812P	
Address:			
WHITE HART LANE WOOD GREEN TOTTENHAM LONDON N22 5QW			
Title:			
100 EXISTING SITE PLAN			
Project:			
CWP			
Purpose of Issue:			
GENERAL ARRANGEMENT			
EE Cell ID: 14320	MBNL Cell ID: HGY066	H3G Cell ID: N0377	
File name:			
HGY066_14320_N0377_H3G_CWP_GAD_A			

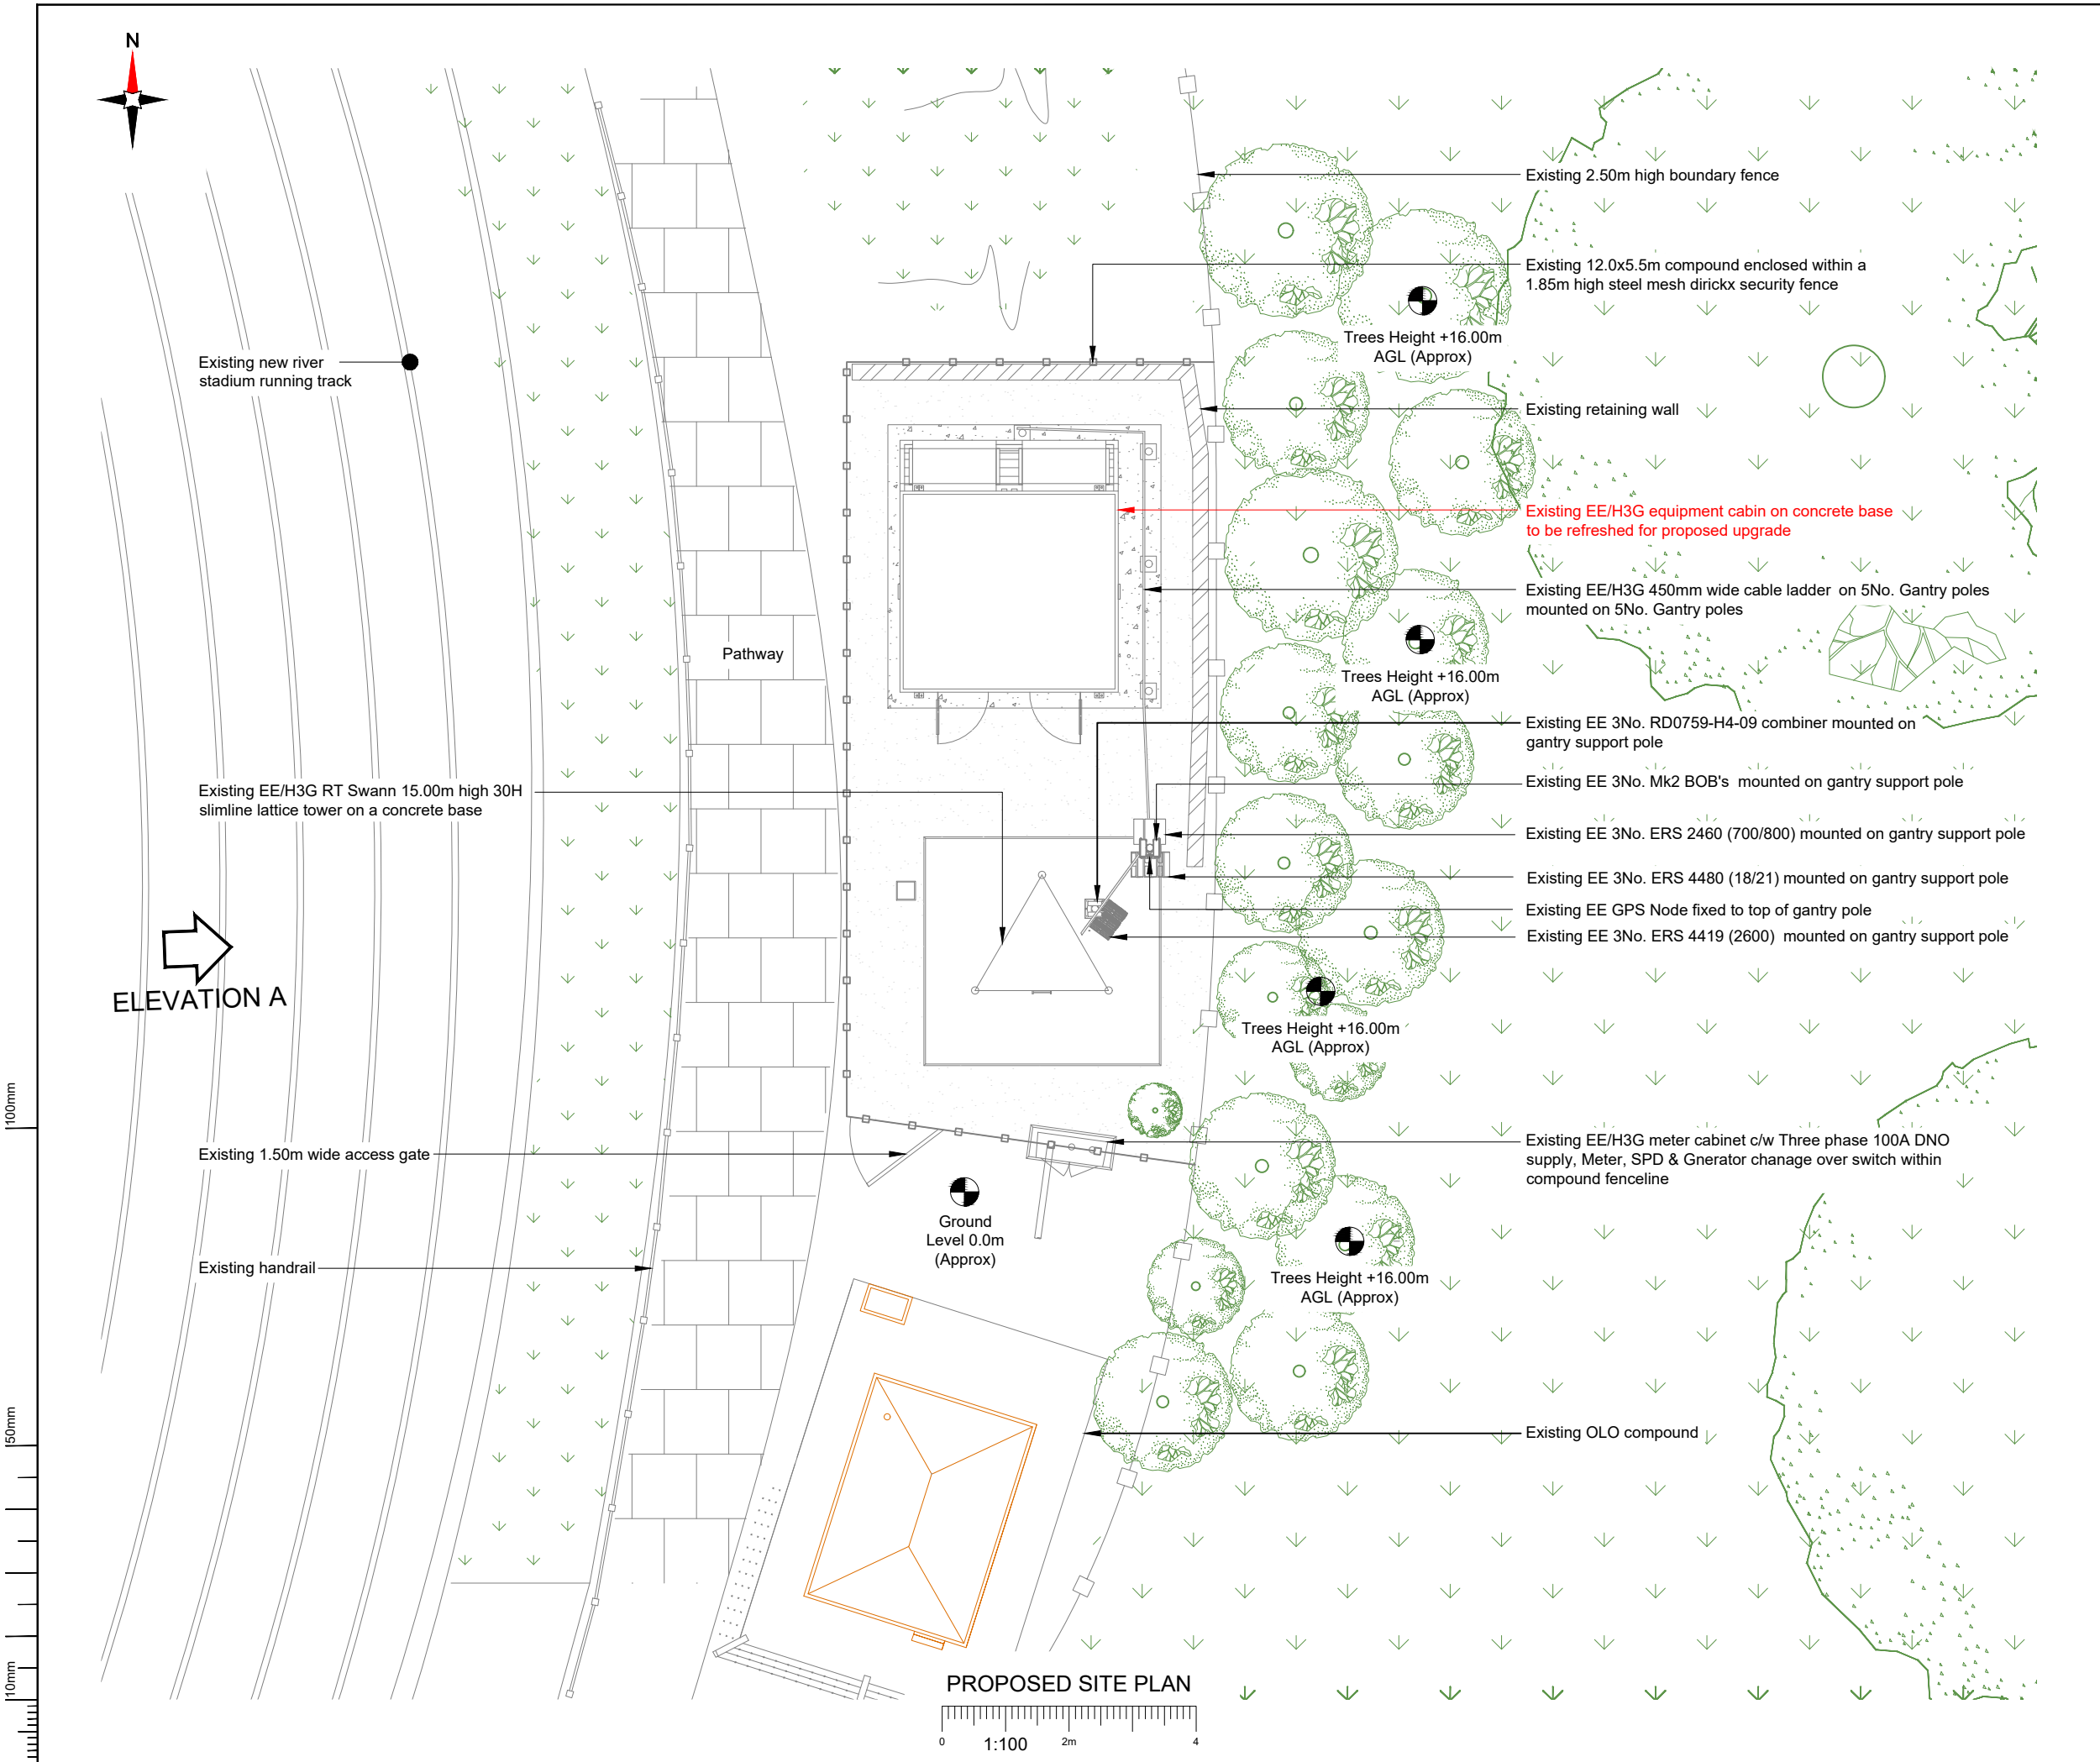

NOTES:

1. ALL DIMENSIONS IN MM UNLESS OTHERWISE NOTED.

Master:	Project:	Purpose of Issue:	Issue:
M001	CWP	General Arrangement	A
Date:	05/11/2025	Revision / Upgrade Description:	
Drawn:	M.Bagya	First Issue	
Checked:	A.Dobson		
Approved:	S.Gilroy		



Hutchison 3G UK Limited
Green Park, 450 Longwater Avenue
Reading, RG30 3UR
Tel: 01628 765 000
Fax: 01628 765 001


H3G Base Station Information line:
0845 6043000
Available 8am-8pm Monday to Friday

Design Consultant:




Unit 27F-G
Hartlebury Trading Estate
Crown Lane
Hartlebury
Worcestershire
DY10 4JD

Site Name:	NEW RIVER SPORTS CENTRE		
Site ID:	1211327	JVCO ID:	H3024812P
Address:	WHITE HART LANE WOOD GREEN TOTTENHAM LONDON N22 5QW		
Title:	150 PROPOSED SITE PLAN		
Project:	CWP		
Purpose of Issue:	GENERAL ARRANGEMENT		
EE Cell ID:	14320	MBNL Cell ID:	HGY066
		H3G Cell ID:	N0377
File name:	HGY066_14320_N0377_H3G_CWP_GAD_A		

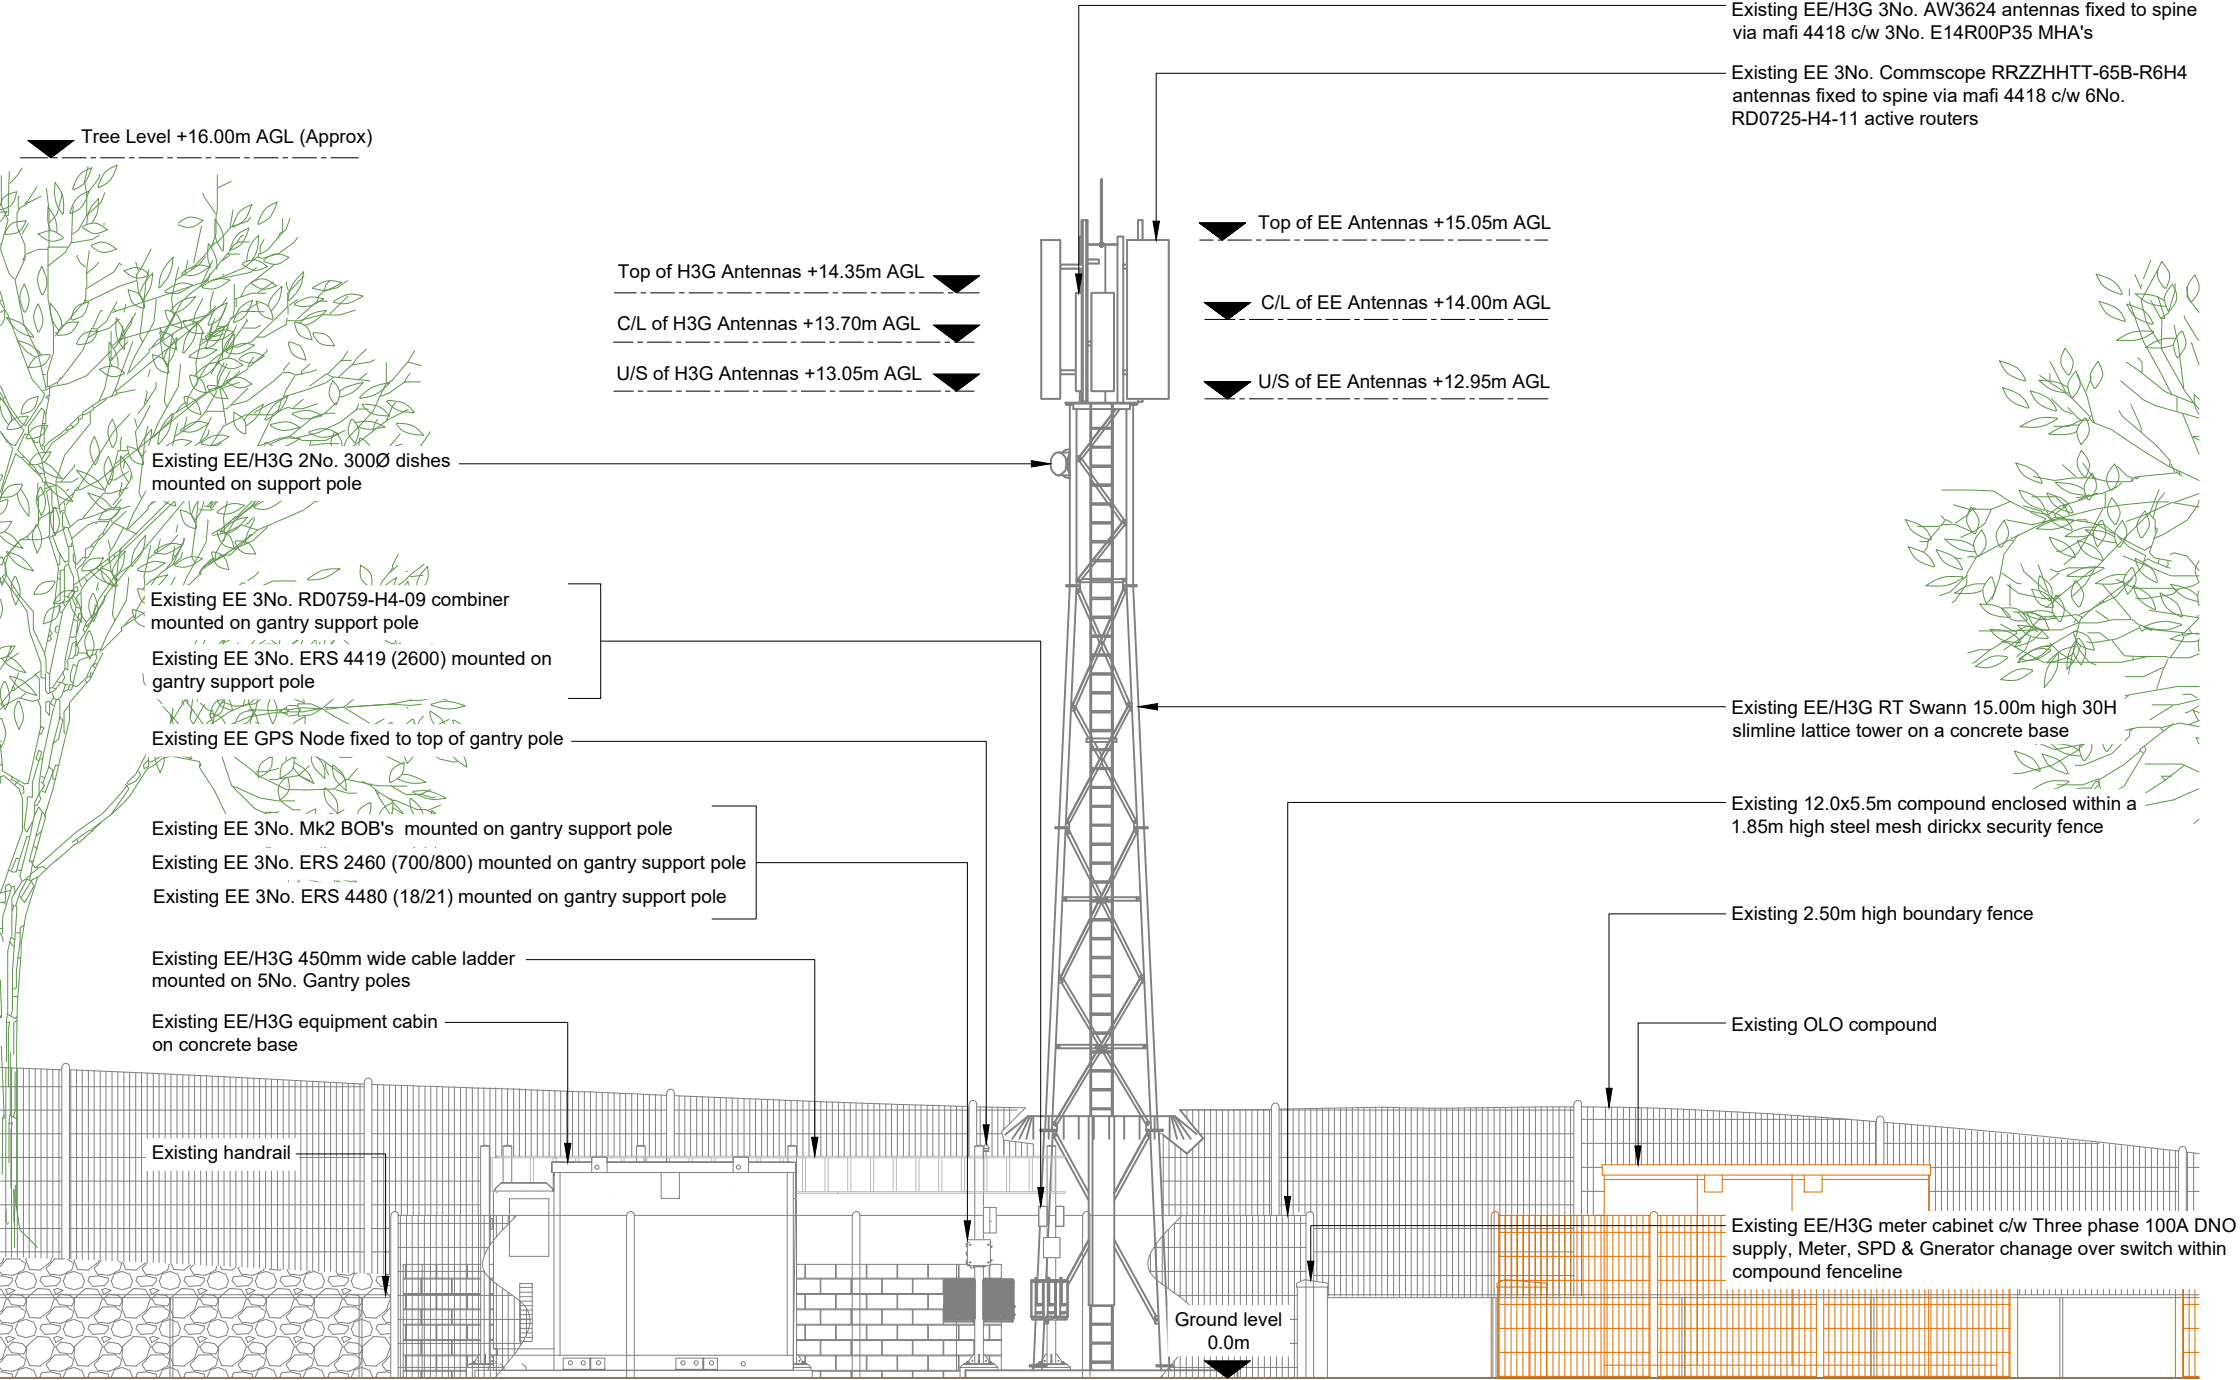

EXISTING SITE ELEVATION A

 

- NOTES:
- ALL DIMENSIONS IN MM UNLESS OTHERWISE NOTED.

Master:	Project:	Purpose of Issue:	Issue:
M001	CWP	General Arrangement	A
Date:	05/11/2025	Revision / Upgrade Description:	
Drawn:	M.Bagya	First Issue	
Checked:	A.Dobson		
Approved:	S.Gilroy		



Hutchison 3G UK Limited
Green Park, 450 Longwater Avenue
Reading, RG30 3UR
Tel: 01628 765 000
Fax: 01628 765 001


H3G Base Station Information line:
0845 6043000
Available 8am-8pm Monday to Friday

Design Consultant:



Unit 27F-G
Hartlebury Trading Estate
Crown Lane
Hartlebury
Worcestershire
DY10 4JD

Site Name:			NEW RIVER SPORTS CENTRE
Site ID:		1211327	JVCO ID: H3024812P
Address:			
WHITE HART LANE WOOD GREEN TOTTENHAM LONDON N22 5QW			
Title:			
200 EXISTING SITE ELEVATION			
Project:			
CWP			
Purpose of Issue:			
GENERAL ARRANGEMENT			
EE Cell ID:		MBNL Cell ID:	H3G Cell ID:
14320		HGY066	N0377
File name:			
HGY066_14320_N0377_H3G_CWP_GAD_A			

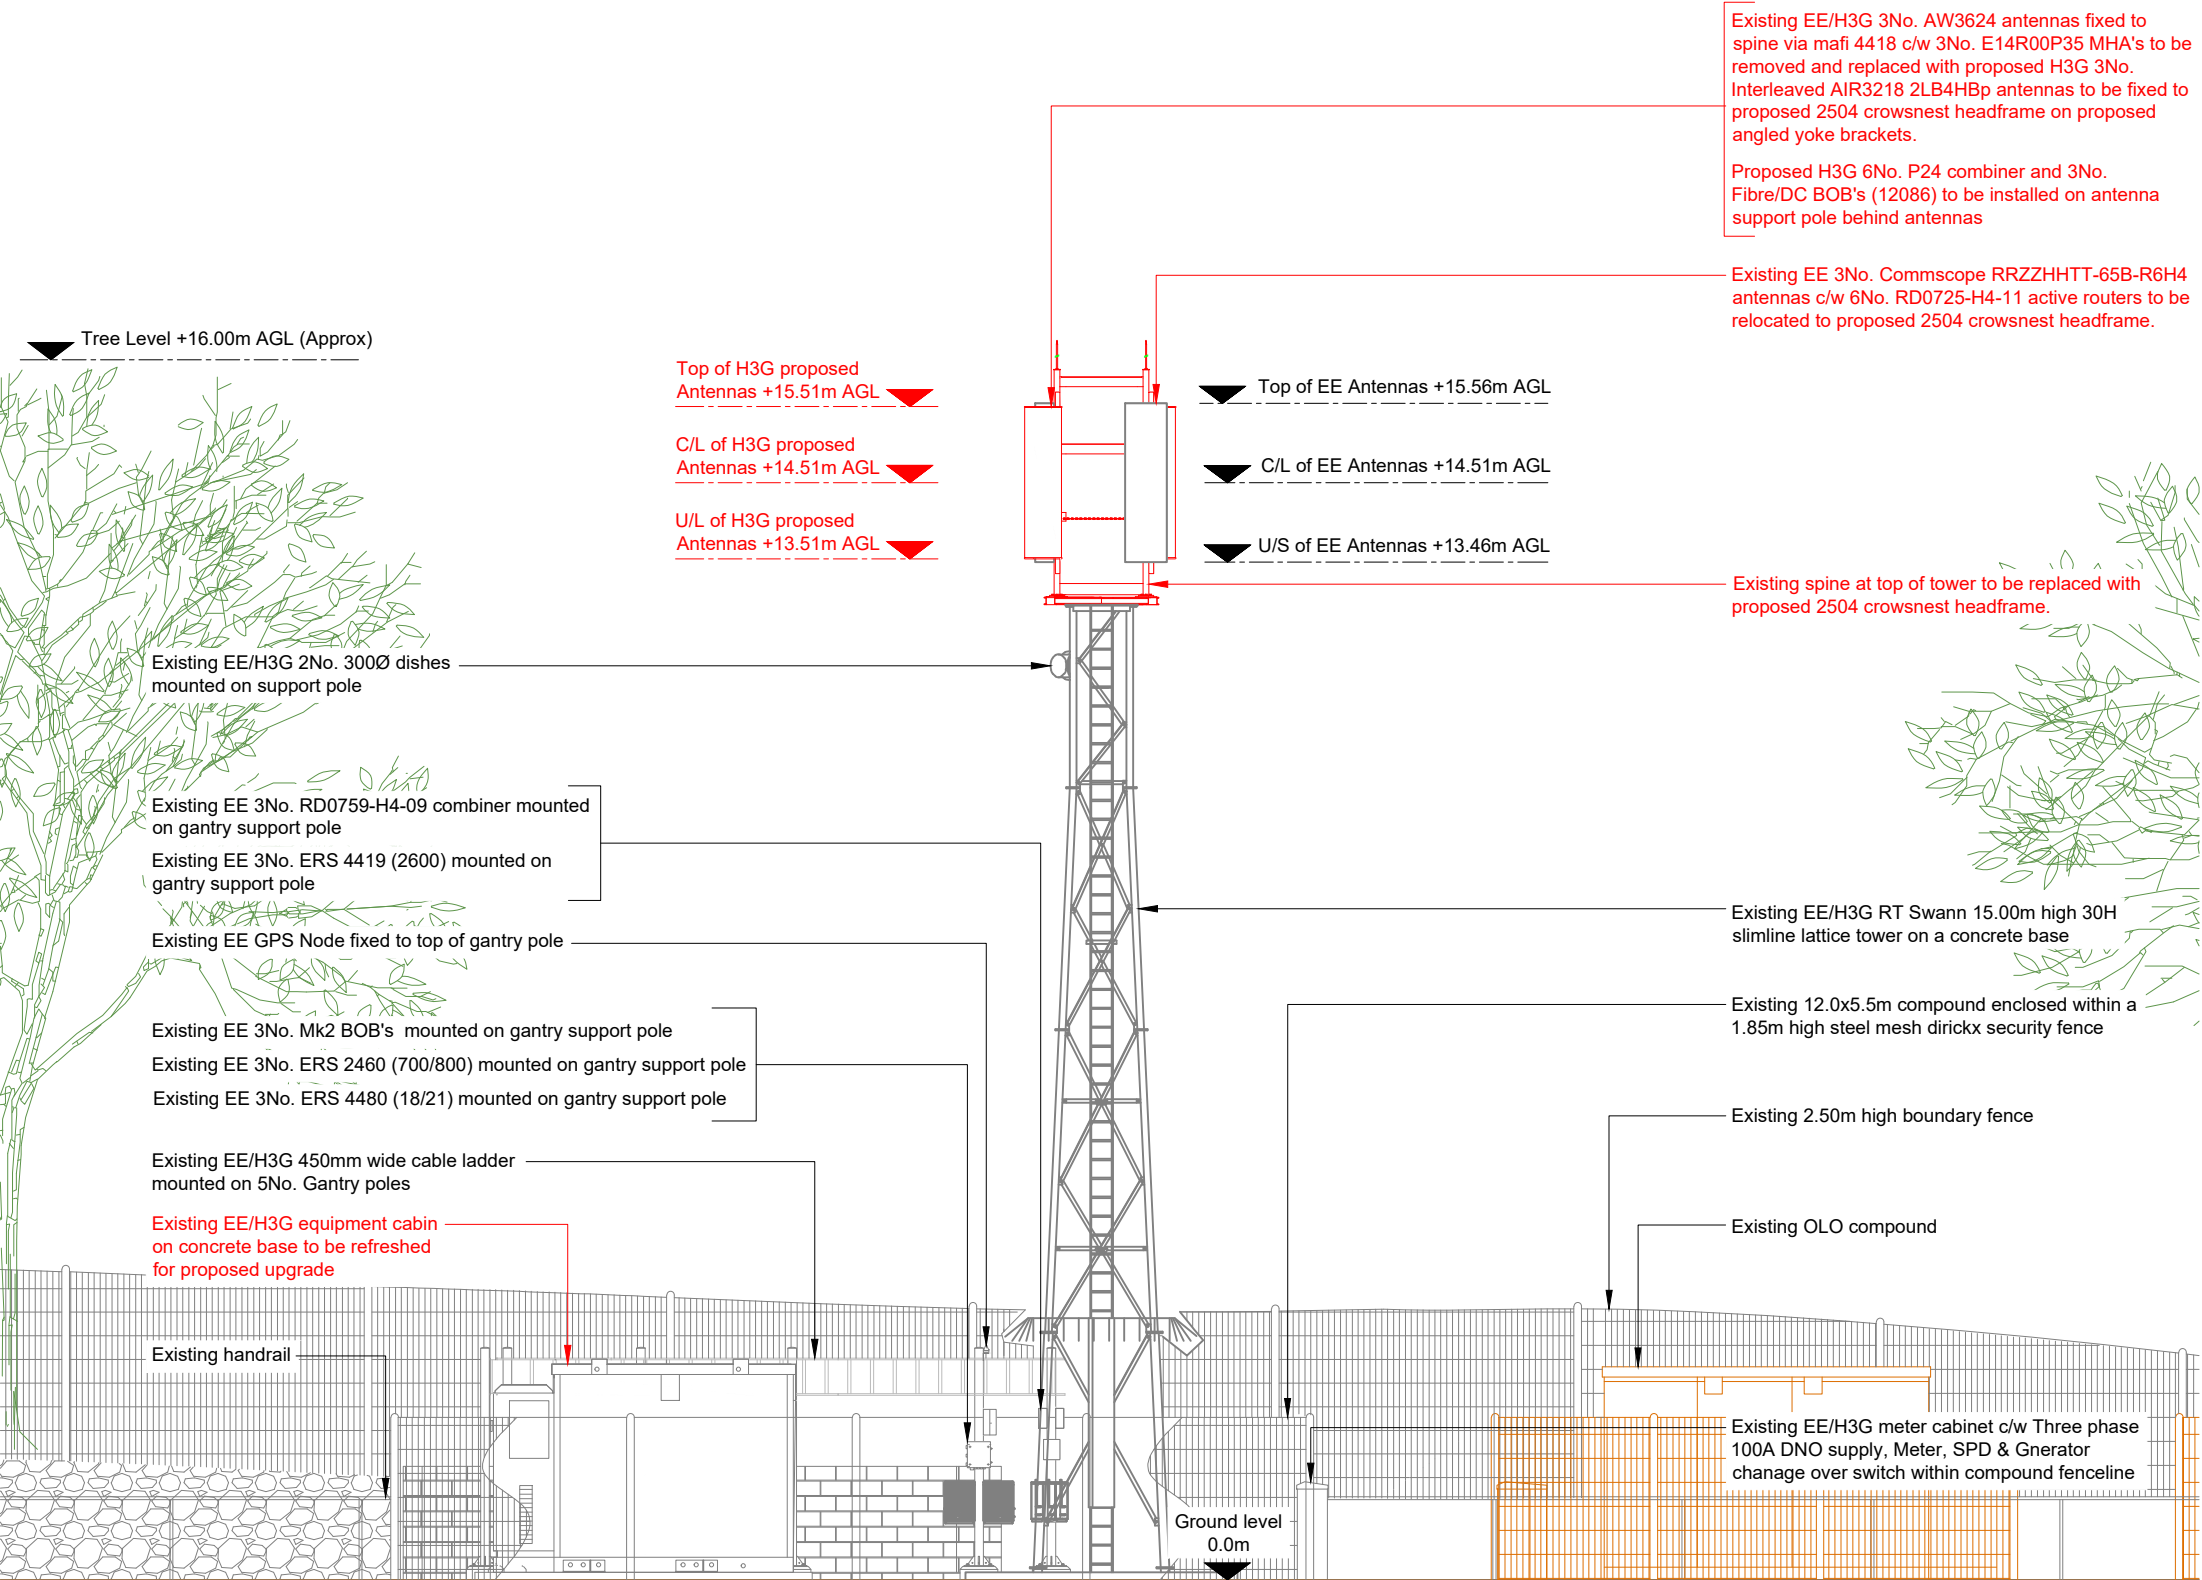

Existing EE/H3G 3No. AW3624 antennas fixed to spine via mafi 4418 c/w 3No. E14R00P35 MHA's to be removed and replaced with proposed H3G 3No. Interleaved AIR3218 2LB4HBp antennas to be fixed to proposed 2504 crowsnest headframe on proposed angled yoke brackets.

Proposed H3G 6No. P24 combiner and 3No. Fibre/DC BOB's (12086) to be installed on antenna support pole behind antennas

Existing EE 3No. Commscope RRZZHHTT-65B-R6H4 antennas c/w 6No. RD0725-H4-11 active routers to be relocated to proposed 2504 crowsnest headframe.

Existing spine at top of tower to be replaced with proposed 2504 crowsnest headframe.

- NOTES:
- ALL DIMENSIONS IN MM UNLESS OTHERWISE NOTED.

Master:	Project:	Purpose of Issue:	Issue:
M001	CWP	General Arrangement	A
Date:	05/11/2025	Revision / Upgrade Description:	
Drawn:	M.Bagya	First Issue	
Checked:	A.Dobson		
Approved:	S.Gilroy		



Hutchison 3G UK Limited
Green Park, 450 Longwater Avenue
Reading, RG30 3UR
Tel: 01628 765 000
Fax: 01628 765 001

H3G Base Station Information line:
0845 6043000
Available 8am-8pm Monday to Friday

Design Consultant:



Unit 27F-G
Hartlebury Trading Estate
Crown Lane
Hartlebury
Worcestershire
DY10 4JD

Site Name:			NEW RIVER SPORTS CENTRE
Site ID:	1211327	JVCO ID:	H3024812P
Address:			
WHITE HART LANE WOOD GREEN TOTTENHAM LONDON N22 5QW			
Title:			
250 PROPOSED SITE ELEVATION			
Project:			
CWP			
Purpose of Issue:			
GENERAL ARRANGEMENT			
EE Cell ID:	14320	MBNL Cell ID:	HGY066
		H3G Cell ID:	N0377
File name:			
HGY066_14320_N0377_H3G_CWP_GAD_A			

