


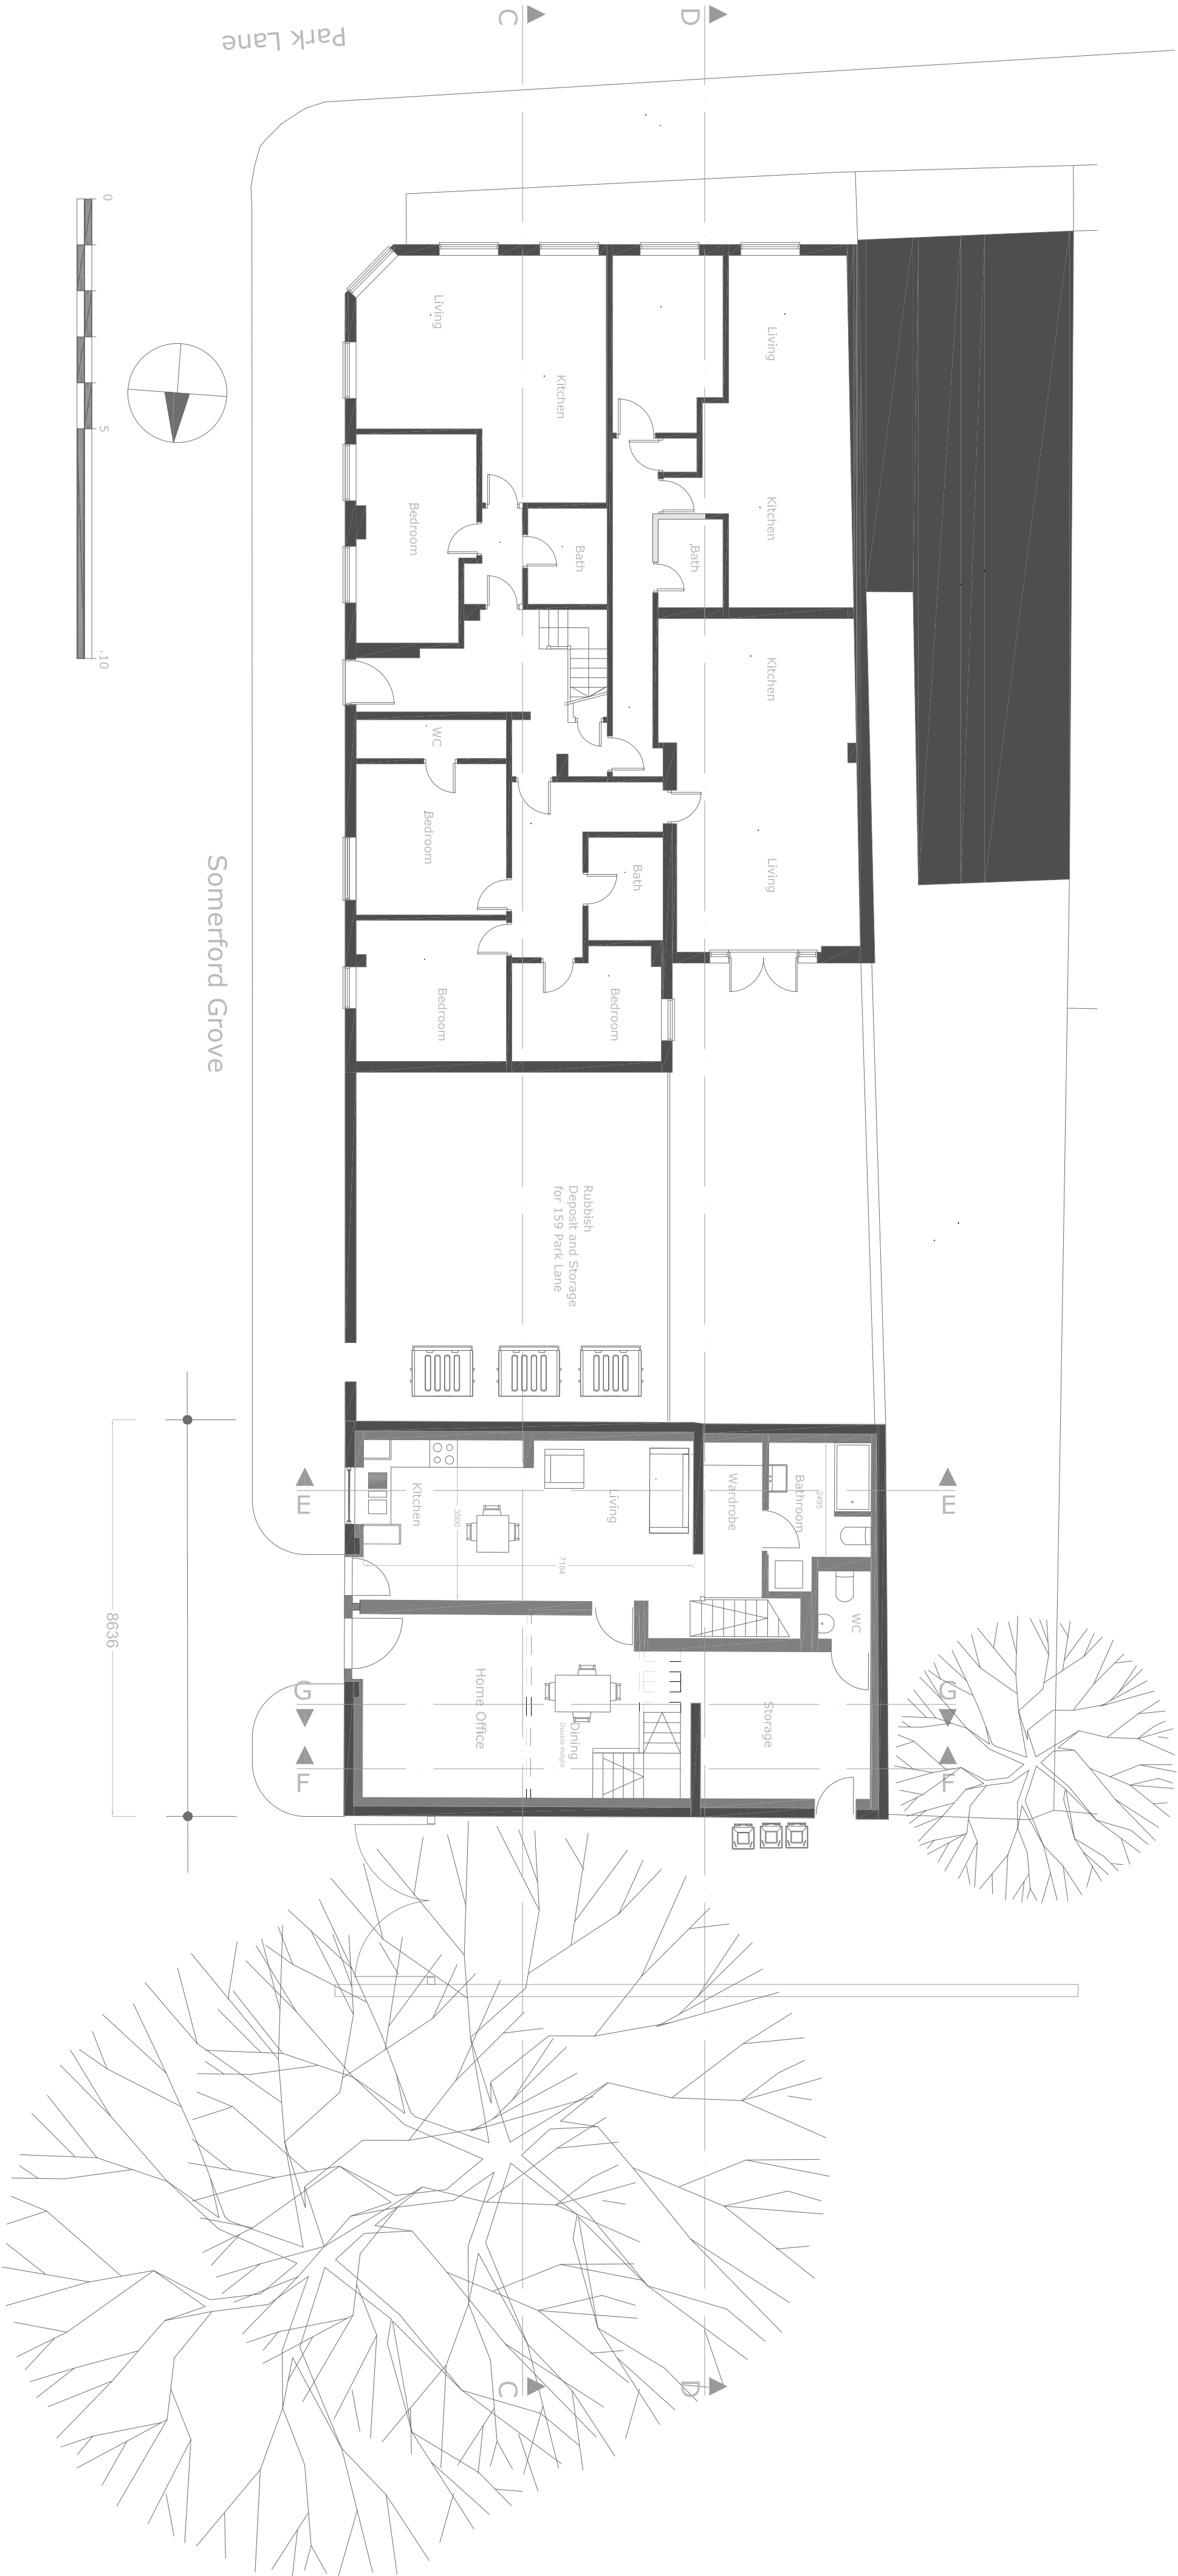

Drawing No.	SG 11
Proposed Ground	
Drawing Title	Floor Plan
Status	INFORMATION
Project	Somerford Grove
Client	Ka110
Date	13/01/26
Scale	1:100 @ A2
Ka110 Ltd. 22 Rye Hill, High Wycombe, Bucks HP12 3JF Mob. 07982 193 713 sebastian@ka110.co.uk	
This drawing is copyright of Ka110 Ltd. and may not be copied, altered or reproduced without written permission. It is to be used for the purpose stated to be verified on site by the contractor	