


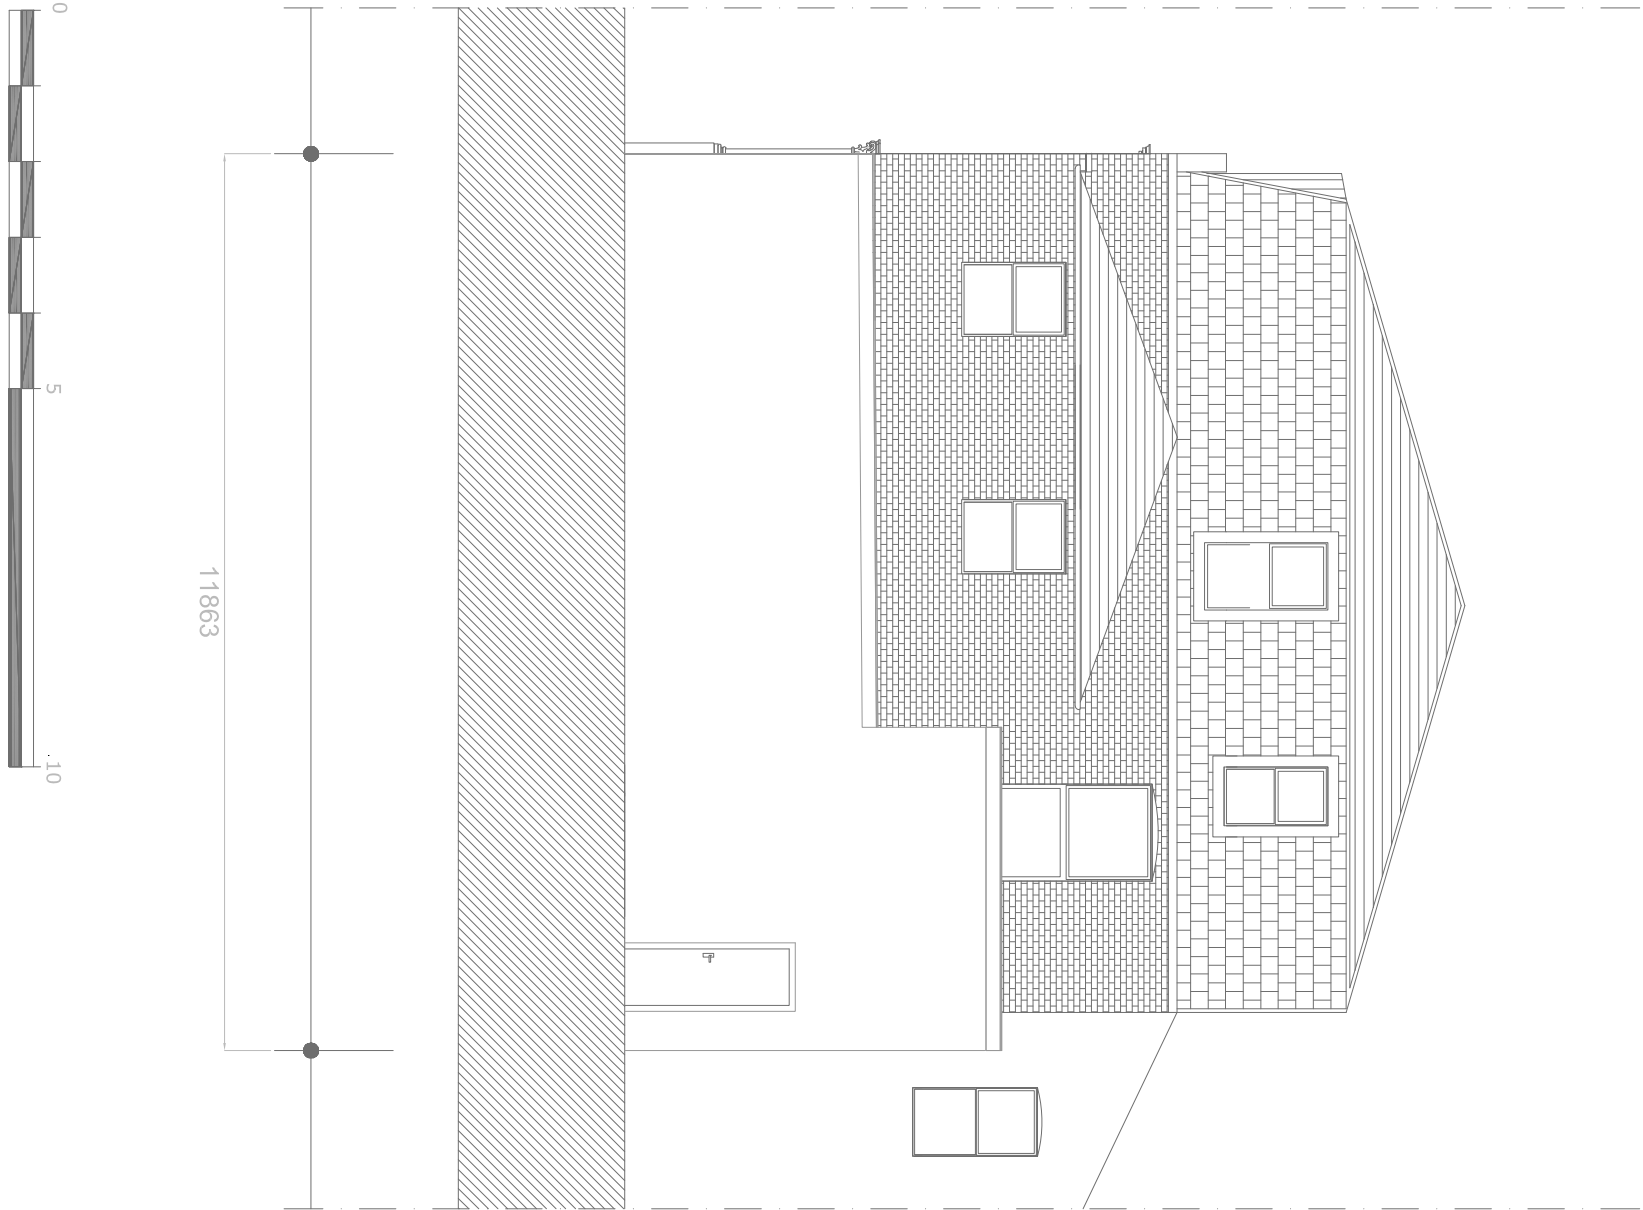

Drawing No.	SG 07
Drawing Title	Existing North Elevation
Status	INFORMATION
Project	Somerford Grove
Client	Ka110
Date	13/01/26
Scale	1:100 @ A2
Ka110 Ltd 22 Rye-Melbourn, 636-638 High Road, N17 0PD Mob. 07982 193 713 sebastian@ka110.co.uk	
This drawing is copyright of Ka110 Ltd. and may not be copied, printed or reproduced without written permission. It is to be used for the project only and is not to be used for any other purpose without the written permission to be verified on site by the contractor	