


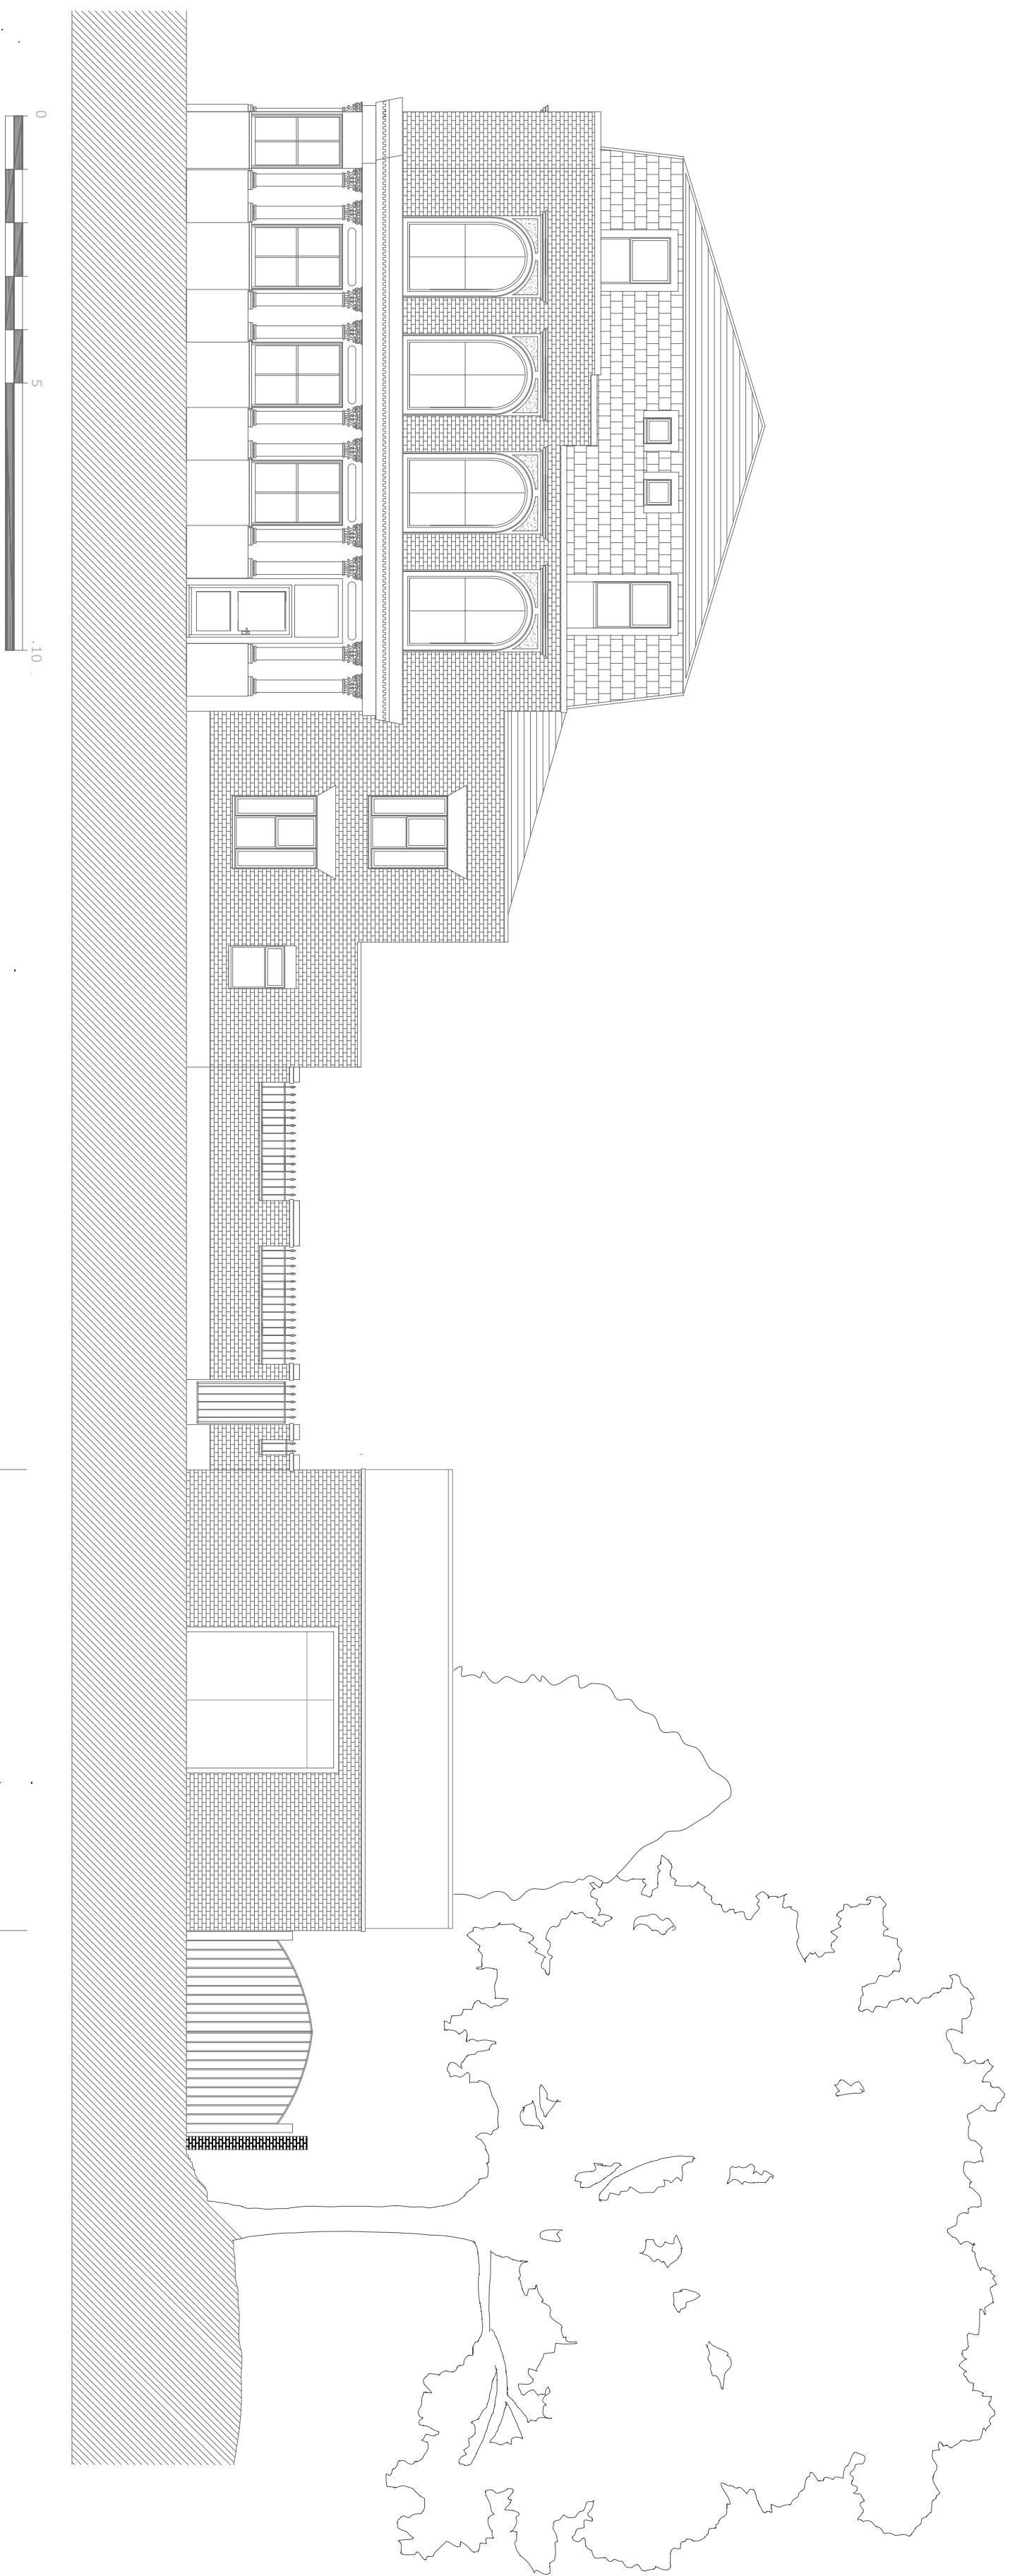

Drawing No.	SG 06
Drawing Title	Existing Front Elevation
Status	INFORMATION
Project	Somerford Grove
Client	Kailo Ltd
Date	13/01/26
Scale	1:100 @ A2