


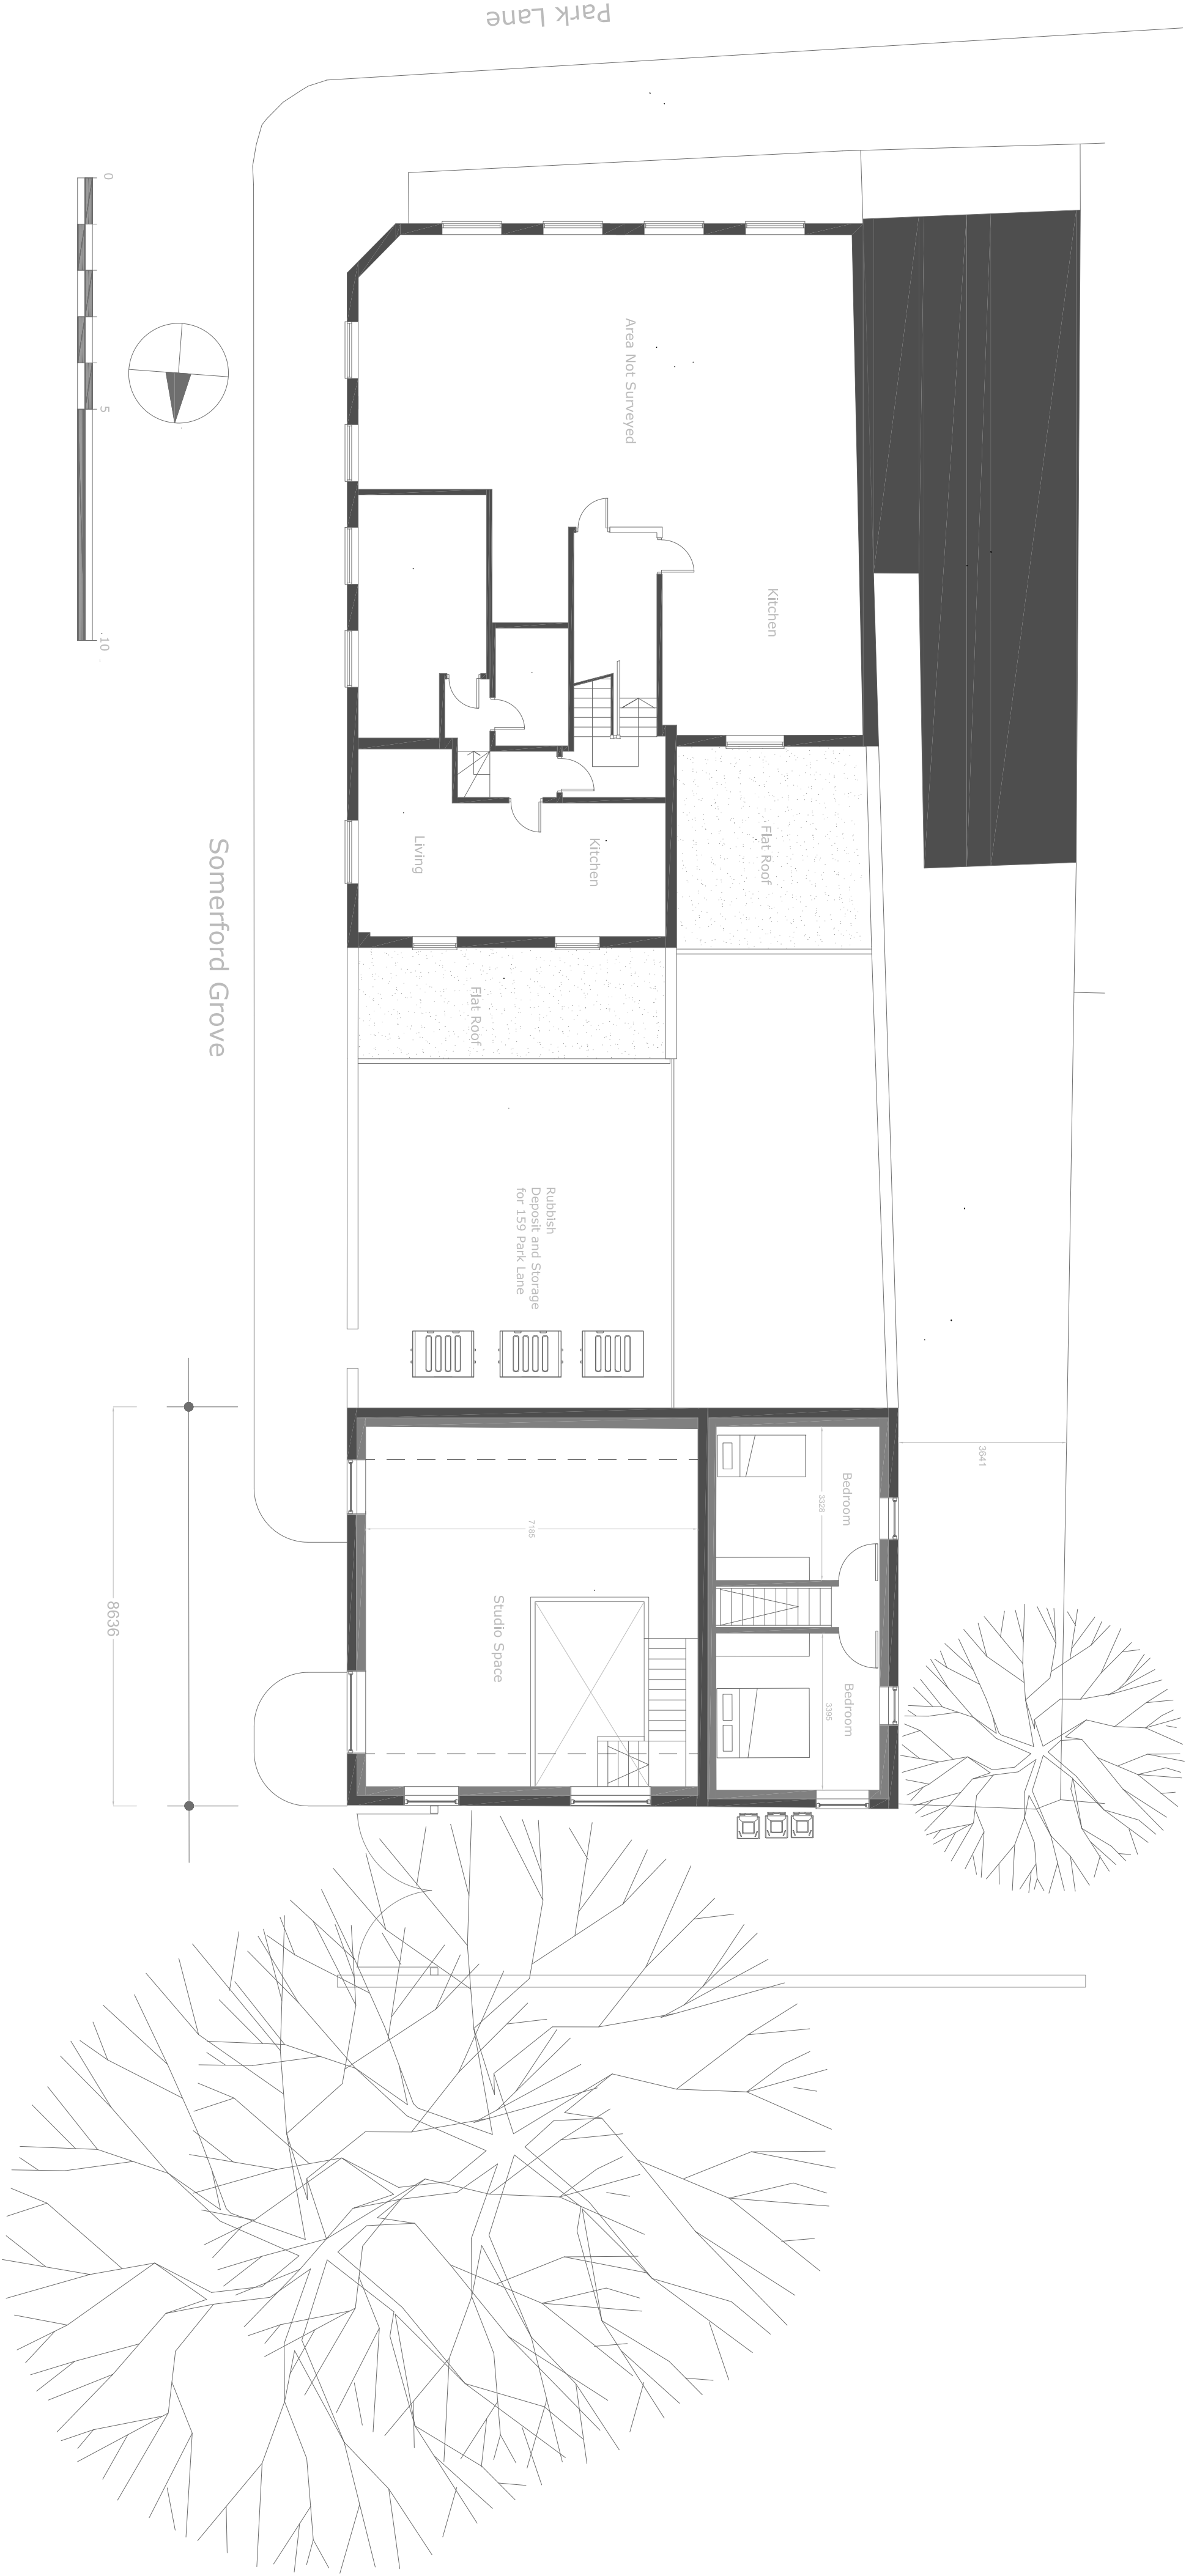

Drawing No.	SG 12
Drawing Title	Proposed First Floor Plan
Status	INFORMATION
Project	Somerford Grove
Client	Kai10
Date	13/01/26
Scale	1:100 @ A2
Kai10 Ltd 22 Rye Mount, 636-638 High Road, N17 0PD Mob. 07982 193 713 sebastian@kai10.co.uk This drawing is copyright of Kai10 Ltd. and may not be copied, altered or reproduced without written consent of Kai10 Ltd. to be verified on site by the contractor	