


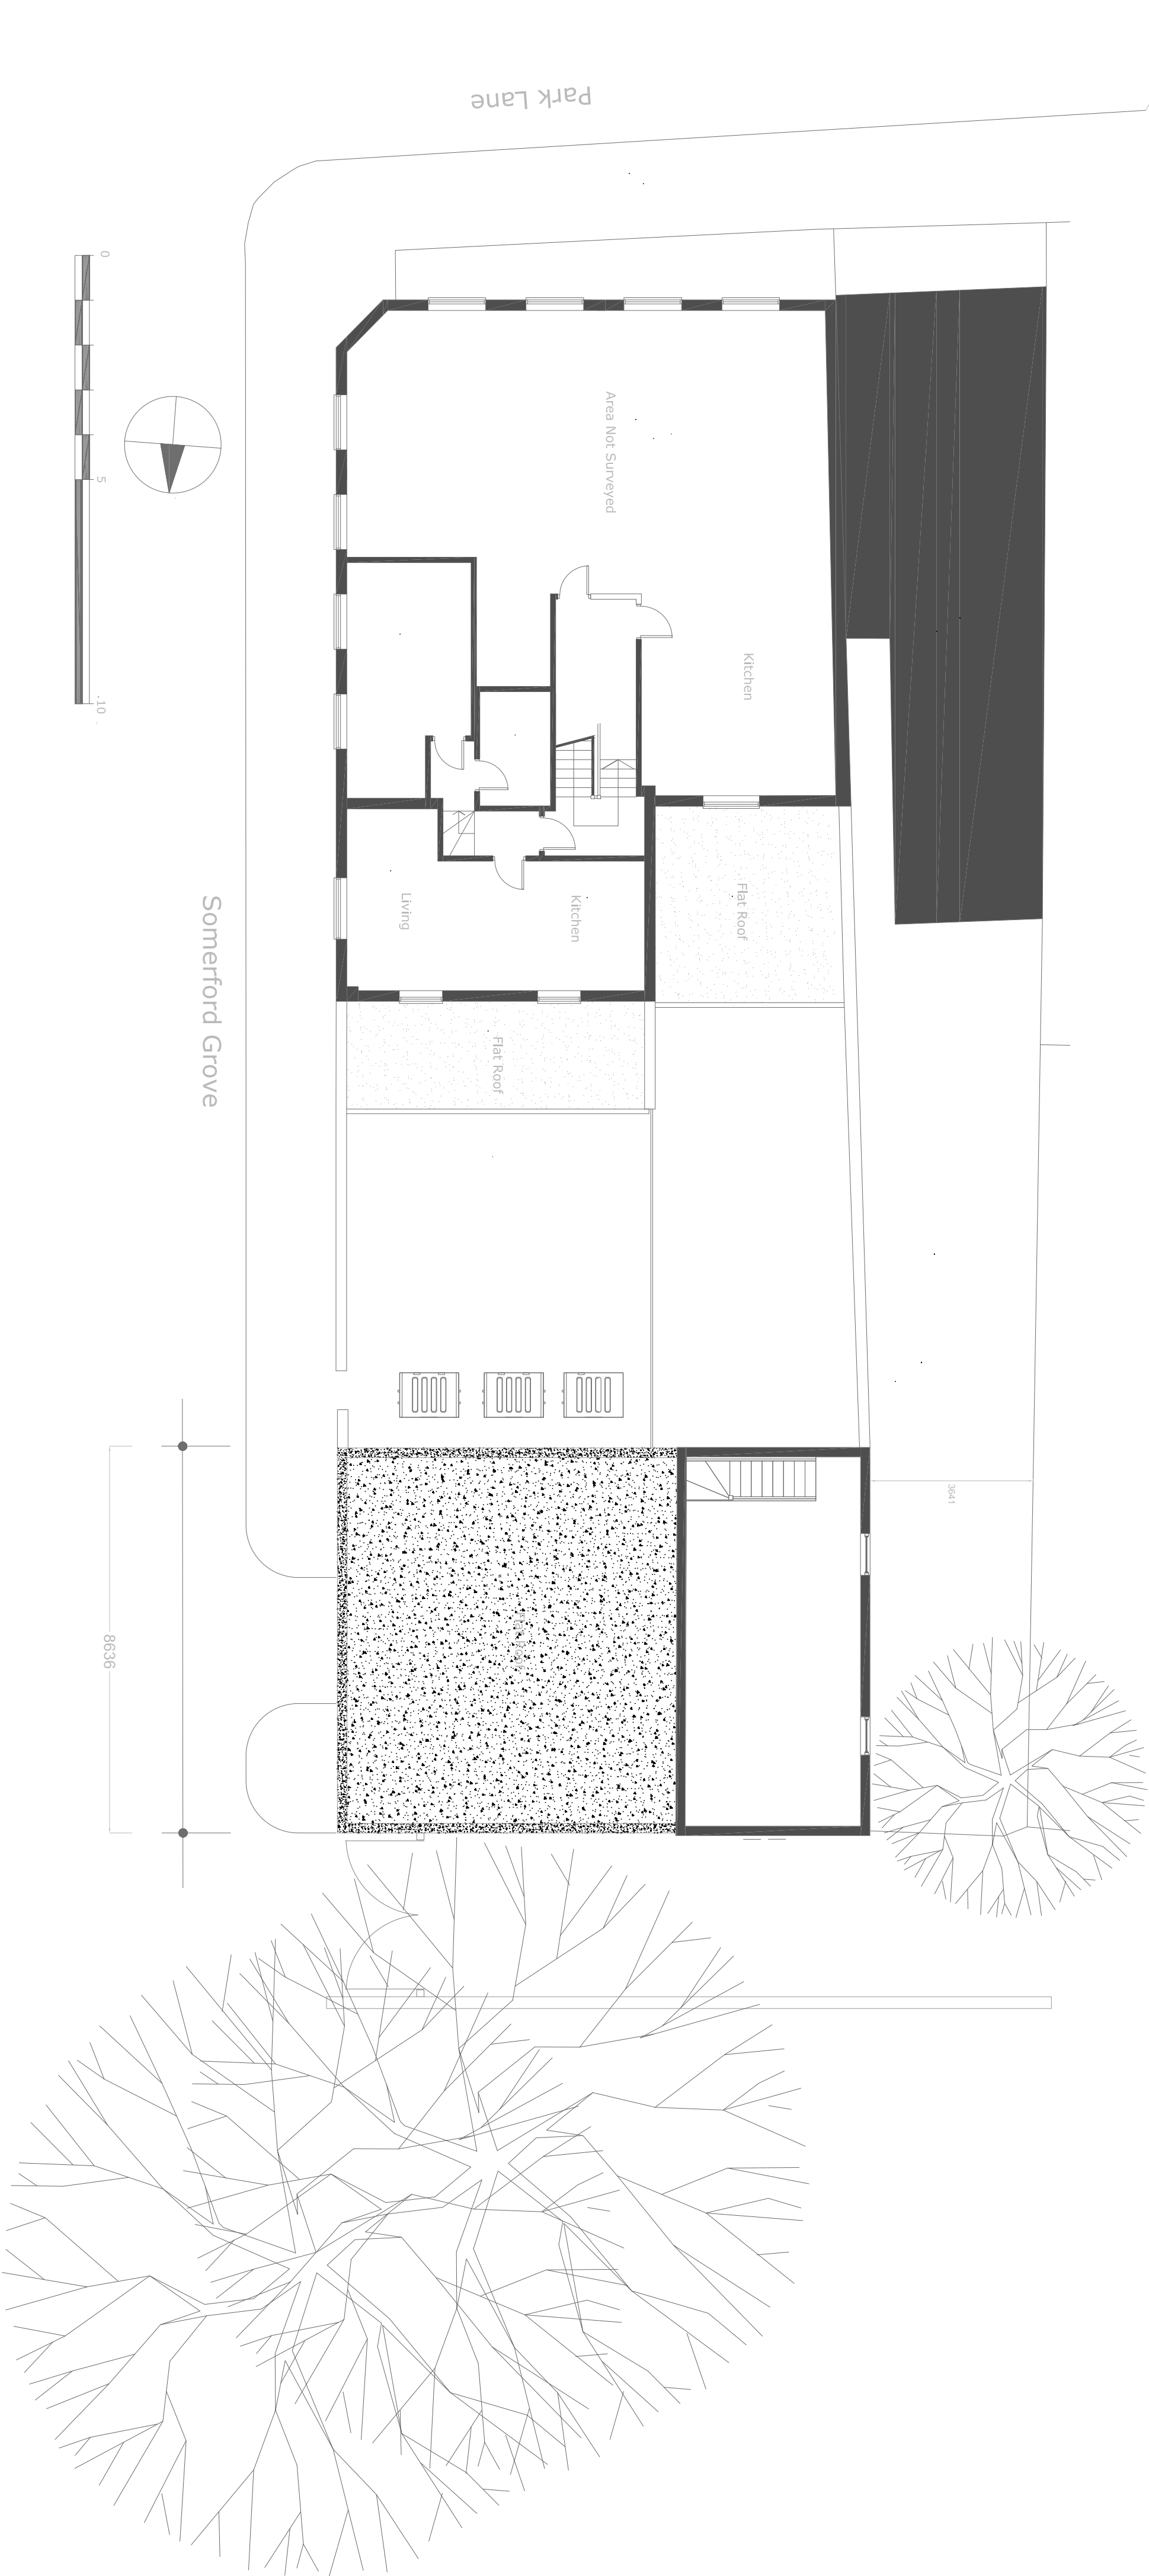

Drawing No.	SG 05
Drawing Title	Existing First Floor Plan
Status	INFORMATION
Project	Somerford Grove
Client	Ka110
Date	13/01/26
Scale	1:100 @ A2
Ka110 Ltd 22 Rye Mount, 636-638 High Road, N17 0PD Mob. 07982 193 713. sebastian@ka110.co.uk This drawing is copyright of Ka110 Ltd. and may not be copied, altered or reproduced without written consent. It is to be used for the purposes to be verified on site by the contractor.	