


Ground Floor Plan

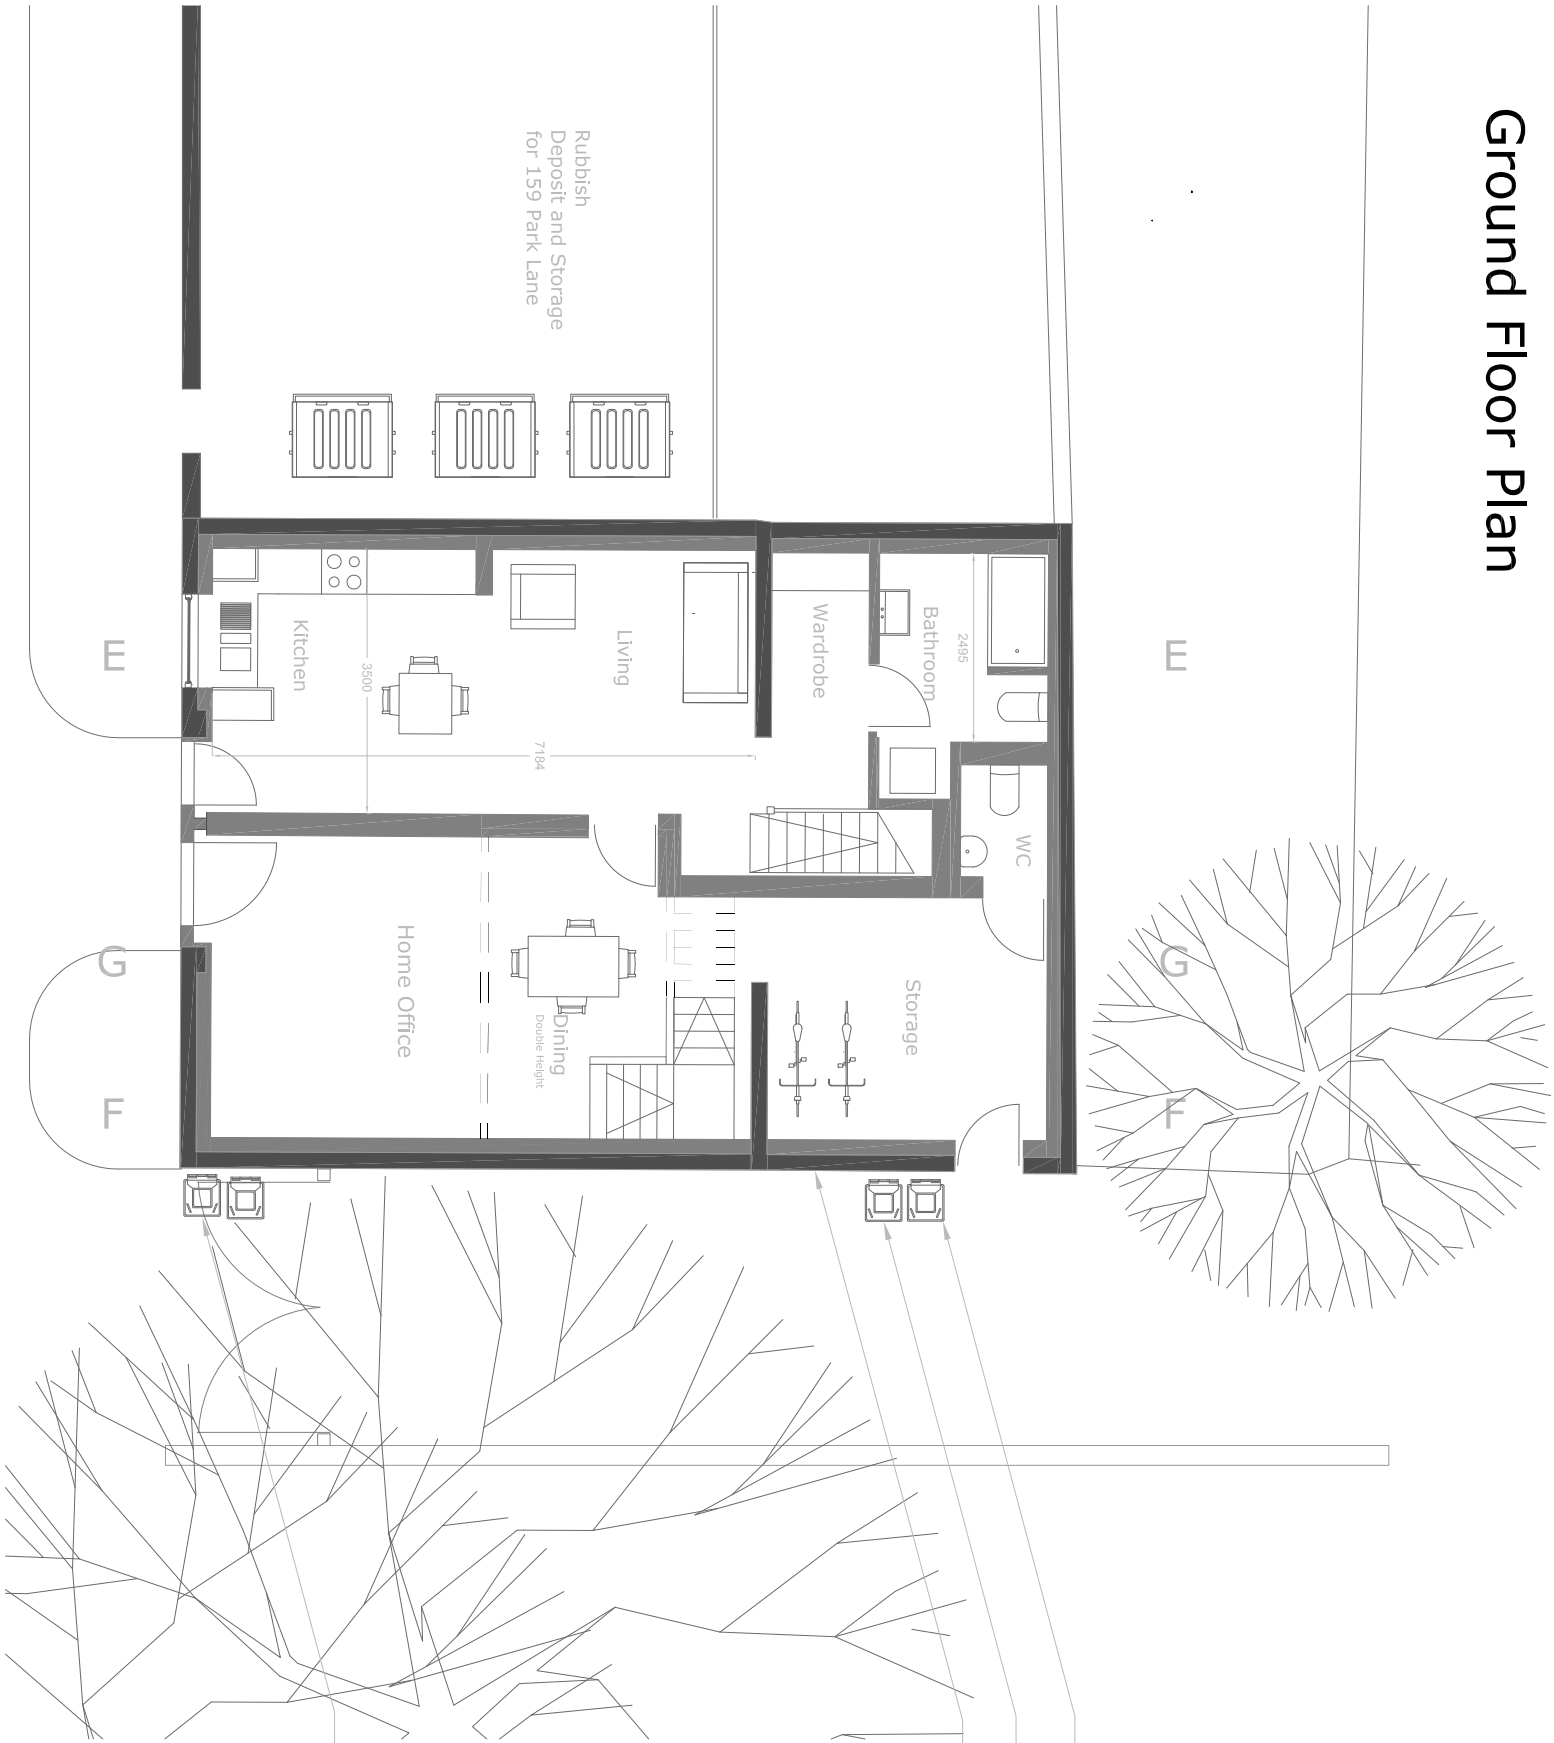

Typical Position

Bin Storage within Gated Space


Refuse - Domestic Residual 240L

Dry Mixed Recycling 240L

Cycle store

Positioning on collection days


Section

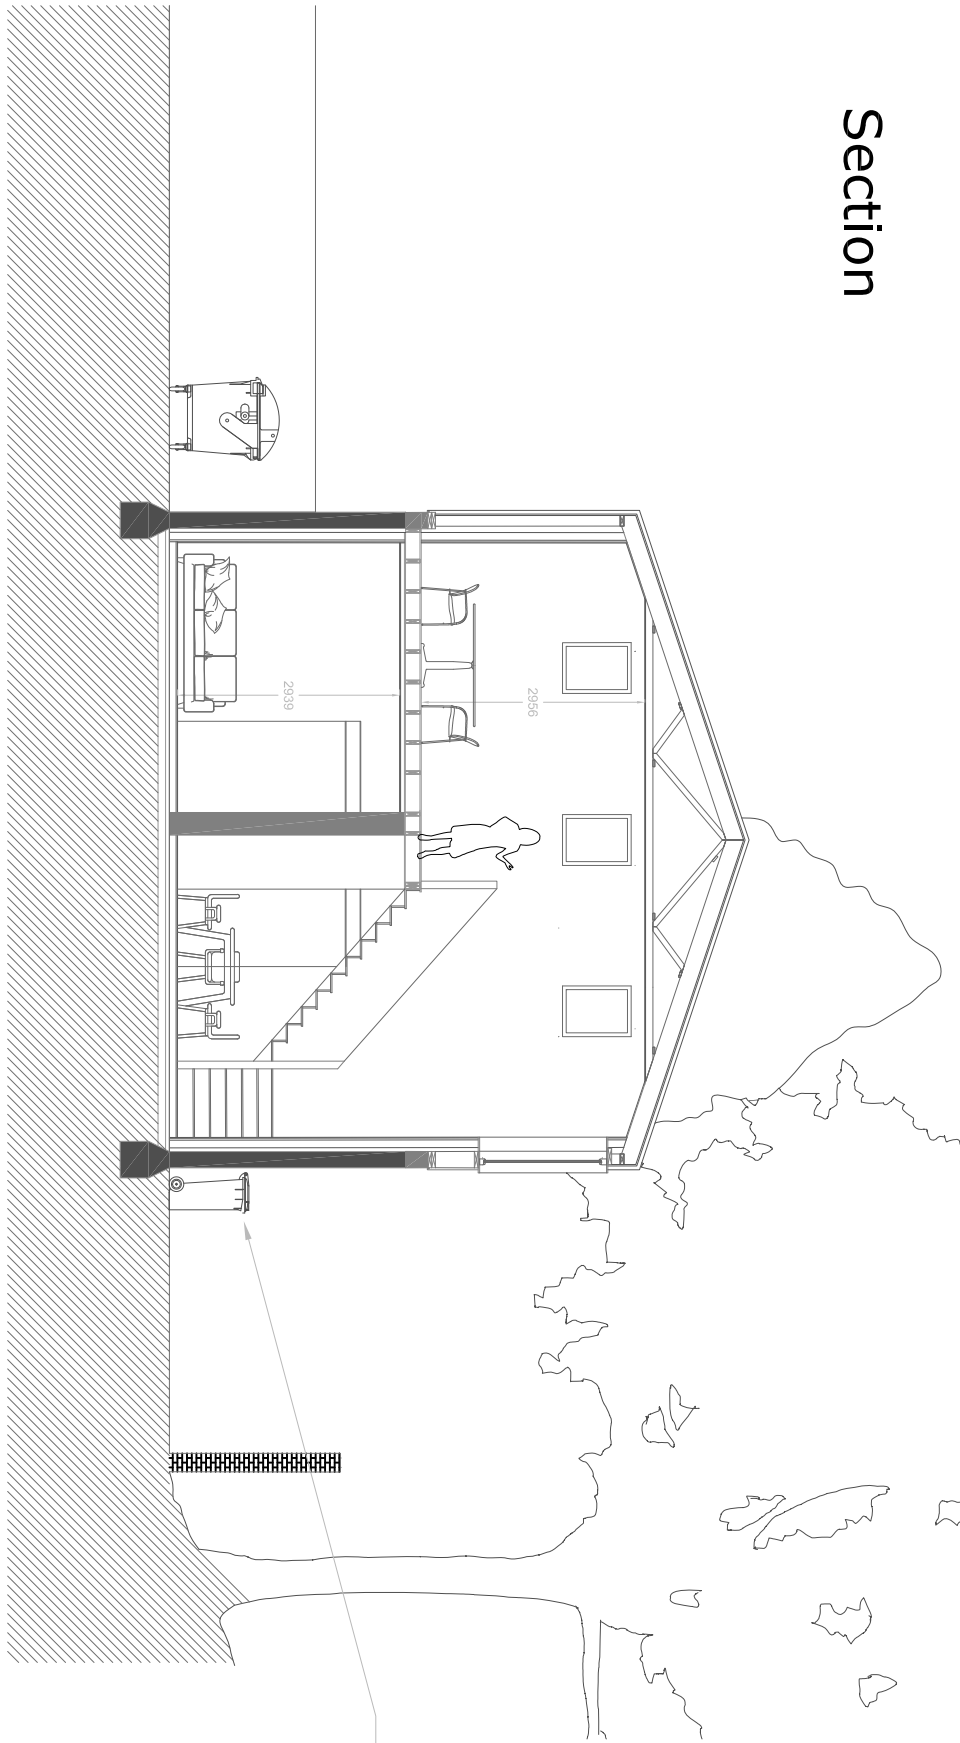

Typical Position

Bin Storage within Gated Space

Section C

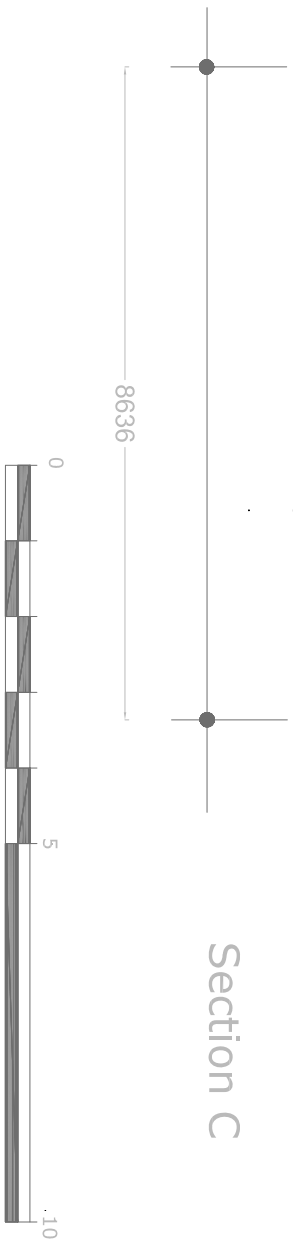

Drawing No.	SG 23
Drawing Title	Waste and Bicycle Position
Status	INFORMATION
Project	Somerford Grove
Client	Ka110
Date	13/01/26
Scale	1:100 @ A2

Ka110 Ltd.
22 Rye Hill, High Wycombe, Bucks HP12 3JF
Mob. 07982 193 713
sebastian@ka110.co.uk

This drawing is copyright of Ka110 Ltd.
and may not be copied, stored or
reproduced in any form without the
written permission of Ka110 Ltd.
to be verified on site by the contractor