


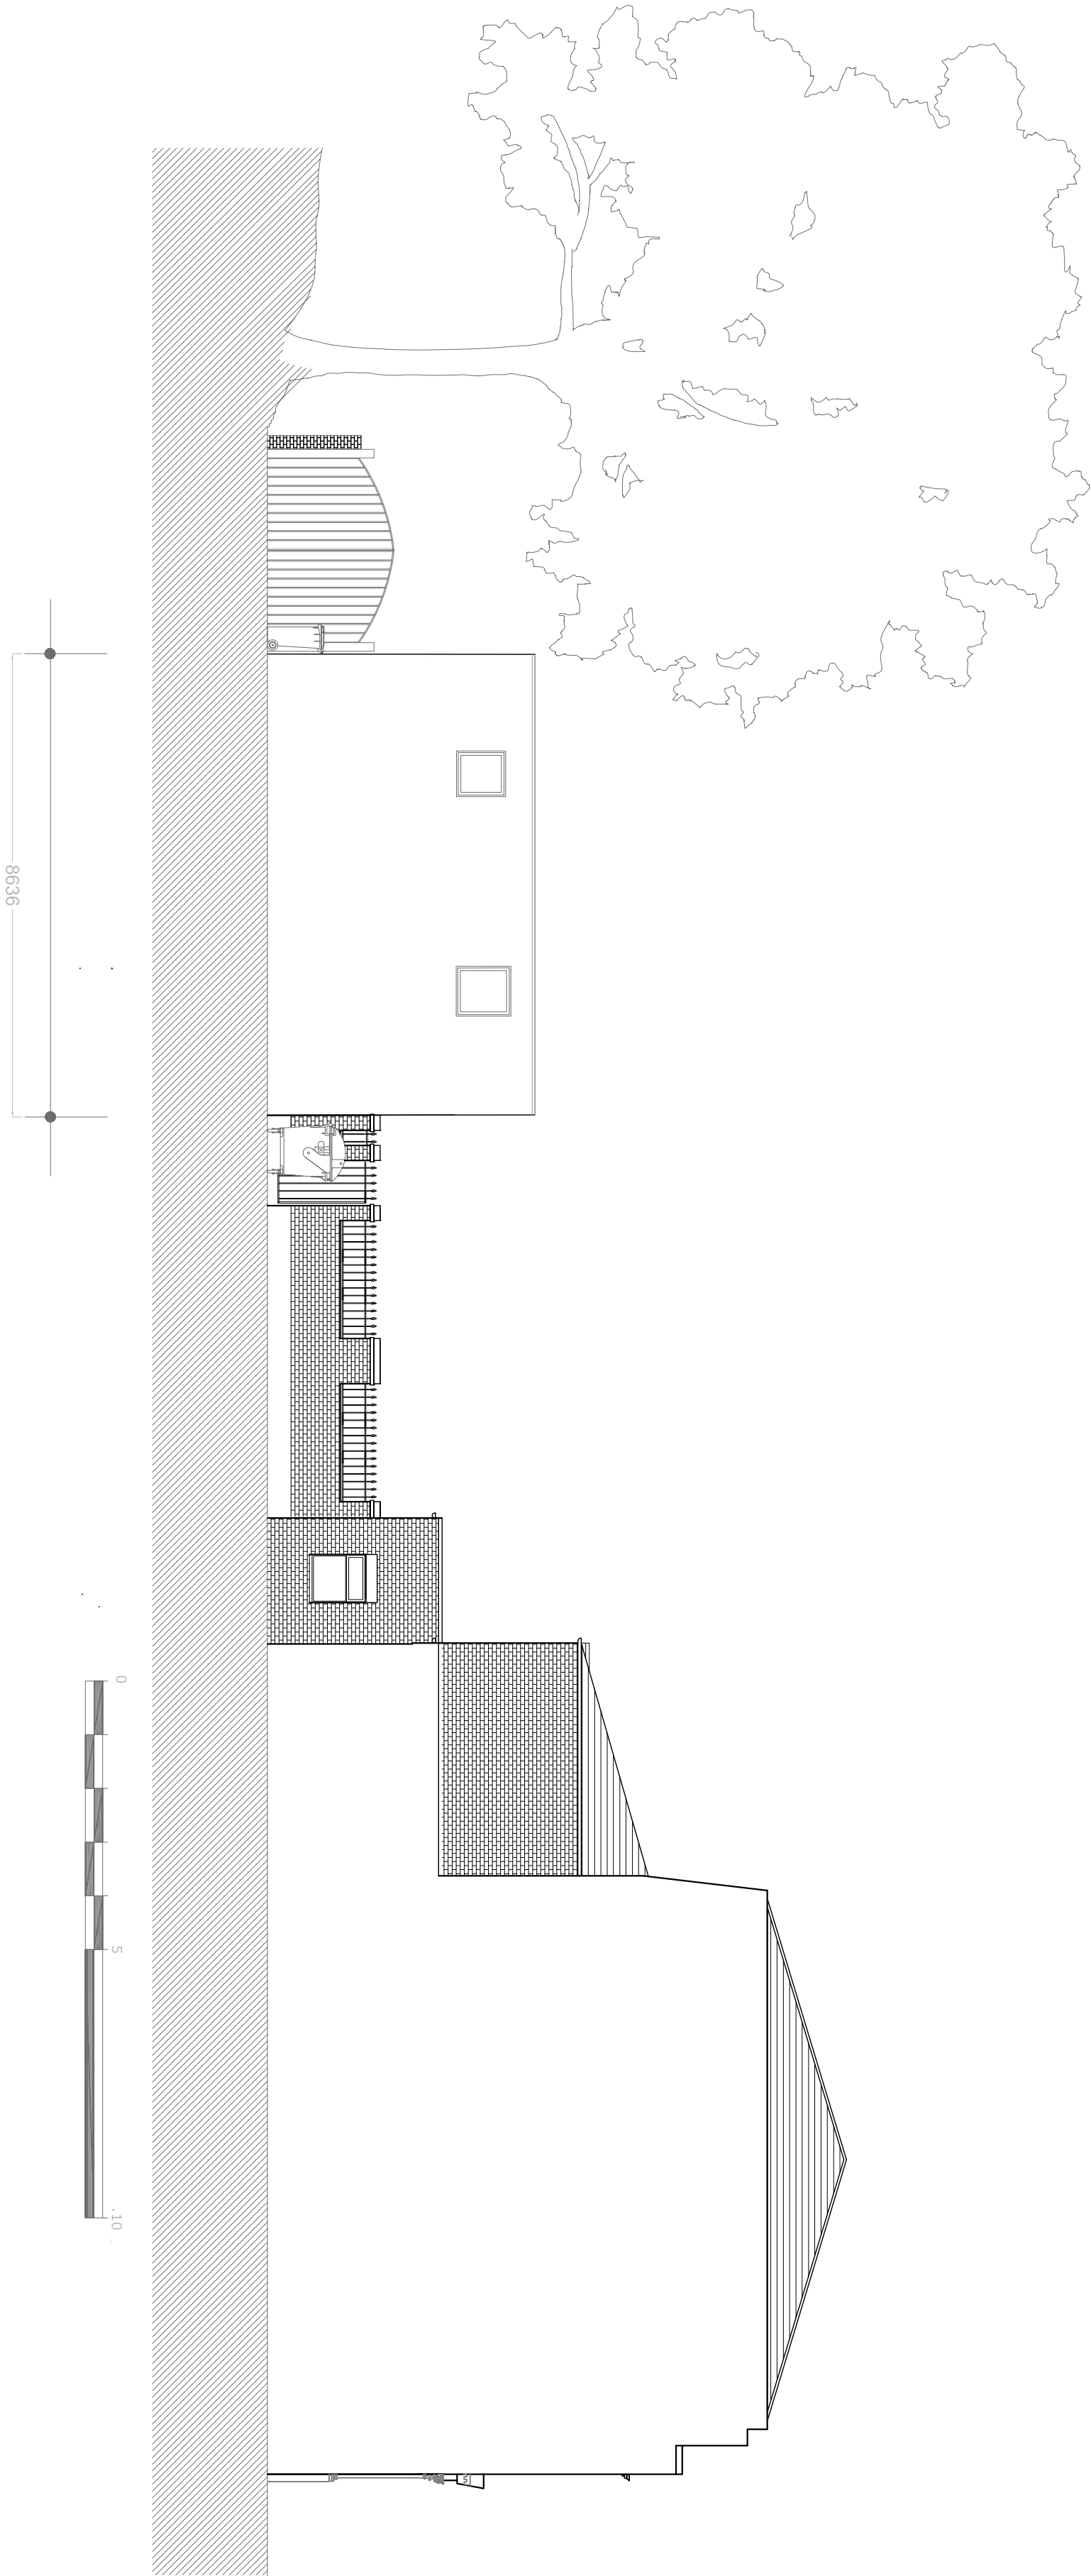

|               |                         |
|---------------|-------------------------|
| Drawing No.   | SG 08                   |
| Drawing Title | Existing West Elevation |
| Status        | INFORMATION             |
| Project       | Somerford Grove         |
| Client        | Ka110                   |
| Date          | 13/01/26                |
| Scale         | 1:100 @ A2              |

Ka110 Ltd.  
22 Rye Hill, London, E15 2JF  
Mob. 07982 193 713.  
sebastian@ka110.co.uk

This drawing is copyright of Ka110 Ltd.  
and may not be copied, printed or  
reproduced without written permission.  
The drawing is for information only  
and is not to be used for construction  
to be verified on site by the contractor.