


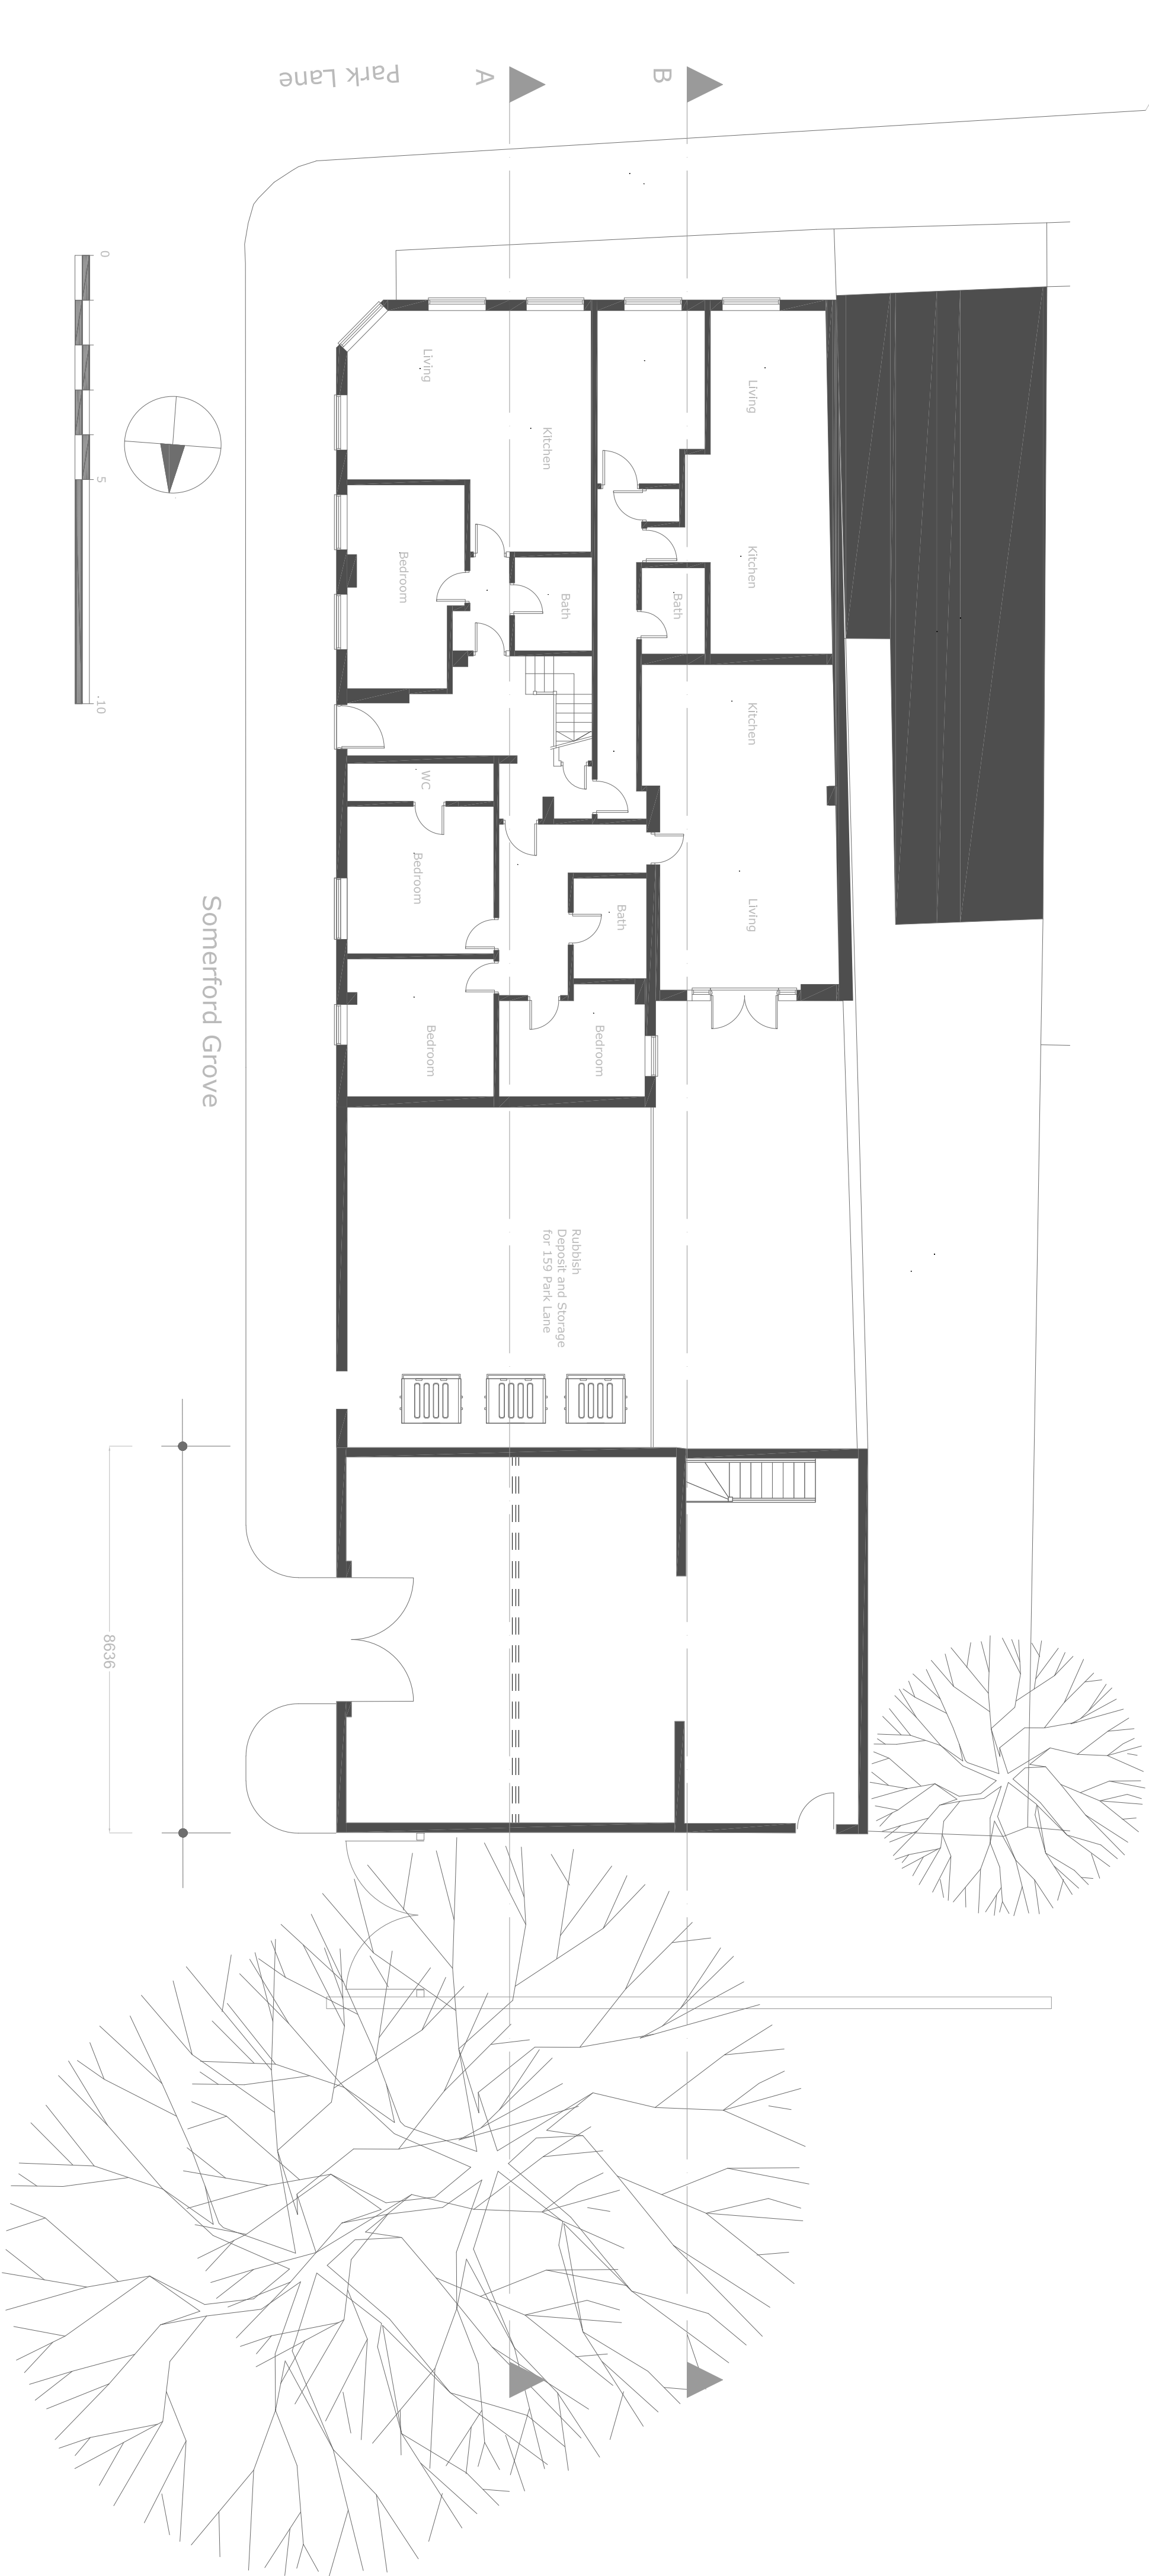

Drawing No.	SG 04
Drawing Title	Existing Ground Floor Plan
Status	INFORMATION
Project	Somerford Grove
Client	Kai10
Date	13/01/26
Scale	1:100 @ A2
Kai10 Ltd 22 Rye Mount, 636-638 High Road, N17 0PD Mob. 07982 193 713 sebastian@kai10.co.uk	
This drawing is copyright of Kai10 Ltd. and may not be copied, stored or reproduced without written permission. It is to be used for the project only and is not to be used for any other purpose without the written permission to be verified on site by the contractor.	