


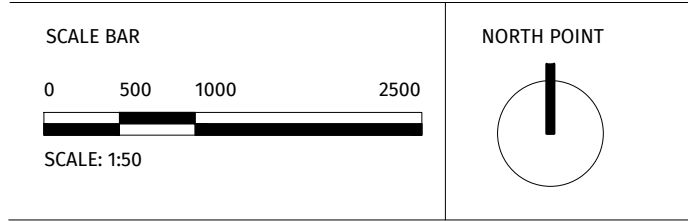


 

01 | EXISTING FRONT ELEVATION
SCALE: 1:50

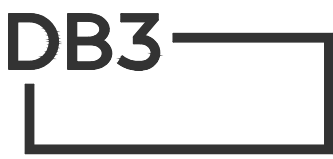

REV	DATE	DESCRIPTION	DR	OW
1	19/01/26	FIRST ISSUE	DB	OW

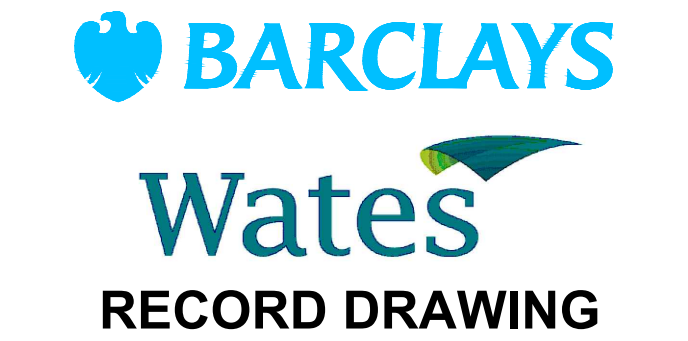

CARDIFF
2 Callaghan Square, Cardiff, CF10 5BT.
T: 029 2034 2688 www.db3group.com

CLIENT BARCLAYS BANK PLC					
PROJECT LOWER TOTTENHAM 852/858 High Rd, Tottenham N17 0EY					
TITLE FRONT ELEVATION AS EXISTING					
CREATION DATE 19/01/2026	SCALE @ A1 1:50	DRN DB3	CHK DB3	APP DB3	SUIT DB3
SHEET NO. 19040 - DB3 - B05 - 00 - DR - A - 20011					REVISION

© COPYRIGHT: ALL RIGHTS RESERVED.
THIS DOCUMENT MUST BE USED IN CONSTRUCTION WITH ALL OTHER RELEVANT DRAWINGS AND INFORMATION.
ANY DISCREPANCIES MUST BE REPORTED TO DB3 IMMEDIATELY.
THIS DRAWING INFORMATION MUST NOT BE USED FOR CONSTRUCTION UNLESS EXPRESSLY ISSUED FOR CONSTRUCTION.

DO NOT SCALE FROM THIS DRAWING. WORK ONLY TO THE PRINTED DIMENSIONS.