


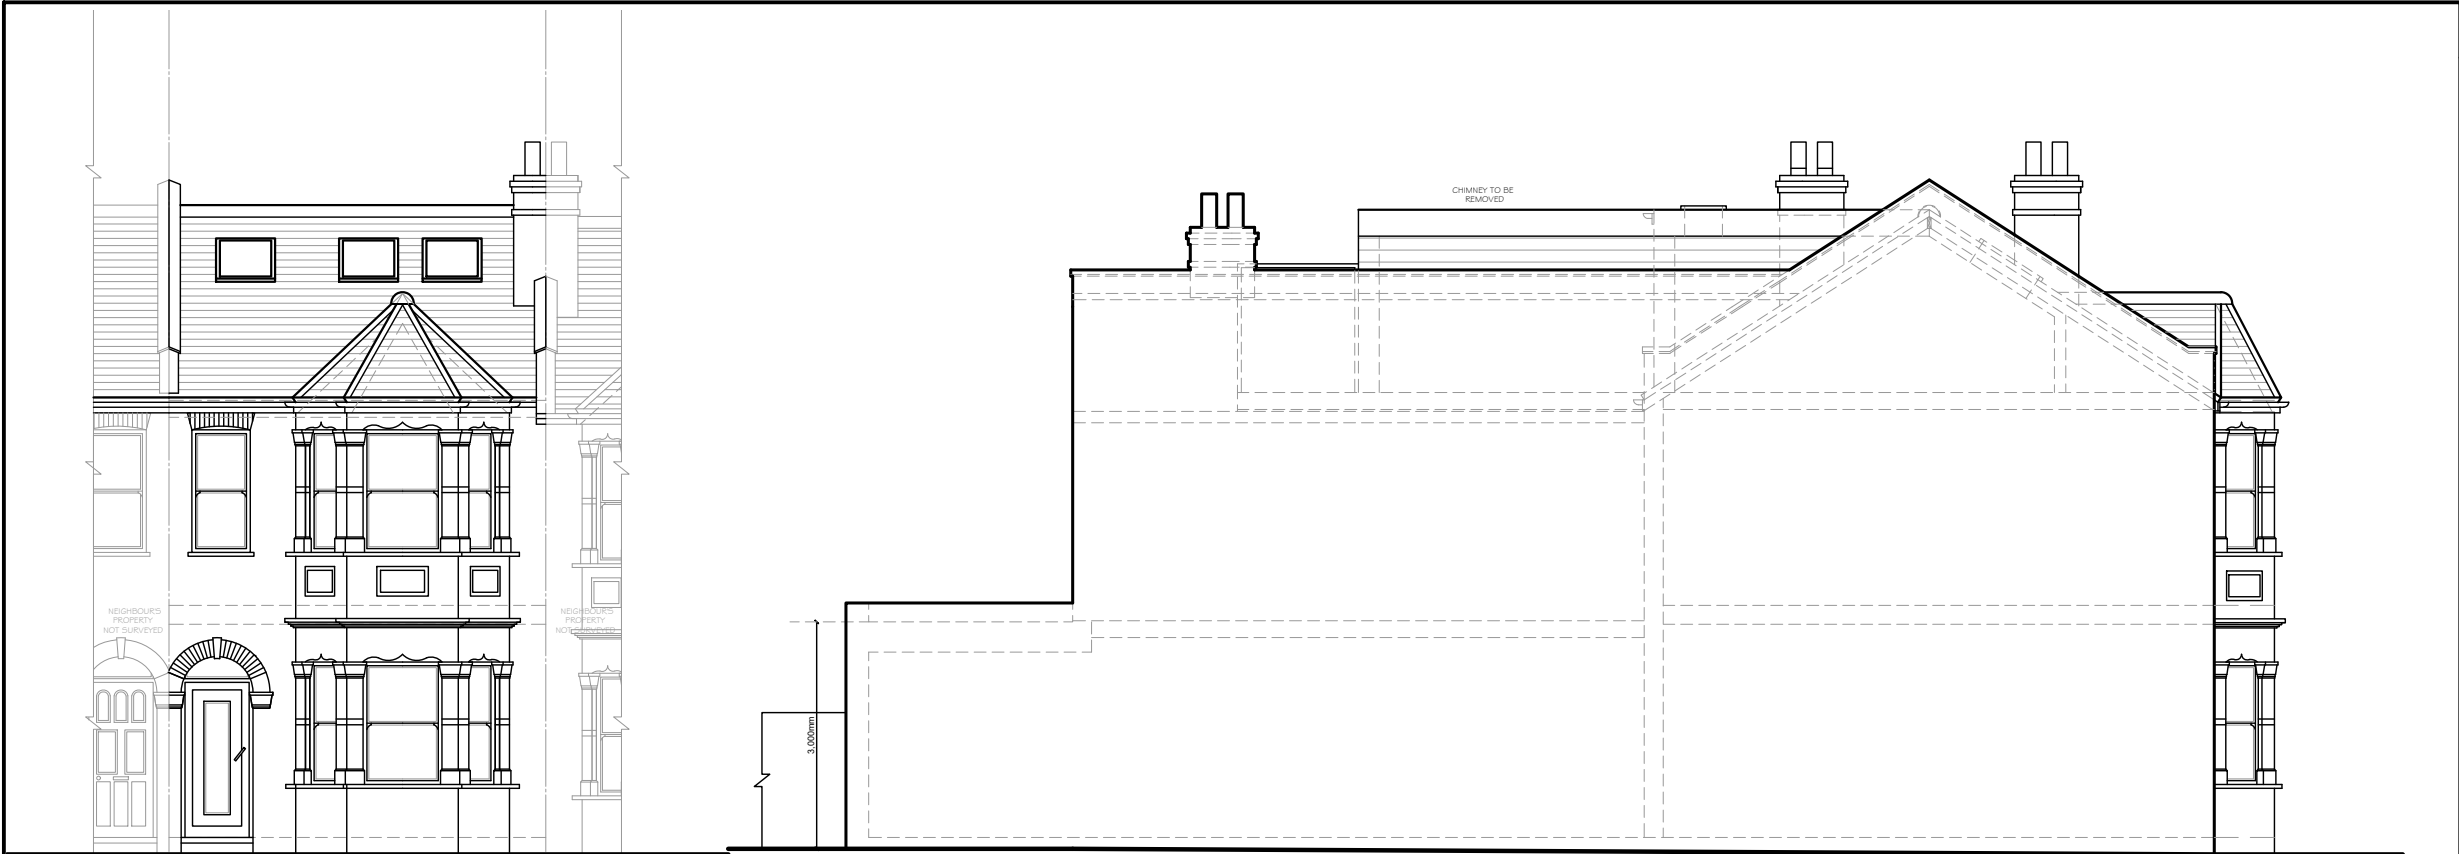

PROPOSED FRONT ELEVATION

PROPOSED SIDE ELEVATION 01





PROPOSED REAR ELEVATION

PROPOSED SIDE ELEVATION 02

NOTES

- ALL WORKS TO BE CARRIED OUT IN ACCORDANCE WITH CURRENT BUILDING REGULATIONS.
- ALL DIMENSIONS / LEVELS TO BE CHECKED AND VERIFIED ON SITE BEFORE COMMENCING ANY WORK AND ANY DISCREPANCIES TO BE REPORTED TO THE OFFICE IMMEDIATELY.
- THIS DRAWING TO BE READ IN CONJUNCTION WITH CONTRACT DOCUMENTS, PROJECT WORKING DRAWINGS, SPECIFICATION, ALL CONSULTANTS / SPECIALIST DRAWINGS, DETAILS AND SPECIFICATION.
- ALL MATERIALS TO BE USED IN THE CONSTRUCTION OF THE EXTERNAL SURFACES OF THE NEW WORKS SHALL MATCH THOSE IN THE EXISTING BUILDING.
- DRAWINGS ARE FOR PLANNING PURPOSES ONLY

REV	DATE	AMENDMENT BY

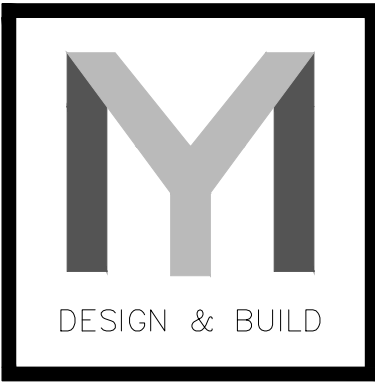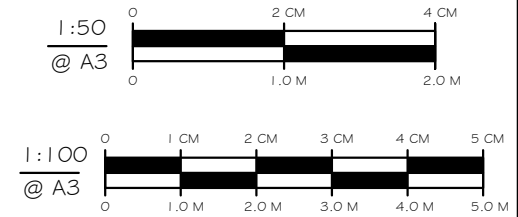

LOFT, EXTENSION AND BASEMENT
07852700196

CLIENT:	HARRY		
SITE:	65 RUTLAND GARDENS, N4 1JW		
JOB TITLE:	LOFT CONVERSION		
DRAWING TITLE:	PROPOSED ELEVATIONS		
SCALE:	1:100	DATE:	DECEMBER 2025
JOB NUMBER:			
DRAWING NUMBER:	08/08	DRAUGHTSMAN:	SDS
		REV:	
COPYRIGHT RESERVED			