




EXISTING

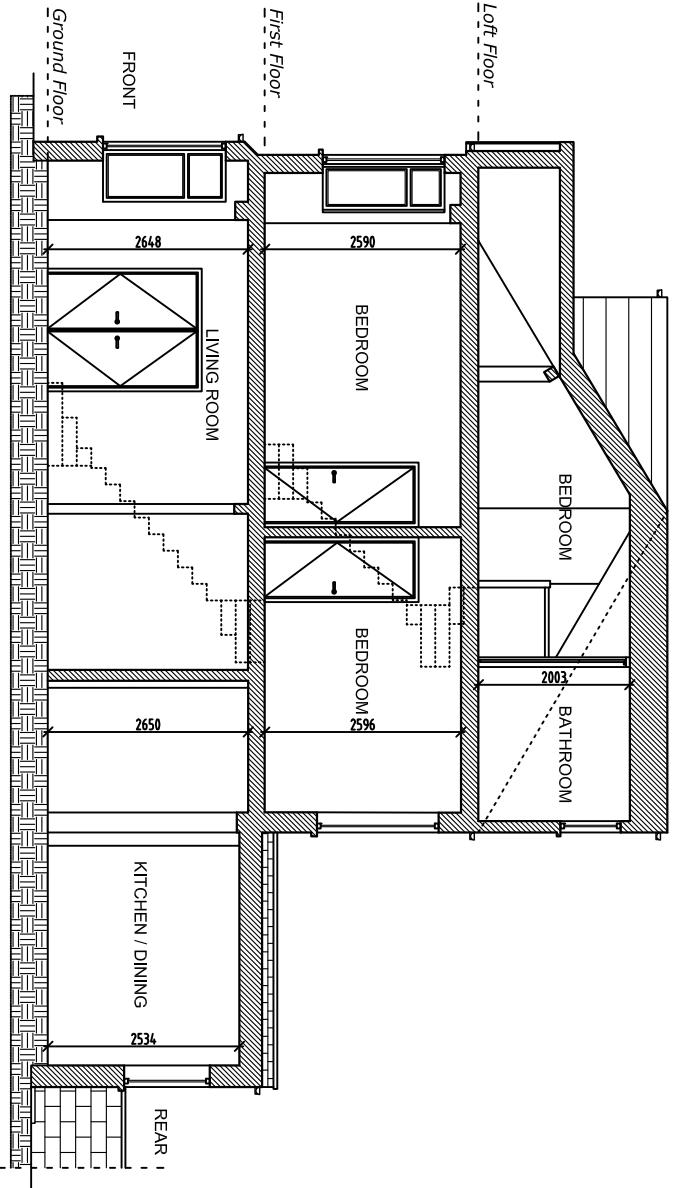

Existing Section A-A

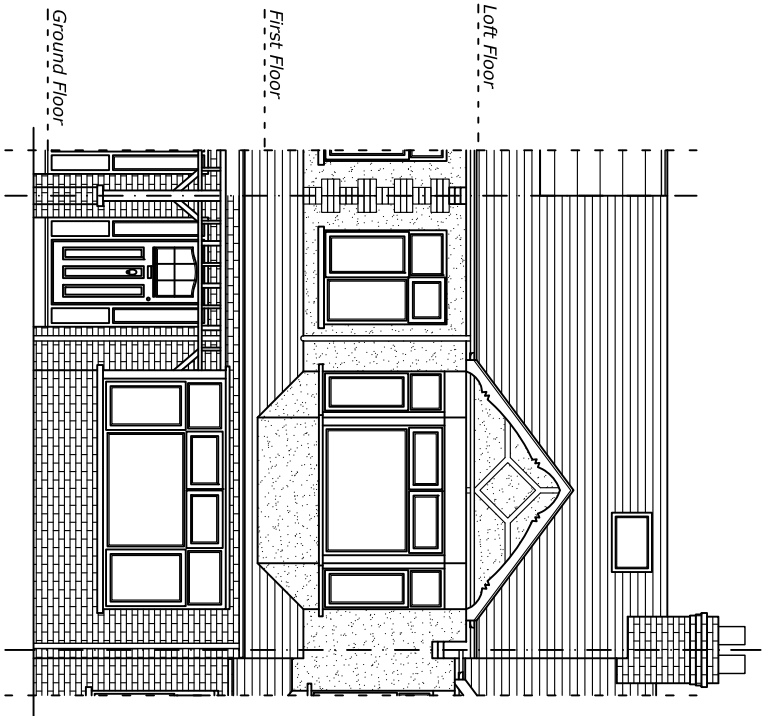

Existing Front Elevation

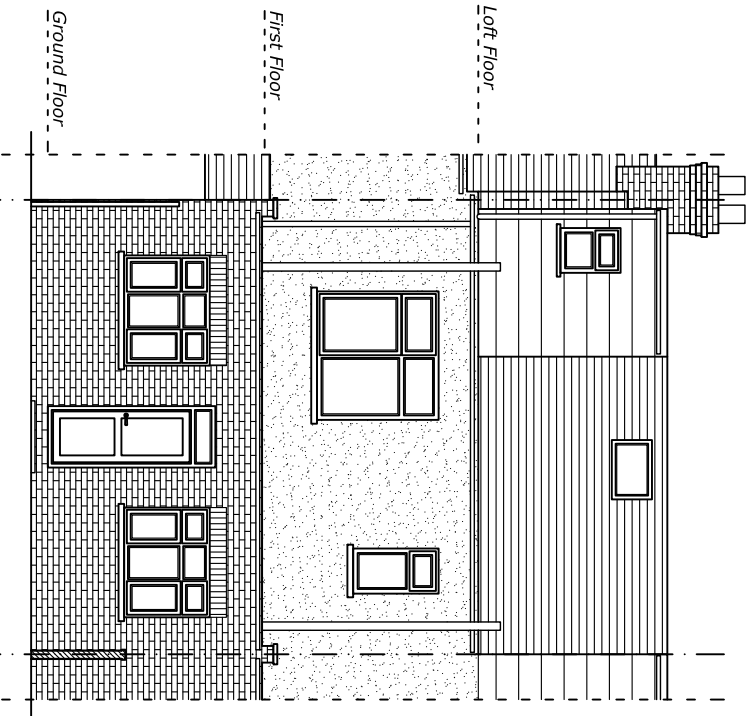

Existing Rear Elevation



METRES

SCALE



AJ PLANS
info@ajplans.co.uk

NOTES:
THE CONTRACTORS ARE TO
CHECK ALL DIMENSIONS, DRAIN
RUNS AND GENERAL
CONDITIONS ON SITE BEFORE
WORKS COMMENCE .
ALL WORKS ARE TO BE
CARRIED OUT IN ACCORDANCE
WITH CURRENT BUILDING
REGULATIONS, BRITISH
STANDARDS, CODE OF
PRACTICE AND LOCAL
AUTHORITY REQUIREMENTS.

Project:

123 Craven Park Road,
London N15 6BP

Title: EXISTING

Section and Elevation

Date: 23.01.26. Scale: 1:100 @ A3

Dwg. No. CPR.123.EX.02

Rev: