

This drawing/document is copyright. The copyright in design and the information provided in this document is the property of the Architect. The client, possesses the license to use and distribute the information as required to facilitate the project. Reproduction is forbidden.


Do not scale from this drawing/document (printed or electronic); use figured dimensions only. All dimensions are in millimetres (mm) UNO.

These drawings are intended for Planning purposes only. The drawings should not be relied upon for any works beyond Planning Submission without prior written consent of the Architect.


0 5m

JAM ARCHITECTS

- Site Boundary
- Existing Building Fabric
- Proposed Building Fabric

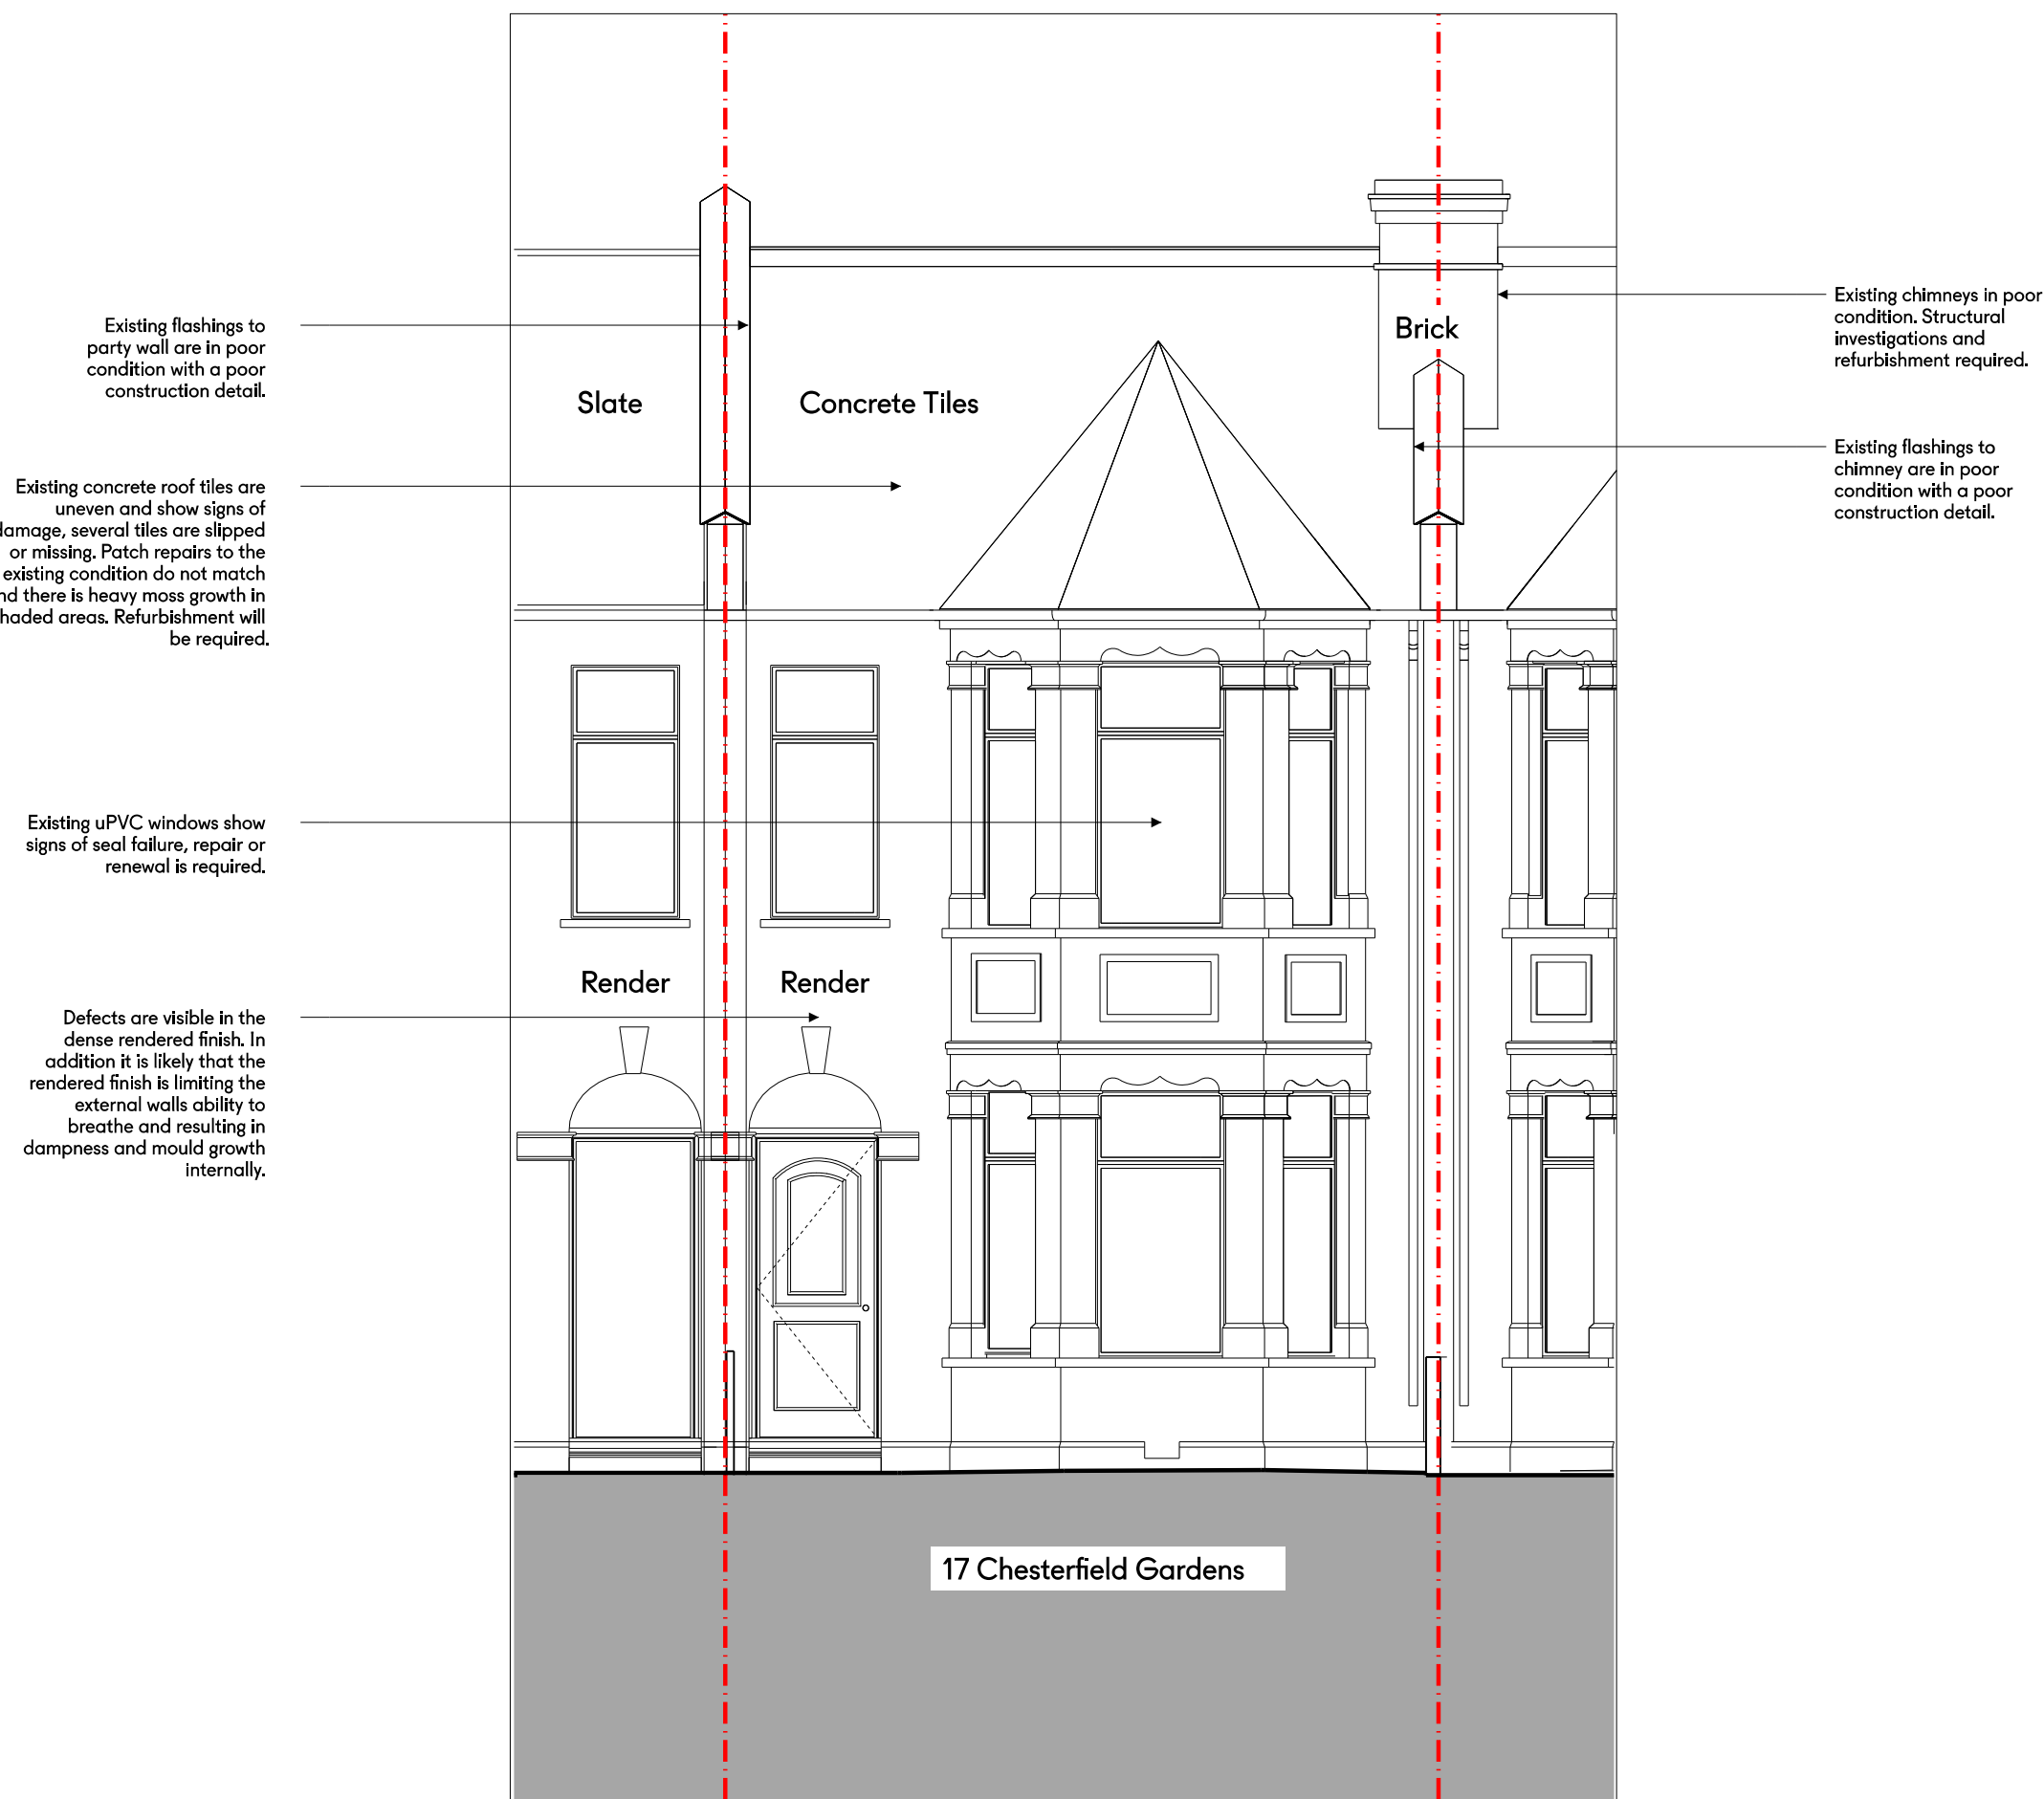

01 Front (North) Elevation
1:100

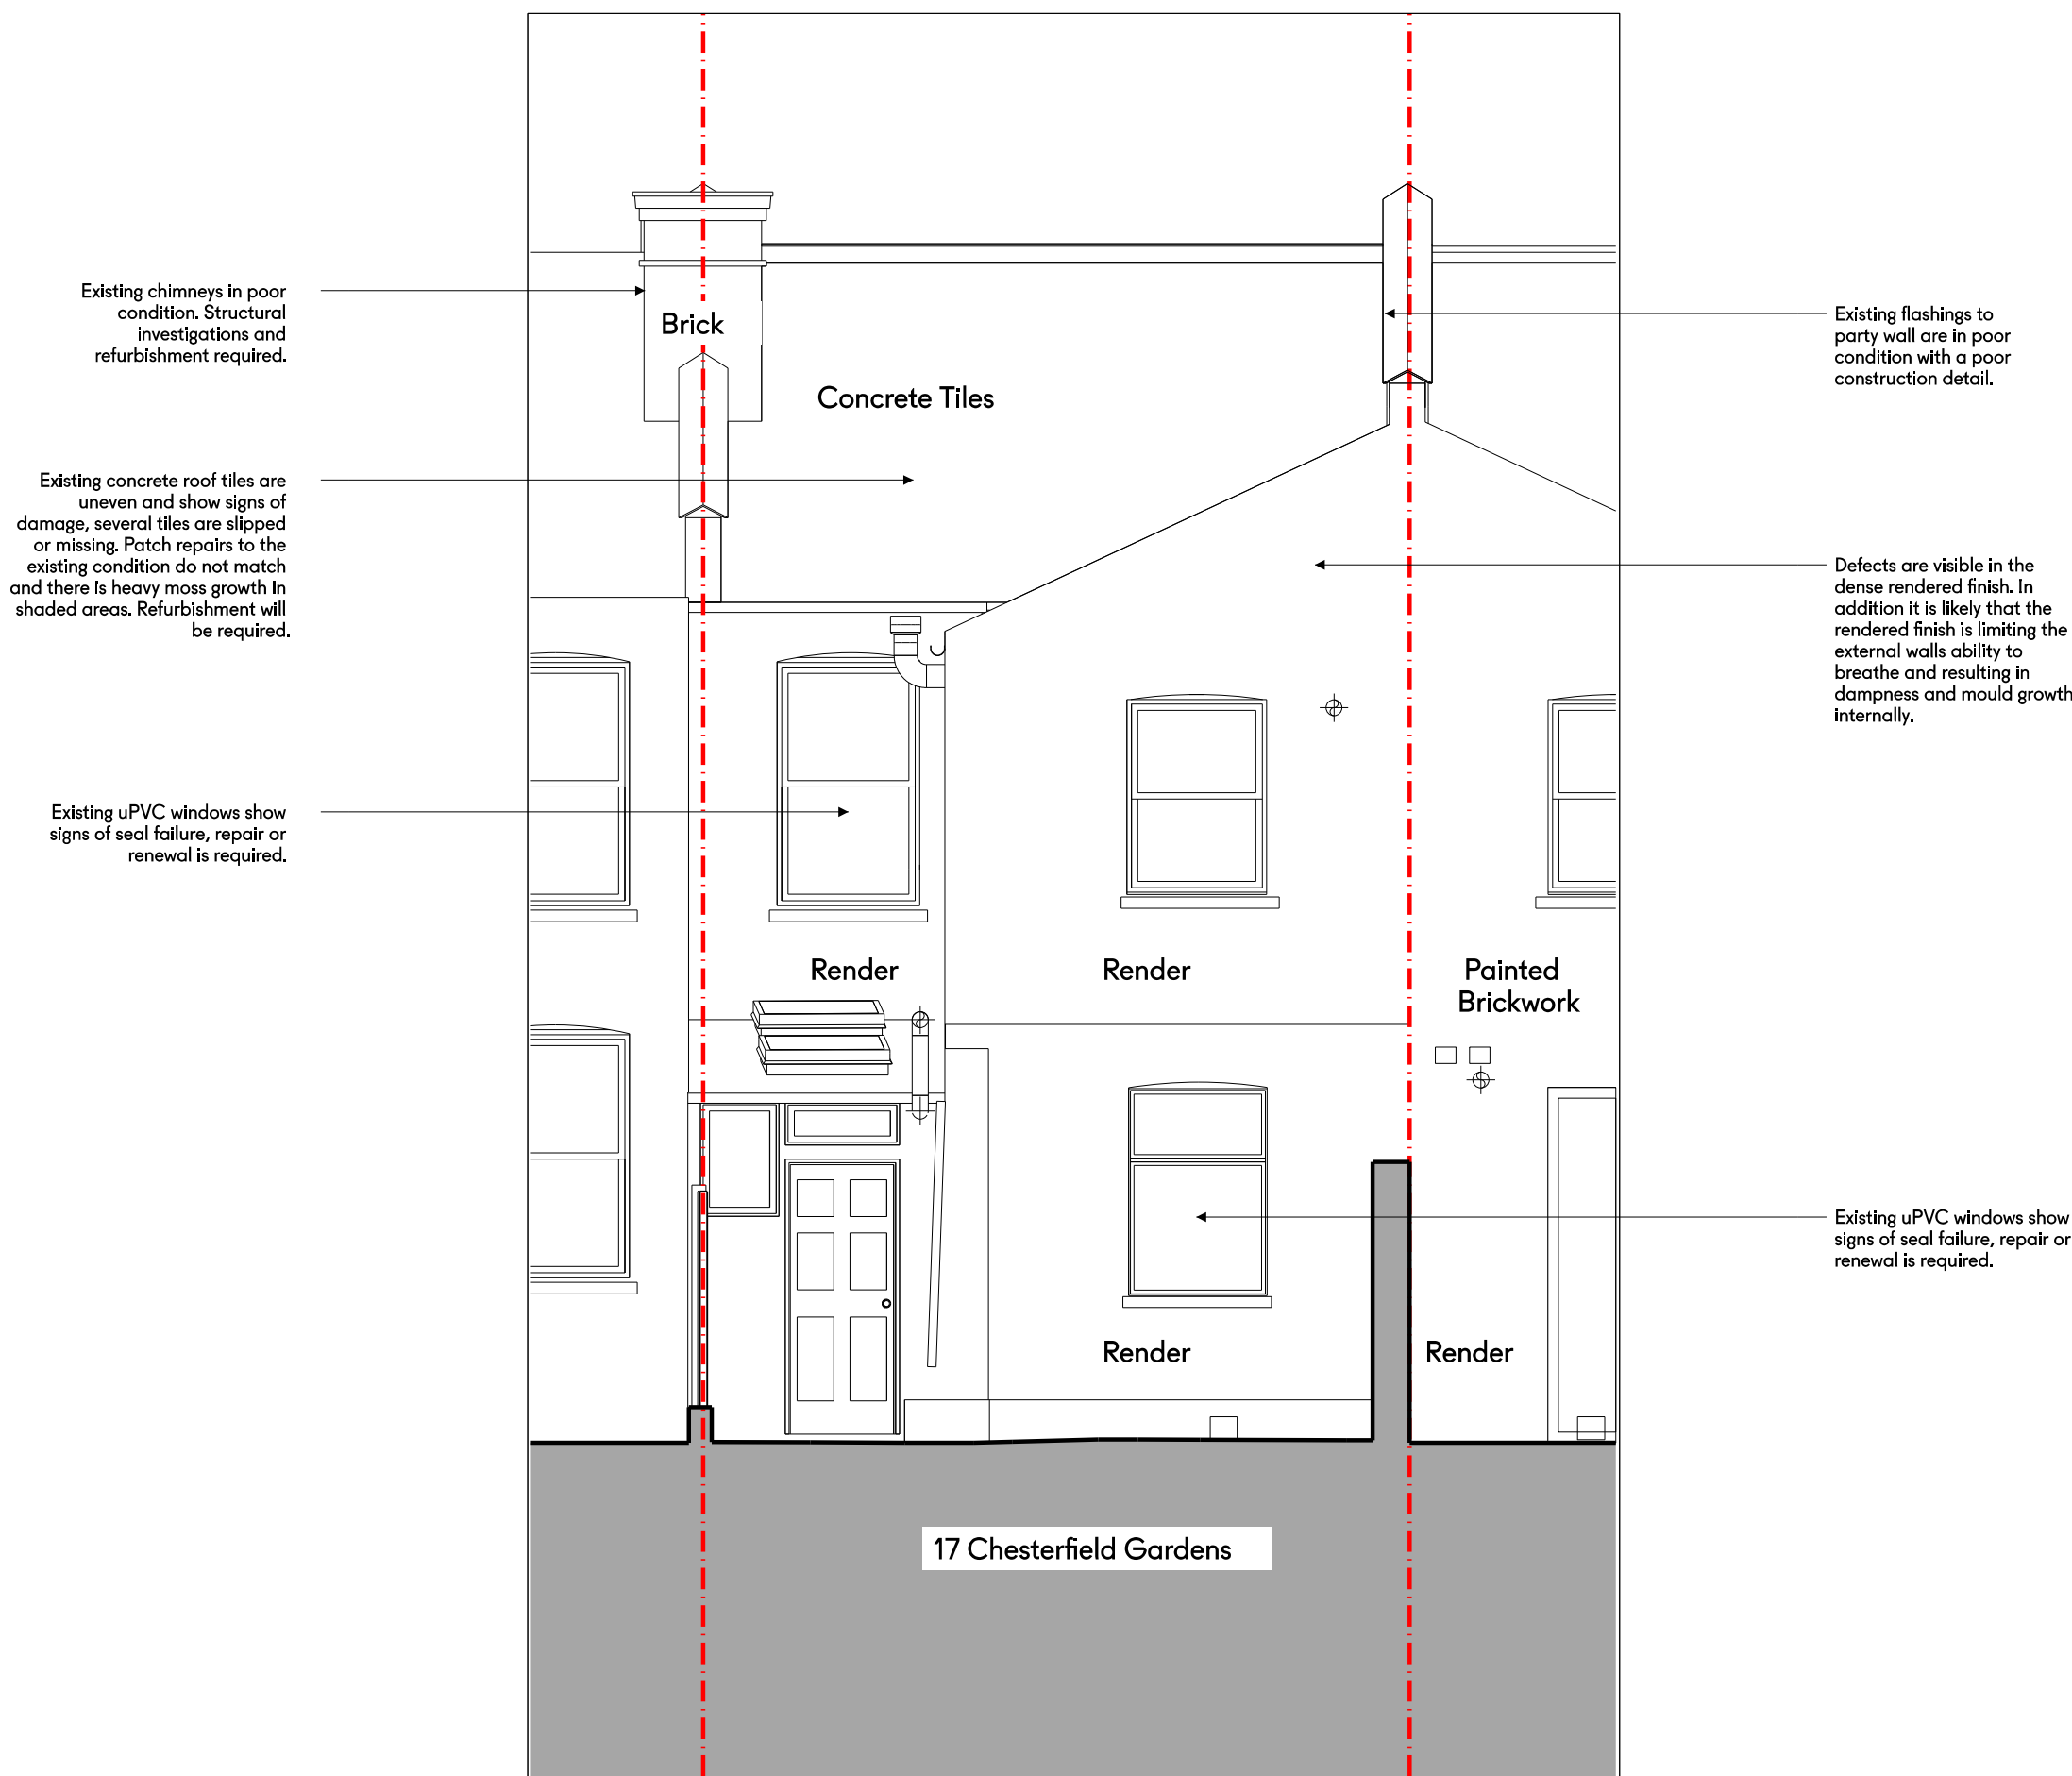

01 Rear (South) Elevation
1:100

17 Chesterfield Gardens N4 1LJ

Title
Existing Front & Rear Elevations

Drawing Number
EX_300

Status
Planning

Drawn By
MD

Scale
1:100 @ A3

Date
23/01/26

Issue No.
A