




PROPOSED

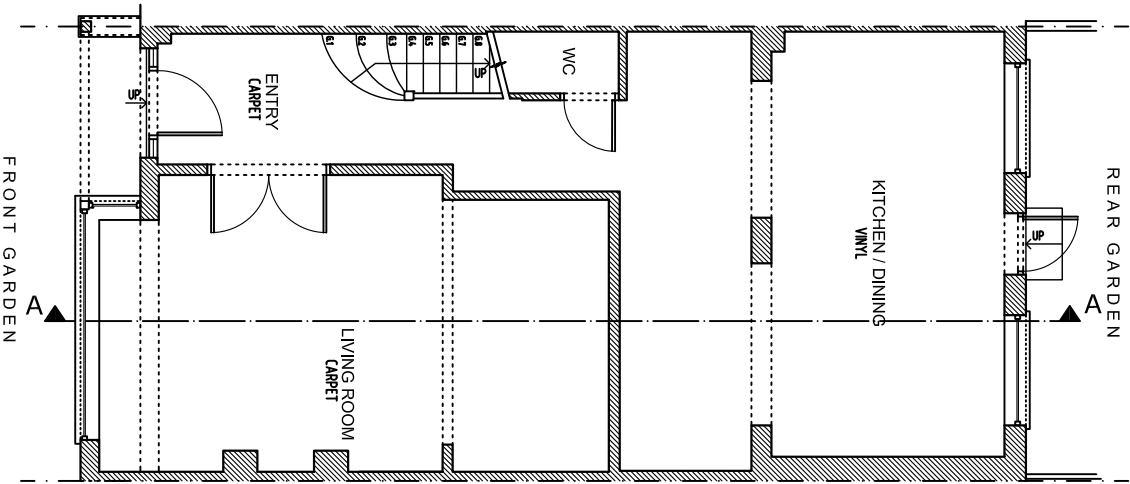


Proposed Ground Floor
(No Change)

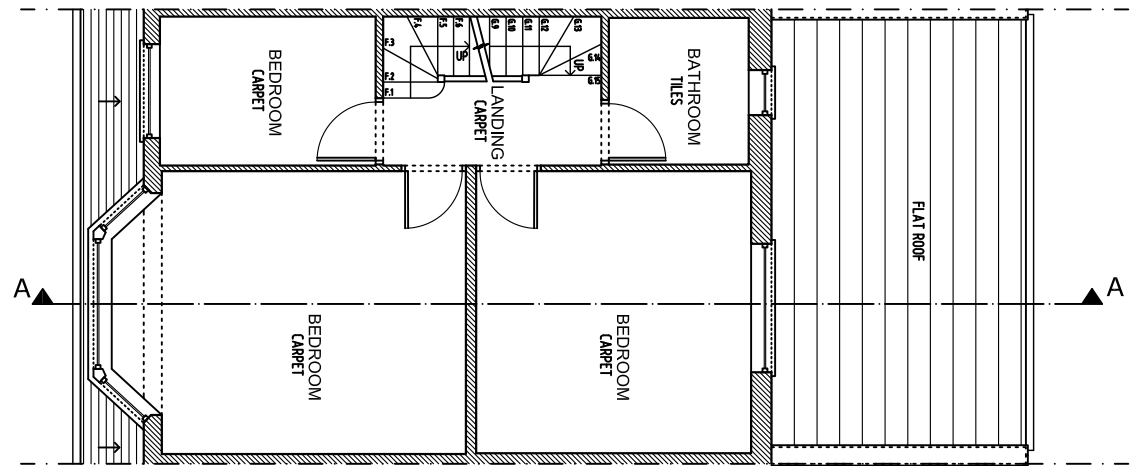


Proposed First Floor

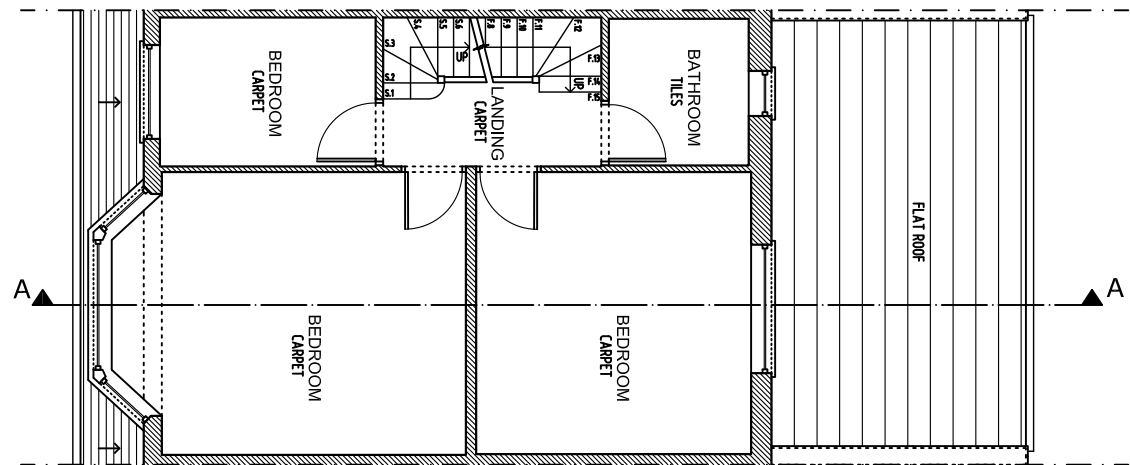

Proposed Second Floor

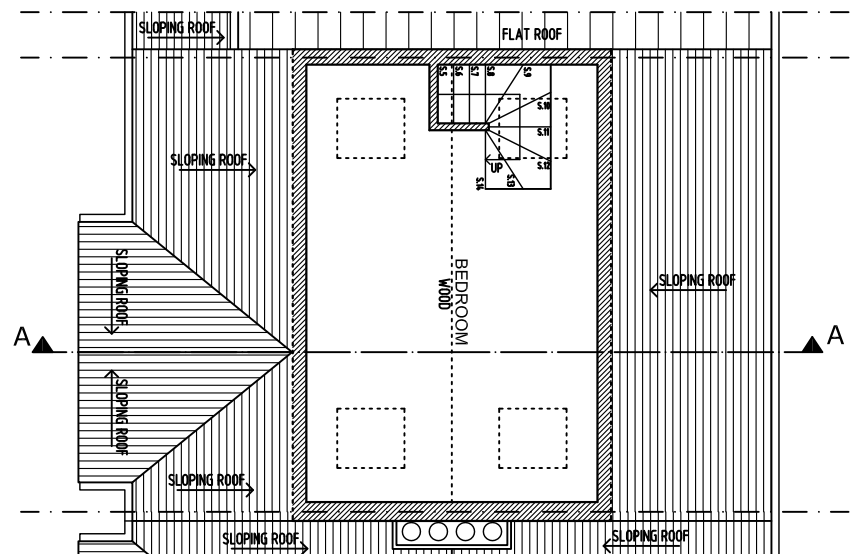

Proposed Loft Plan

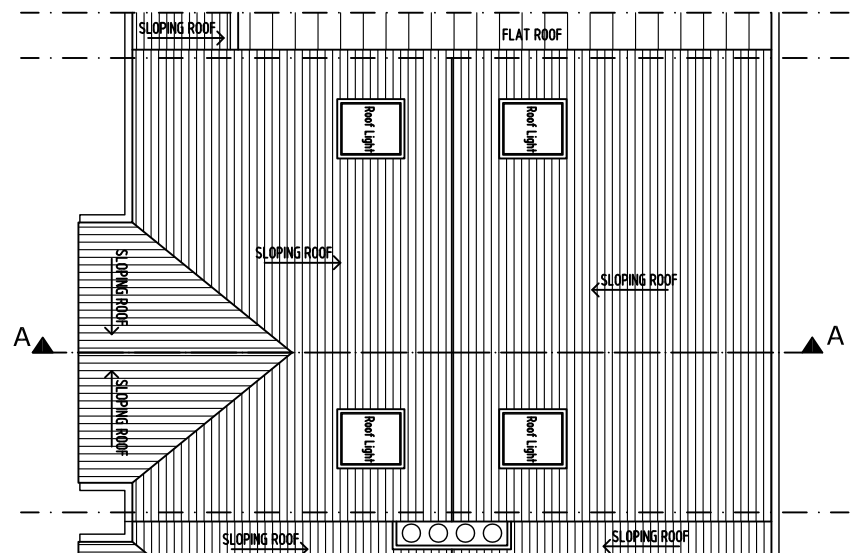

Proposed Roof Plan

METRES



SCALE



AJ PLANS
info@ajplans.co.uk

NOTES:
THE CONTRACTORS ARE TO
CHECK ALL DIMENSIONS, DRAIN
RUNS AND GENERAL
CONDITIONS ON SITE BEFORE
WORKS COMMENCE.

ALL WORKS ARE TO BE
CARRIED OUT IN ACCORDANCE
WITH CURRENT BUILDING
REGULATIONS, BRITISH
STANDARDS, CODE OF
PRACTICE AND LOCAL
AUTHORITY REQUIREMENTS.

Project:
**123 Craven Park Road,
London N15 6BP**

Title: **PROPOSED
Floor Plans**

Date: 23.01.26. Scale: 1:100 @ A3

Dwg. No. CPR.123.PR.01

Rev: