

- KEY
- ①

770mm Projecting Sign
- ②

400mm Individual Letter Signage
- ③

Entrance auto sliding doors
- ④

Safety manifestation
- ⑤

External ATMs
- ⑥


External ATMs' lighting
- ⑦

External CCTV camera
- ⑧

Frosted vinyl
- ⑨

Dusted horizontal stripe manifestation
- ⑩

External Marketing - A1 Poster @4.

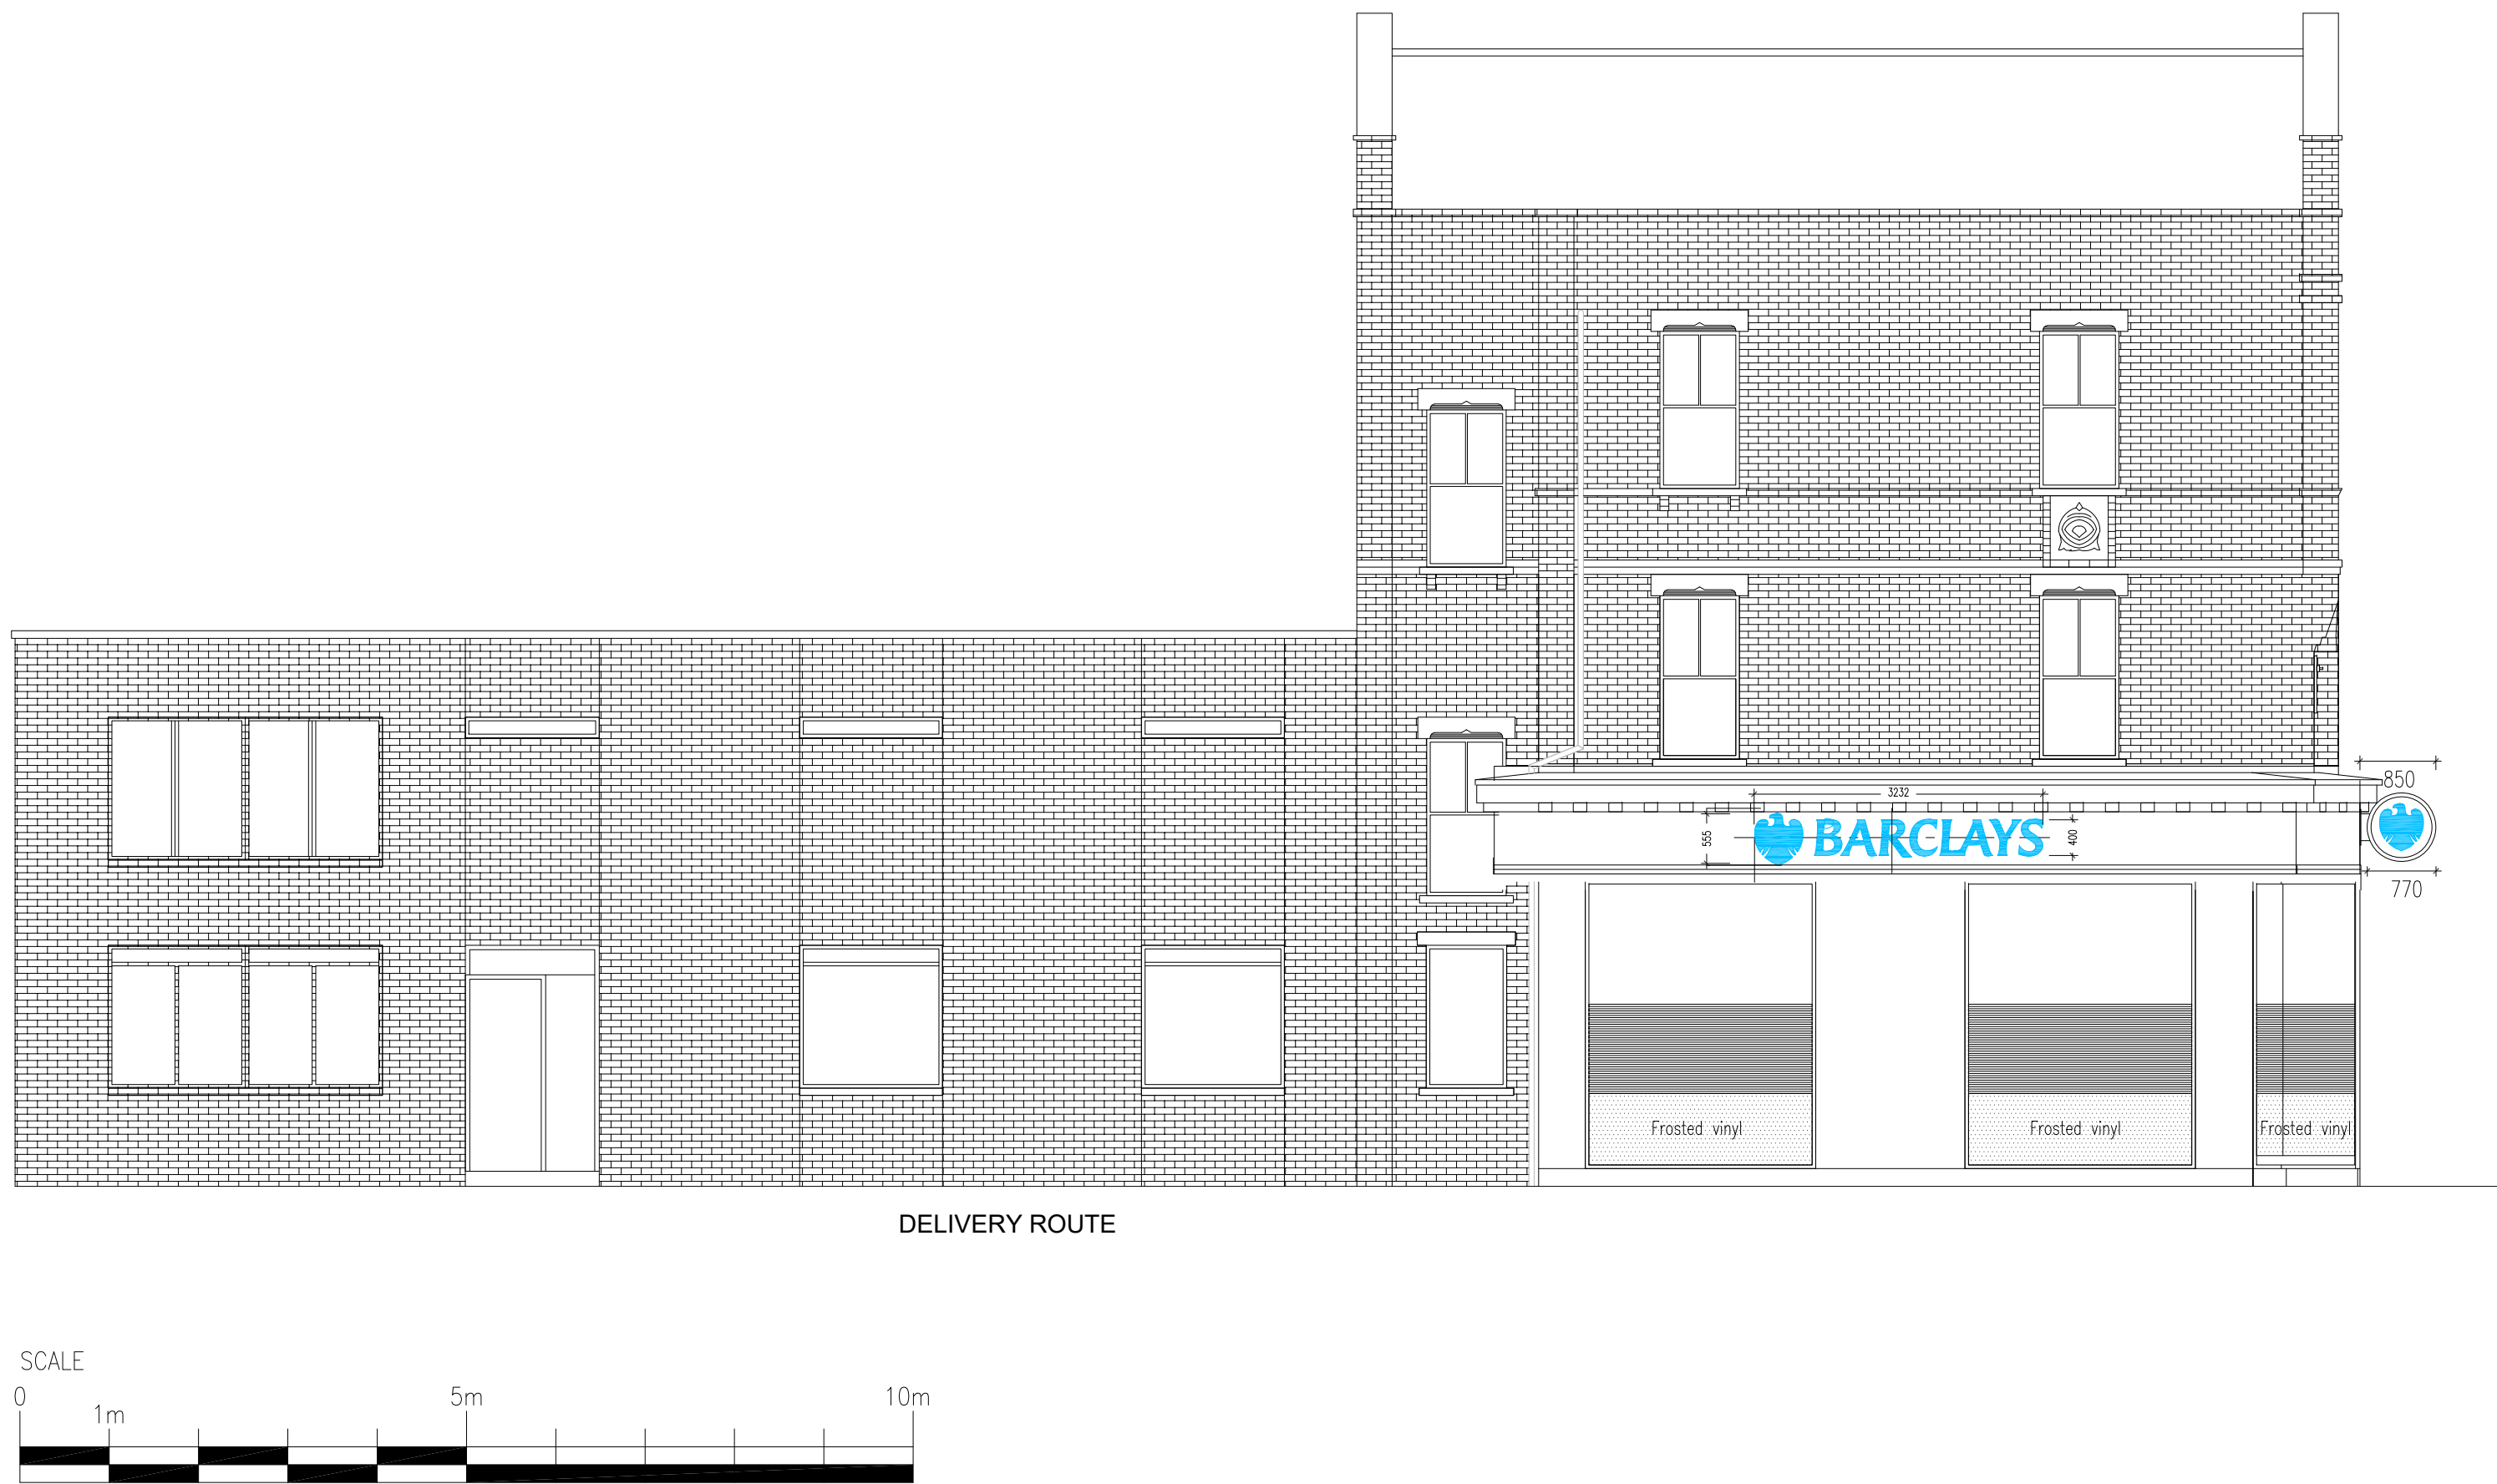

STATUTORY STATUS	
LISTED	NO
CONSERVATION	NO

NOTE
This drawing has been prepared from historical information that cannot be guaranteed accurate.
Responsibility is not accepted for errors made by others in scaling from this drawing. All construction information should be taken from figured dimensions only. All dimensions should be checked on site prior to the manufacture of any components. No services should pass through or over the Boxes & Parcels room. No sprinklers to be located in the Comms Room

HATCHING	
	Area not in scope
	Barrier Matting
	Banking Hall Vinyl Flooring
	Staff Room Vinyl Flooring

Fit Out UK Ltd
27 Abbey Road,
Park Royal,
London
NW10 7SJ
www.fitoutuk.com

Project

NOEL PARK
62 HIGH ROAD,
WOOD GREEN,
LONDON, N22 6DH
PIM No.11205

Drawing Title

GROUND FLOOR FRONT ELEVATIONS
EXISTING
ACQUISITION

Branch	Sort Code	Branch ID	Supplier	Project No
				RPT5102
Scale	1:100@A2	Drawn	BF	Checked
				22/12/2025
Drg.No	RPT5102_2026_Noel Park_MBR_3FSD_ELEV 1	Revision		
Architectural Practice: Fit Out				

CONSTRUCTION ISSUE

CONFIDENTIAL