


KEY

- 1 New Fascia Signage 568mm(400mm lettering with 568mm Eagle- Centered to Facia
- 2 Proposed Fascia Projecting Sign (70w X 655d X 655h)- center above External ATM
- 3 Automatic Framed sliding door
- 3A Door Pocket- doors to have hinged full height glazed pocket to interior
- 3B Automatic door mechanism concealed behind fascia
- 4 x2 New External ATM
- 5 Laminated glass to be used on all glazing of shorefront, including primary and secondary windows and doors.
- 6 Safety manifestation vinyl's applied to interior surface of glazing
- 7 Anti- graffiti coating, the use of anti- graffiti coating to protect surrounding, masonry. coating to be clear with no visible trace.
- 8 New FSC Shopfront poster with tension wire suspension kit
- 9 55" Attractor to shopfront
- 10 Facia to meet design standard -colour to match
- 11 Stall Risers TBC
- 12 New Fascia Signage 426mm(300mm lettering with Centered to Facia

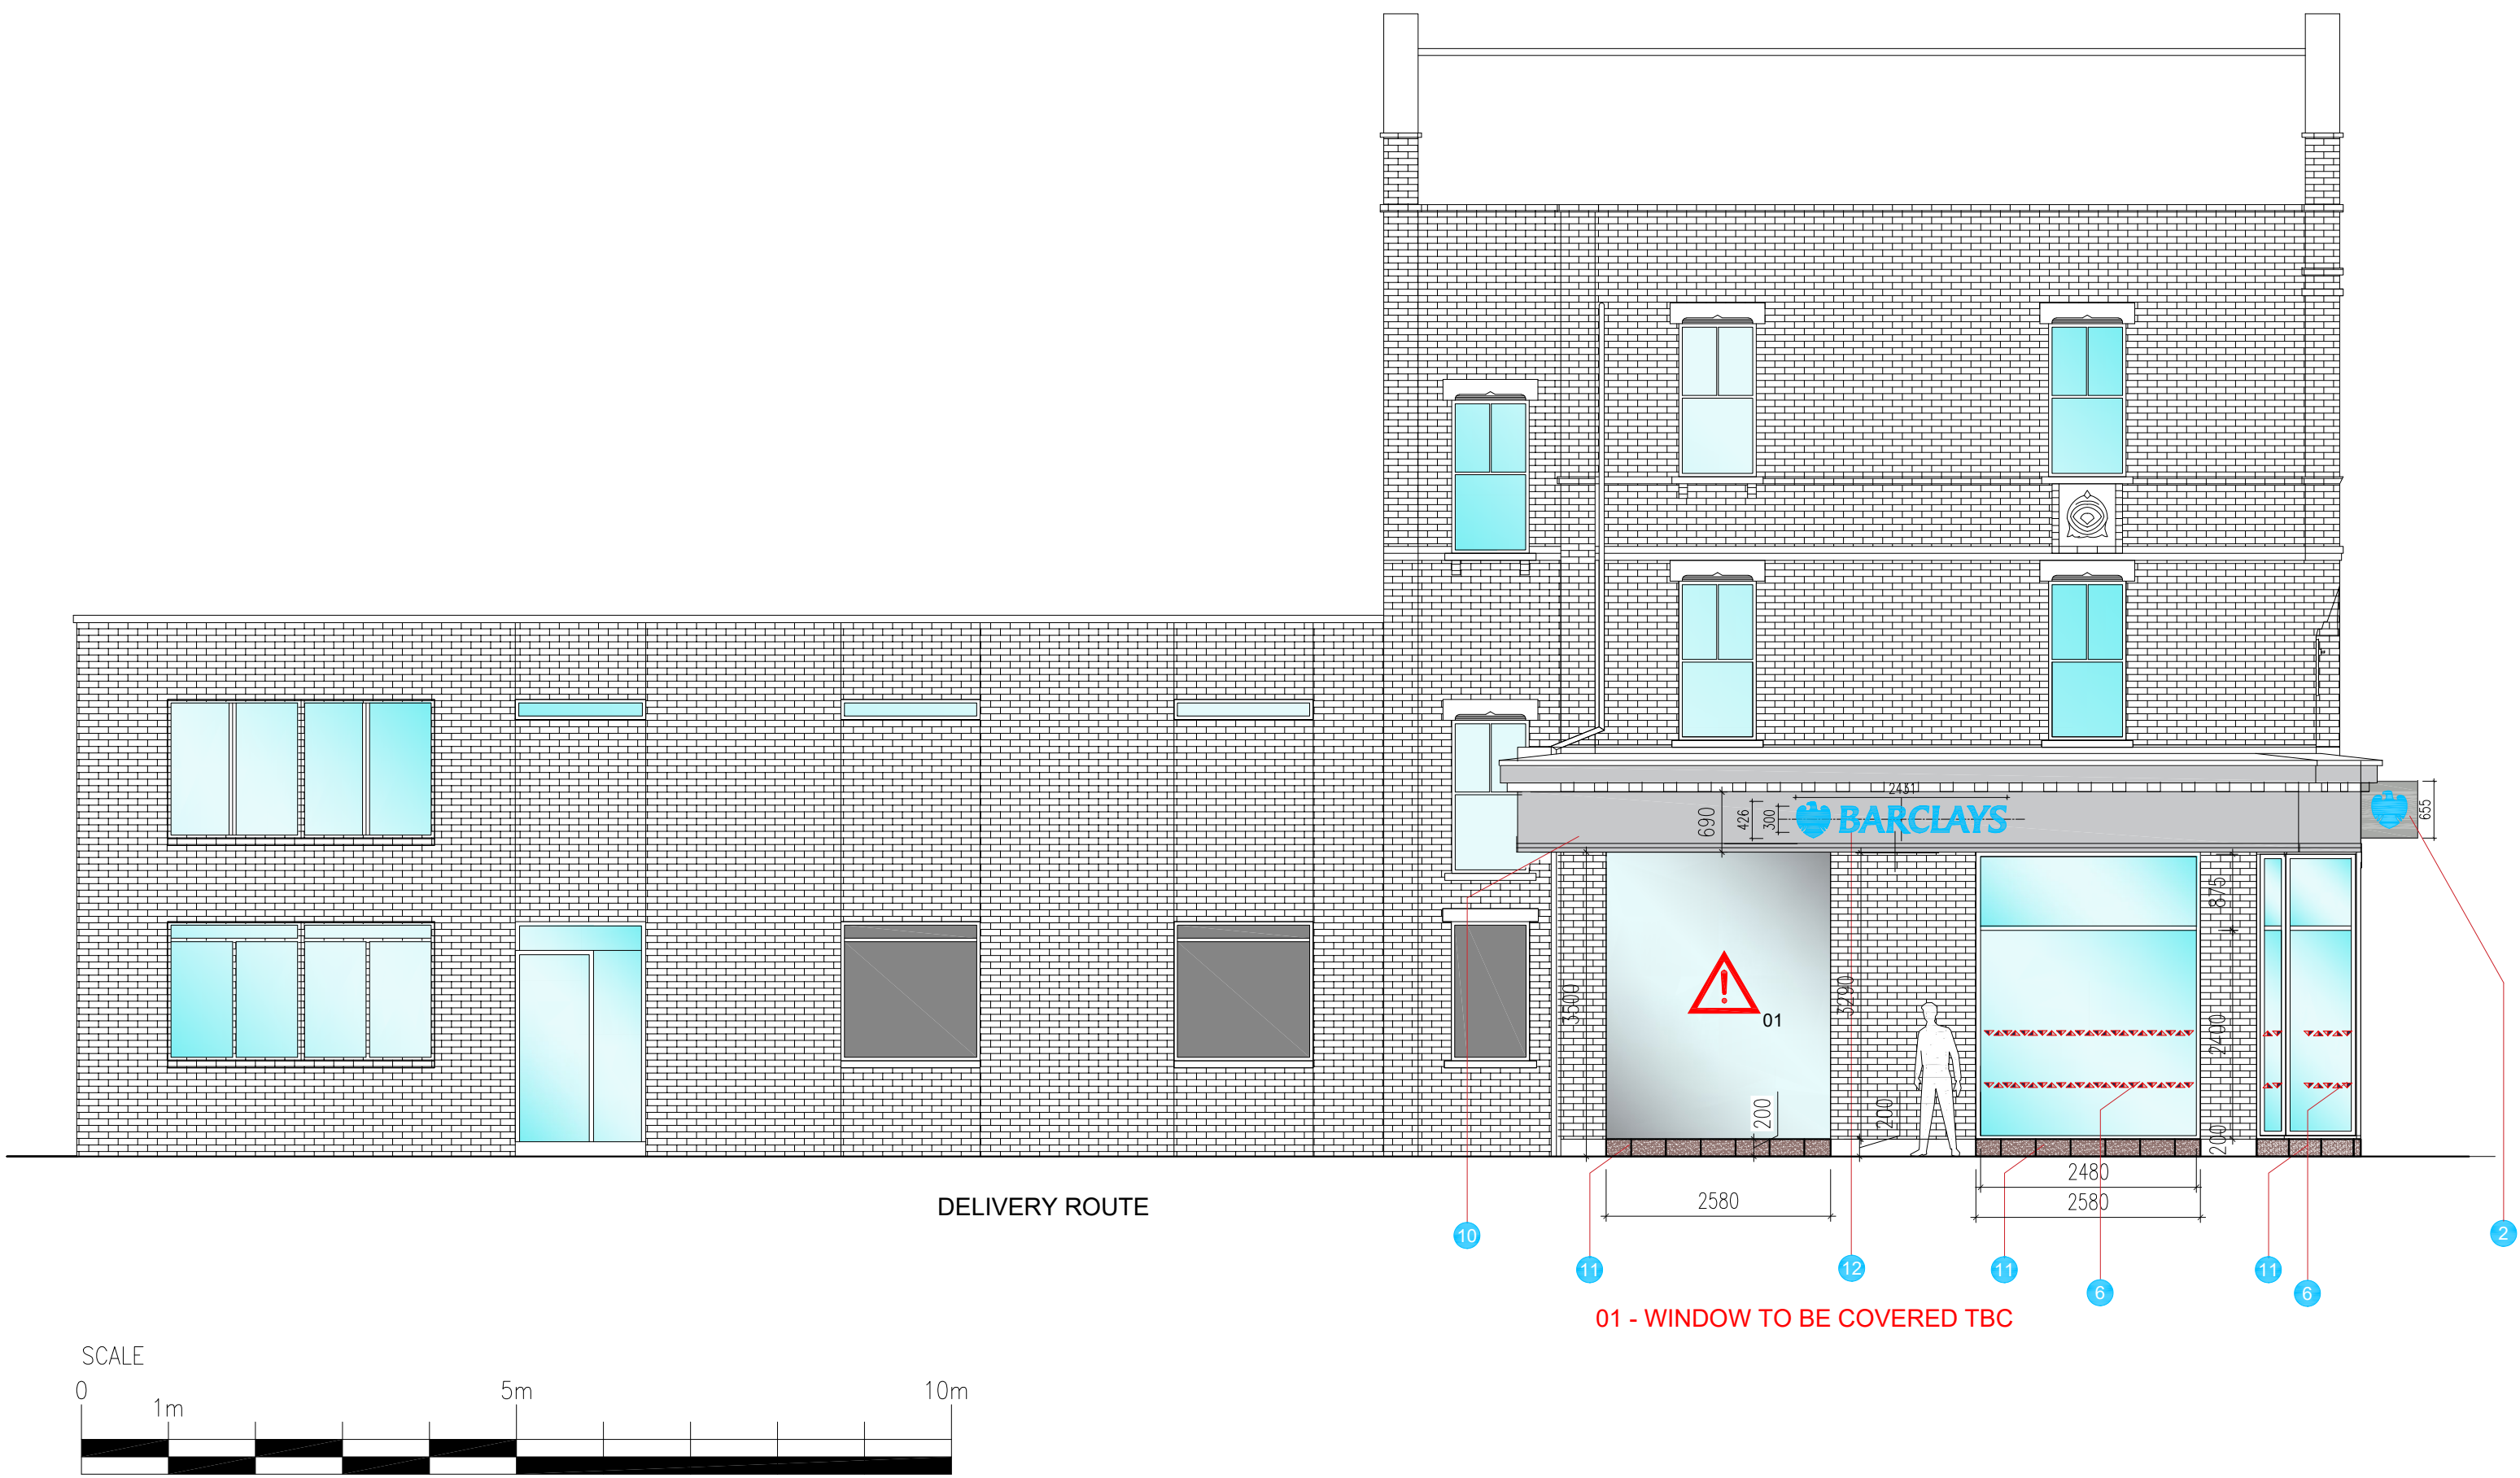

STATUTORY STATUS	
LISTED	NO
CONSERVATION	NO

NOTE
This drawing has been prepared from historical information that cannot be guaranteed accurate.
Responsibility is not accepted for errors made by others in scaling from this drawing. All construction information should be taken from figured dimensions only. All dimensions should be checked on site prior to the manufacture of any components. No services should pass through or over the Boxes & Parcels room. No sprinklers to be located in the Comms Room

HATCHING	
	Area not in scope
	Barrier Matting
	Banking Hall Vinyl Flooring
	Staff Room Vinyl Flooring



Fit Out UK Ltd
27 Abbey Road,
Park Royal,
London
NW10 7SJ
www.fitoutuk.com

Project
NOEL PARK
62 HIGH ROAD,
WOOD GREEN,
LONDON, N22 6DH
PIM No.11205



Drawing Title
**GROUND FLOOR FRONT ELEVATIONS
PROPOSED
MBR**

Branch Sort Code		Branch ID		Supplier Project No	
				RPT5102	
Scale		Drawn		Checked	
1:100@A2		BF		-	
				Date	
				22/12/2025	
Drg.No		RPT5102_2026_Noel Park_MBR_3FSD_ELEV 2			Revision
					EV 2
Architectural Practice: Fit Out					