



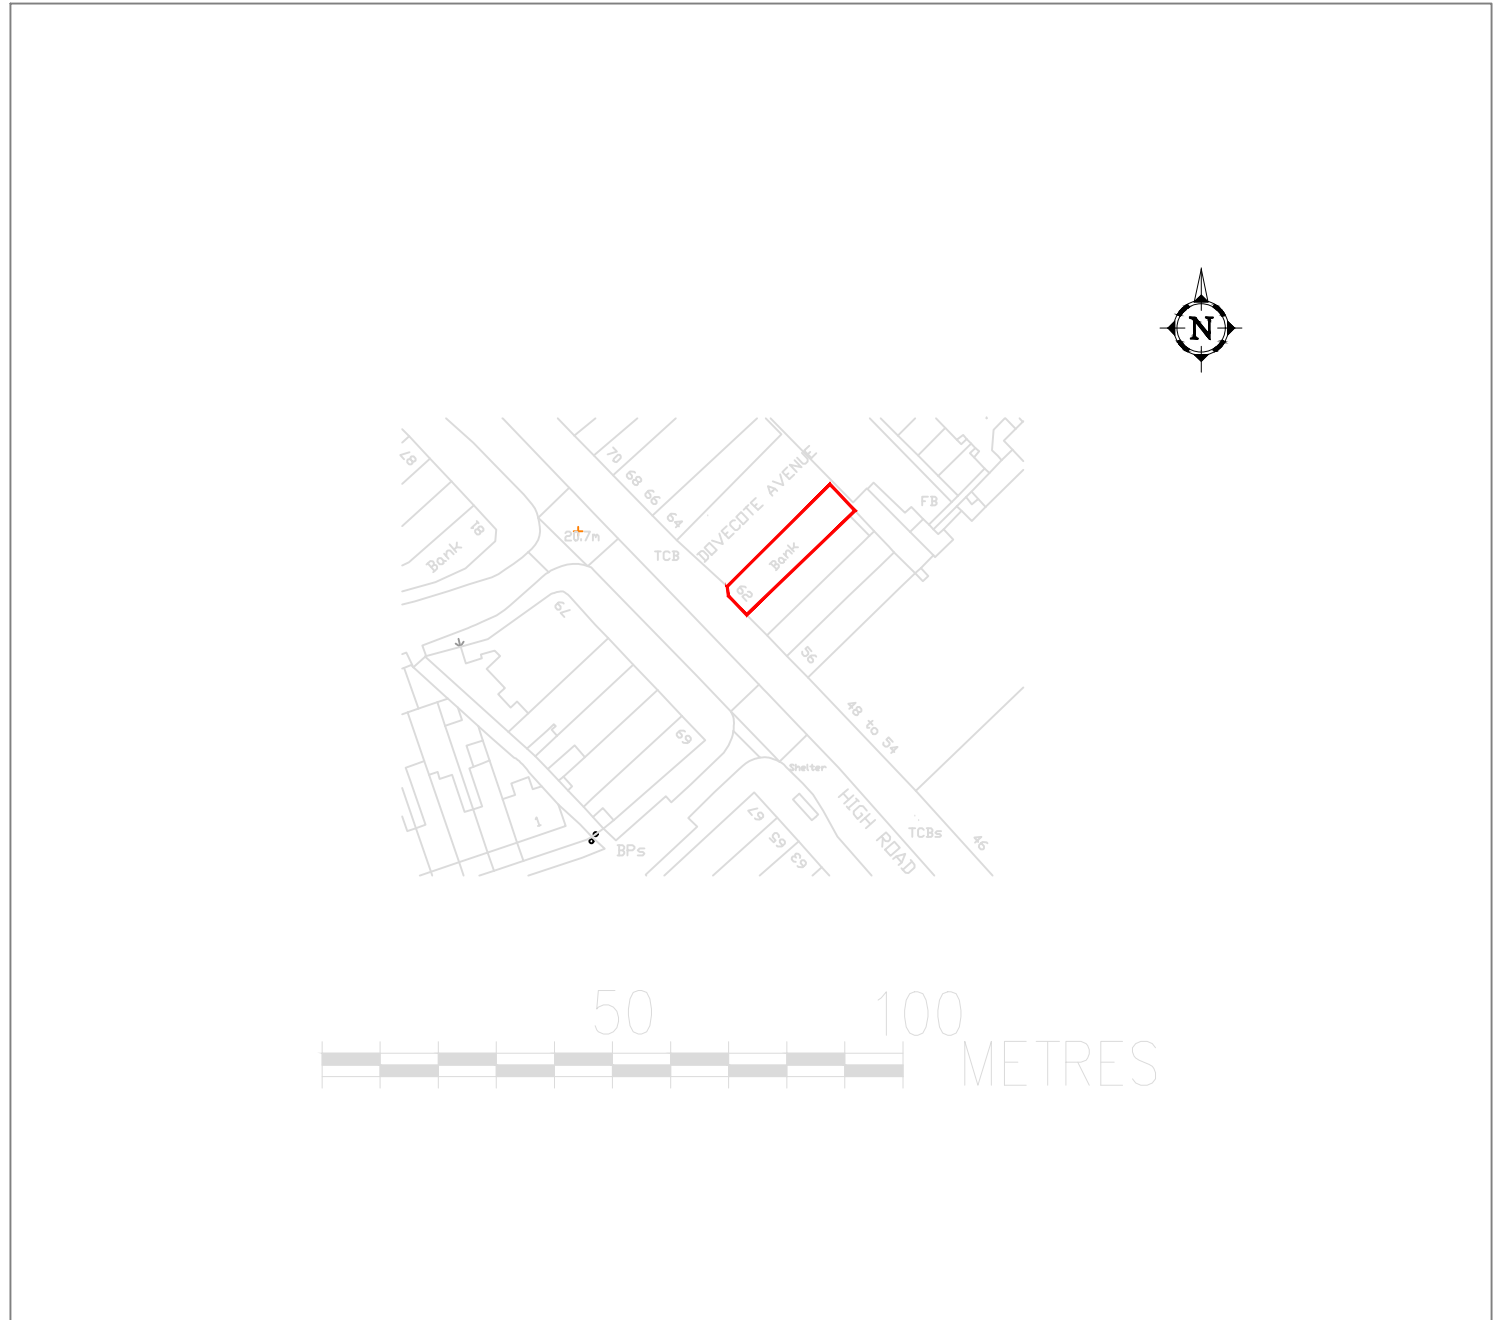

LOCATION PLAN
SCALE 1:1250

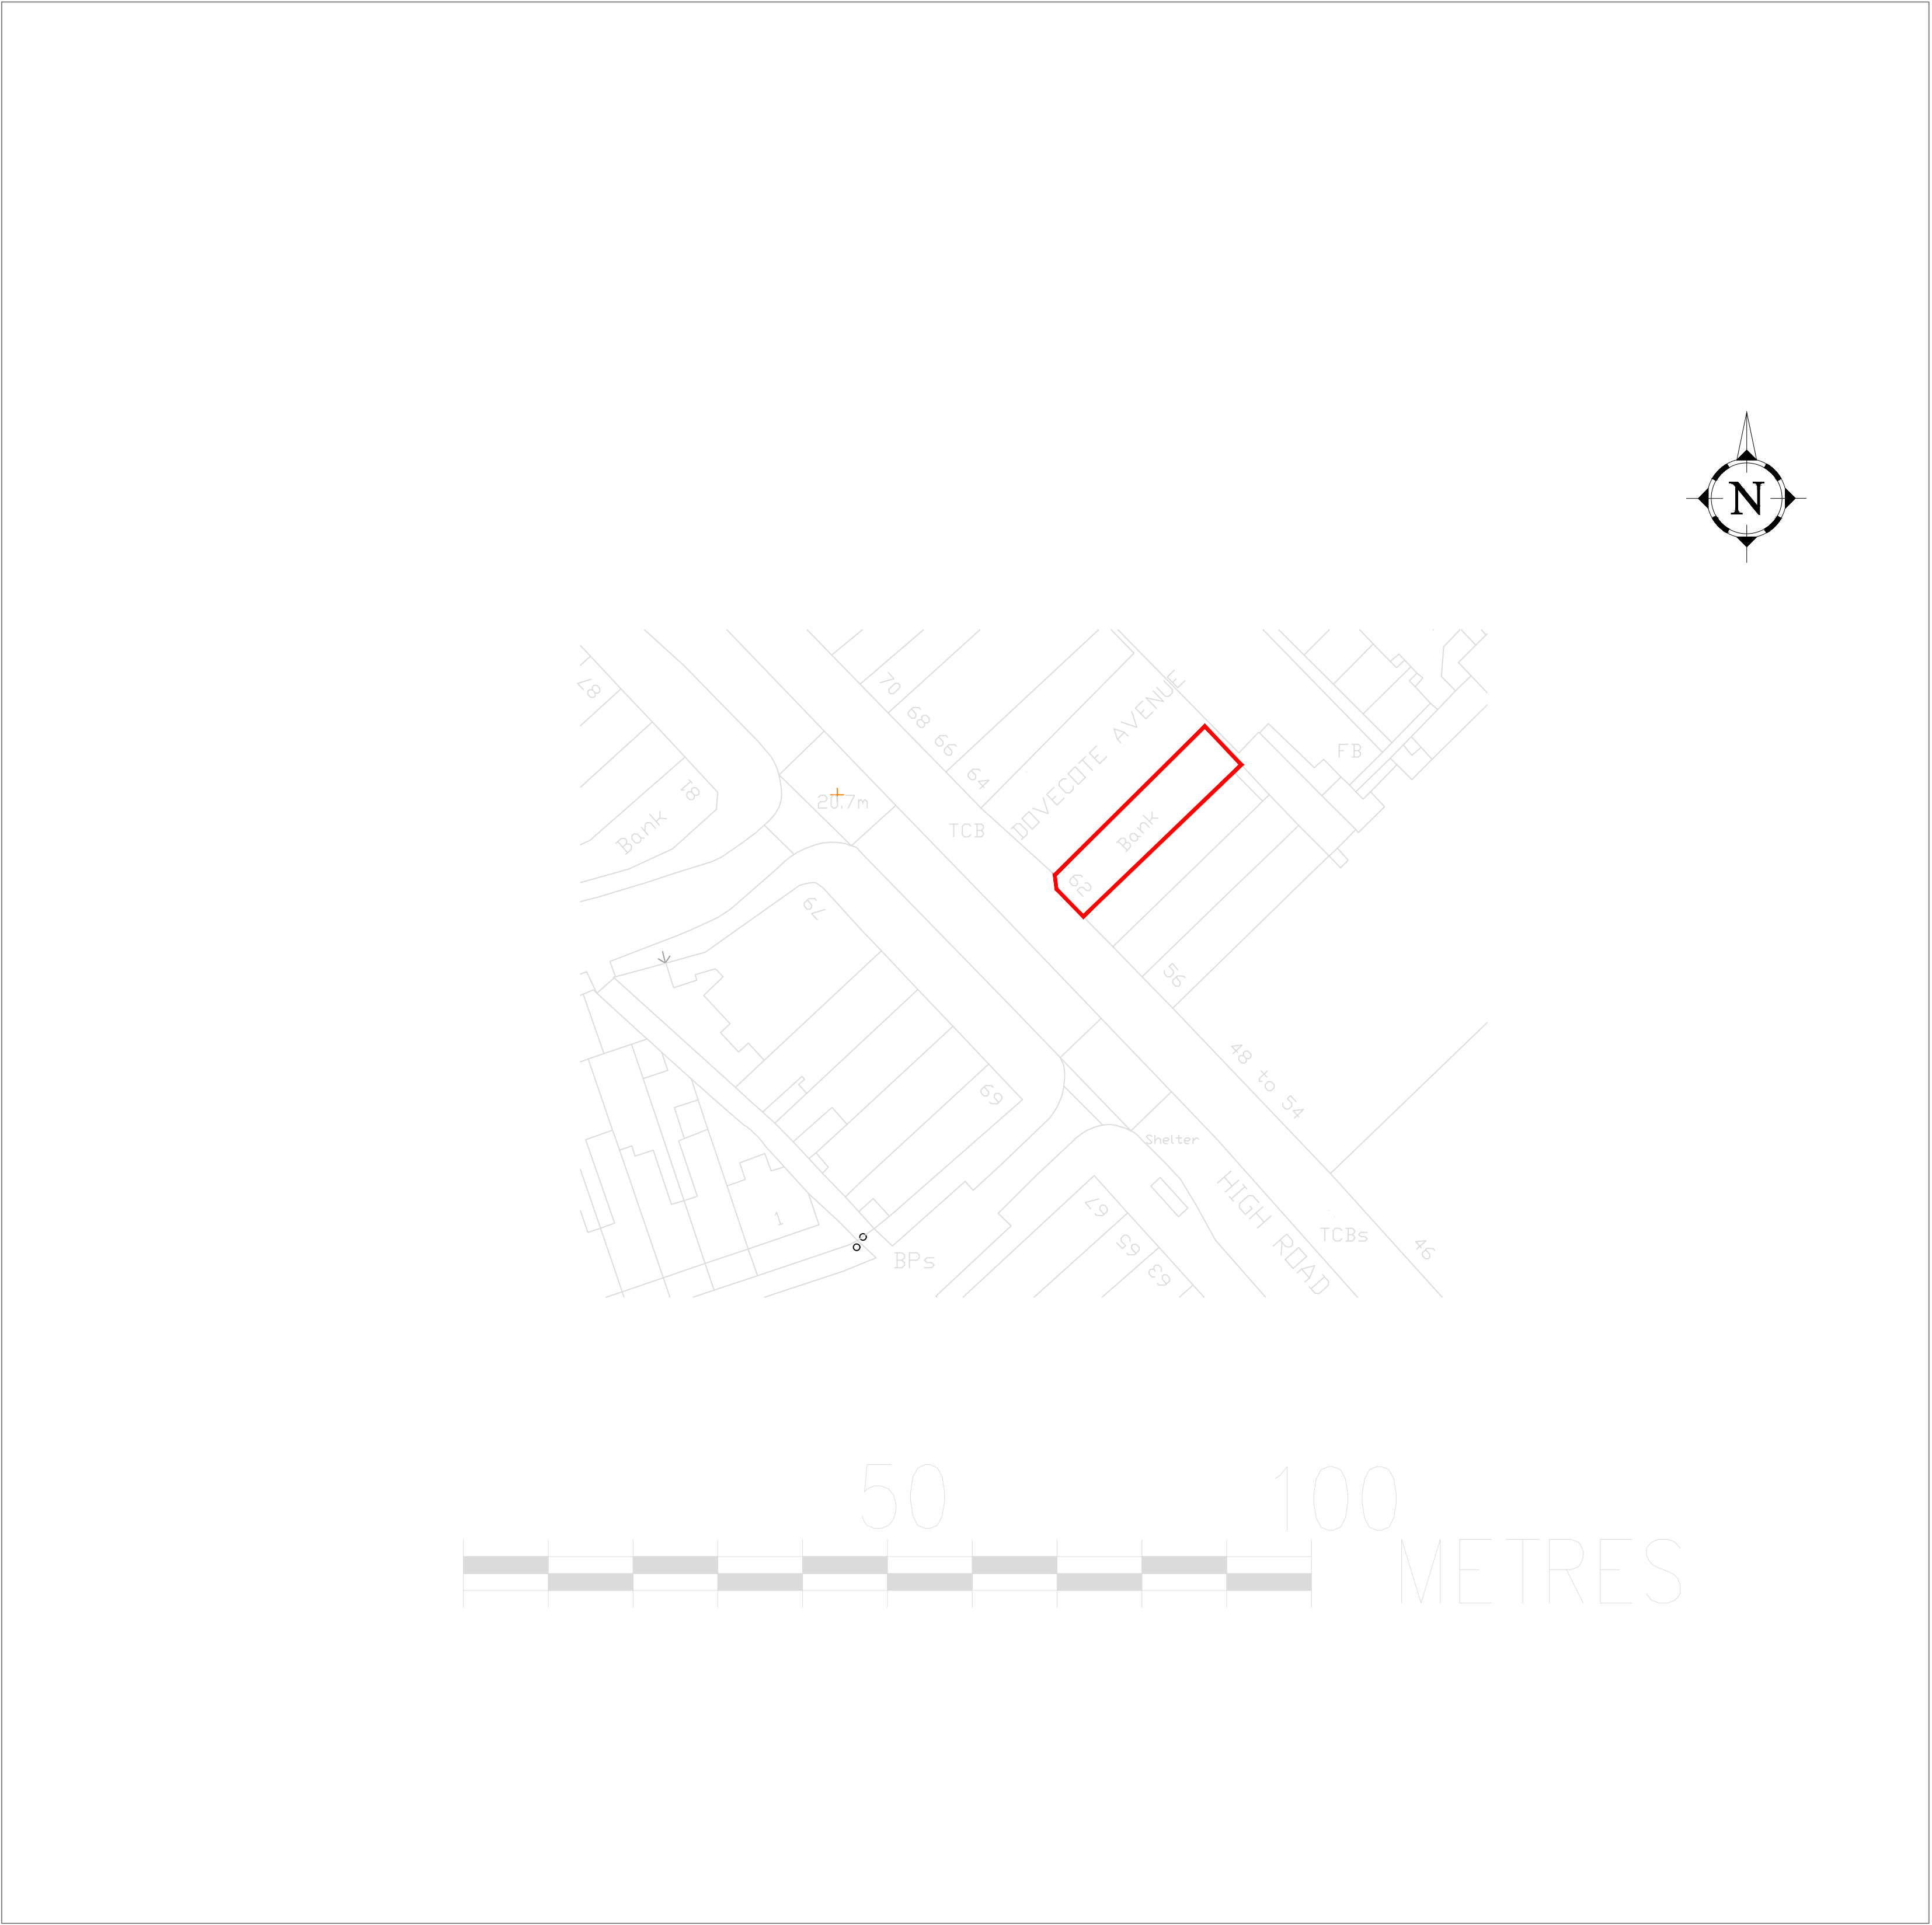

SITE PLAN
SCALE 1:500

NOTES

PLANNING

A	26.01.26	INITIAL ISSUE	ADC
REV	DATE	PURPOSE	DRAWN

CLIENT
PROJECT
TITLE

BARCLAYS BANK
NOEL PARK BRANCH REFURBISHMENT
EXISTING SITE & LOCATION PLAN

REVISION	DWG No.	ADC112/201	SCALE	varies@ A1
A	DATE	26.1.26	DRAWN	ADC
			CHECKED	ADC

ADC CONSULTING

ADC CONSULTING
The Cabinet Makers House
42 High Street
Lavenham
Suffolk
CO10 9PY
Tel: 07990 914998