


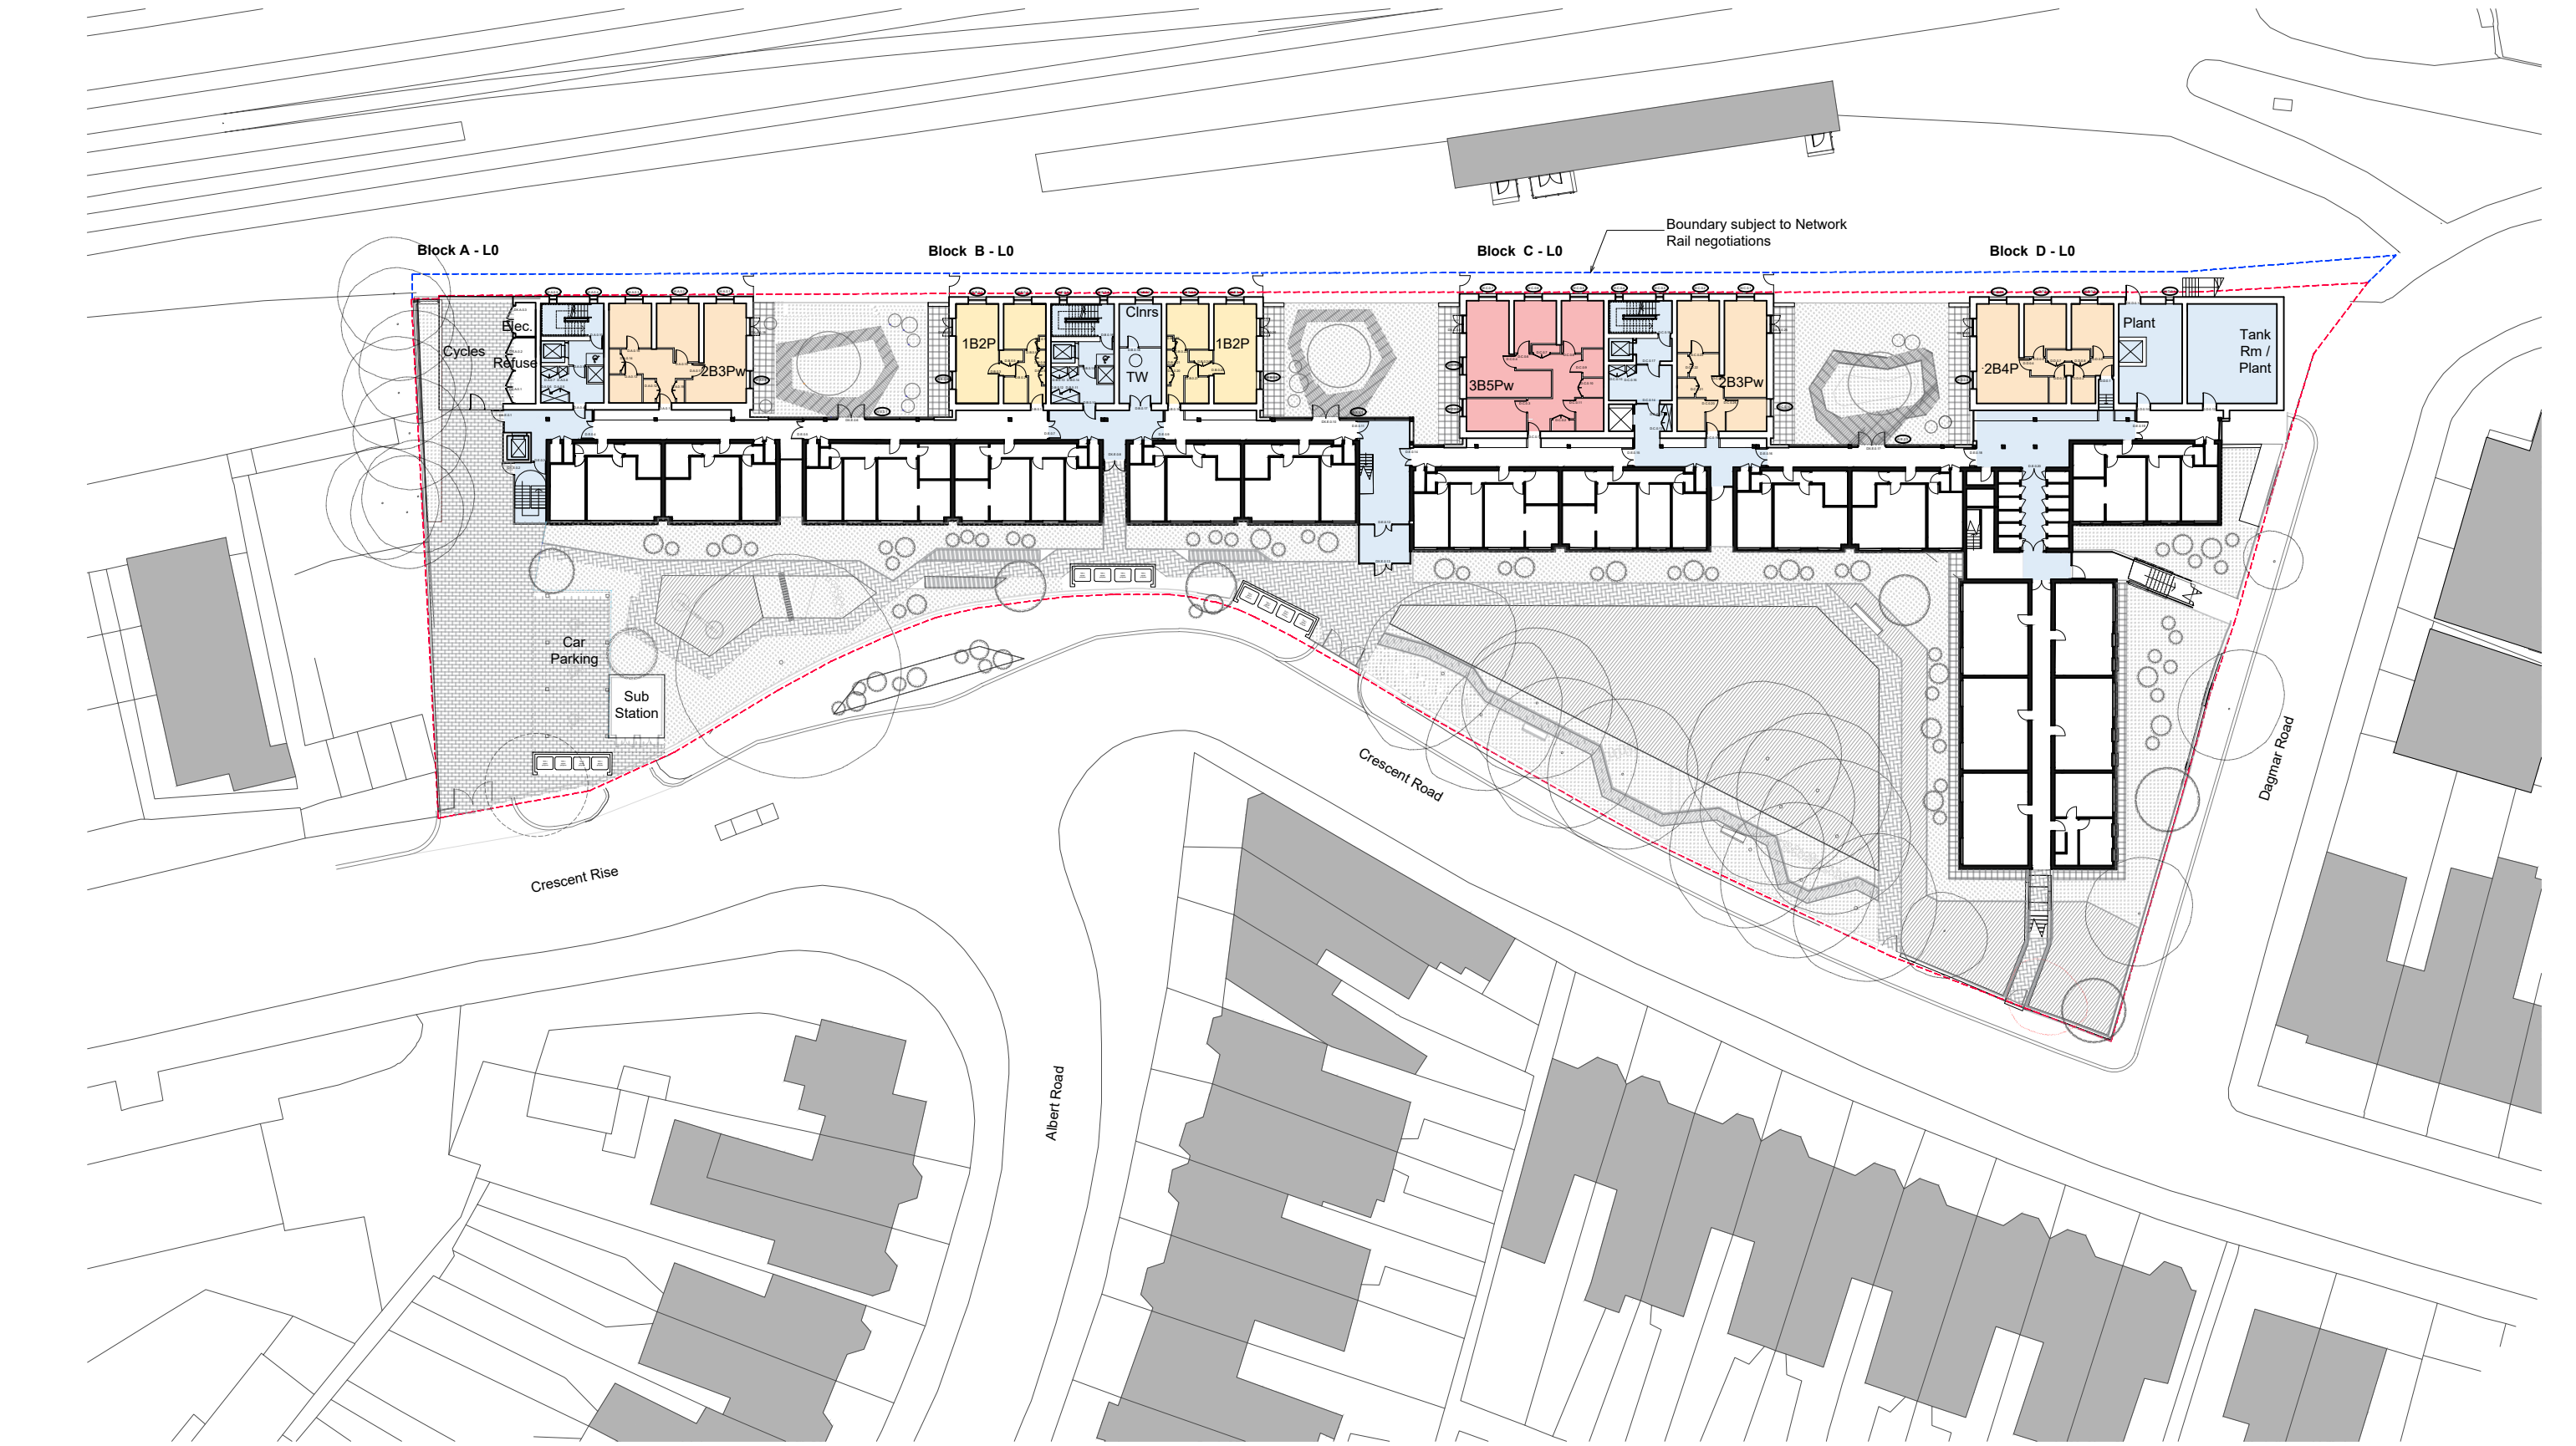

DRAWING NOTES

1. filename: 1093 Proposed Ground Floor Plan (L0).dwg
2. Do not scale this drawing in either paper or digital form. Use figured dimensions only. Detailed site survey to be carried out to establish tolerances. Figured dimensions are in mm. All dimensions shall be verified on site before proceeding with the work. The architect shall be notified of any discrepancies.
3. This drawing has been produced for sole use on this project and is not intended for use by any other person or for any other purpose. © Copyright RSS (U.K.)
4. All printed copies should be made at 100% of the original page size. Use scale bars, where included, to check that the drawing has been printed to the intended scale as identified in the drawing title block.
5. This drawing is not intended for construction unless specifically described as such.
6. Layout of existing building derived from estate agent plans. Do not reply on for construction.

REVISIONS		
REV	DATE	STATUS
PL1	18/11/24	Issued for Planning
PL2	04/12/24	Issued for Planning
PL3	07/02/25	Issued for Planning

Changes since last issue:

- Block C lift and core revised



28 NAVIGATION ROAD LONDON E3 3TG				rivingtonstreetstudio						
T : 020 7739 8945										
E : rss@rssa.co.uk										
www.rivingtonstreetstudio.co.uk										
job title		London Borough of Haringey - Woodridings Court								
drawing title		Proposed Ground Floor Plan (L0)								
drawn by	job no.	suitability	revision	PROJECT	ORIGIN.	VOLUME	LEVEL	TYPE	ROLE	NUMBER
CI	1093	S2	PL3	WRC - RSS - 00 - 00 - DR - A - 1201						
scale		1:500@A3								