


Ground Floor Plan

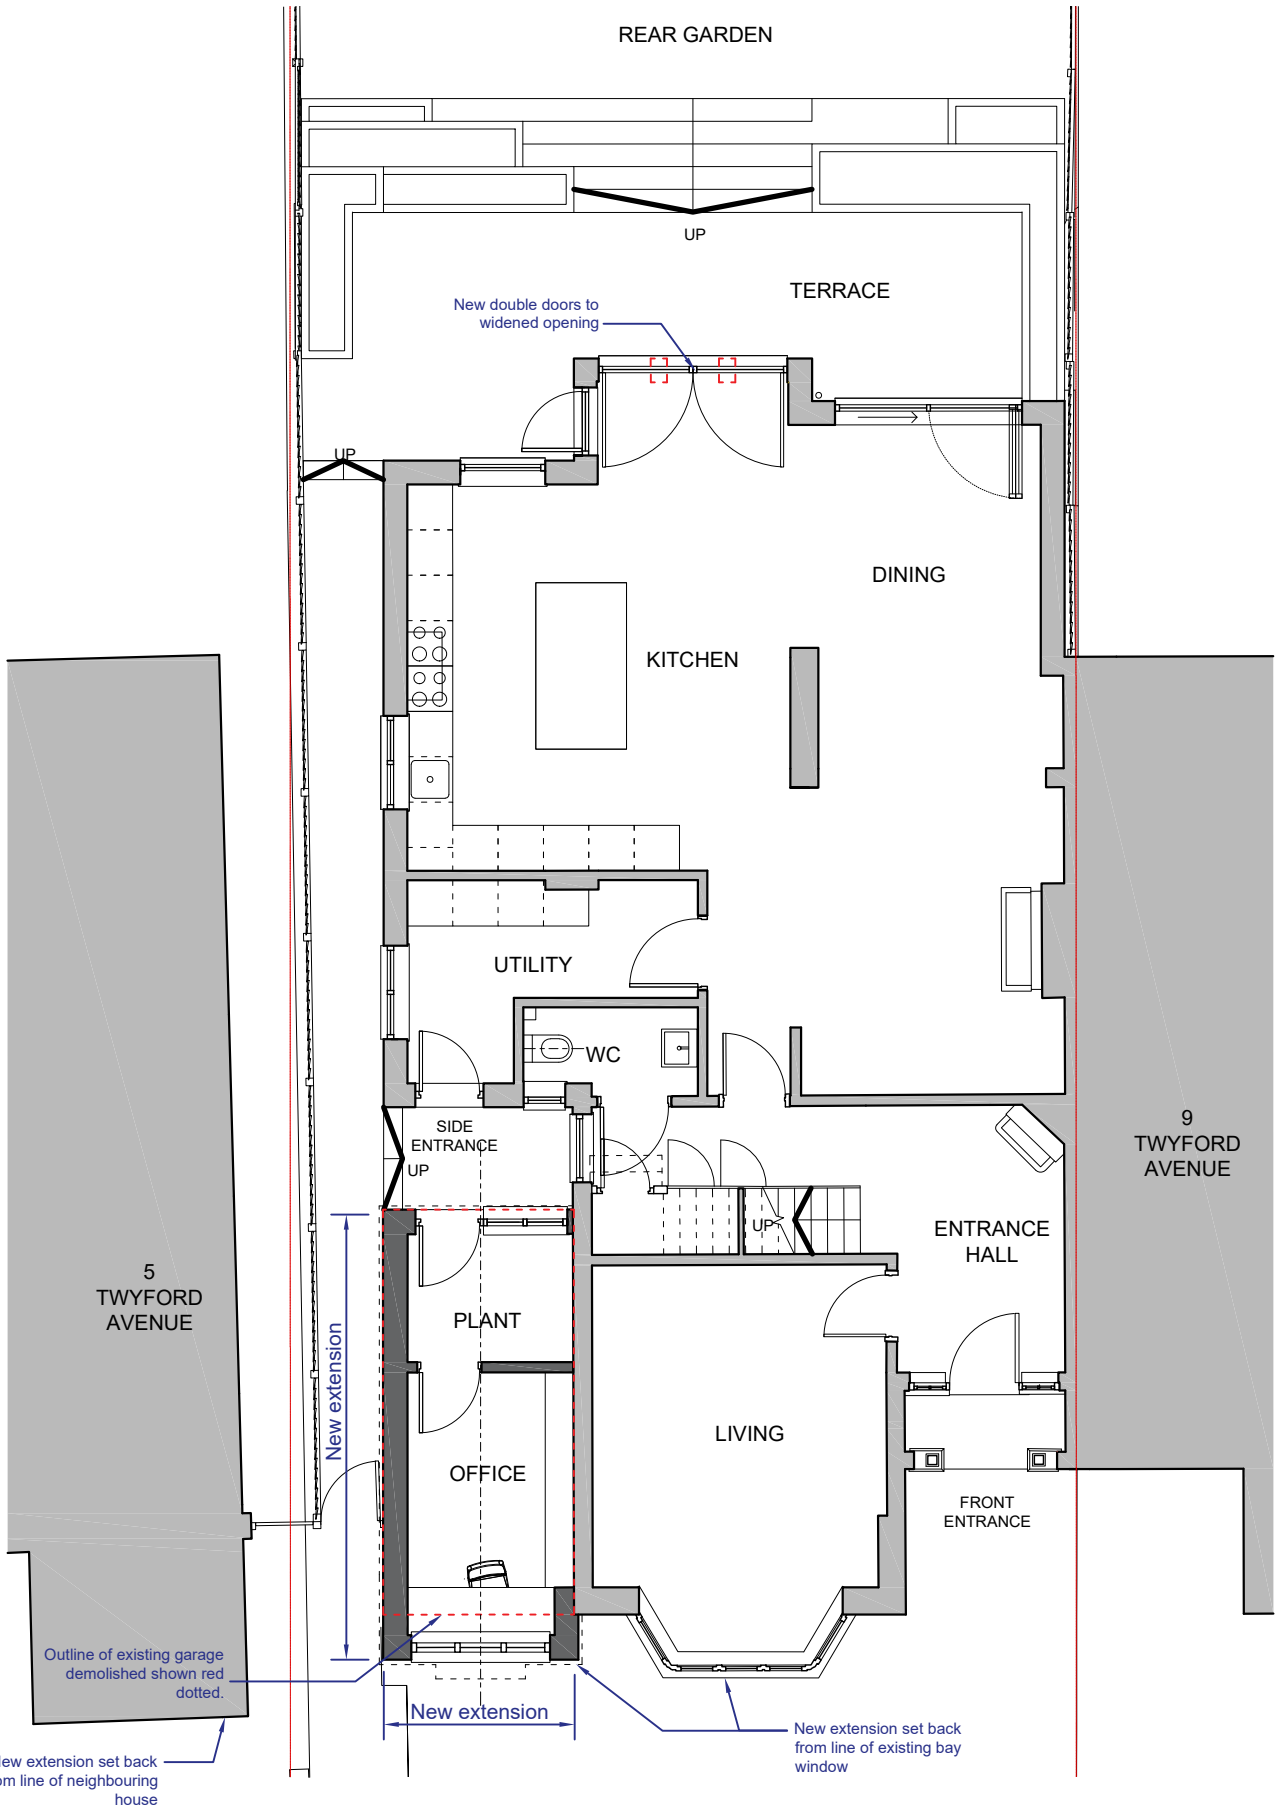

NOTES

- Do not scale off these drawings except for planning purposes. Dimensions govern.
- All dimensions are given in millimetres (mm) unless otherwise noted.
- All dimensions shall be verified on site before proceeding with the work contractor before construction and fabrication commences.
- Workmanship and materials to be accordance with the relevant current British Standard Codes of Practice and the Local Authorities requirements.
- During construction the contractor shall be responsible for maintaining the structure in a stable condition.
- These drawings are to be read in conjunction with all other contract documentation and other consultants documentation.
- If in doubt, ask!

|     |            |                  |      |
|-----|------------|------------------|------|
|     |            |                  |      |
|     |            |                  |      |
| PL- | 00-07-2025 | For planning     | AK   |
| Rev | Date       | Reason for Issue | ch'd |

ambigram architects

86-90 Paul Street  
London EC2A 4NE  
© Copyright 2024

www.ambigramarchitects.com  
info@ambigramarchitects.com  
ambigram architects ltd

7 Twyford Avenue

7 Twyford Avenue  
London N2 9NU

Project  
Proposed Ground Floor  
Plan

Title

aa\_a2505

Job number

July 2025

Date

P-1003

Drawing no

CB

Drawn

PI-

Revision

1:50\_@A1

1:100\_@A3

Scale