

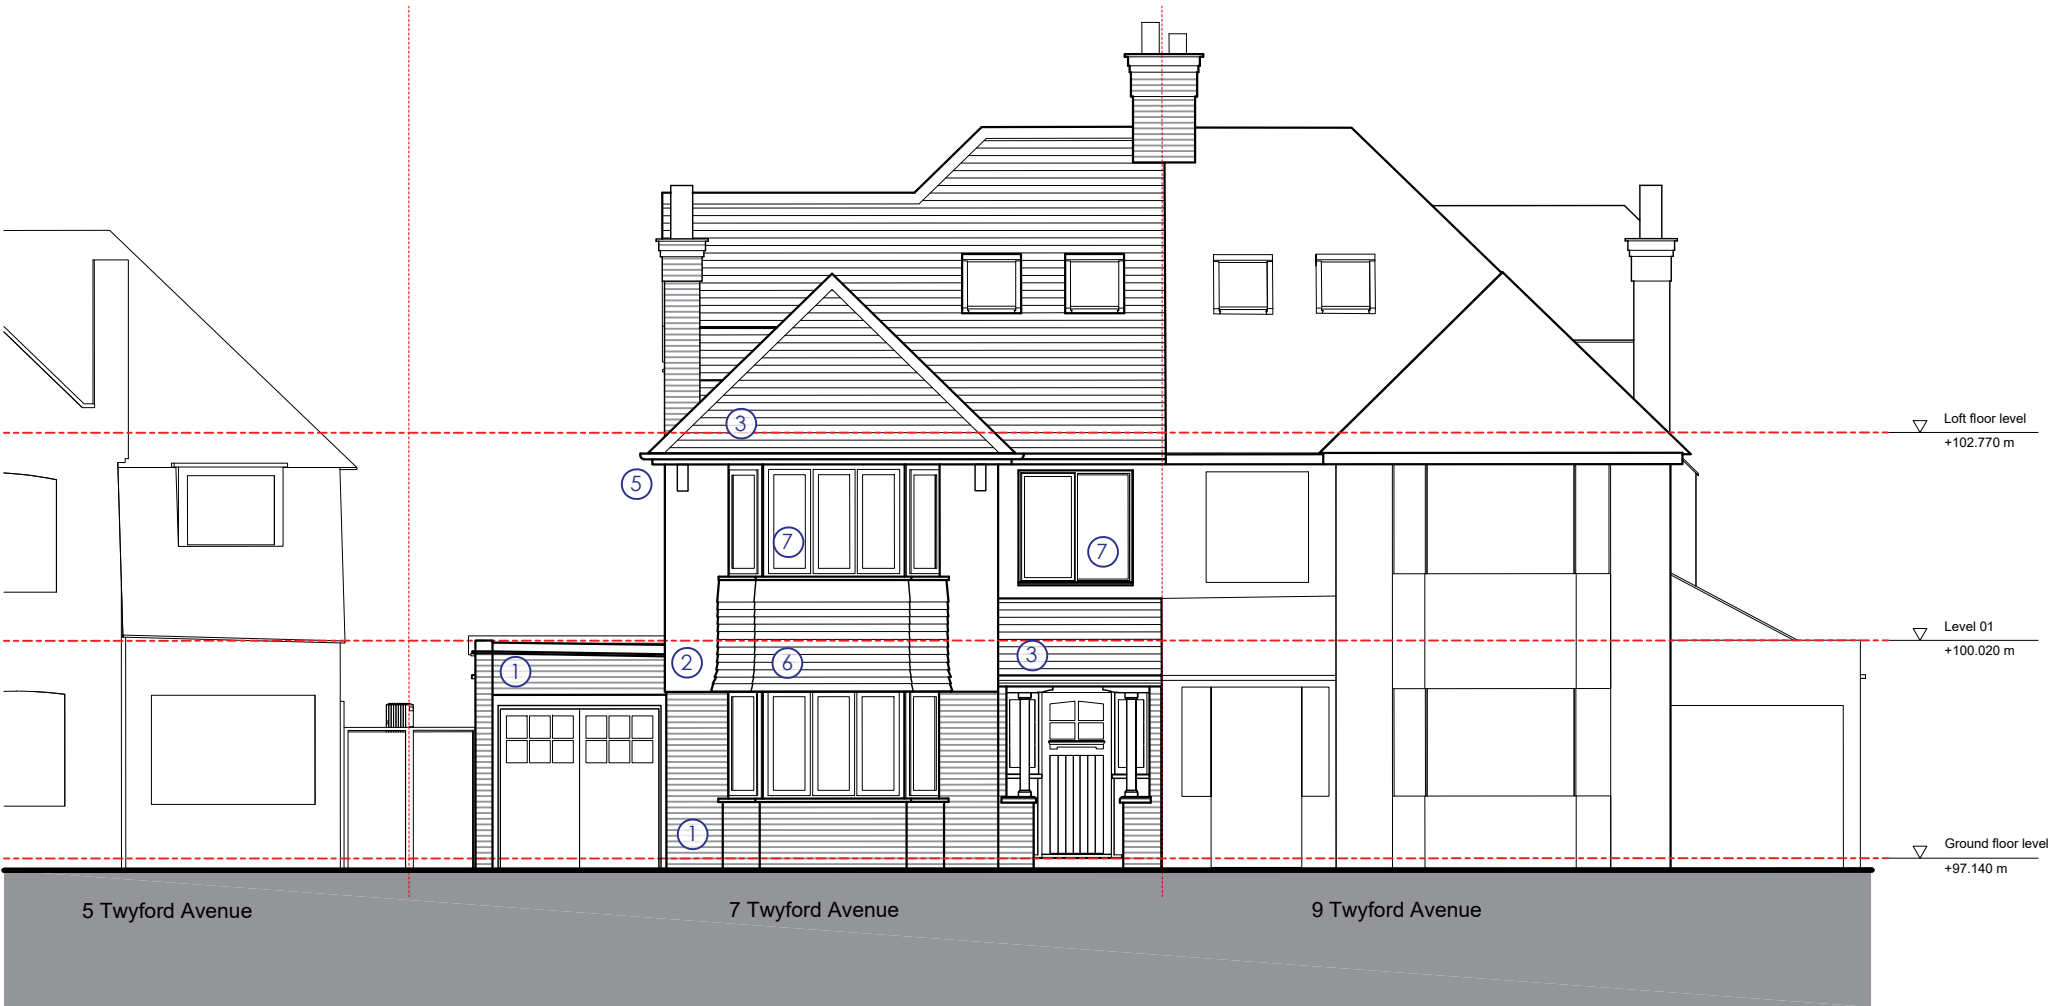


 

Front Elevation

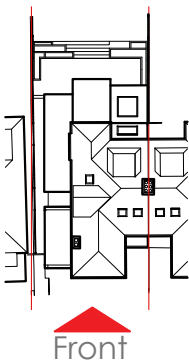

- Materials Key:
1. Red facing brick
 2. Pebble dashed render (unpainted) Colour - Grey/ beige
 3. Red terracotta roofing tiles
 4. Timber window and door frames - colour dark grey
 5. Cast iron / aluminium rainwater goods - colour dark grey
 6. Vertically hung red terracotta tiles
 7. PPC Aluminium window frames - colour dark grey

NOTES

- Do not scale off these drawings except for planning purposes. Dimensions govern.
- All dimensions are given in millimetres (mm) unless otherwise noted.
- All dimensions shall be verified on site before proceeding with the work contractor before construction and fabrication commences.
- Workmanship and materials to be accordance with the relevant current British Standard Codes of Practice and the Local Authorities requirements.
- During construction the contractor shall be responsible for maintaining the structure in a stable condition.
- These drawings are to be read in conjunction with all other contract documentation and other consultants documentation.
- If in doubt, ask!

PL-	19-06-2025	For planning	AK
Rev	Date	Reason for Issue	ch'd

ambigram architects

86-90 Paul Street
London EC2A 4NE
© Copyright 2024

www.ambigramarchitects.com
info@ambigramarchitects.com
ambigram architects ltd

7 Twyford Avenue

7 Twyford Avenue
London N2 9NU

Project

Existing Front Elevation

Title

aa_a2505

Job number

July 2025

Date

P-0010

Drawing no

CB

Drawn

PI-

Revision

1:50_@A1

1:100_@A3

Scale