


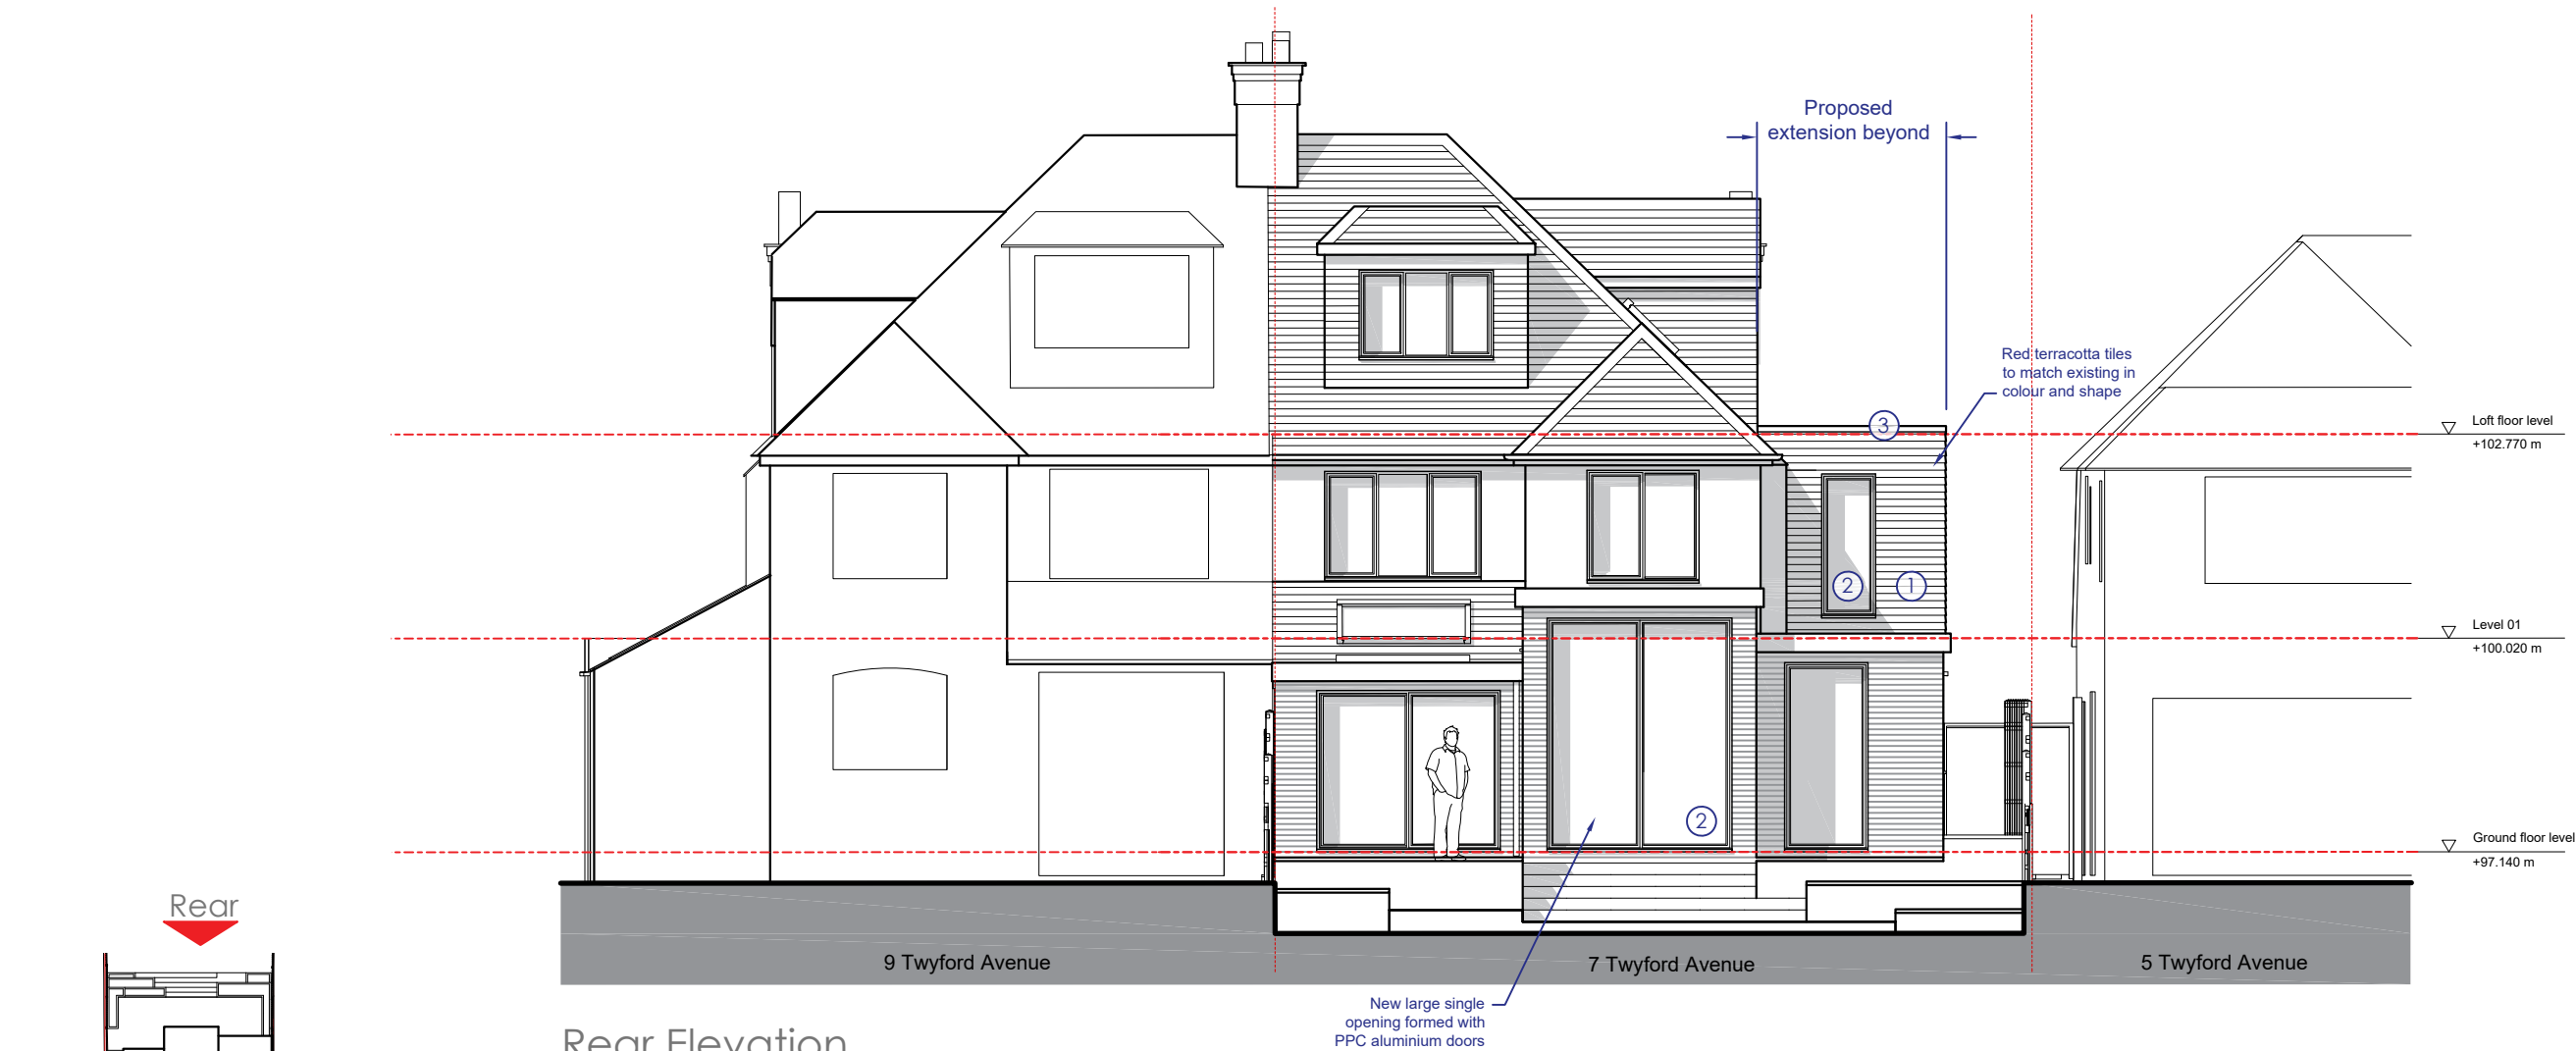

Rear Elevation

Materials Key:

1. Vertically hung small format red terracotta tiling.
2. PPC aluminium double glazed window and door frames - colour dark grey - to match existing.
3. PPC aluminium coping and flashings - colour TBC
4. Red brickwork plinth to match existing
5. Lead clad projecting window surround

1:100
m 0 1 2 5 10

NOTES
• Do not scale off these drawings except for planning purposes.
• Dimensions govern.
• All dimensions are given in millimetres (mm) unless otherwise noted.
• All dimensions shall be verified on site before proceeding with the work contractor before construction and fabrication commences.
• Workmanship and materials to be accordance with the relevant current British Standard Codes of Practice and the Local Authorities requirements.
• During construction the contractor shall be responsible for maintaining the structure in a stable condition.
• These drawings are to be read in conjunction with all other contract documentation and other consultants documentation.
• If in doubt, ask!

PL-	00-10-2025	For planning	AK
Rev	Date	Reason for Issue	ch'd

ambigram architects

86-90 Paul Street
London EC2A 4NE
© Copyright 2024

www.ambigramarchitects.com
info@ambigramarchitects.com
ambigram architects ltd

7 Twyford Avenue

7 Twyford Avenue
London N2 9NU

Project

Proposed Rear Elevation

Title

aa_a2505

Job number

Oct 2025

Date

P-1011

Drawing no

CB

Drawn

PI-

Revision

1:50_@A1

1:100_@A3

Scale