


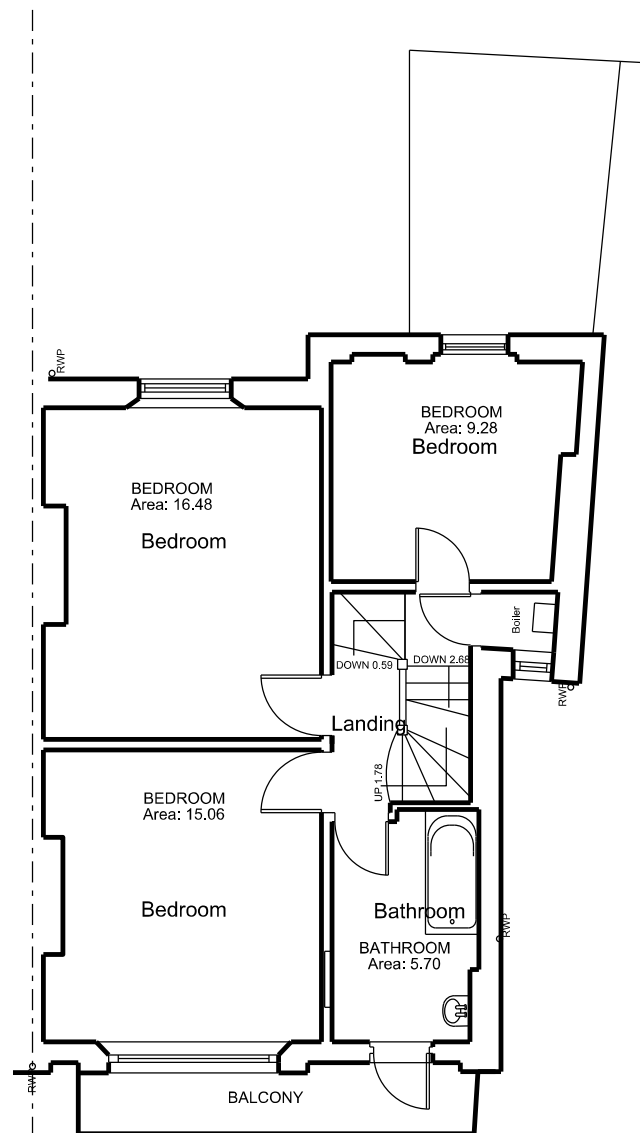


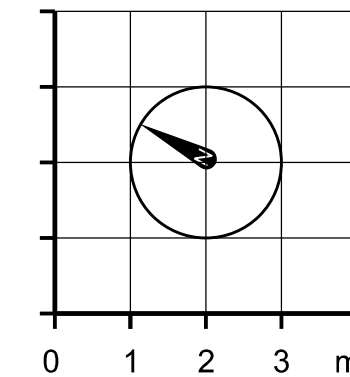

Existing First Floor Plan

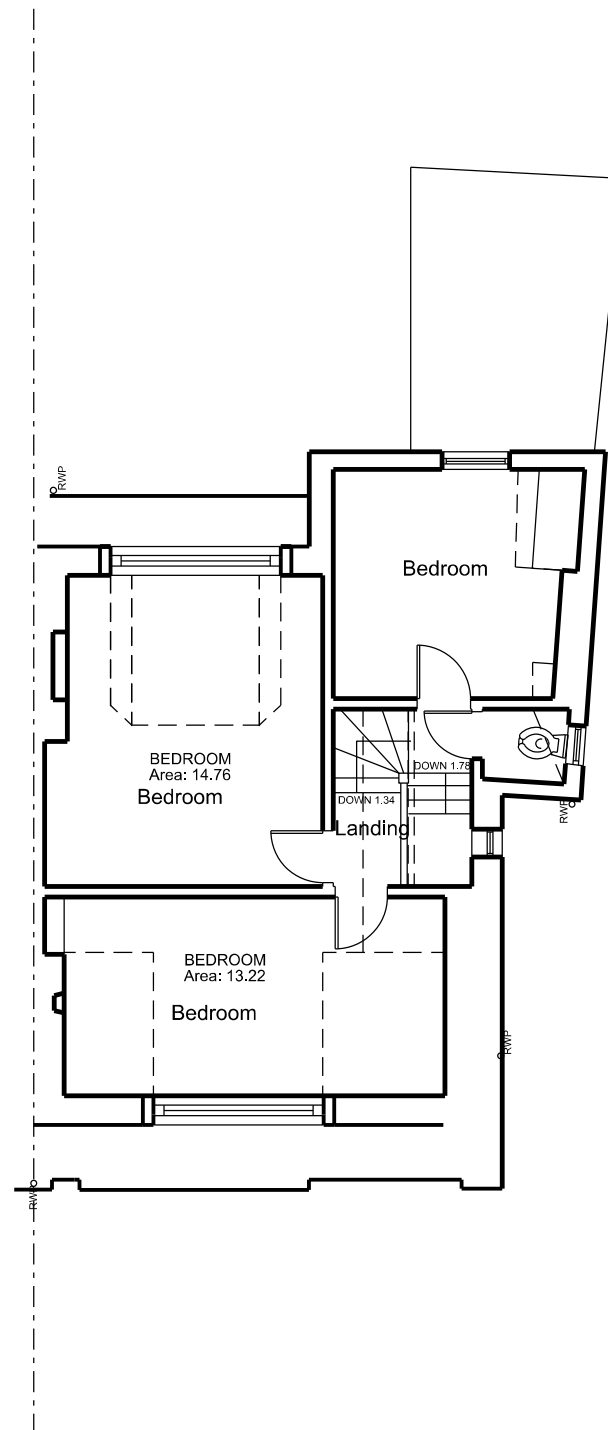

Existing Second Floor Plan

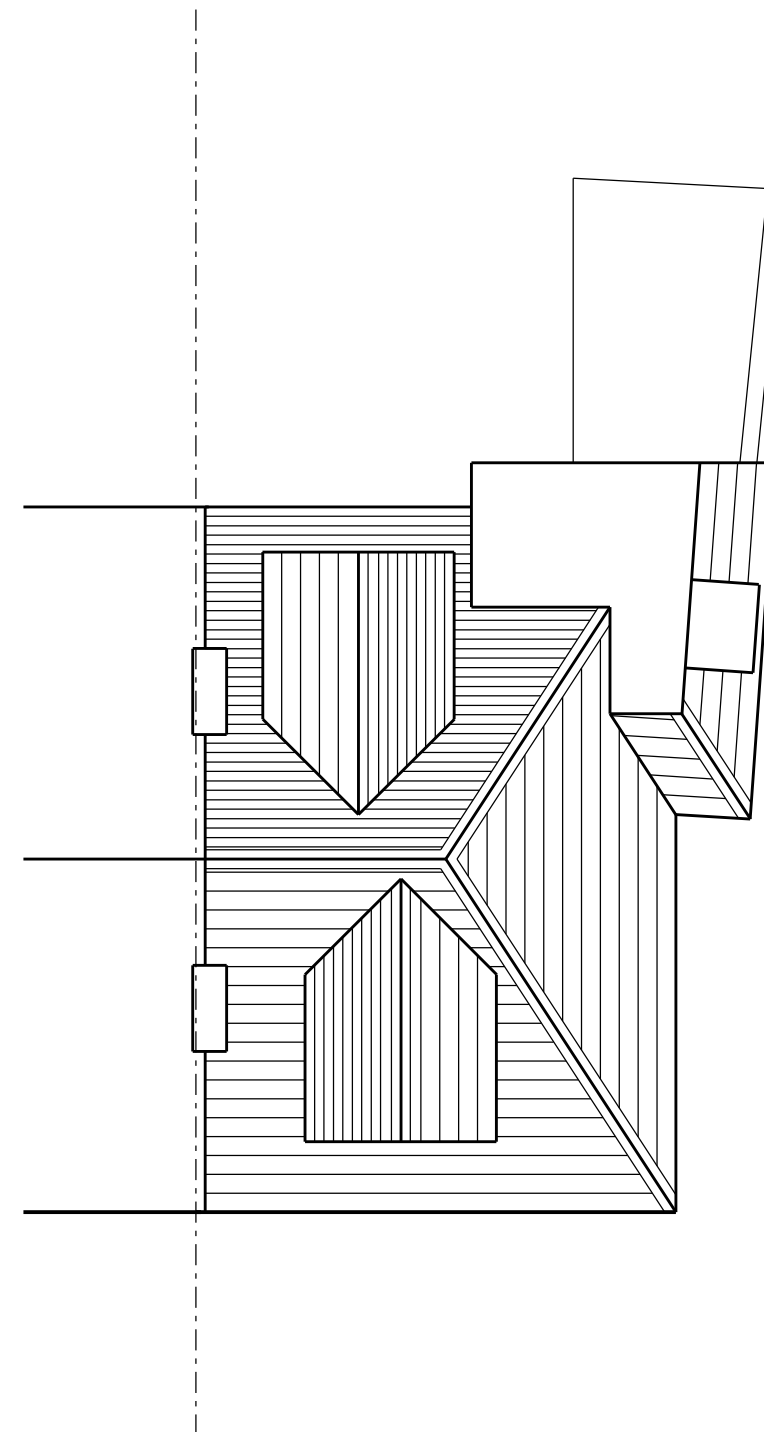

Existing Roof Floor Plan

Revision

Project Title  
2 Albany Road  
N4 4RJ

Drawing Title

Existing First Second Roof Floor

Client  
Capital Developments Group 1 Ltd

Scale  
1:100@A3

Date  
Dec 2025

Drg. No.  
0661\_98\_102

Notes

All dimensions must be checked and NEO Architects are to be informed of any discrepancies prior to construction. This drawing and any of the details therein remain the copyright of NEO Architects.

NEO Architects  
105a Park Road  
New Barnet  
EN4 9QR

Phone +44 (0) 20 33040480  
Mobile 07802 237666

michael@neoarchitects.co.uk