

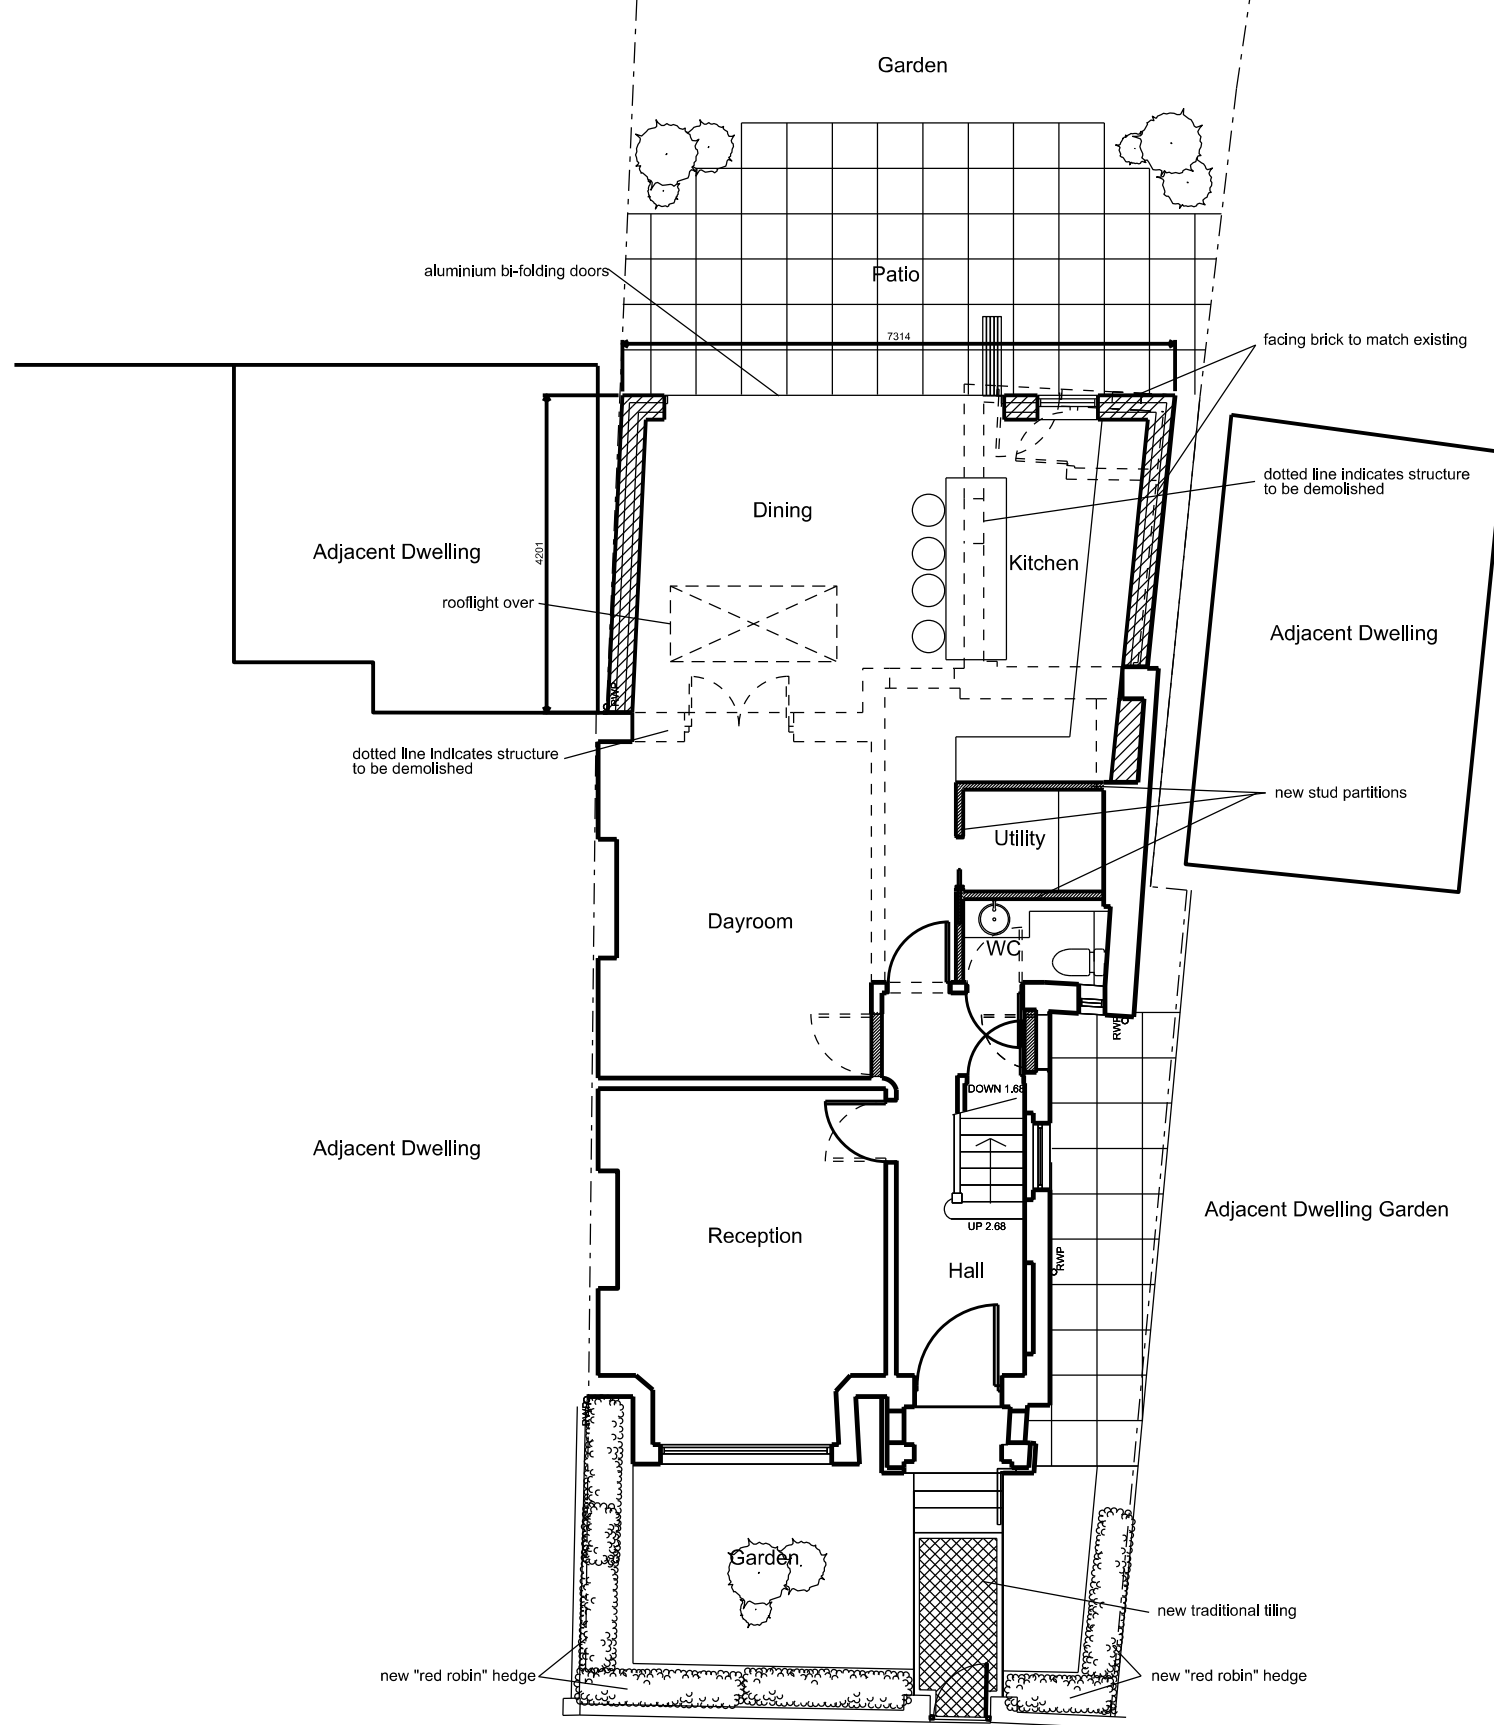


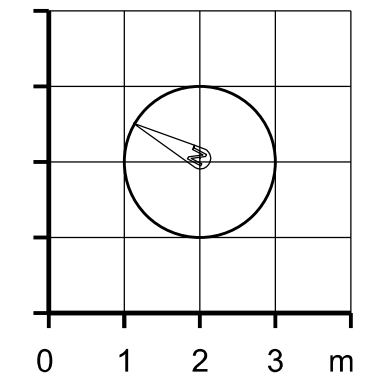

Proposed Ground Floor Plan

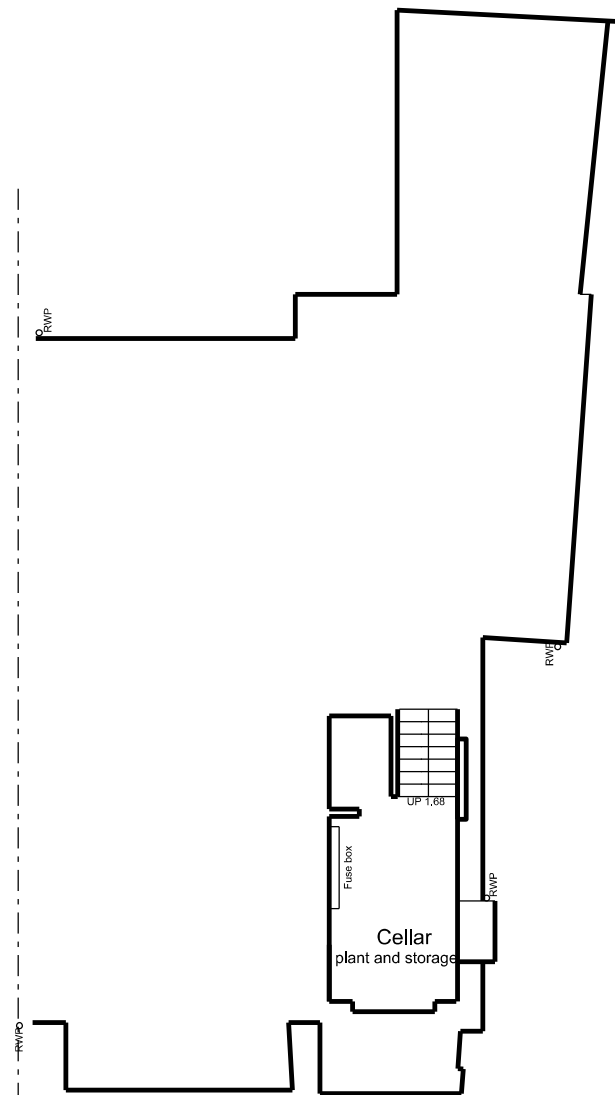

Proposed Basement Plan

Revision

Project Title
2 Albany Road
N4 4RJ

Drawing Title

Proposed Ground and Basement

Client
Capital Developments Group 1 Ltd

Scale
1:100@A3

Date
Dec 2025

Drg. No.
0661_00_002

Notes

All dimensions must be checked and NEO Architects are to be informed of any discrepancies prior to construction. This drawing and any of the details therein remain the copyright of NEO Architects.

NEO Architects
105a Park Road
New Barnet
EN4 9QR

Phone +44 (0) 20 33040480
Mobile 07802 237666

michael@neoarchitects.co.uk