



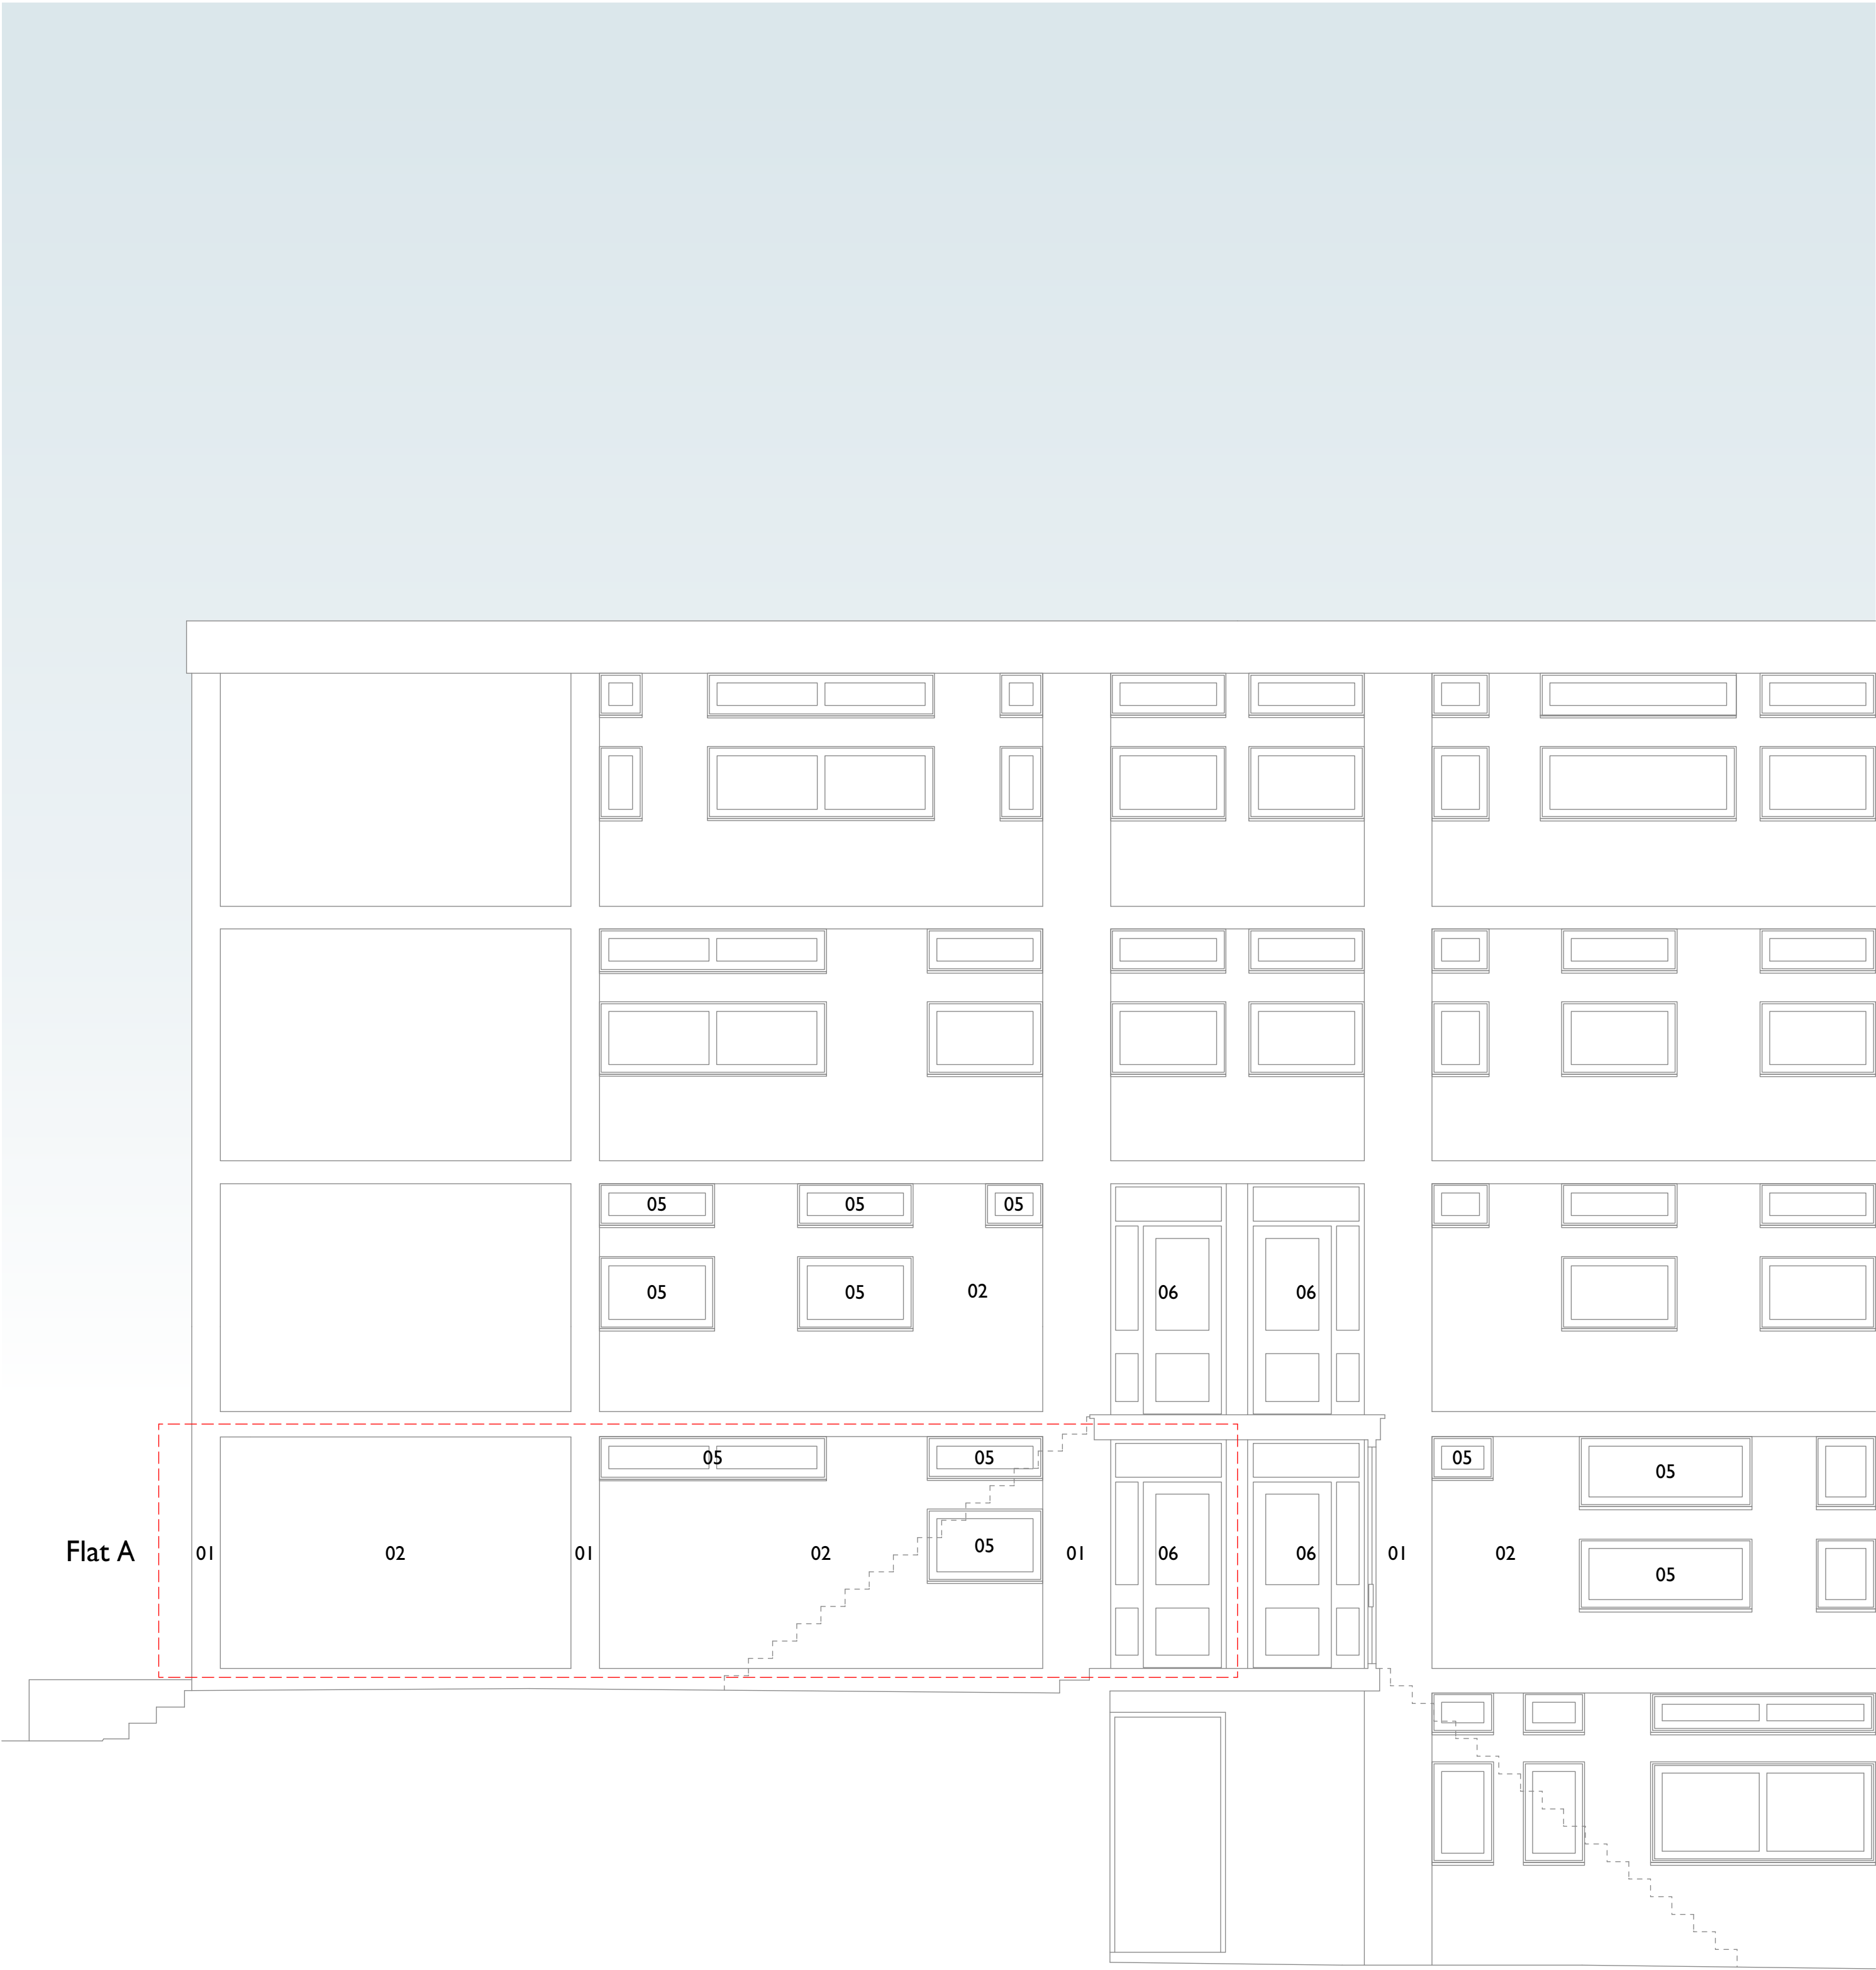

Side/North Elevation

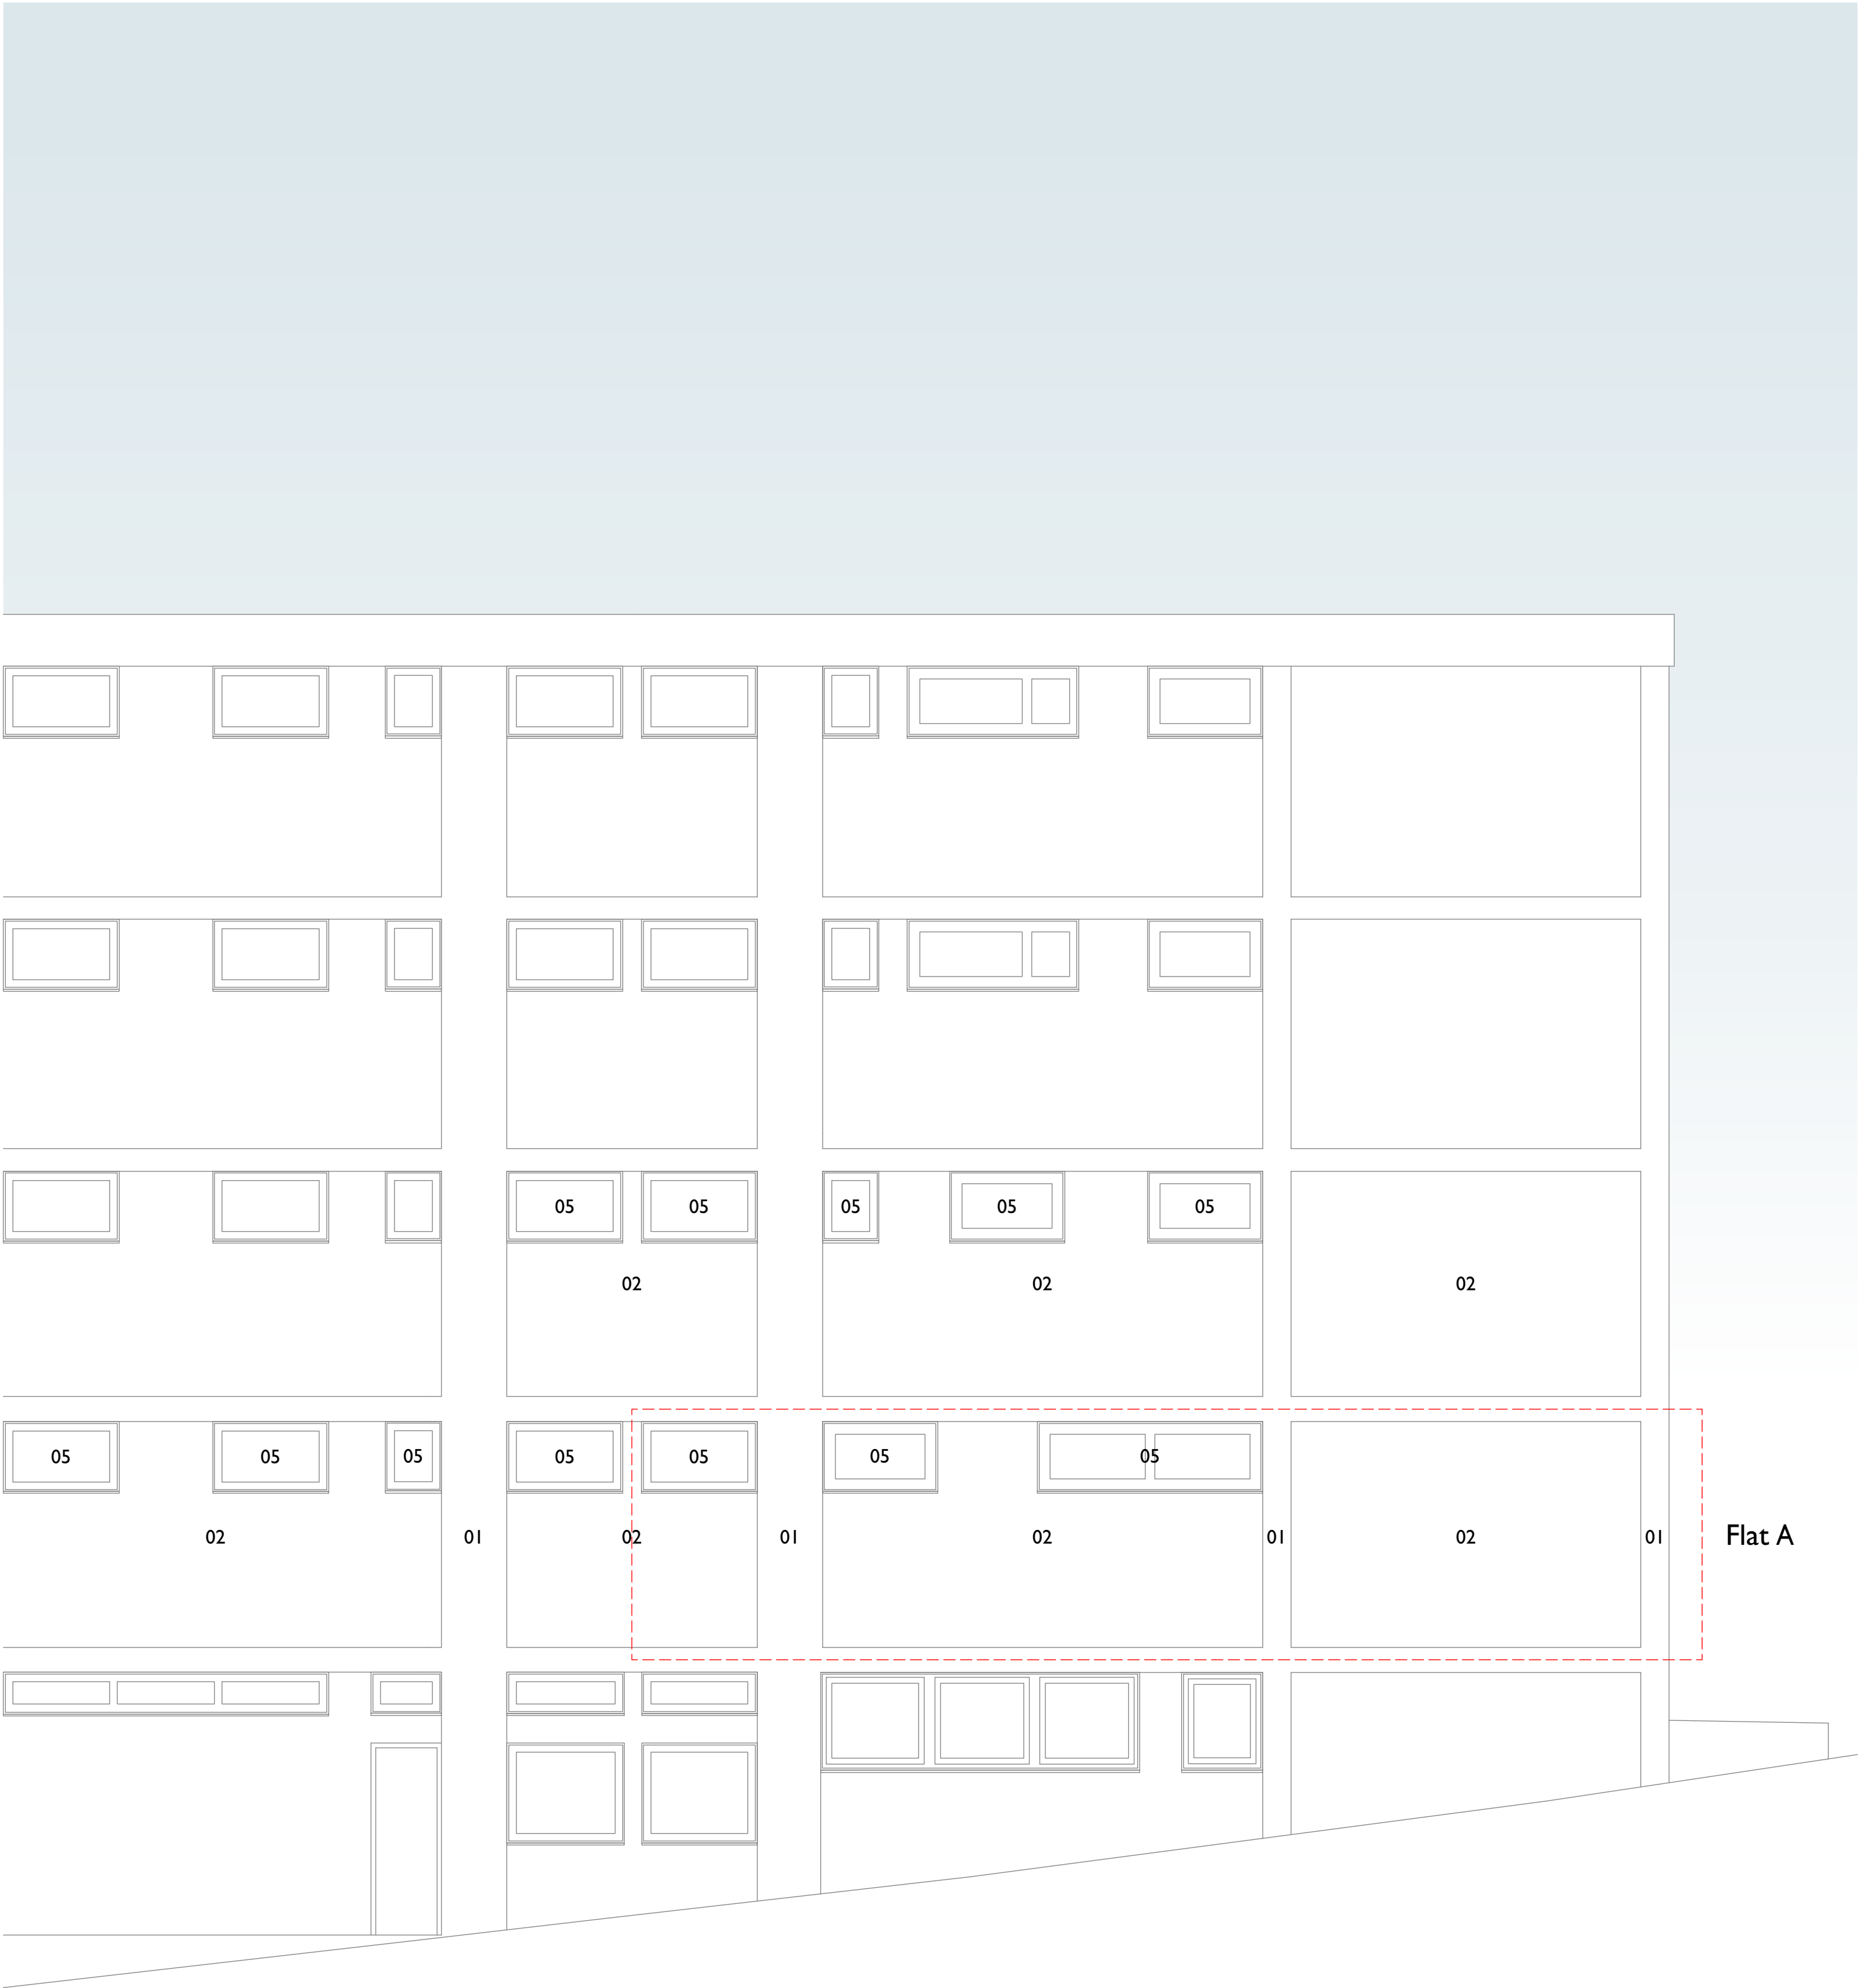

Side/South Elevation

Notes

- All drawings are based on measured survey drawings provided by the client that are presumed to be accurate and Smerin Architects cannot assume liability for errors resulting from inaccurate or incomplete survey information.
- Details of existing areas of construction are indicative and are included for information only.
- Fixings, waterproof membranes, vapour barriers, drips, flashings, sealants and other weathering items have been omitted for clarity.
- All levels and dimensions will need to be checked on site prior to construction.

Materials Key

- 01 Dark grey render.
- 02 Light-grey/yellow facing brickwork.
- 03 White marble tiling.
- 04 Dark-brown aluminium framed sliding windows.
- 05 White aluminium/uPVC framed hinged windows.
- 06 Brown stained timber framed glazed doors/overpanels/sidelights.
- 07 Brown stained timber framed fixed lights/sills/balustrades.
- 08 Brown timber/aluminium or uPVC composite framed glazed doors/overpanels.



project title	Flat A Copper Beech North Grove London N6 Existing Side/North And South Elevations			smerin architects The Studio 28 Killyon Road London SW8 2XT contact@smerin.co.uk www.smerin.co.uk
scale	1:100 at A3	project number	A1502	
date	03.11.25	drawn by	PS	
drawing status	Survey	checked by	PS	
drawing number	PL 004	revision	-	