




Os Map

1 : 1250

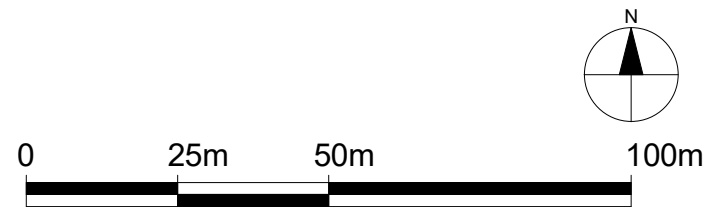

SCALE 1:1250


Property Boundary

Property Boundary Area= 164 sqm

Internal G.I.A= 143 sqm


Vicarage Road

Public Pavement

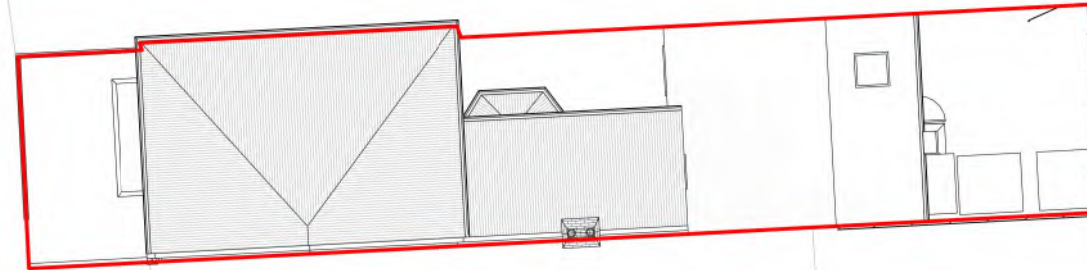

Location Plan

1 : 200

 

SCALE 1:200

NOTES:
THE DRAWINGS ARE FOR PLANNING PURPOSES ONLY.
CONTRACTORS MUST VERIFY ALL DIMENSIONS AT THE SITE BEFORE COMMENCING ANY WORK.
NO CONSTRUCTION WORK BEFORE BUILDING CONTROL APPROVAL AND STRUCTURAL ENGINEER CONFIRMATION.
ALL DRAWINGS ARE TO BE READ IN CONJUNCTION WITH ALL RELEVANT DRAWINGS AND SPECIFICATIONS.

Rev	Description	Date

PROJECT TITLE

43 Vicarage Road, Londres N17 0BB

Date
Nov 2025



DRWAING NUMBER
EX L001

DRAWING TITLE

Existing Os Map & Location Plan

Scale (@ A3)
As indicated





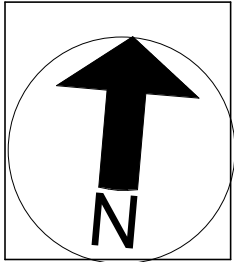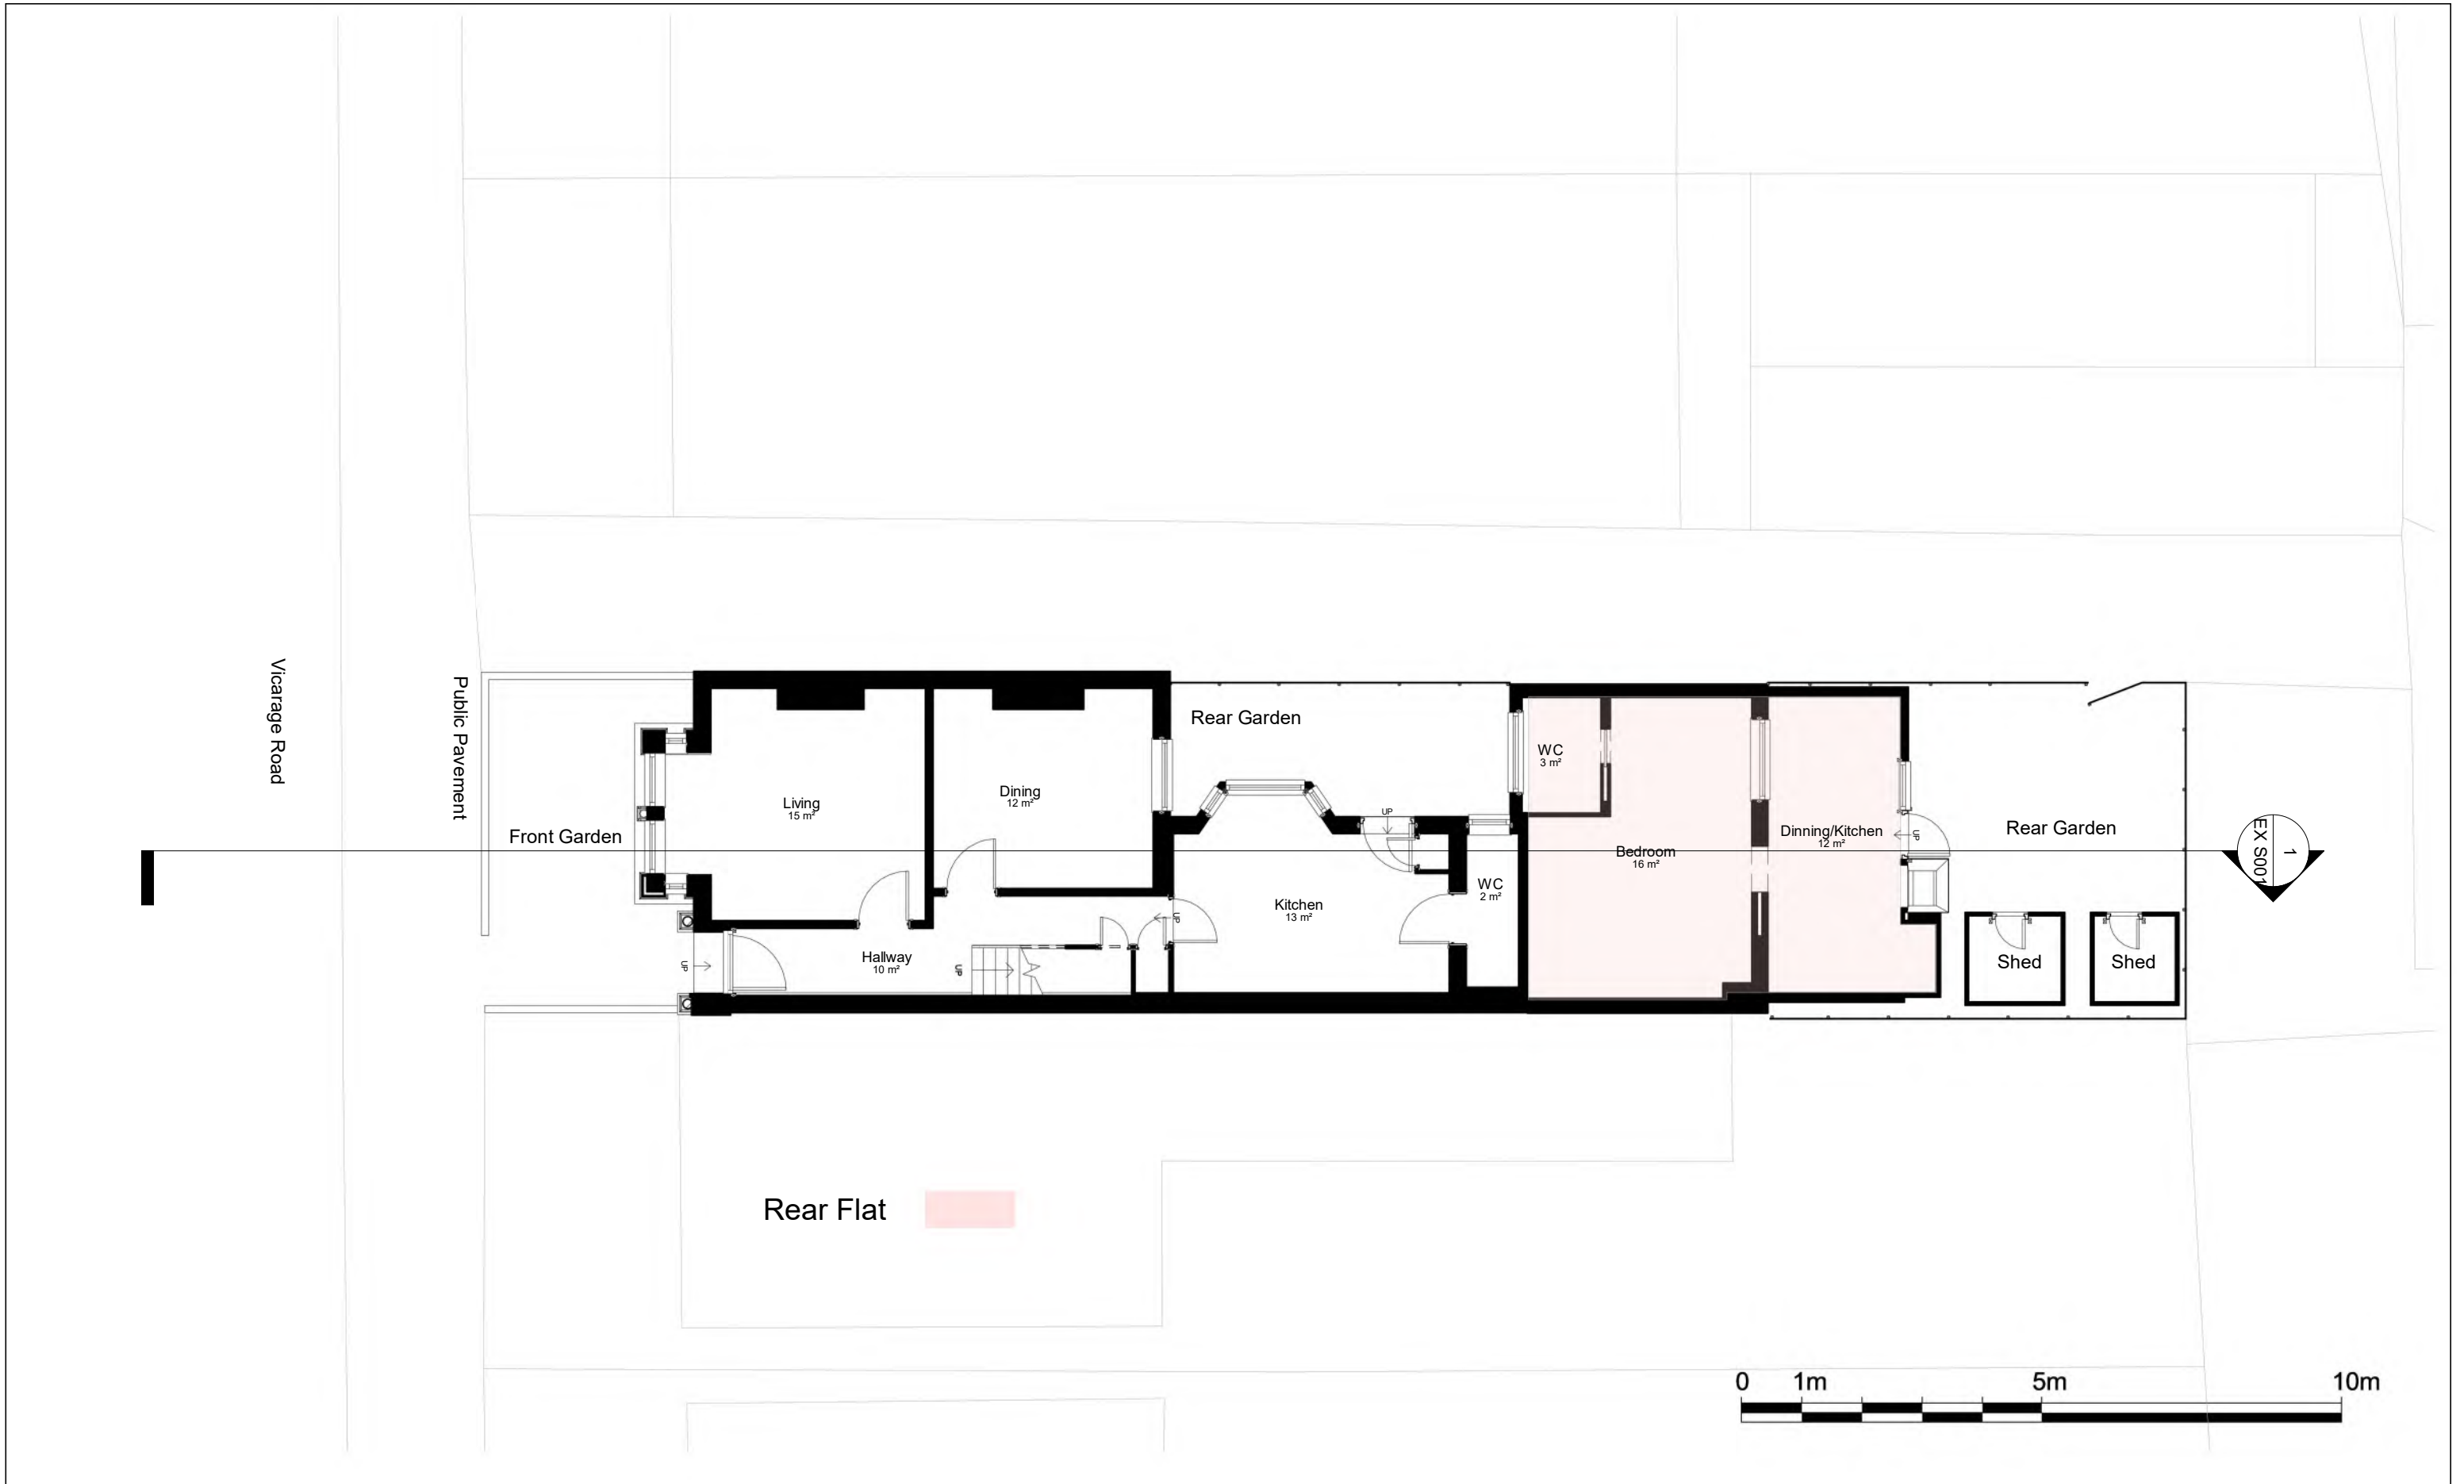

NOTES:
THE DRAWINGS ARE FOR PLANNING PURPOSES ONLY.
CONTRACTORS MUST VERIFY ALL DIMENSIONS AT THE SITE BEFORE COMMENCING ANY WORK.
NO CONSTRUCTION WORK BEFORE BUILDING CONTROL APPROVAL AND STRUCTURAL ENGINEER CONFIRMATION.
ALL DRAWINGS ARE TO BE READ IN CONJUNCTION WITH ALL RELEVANT DRAWINGS AND SPECIFICATIONS.

Rev	Description	Date

PROJECT TITLE 43 Vicarage Road, Londres N17 0BB		DRAWING TITLE Existing Ground Floor Plan	
Date Nov 2025	DRWAING NUMBER EX P001	Scale (@ A3) 1 : 100	

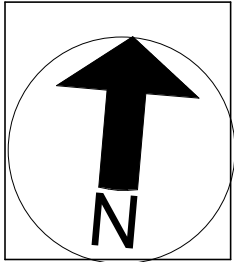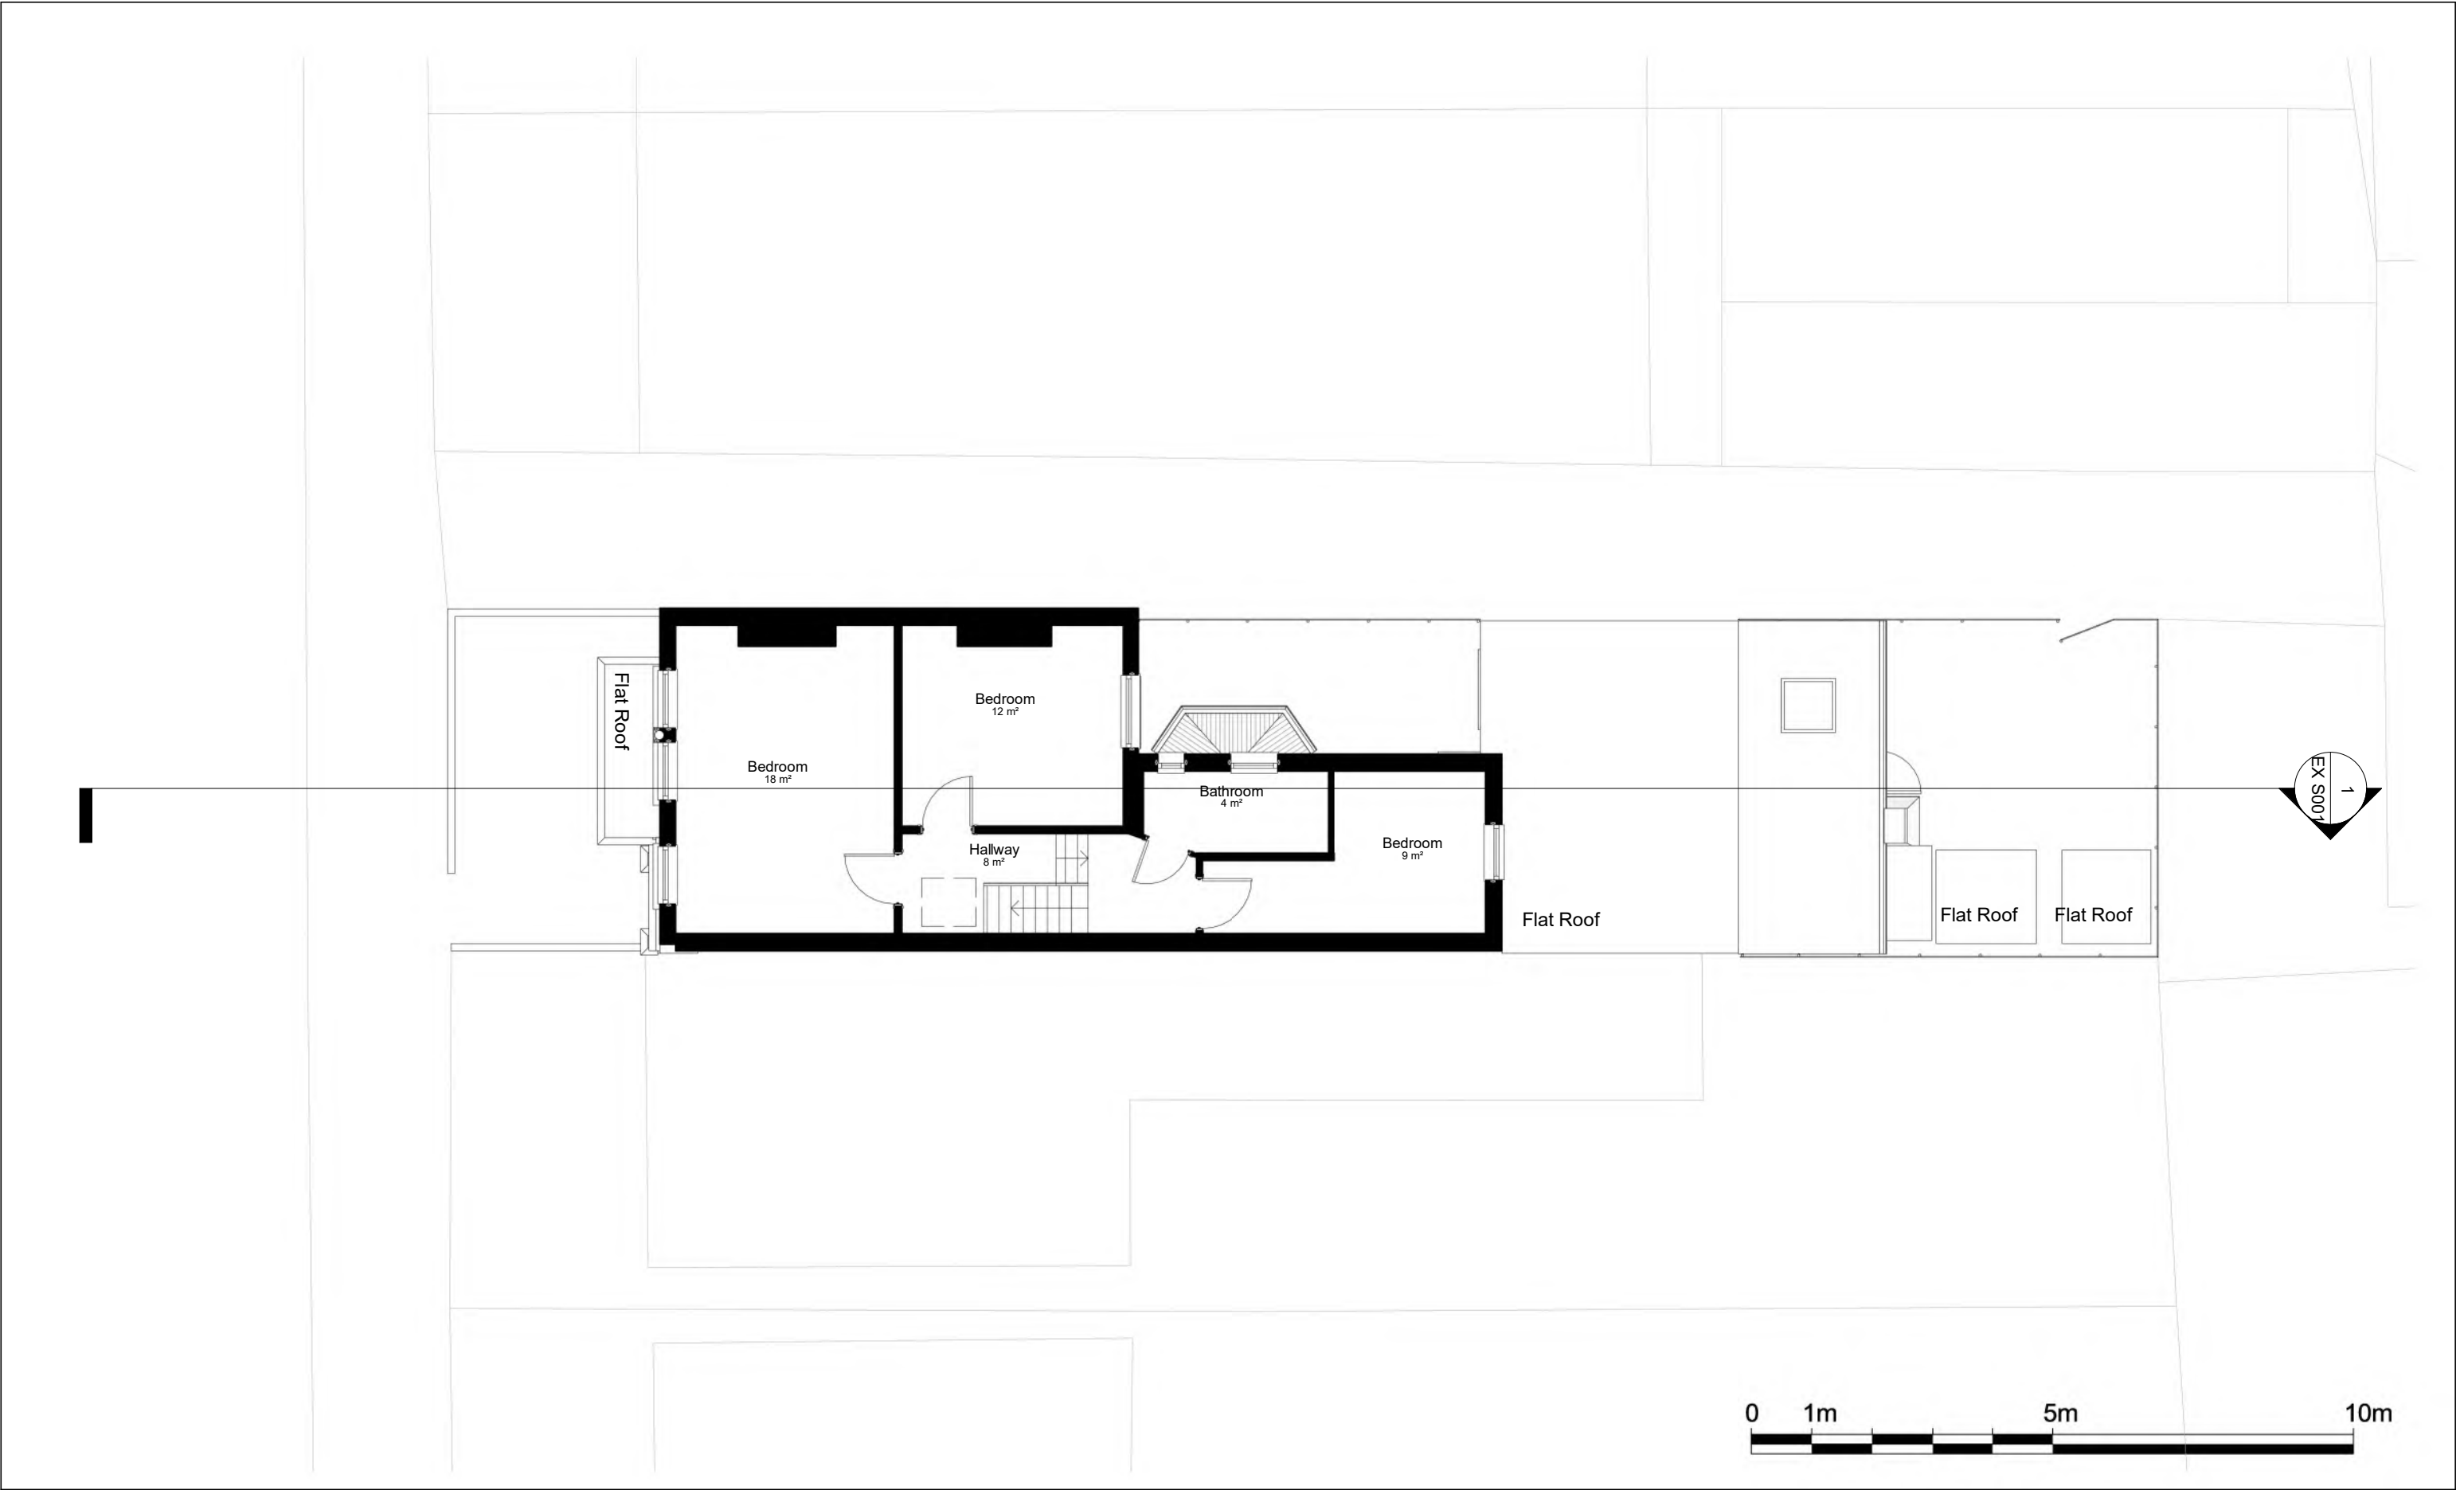

NOTES.

THE DRAWINGS ARE FOR PLANNING PURPOSES ONLY.

CONTRACTORS MUST VERIFY ALL DIMENSIONS AT THE SITE BEFORE COMMENCING ANY WORK.

NO CONSTRUCTION WORK BEFORE BUILDING CONTROL APPROVAL AND STRUCTURAL ENGINEER CONFIRMATION.


ALL DRAWINGS ARE TO BE READ IN CONJUNCTION WITH ALL RELEVANT DRAWINGS AND SPECIFICATIONS.


Rev	Description	Date

PROJECT TITLE	
43 Vicarage Road, Londres N17 0BB	
Date	DRWAING NUMBER
Nov 2025	EX P002

DRAWING TITLE
Existing First Floor Plan
Scale (@ A3)
1 : 100



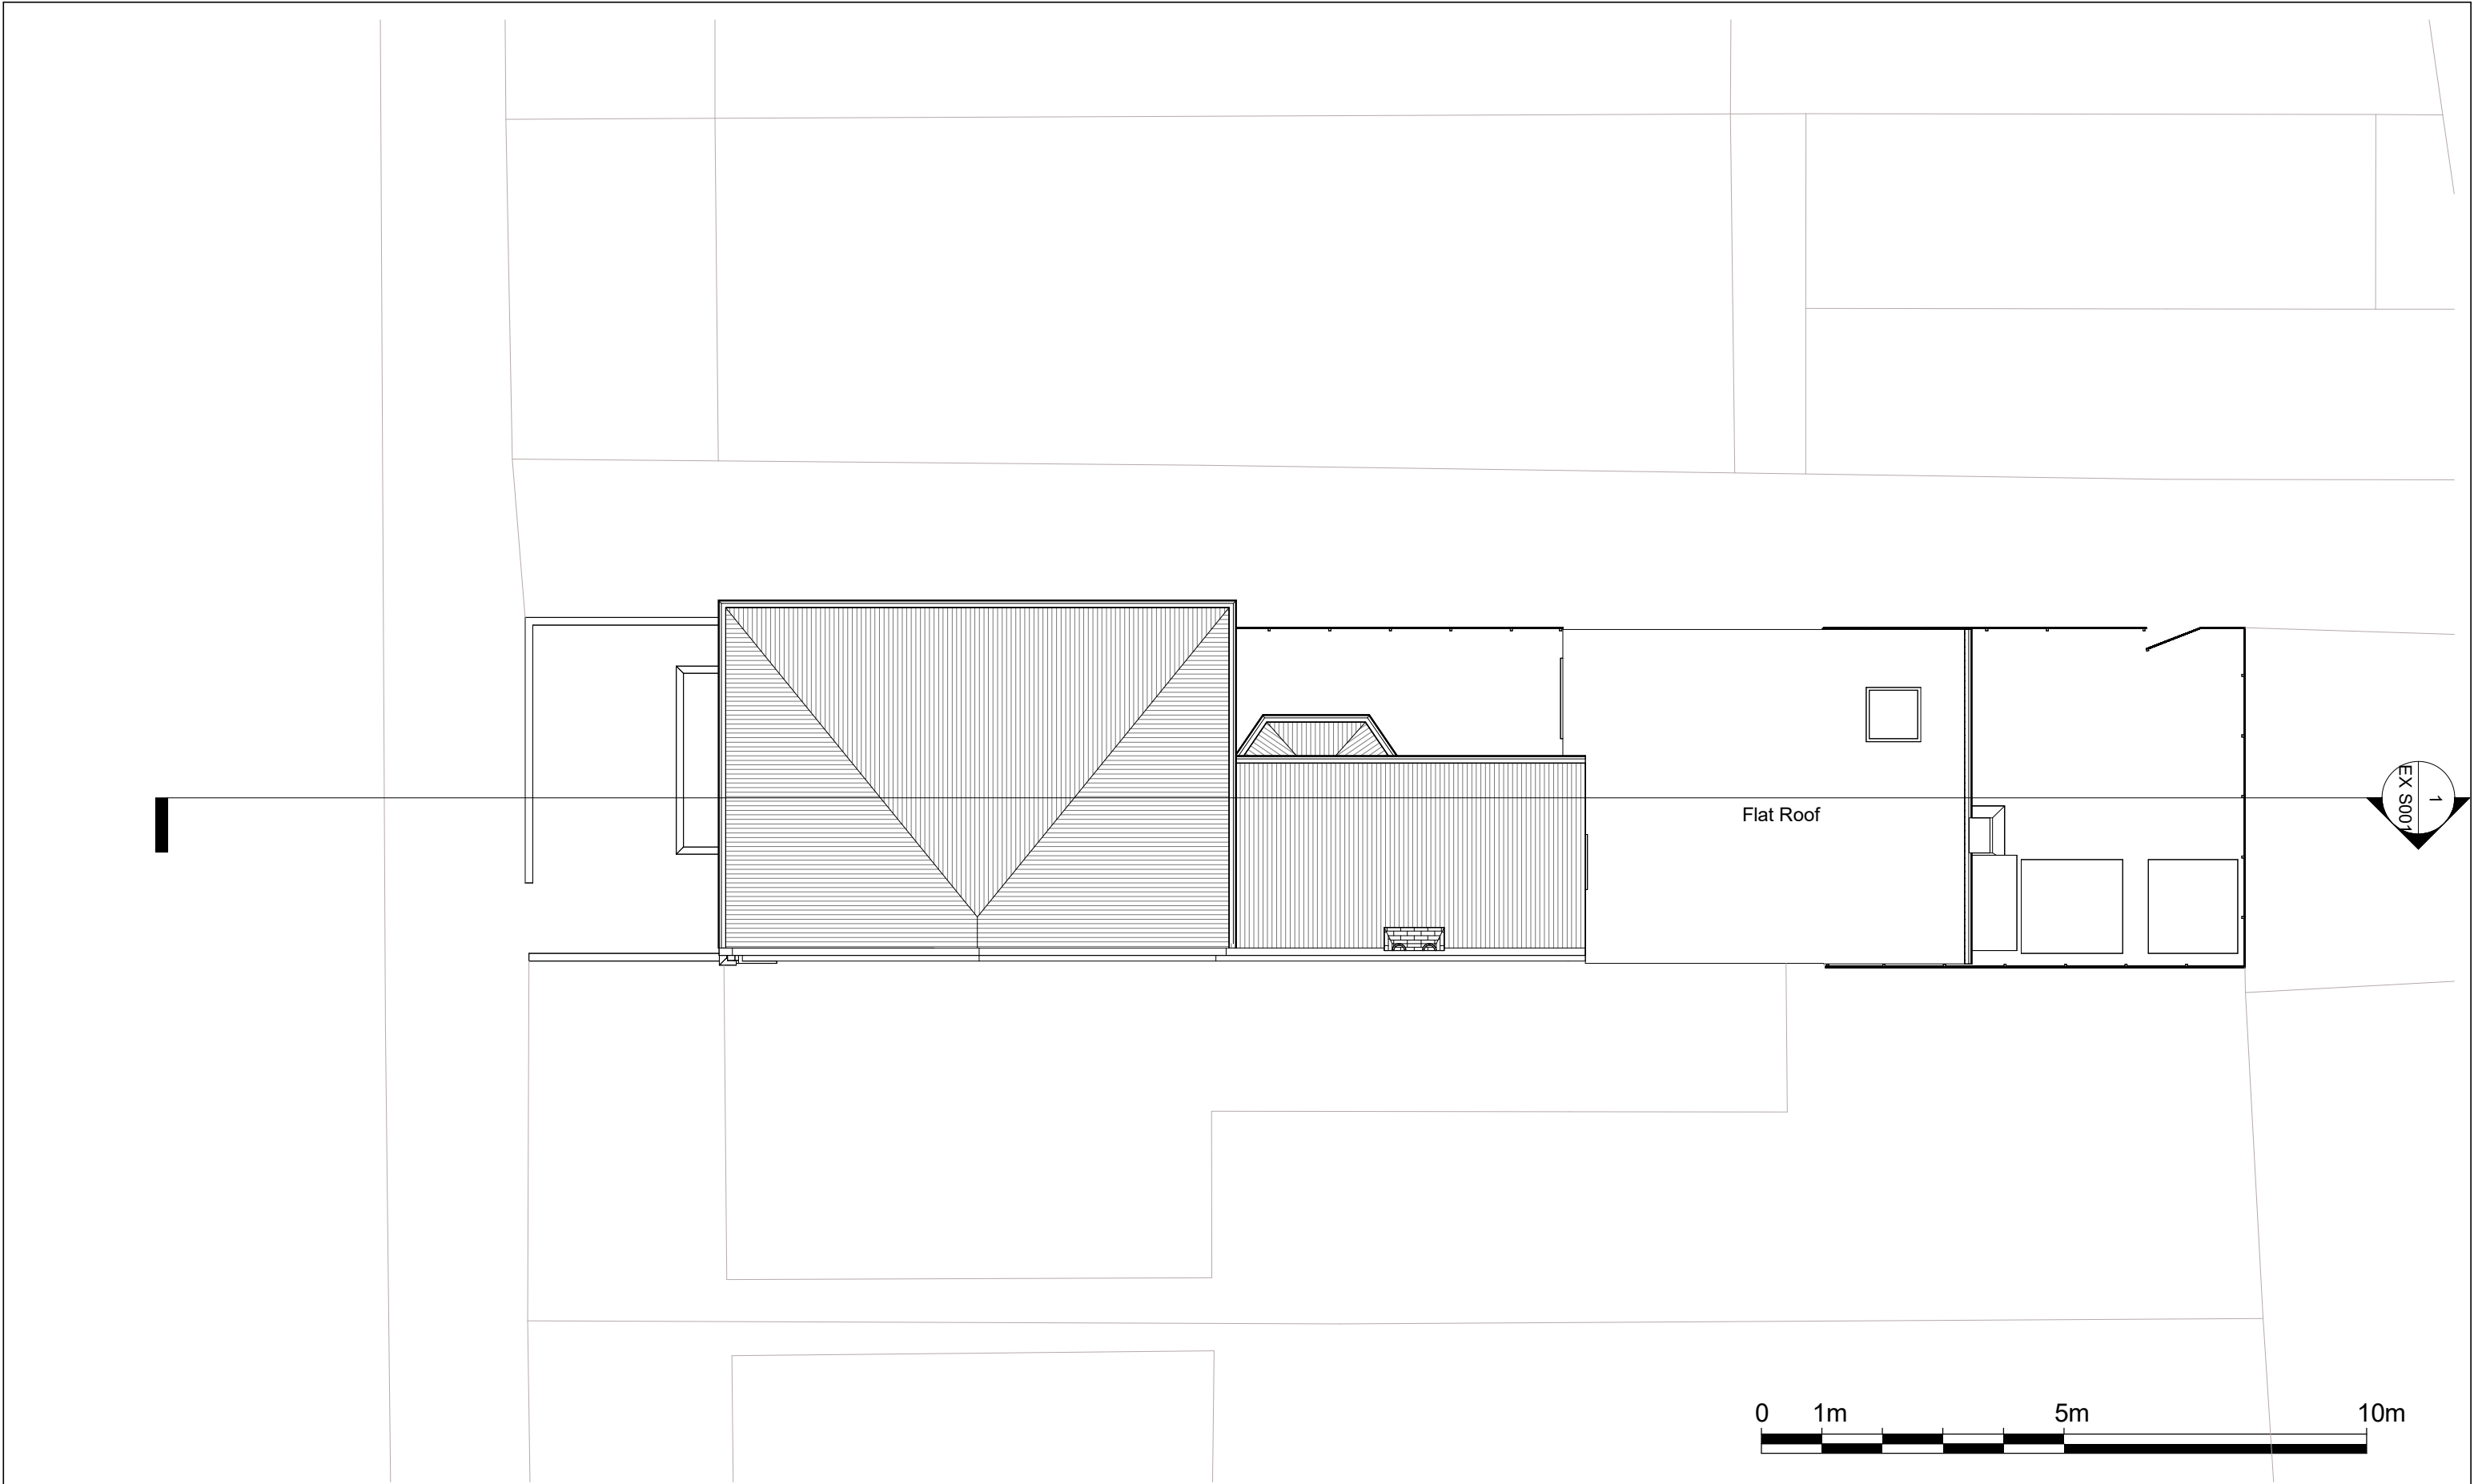

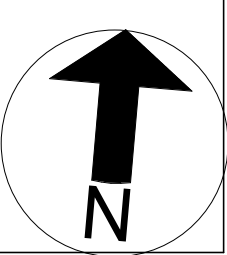

NOTES.

THE DRAWINGS ARE FOR PLANNING PURPOSES ONLY.

CONTRACTORS MUST VERIFY ALL DIMENSIONS AT THE SITE BEFORE COMMENCING ANY WORK.

NO CONSTRUCTION WORK BEFORE BUILDING CONTROL APPROVAL AND STRUCTURAL ENGINEER CONFIRMATION.

ALL DRAWINGS ARE TO BE READ IN CONJUNCTION WITH ALL RELEVANT DRAWINGS AND SPECIFICATIONS.

Rev	Description	Date

PROJECT TITLE

43 Vicarage Road, Londres N17 0BB

Date

Nov 2025

DRWAING NUMBER

EX P005

DRAWING TITLE

Existing Roof Plan



Scale (@ A3)

1 : 100



1 Front
1 : 100


2 Rear
1 : 100

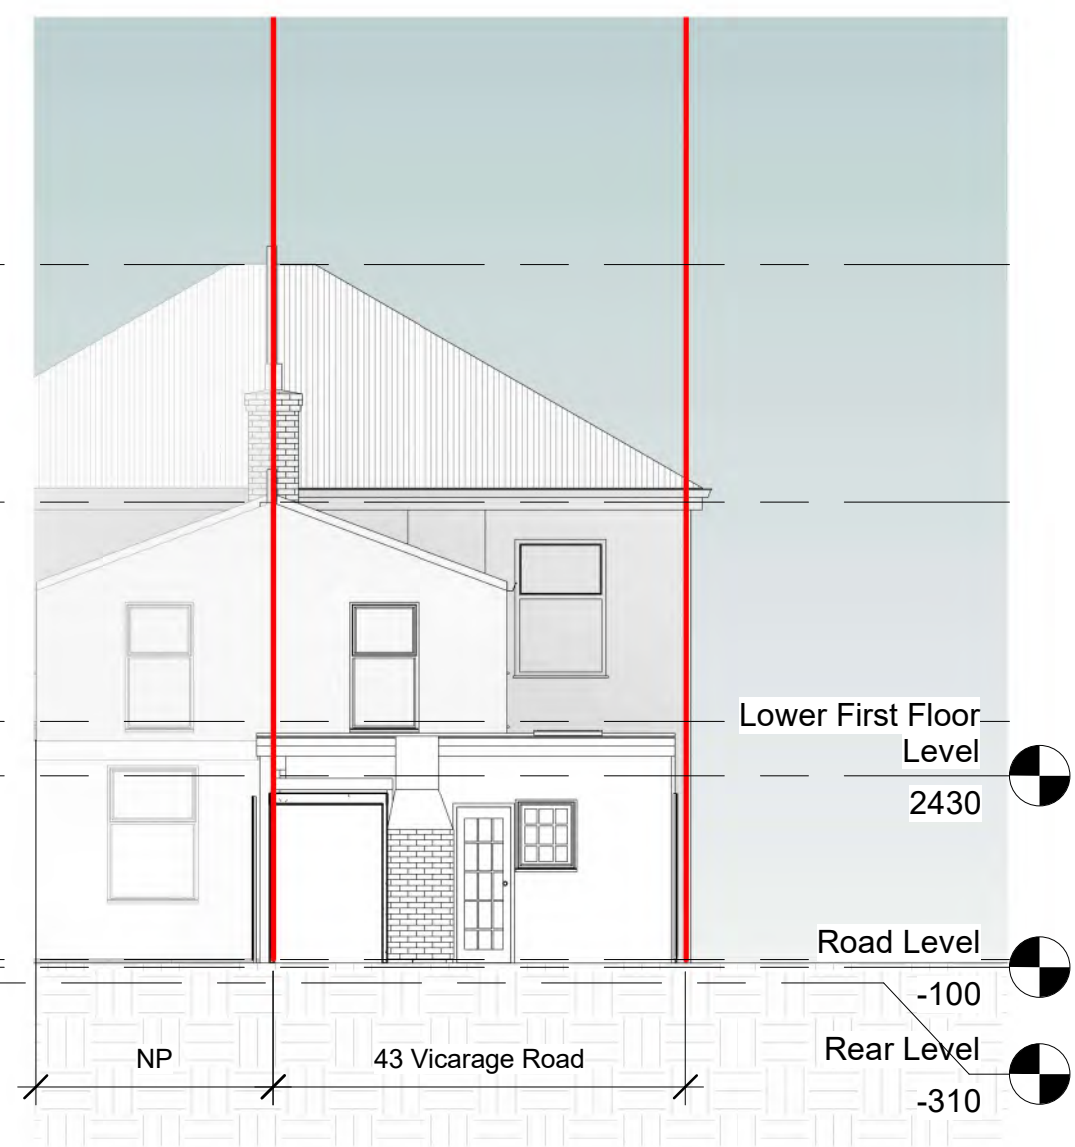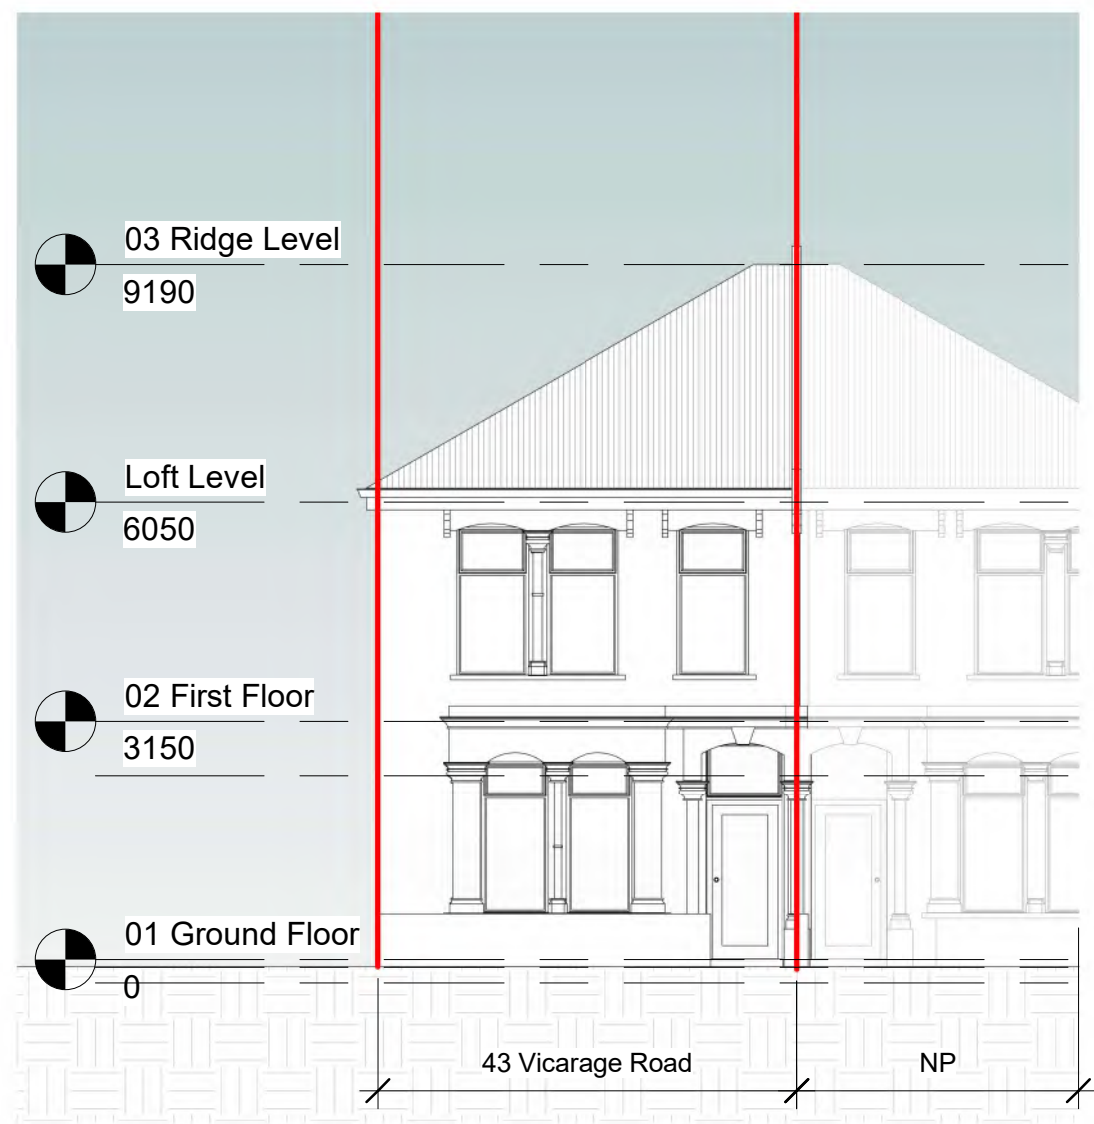

NOTES:
THE DRAWINGS ARE FOR PLANNING PURPOSES ONLY.
CONTRACTORS MUST VERIFY ALL DIMENSIONS AT THE SITE BEFORE COMMENCING ANY WORK.
NO CONSTRUCTION WORK BEFORE BUILDING CONTROL APPROVAL AND STRUCTURAL ENGINEER CONFIRMATION.
ALL DRAWINGS ARE TO BE READ IN CONJUNCTION WITH ALL RELEVANT DRAWINGS AND SPECIFICATIONS.

Rev	Description	Date

PROJECT TITLE 43 Vicarage Road, Londres N17 0BB		DRAWING TITLE Front & Rear Elevations	
Date Nov 2025	DRAWING NUMBER EX E001	Scale (@ A3) 1 : 100	

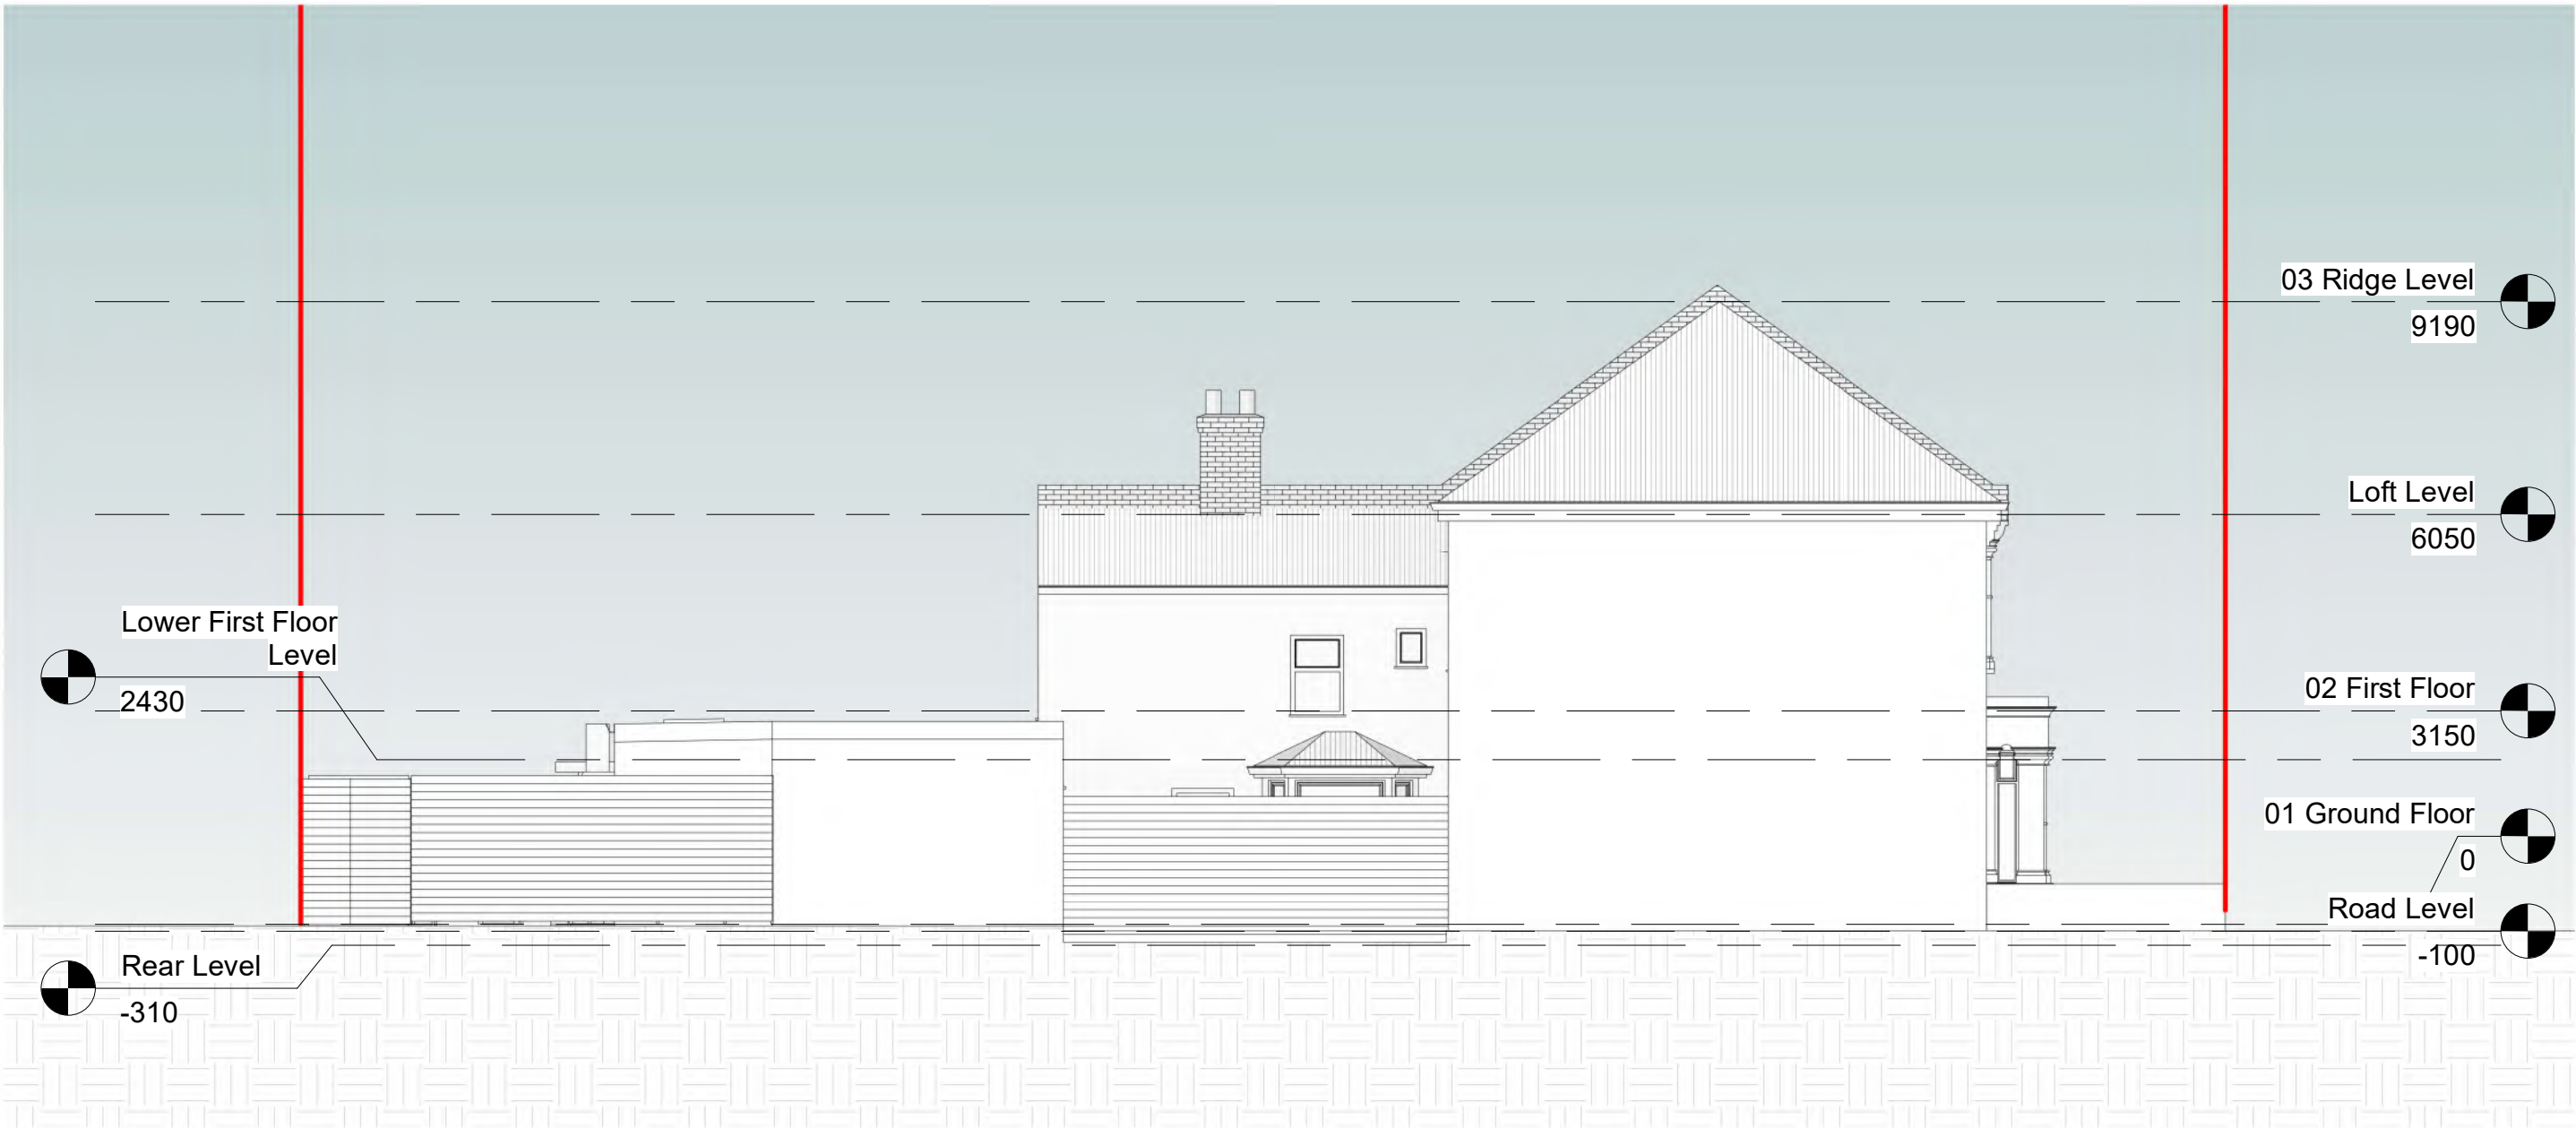

NOTES.

THE DRAWINGS ARE FOR PLANNING PURPOSES ONLY.

CONTRACTORS MUST VERIFY ALL DIMENSIONS AT THE SITE BEFORE COMMENCING ANY WORK.

NO CONSTRUCTION WORK BEFORE BUILDING CONTROL APPROVAL AND STRUCTURAL ENGINEER CONFIRMATION.


ALL DRAWINGS ARE TO BE READ IN CONJUNCTION WITH ALL RELEVANT DRAWINGS AND SPECIFICATIONS.

Rev	Description	Date

PROJECT TITLE	
43 Vicarage Road, Londres N17 0BB	
Date	DRWAING NUMBER
Nov 2025	EX E002

DRAWING TITLE
Existing Side Elevation
Scale (@ A3)
1 : 100



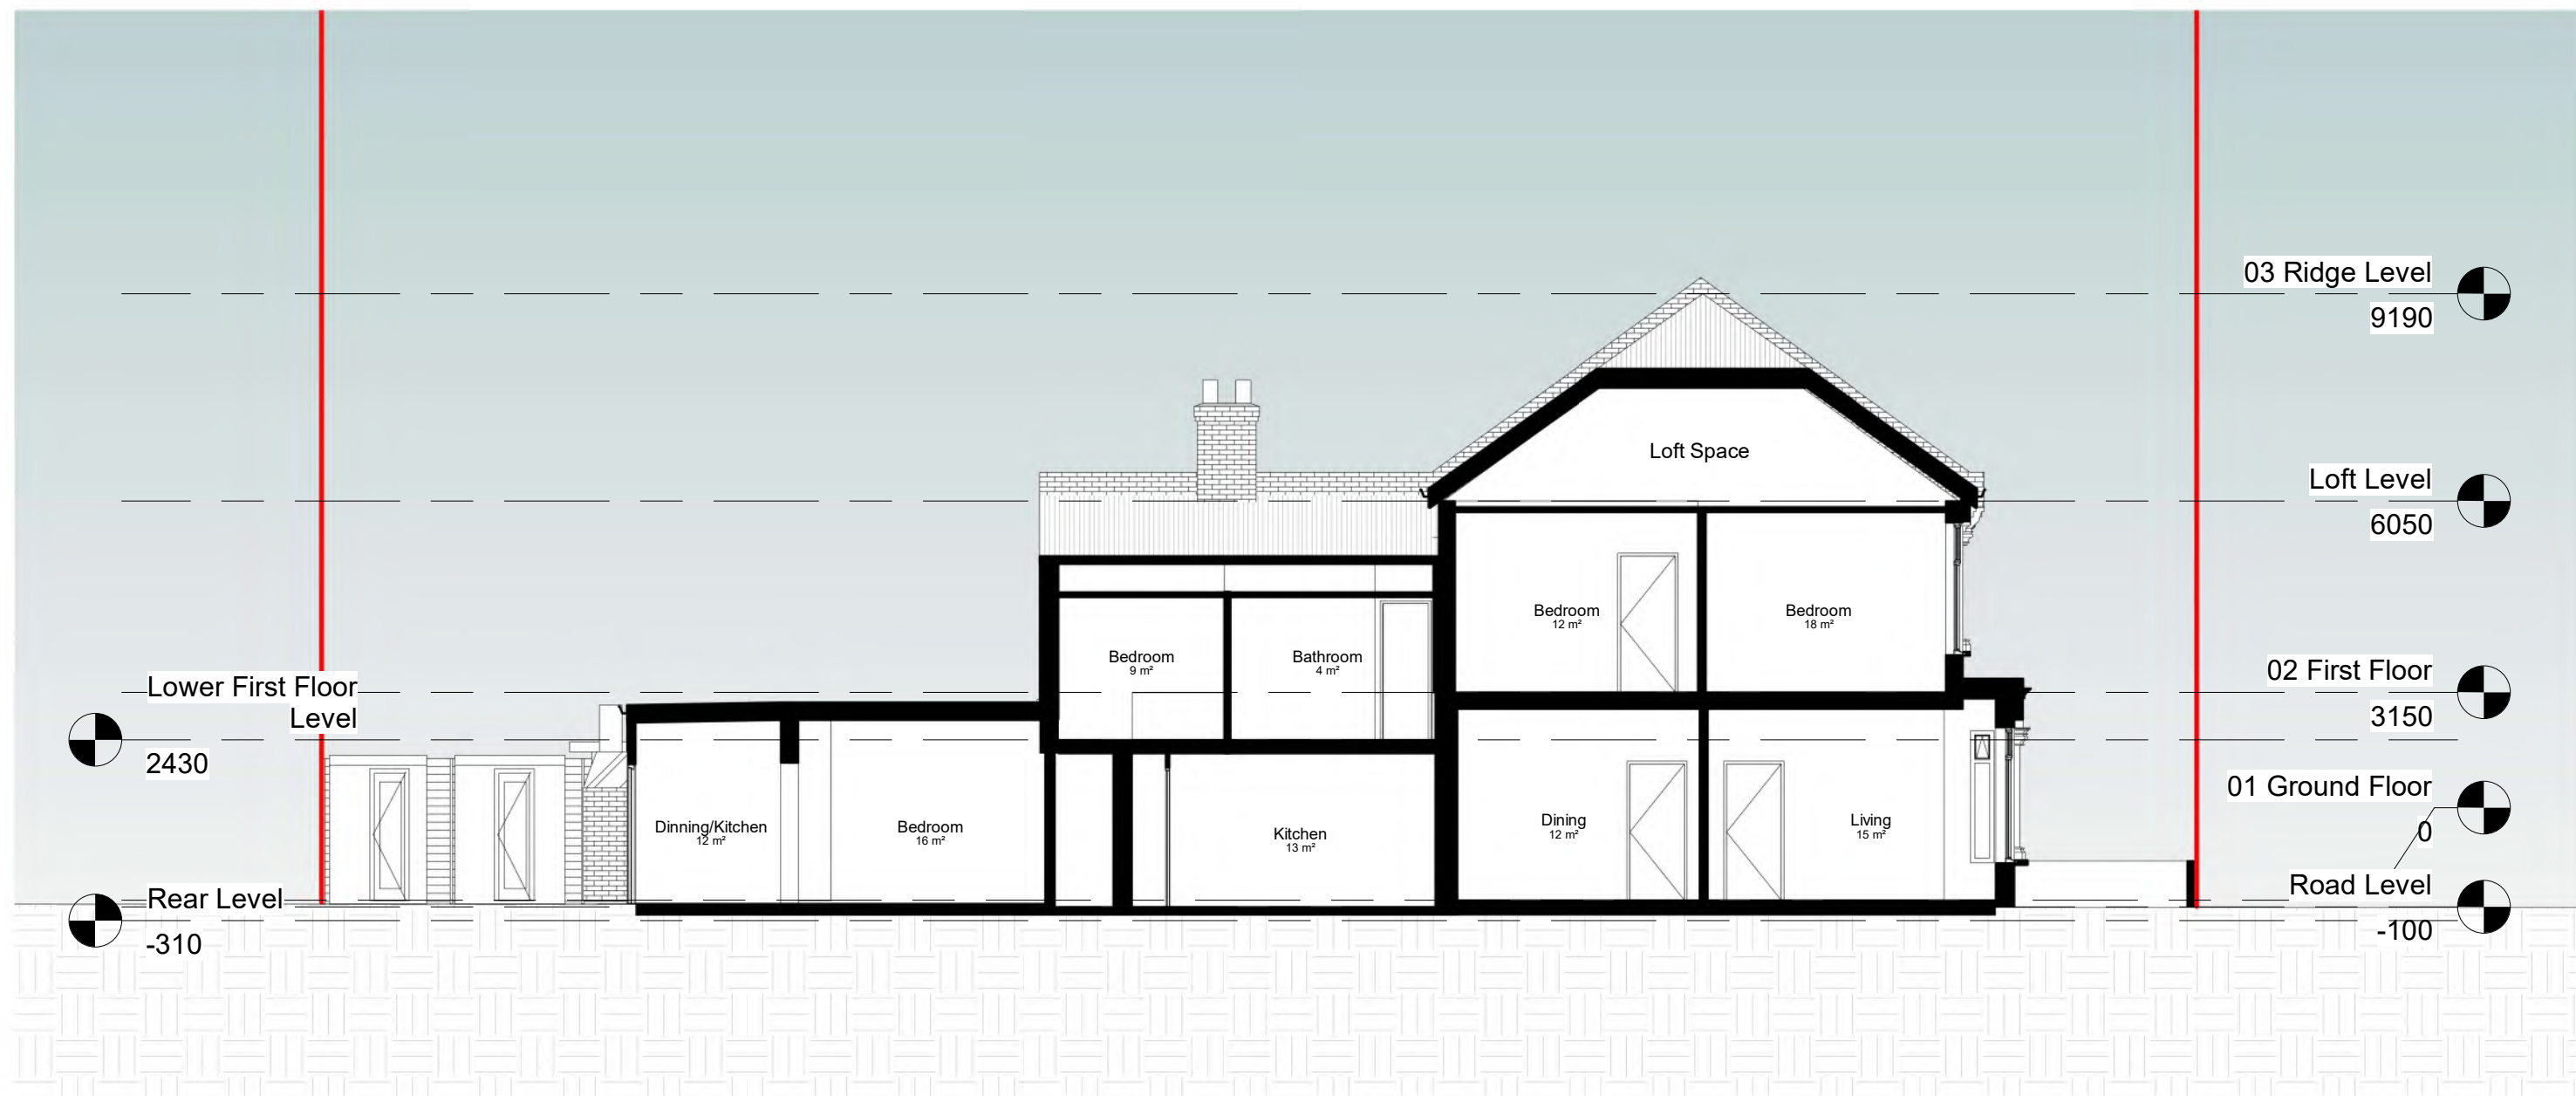

NOTES:
THE DRAWINGS ARE FOR PLANNING PURPOSES ONLY.
CONTRACTORS MUST VERIFY ALL DIMENSIONS AT THE SITE BEFORE COMMENCING ANY WORK.
NO CONSTRUCTION WORK BEFORE BUILDING CONTROL APPROVAL AND STRUCTURAL ENGINEER CONFIRMATION.
ALL DRAWINGS ARE TO BE READ IN CONJUNCTION WITH ALL RELEVANT DRAWINGS AND SPECIFICATIONS.

Rev	Description	Date

PROJECT TITLE
43 Vicarage Road, Londres N17 0BB


Date
Nov 2025

DRWAING NUMBER
EX S001

DRAWING TITLE
Existing Section AA

Scale (@ A3)
1 : 100



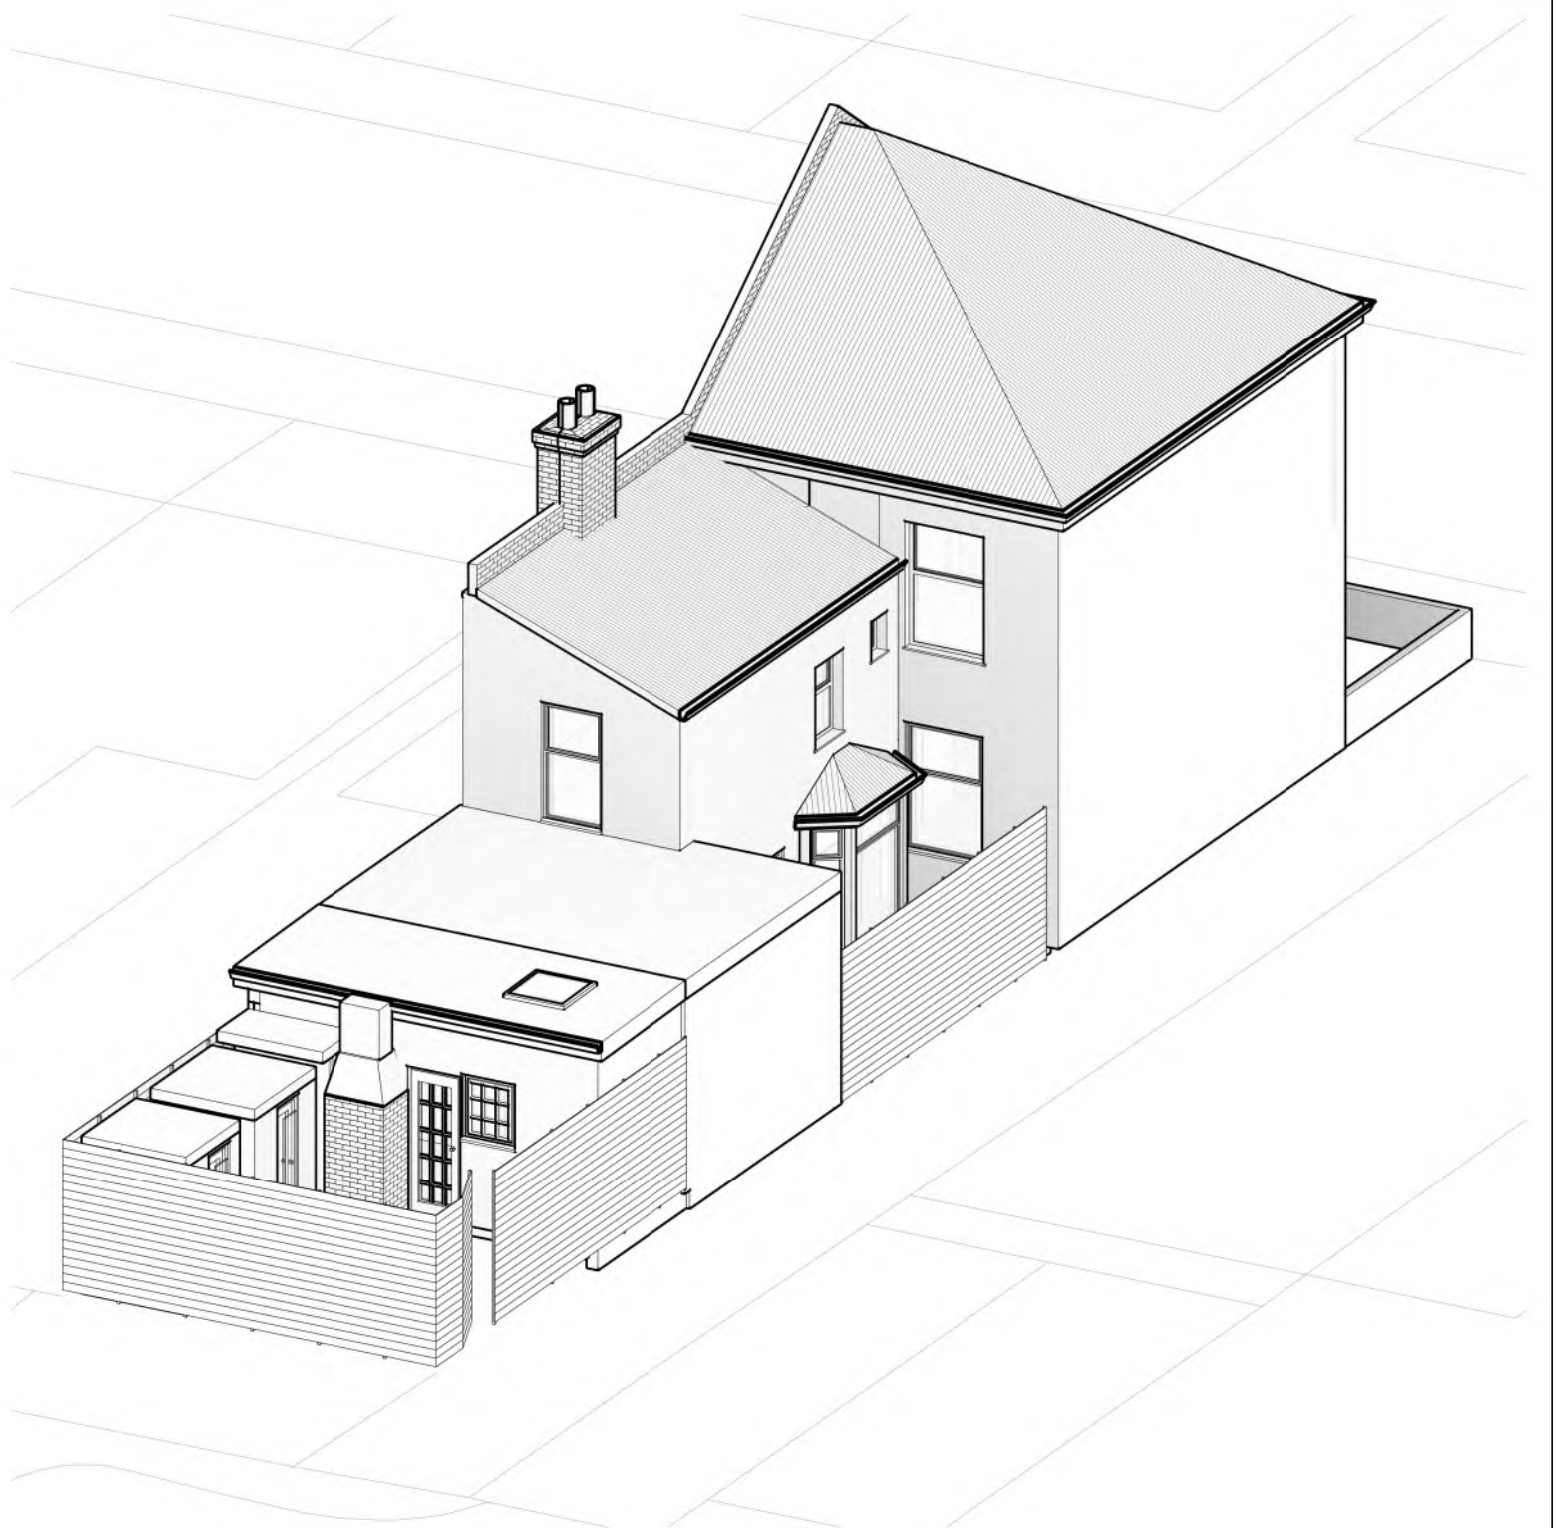

NOTES.

THE DRAWINGS ARE FOR PLANNING PURPOSES ONLY.

CONTRACTORS MUST VERIFY ALL DIMENSIONS AT THE SITE BEFORE COMMENCING ANY WORK.

NO CONSTRUCTION WORK BEFORE BUILDING CONTROL APPROVAL AND STRUCTURAL ENGINEER CONFIRMATION.

ALL DRAWINGS ARE TO BE READ IN CONJUNCTION WITH ALL RELEVANT DRAWINGS AND SPECIFICATIONS.

Rev	Description	Date

PROJECT TITLE	
43 Vicarage Road, Londres N17 0BB	
Date	DRWAING NUMBER
Nov 2025	EX PE003

DRAWING TITLE
Existing Perspectivas
Scale (@ A3)

