



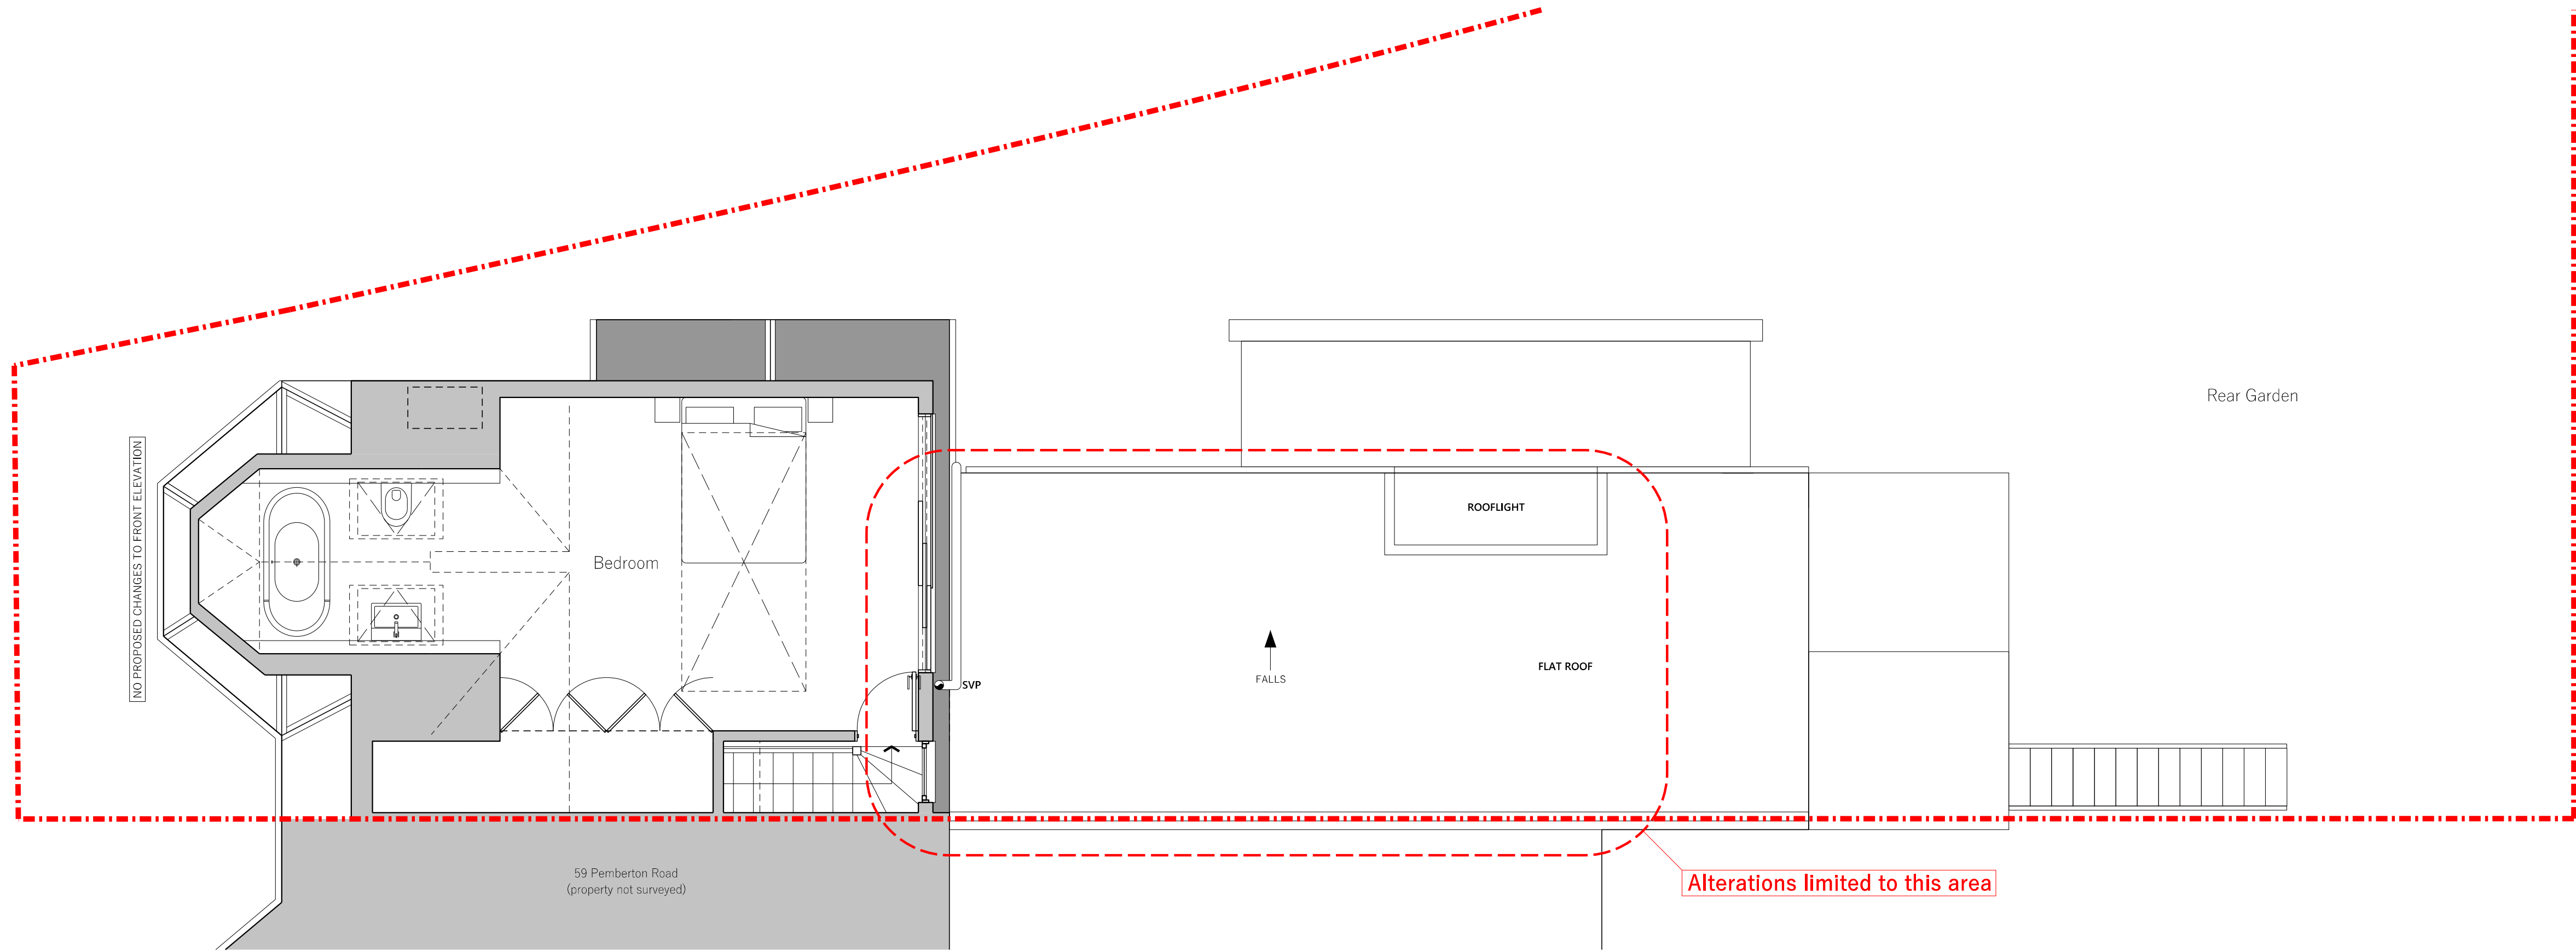

Existing Second Floor Plan

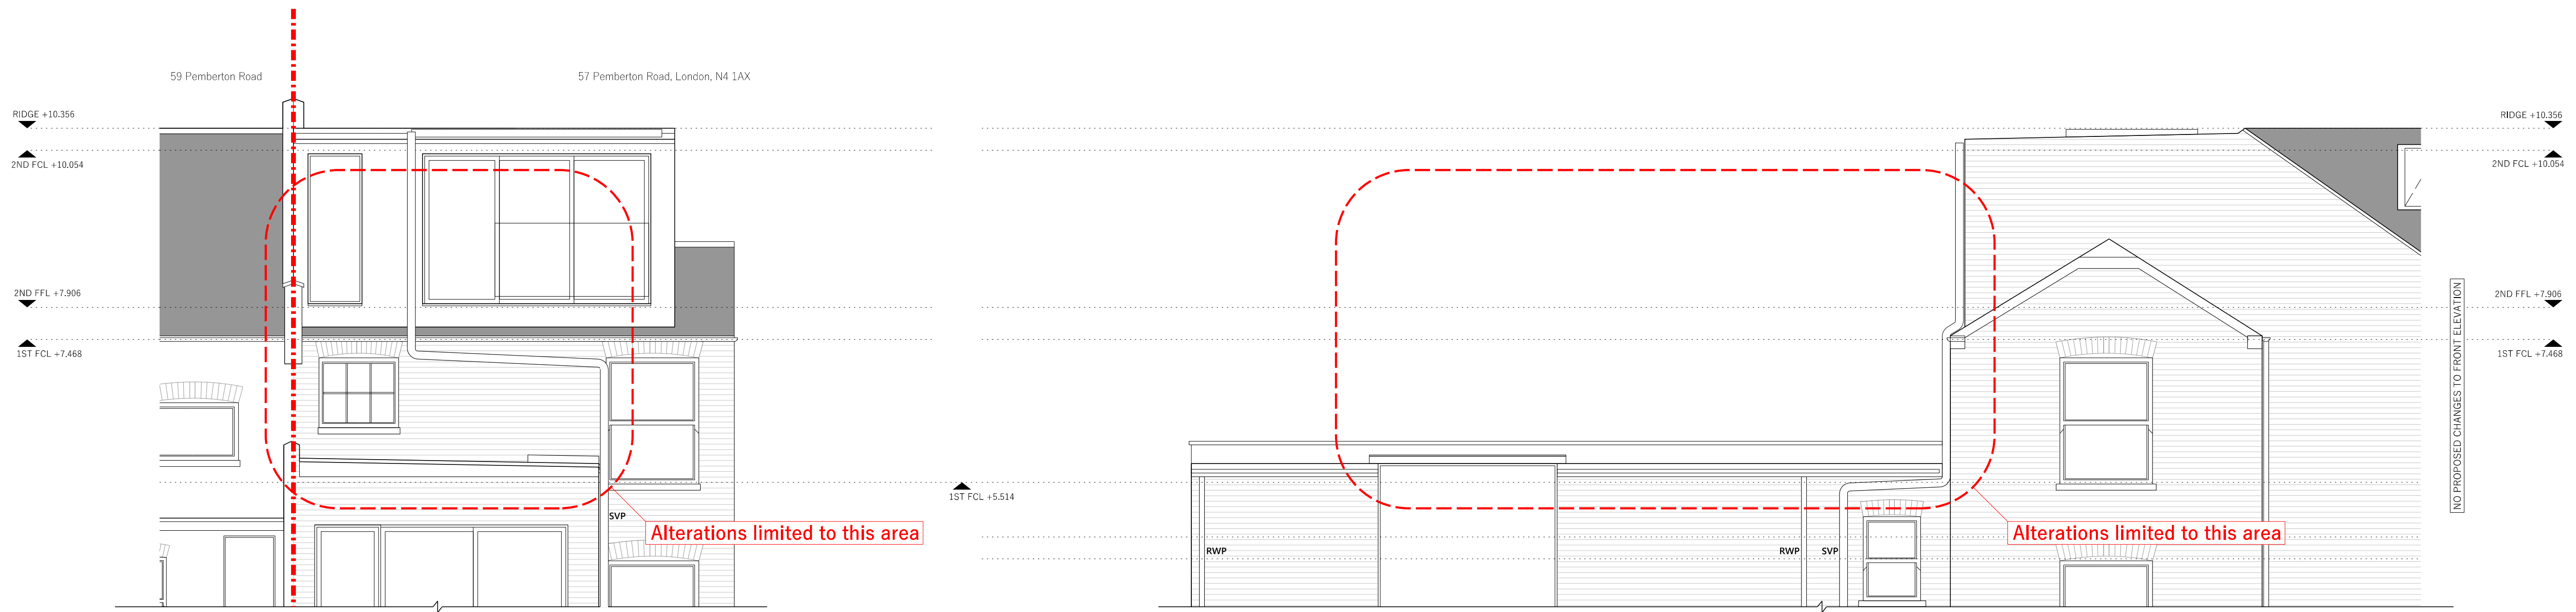

Existing Rear Elevation

Existing Side Elevation

PLANNING General Arrangement

Project address
57 Pemberton Road, London, N4 1AX

Drawing title
Existing Second Floor Plan and Rear and Side Elevations

Scale
1:25 @ A1, 1:50 @ A3

Drawing number
333_203

Revision	Date	Notes
A	27.01.2026	FIRST ISSUE

General Notes


This drawing should be read in conjunction with all other Crafted Architecture and Planning Ltd drawings and accompanying written information. Any discrepancies in the drawn or written information to be reported to Crafted Architecture and Planning Ltd without delay. It is the contractor's responsibility to ensure that all built works are constructed in line with the latest UK Building Regulations.

This drawing and the designs within are under copyright owned by Crafted Architecture and Planning Ltd, and may not be used or reproduced without express permission.

Legend

Application boundary line

North Point

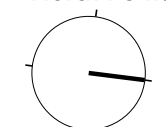

Scale

1:25 @ A1, 1:50 @ A3



Planning Notes

This drawing is solely for submission to the local planning authority for assessment of planning approval. It does not guarantee compliance with any other building standards. Use for any other purpose is strictly forbidden, and Crafted Architecture and Planning Ltd accept no liability for any issues that may arise from their misuse.

CRAFTED ARCHITECTURE + PLANNING

020 8050 1781 / studio@capltd.co.uk / www.capltd.co.uk

Copyright © Crafted Architecture and Planning Ltd 2026