



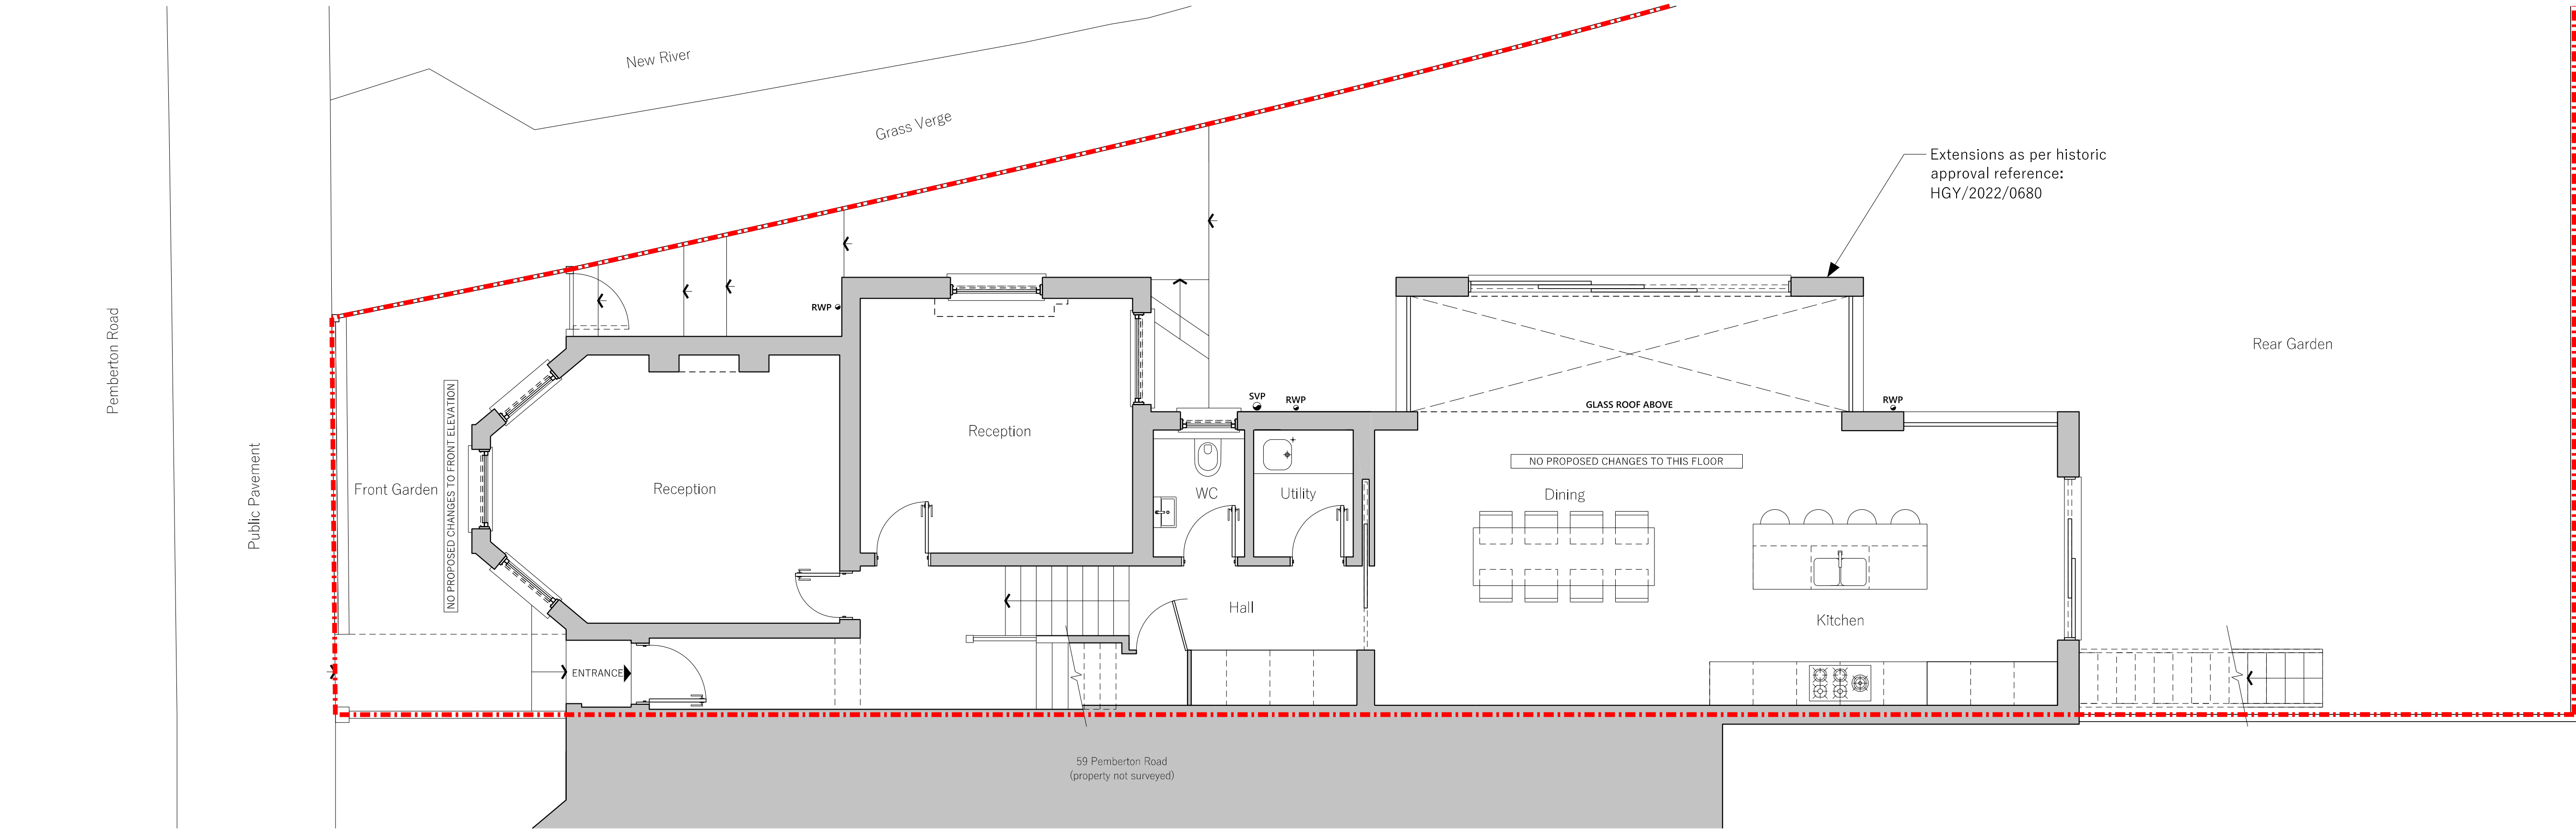

Existing Ground Floor Plan

NO PROPOSED CHANGES TO THESE FLOOR PLANS
PLANS INCLUDED FOR REFERENCE ONLY

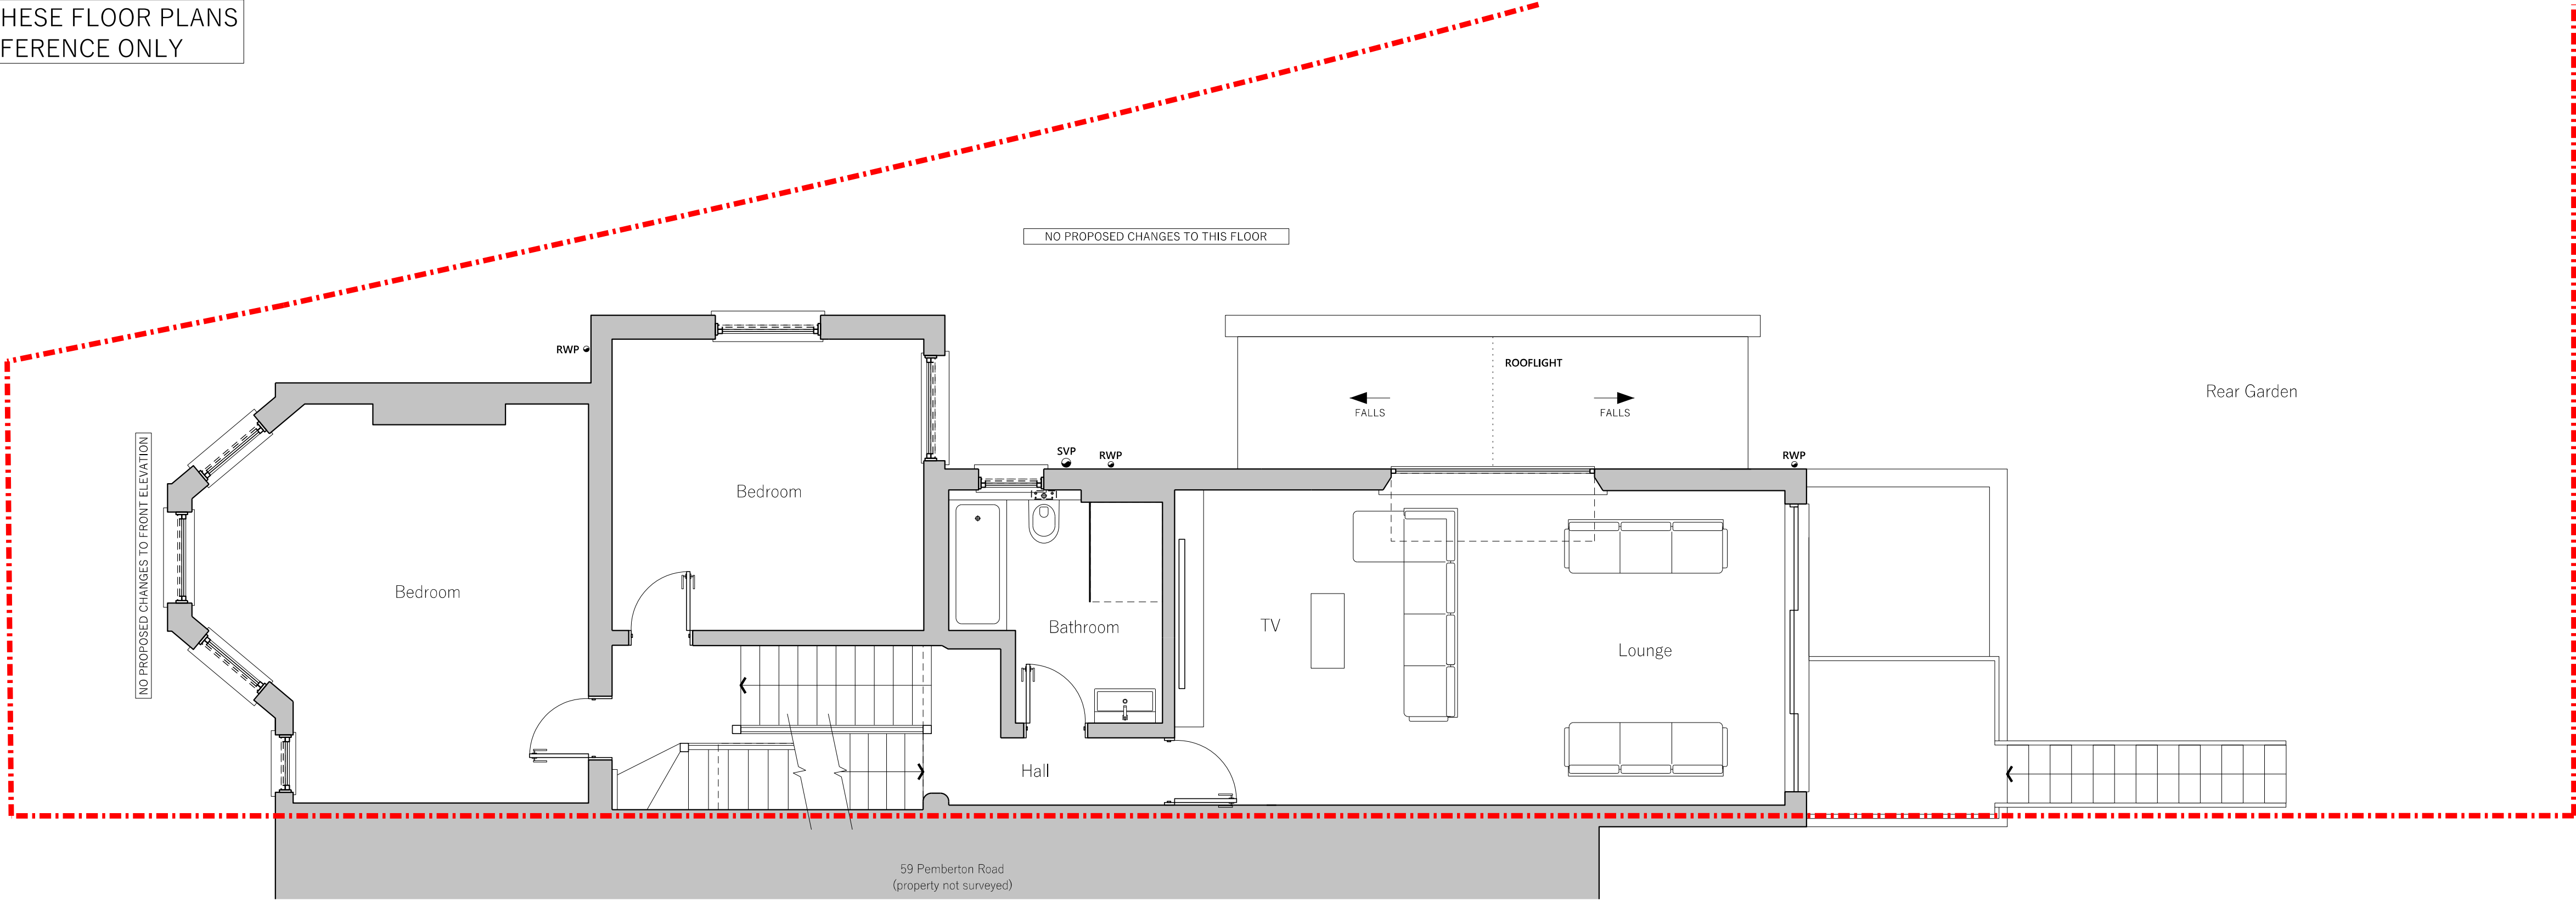

Existing First Floor Plan

NO PROPOSED CHANGES TO THESE FLOOR PLANS
PLANS INCLUDED FOR REFERENCE ONLY

PLANNING
General Arrangement

Project address	
57 Pemberton Road, London, N4 1AX	
Drawing title	
Existing Ground and First Floor Plans	
Scale	Drawing number
1:50 @ A1, 1:100 @ A3	333_202

Revision	Date	Notes
A	27.01.2026	FIRST ISSUE

General Notes

This drawing should be read in conjunction with all other Crafted Architecture and Planning Ltd drawings and accompanying written information. Any discrepancies in the drawn or written information to be reported to Crafted Architecture and Planning Ltd without delay. It is the contractor's responsibility to ensure that all built works are constructed in line with the latest UK Building Regulations.

This drawing and the designs within are under copyright owned by Crafted Architecture and Planning Ltd, and may not be used or reproduced without express permission.

Legend

Application boundary line

North Point

Scale

1:50 @ A1, 1:100 @ A3

0 1m 2m 3m

Planning Notes

This drawing is solely for submission to the local planning authority for assessment of planning approval. It does not guarantee compliance with any other building standards. Use for any other purpose is strictly forbidden, and Crafted Architecture and Planning Ltd accept no liability for any issues that may arise from their misuse.

CRAFTED ARCHITECTURE + PLANNING

020 8050 1781 / studio@capltd.co.uk / www.capltd.co.uk

Copyright © Crafted Architecture and Planning Ltd 2026