

Studio 112 / Bradbury Works
10 Great Square
London, N1 8JN
www.neighbourhood-studio.com

Notes

01. Drawings indicate design intent only. The contractor & relevant consultants & / or sub-contractors to ensure all current building regulations, standards & other statutory requirements, codes of practice and local bylaws are complied with design development & construction.

02. Do not scale off this drawing. All dimensions to be checked on site.

03. Read in conjunction with all relevant specifications, scope of works, schedules and drawings. Any discrepancies to be reported immediately prior to finishes being applied.


04. The contractor is to agree any variations with
neighbourhood/ the client prior to construction or
procurement of any material/ manufacture

© COPYRIGHT 2025 neighbourhood-studio


 Proposed wall
 Existing wall
 Property boundary line




BLOCK PLAN - PROPOSED
1:200

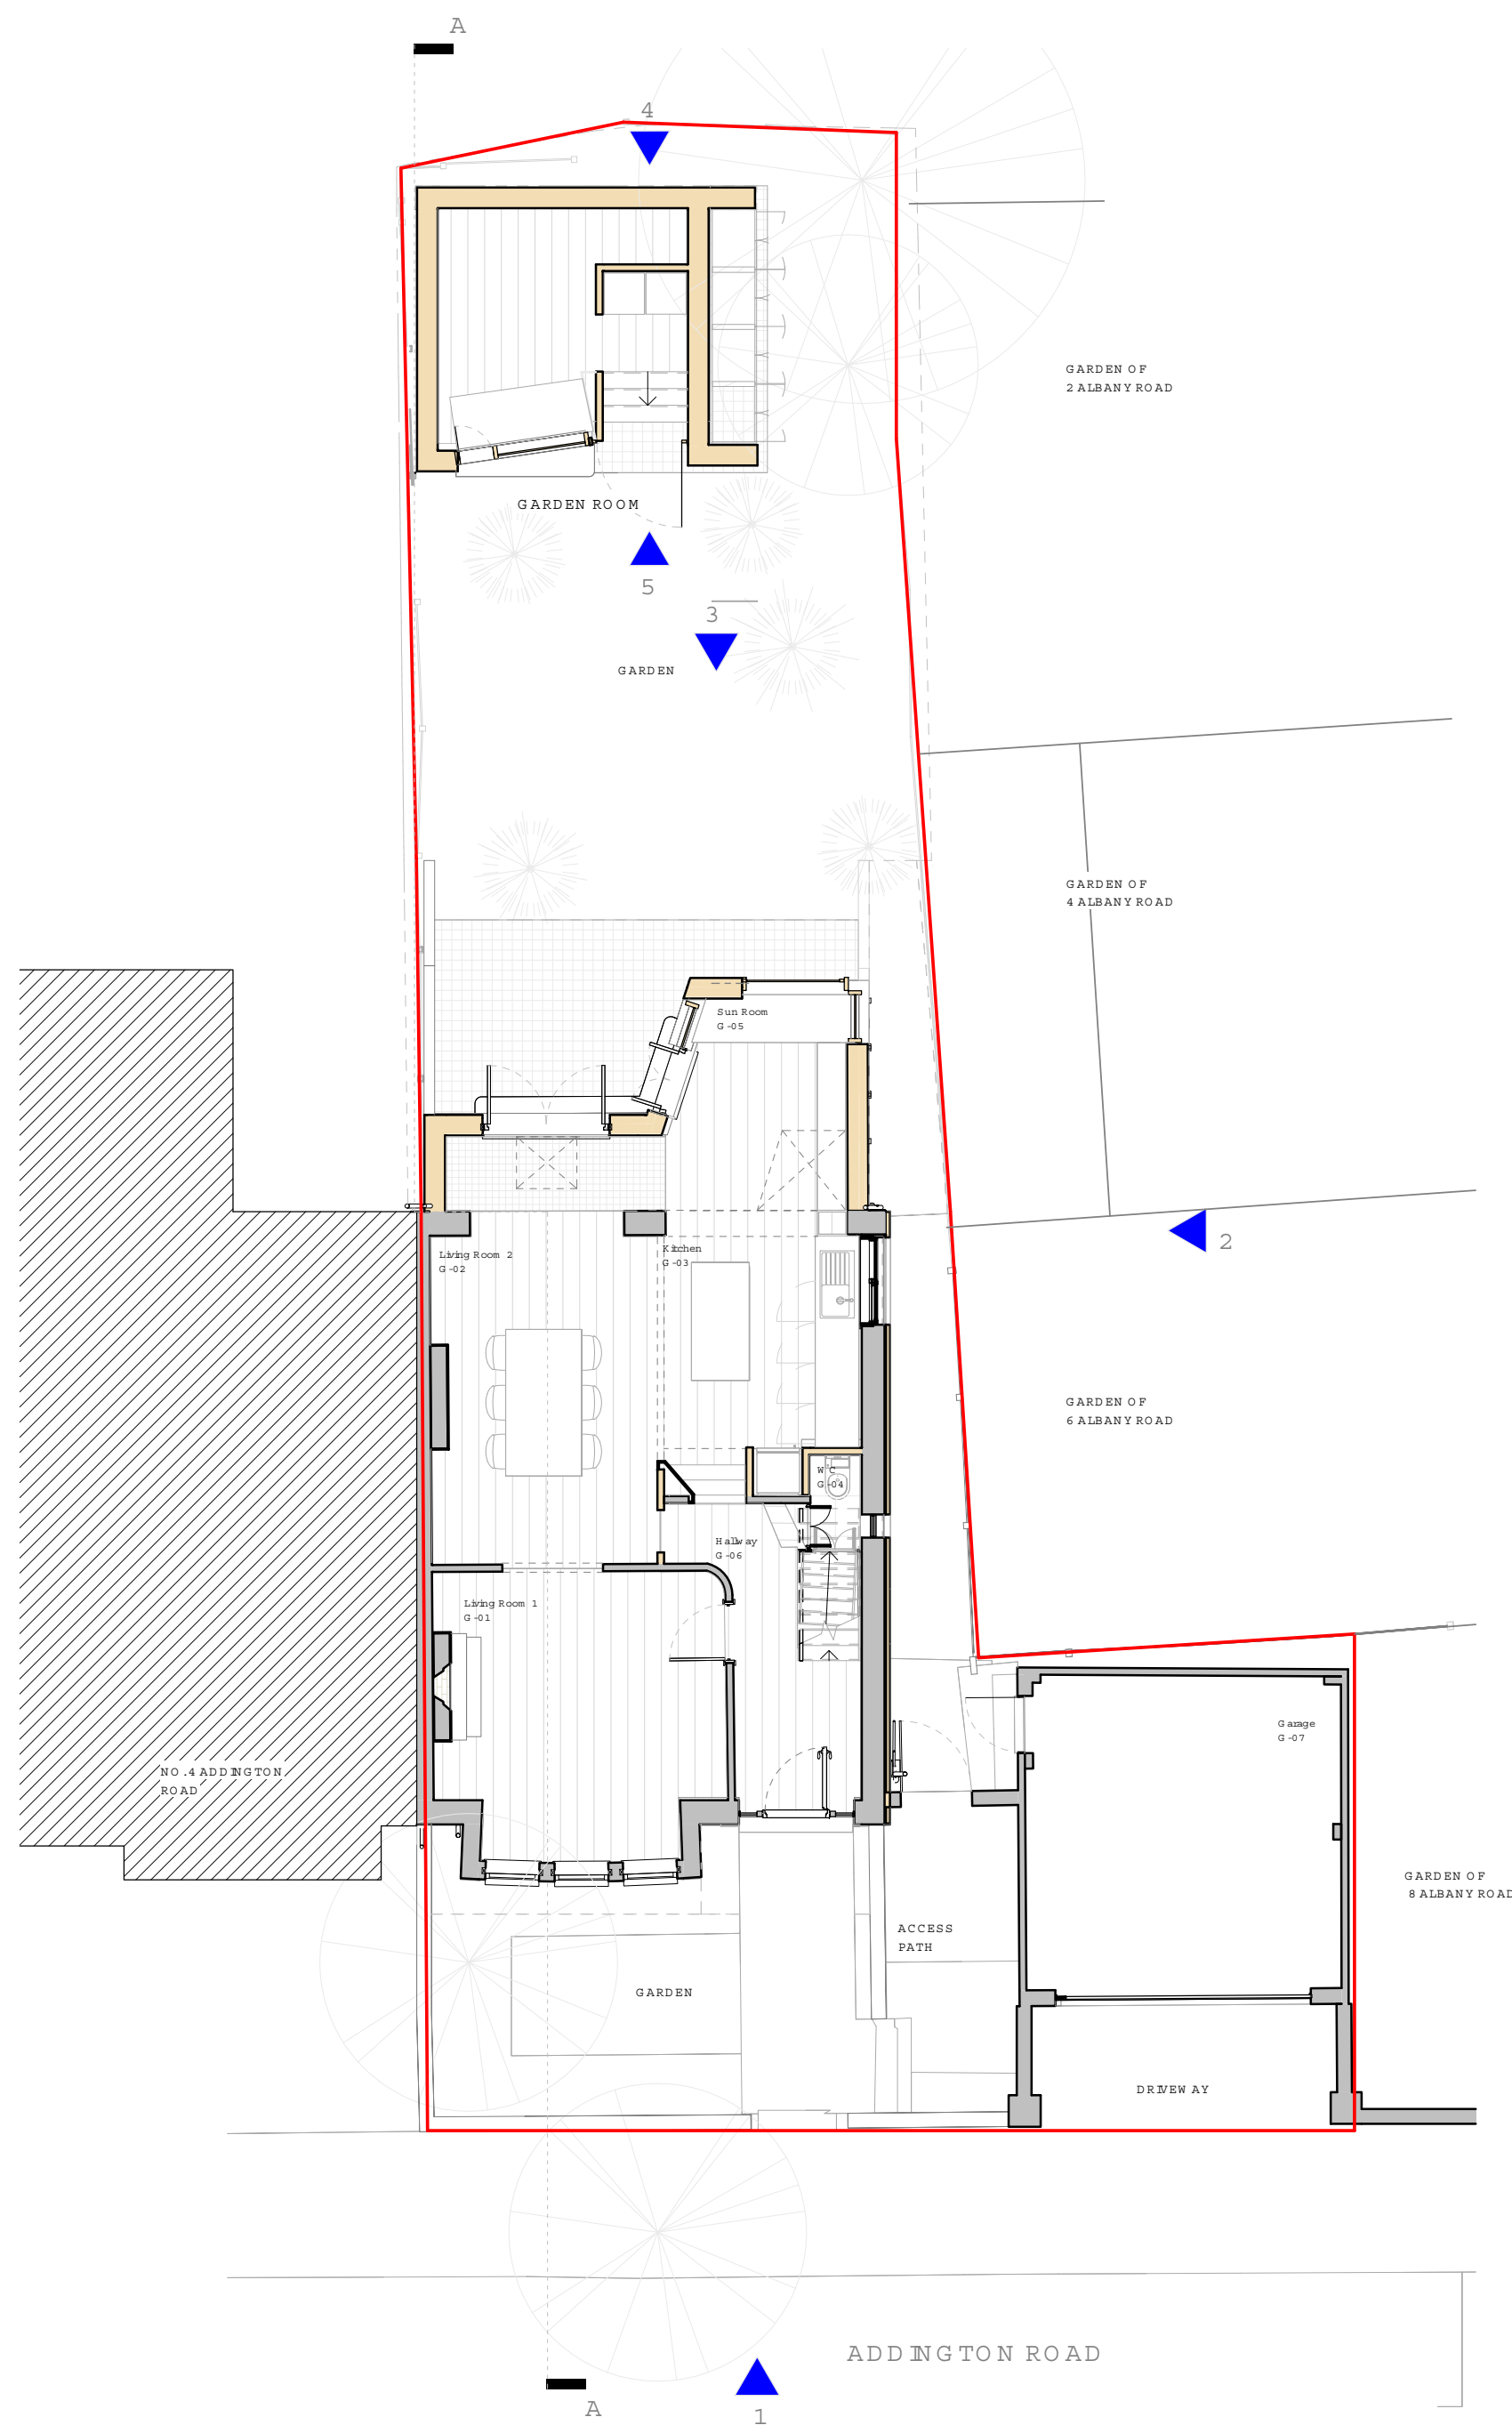

1 GROUND FLOOR PLAN -PROPOSED
1:100

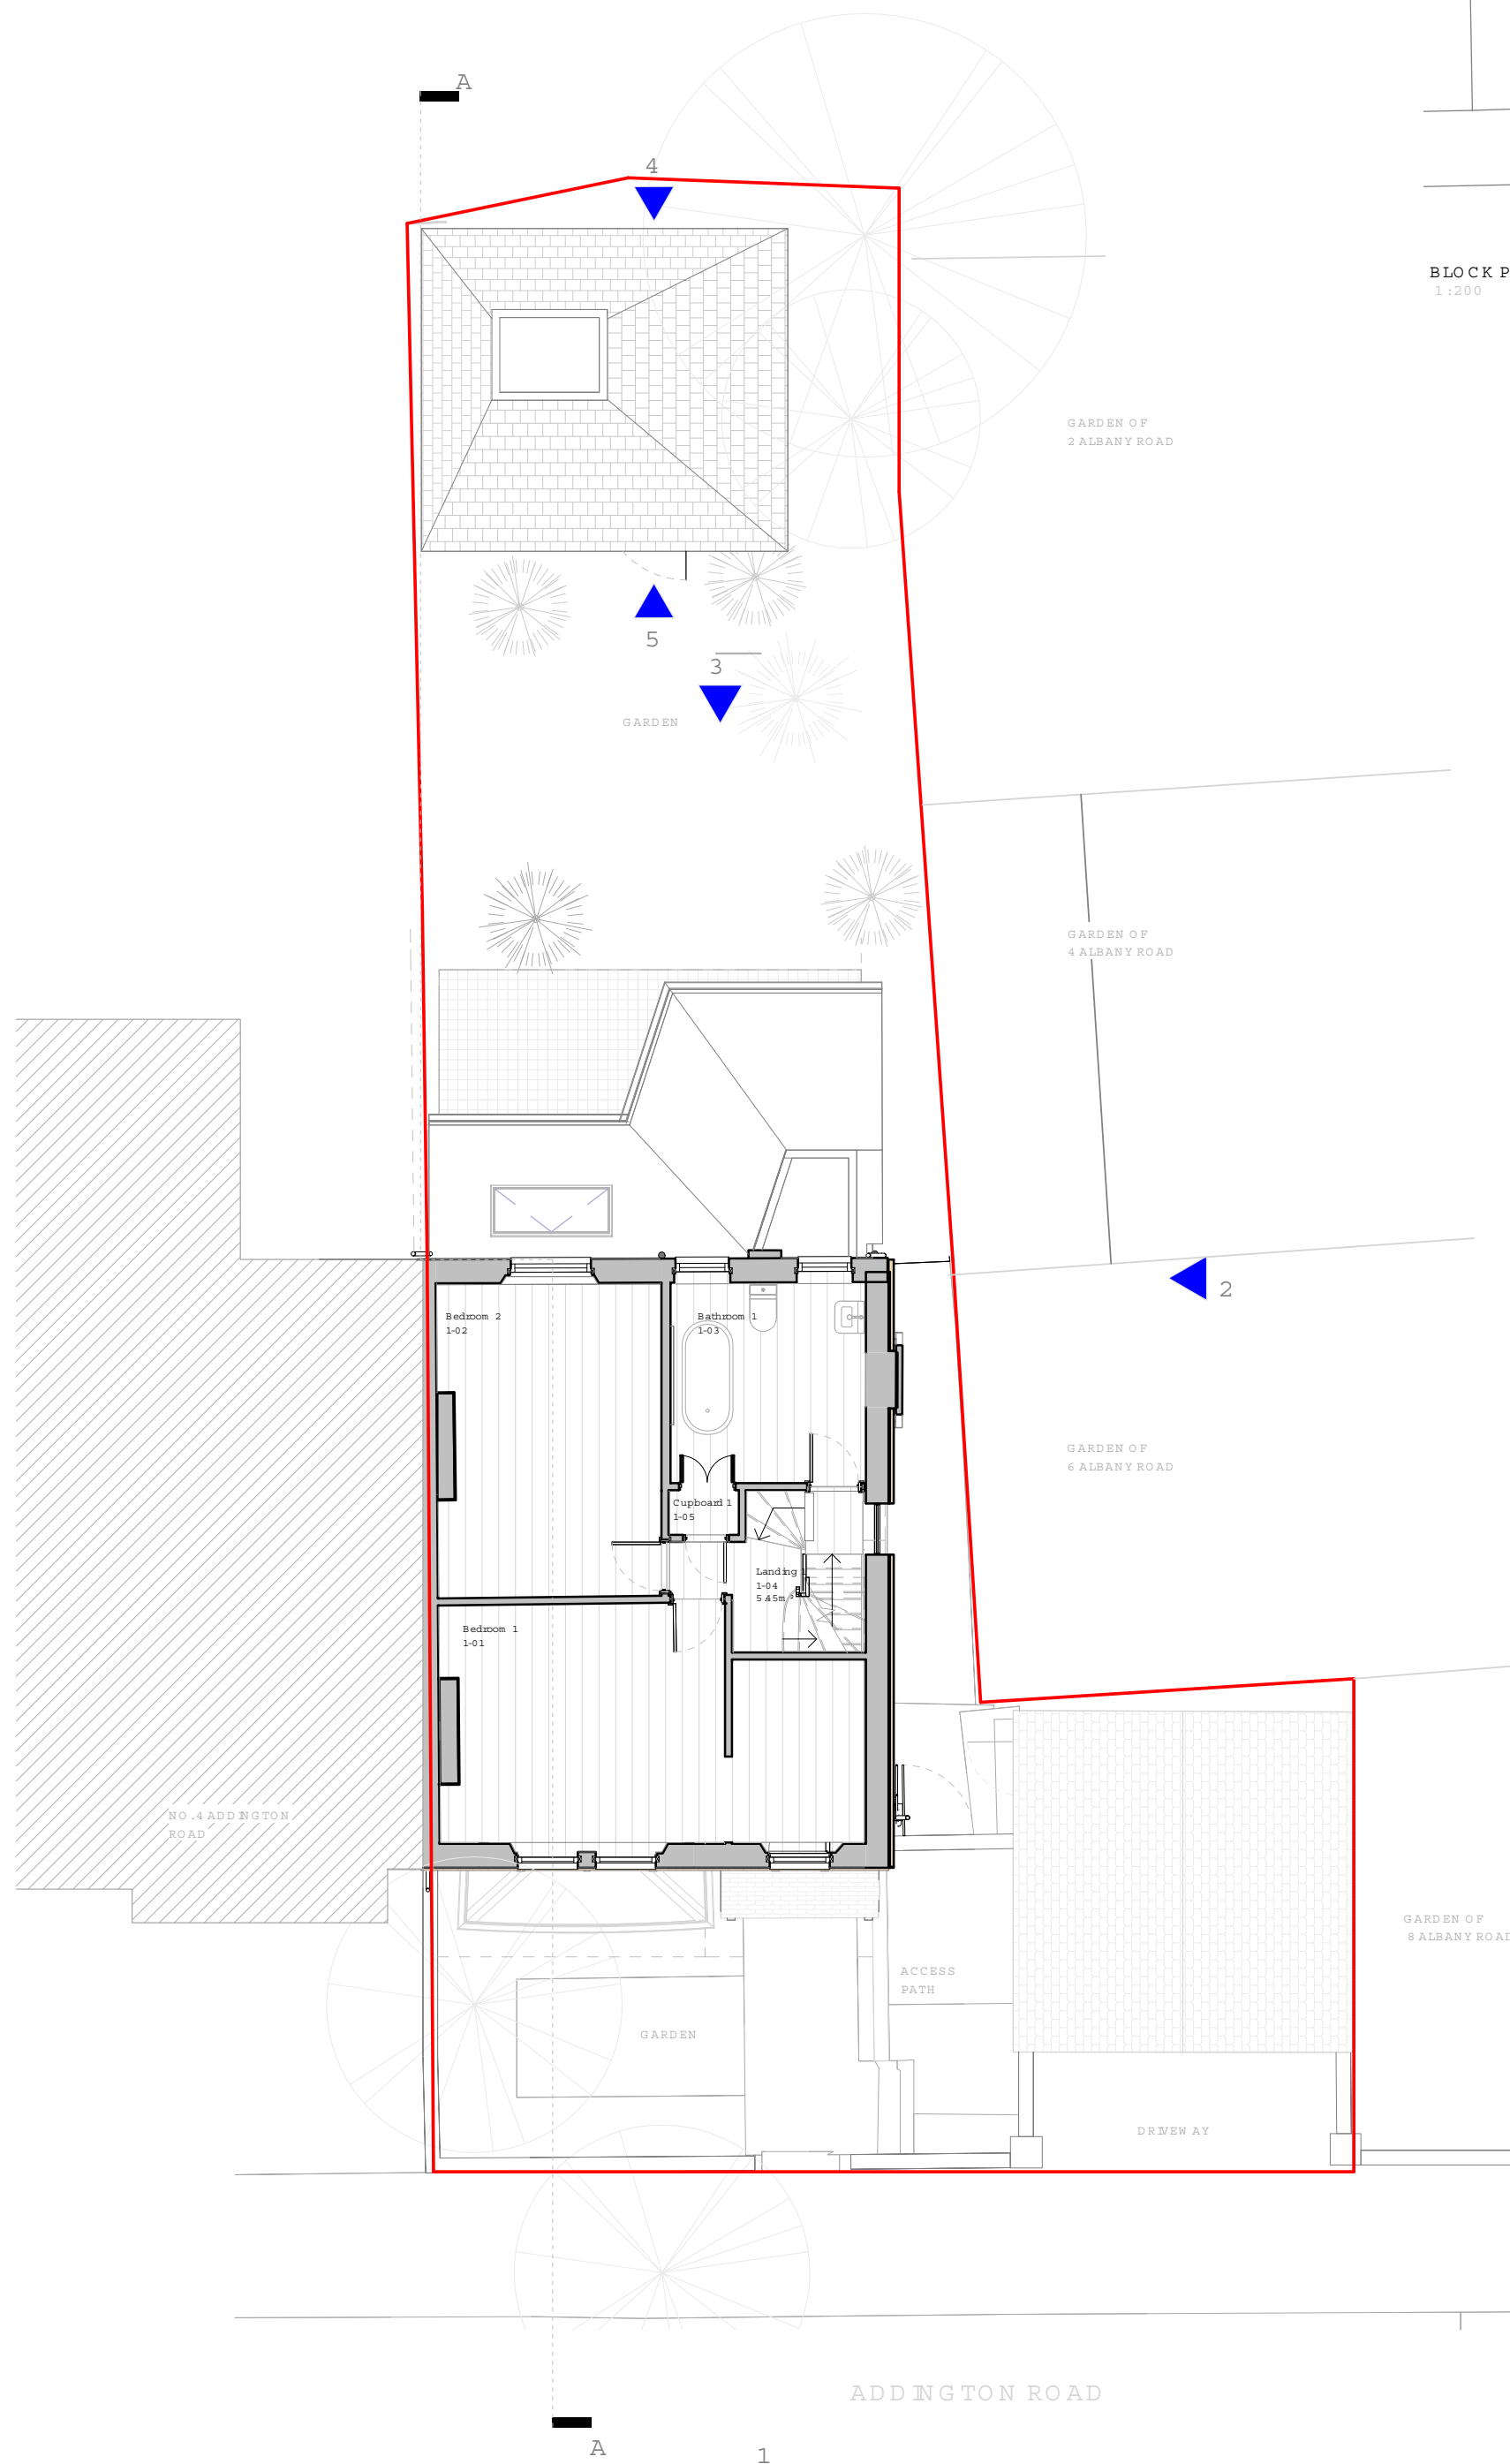

2 FIRST FLOOR PLAN -PROPOSED
1:100

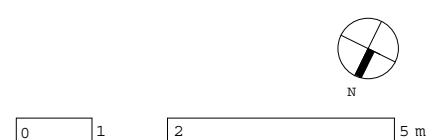[illegible]

2 Addington Road

N 4 4RP

Sheet Title
Ground and First Floor Plan - Proposed
Rear Extension
SCALE
As indicated @ A1

Sheet No. Drawn
P0-0001-P ATi

NEIGHBOURHOOD

Studio 123 / Neighbourhood
10000 Square
London, UK E1 1AA
www.neighbourhood-studio.com

Notes

01.0 new signs indicate design intent only. The contractor's relevant construction & / or sub-contractor to ensure all current building regulations, standards & other statutory requirements, codes of practice and local requirements are fully met with design developments and construction.



02. Do not scale off this drawing. A 2.5m remains to be checked on site.

03. Read in conjunction with all relevant specifications, scope of work, schedules and drawings. Any discrepancies to be reported in writing prior to the start of work.

04. The contractor to agree any variations with the neighbourhood / the Client prior to construction or procurement of any new structure.


© COPYRIGHT 2025 neighbourhood-studio

Proposed wall
Existing wall
Property boundary line

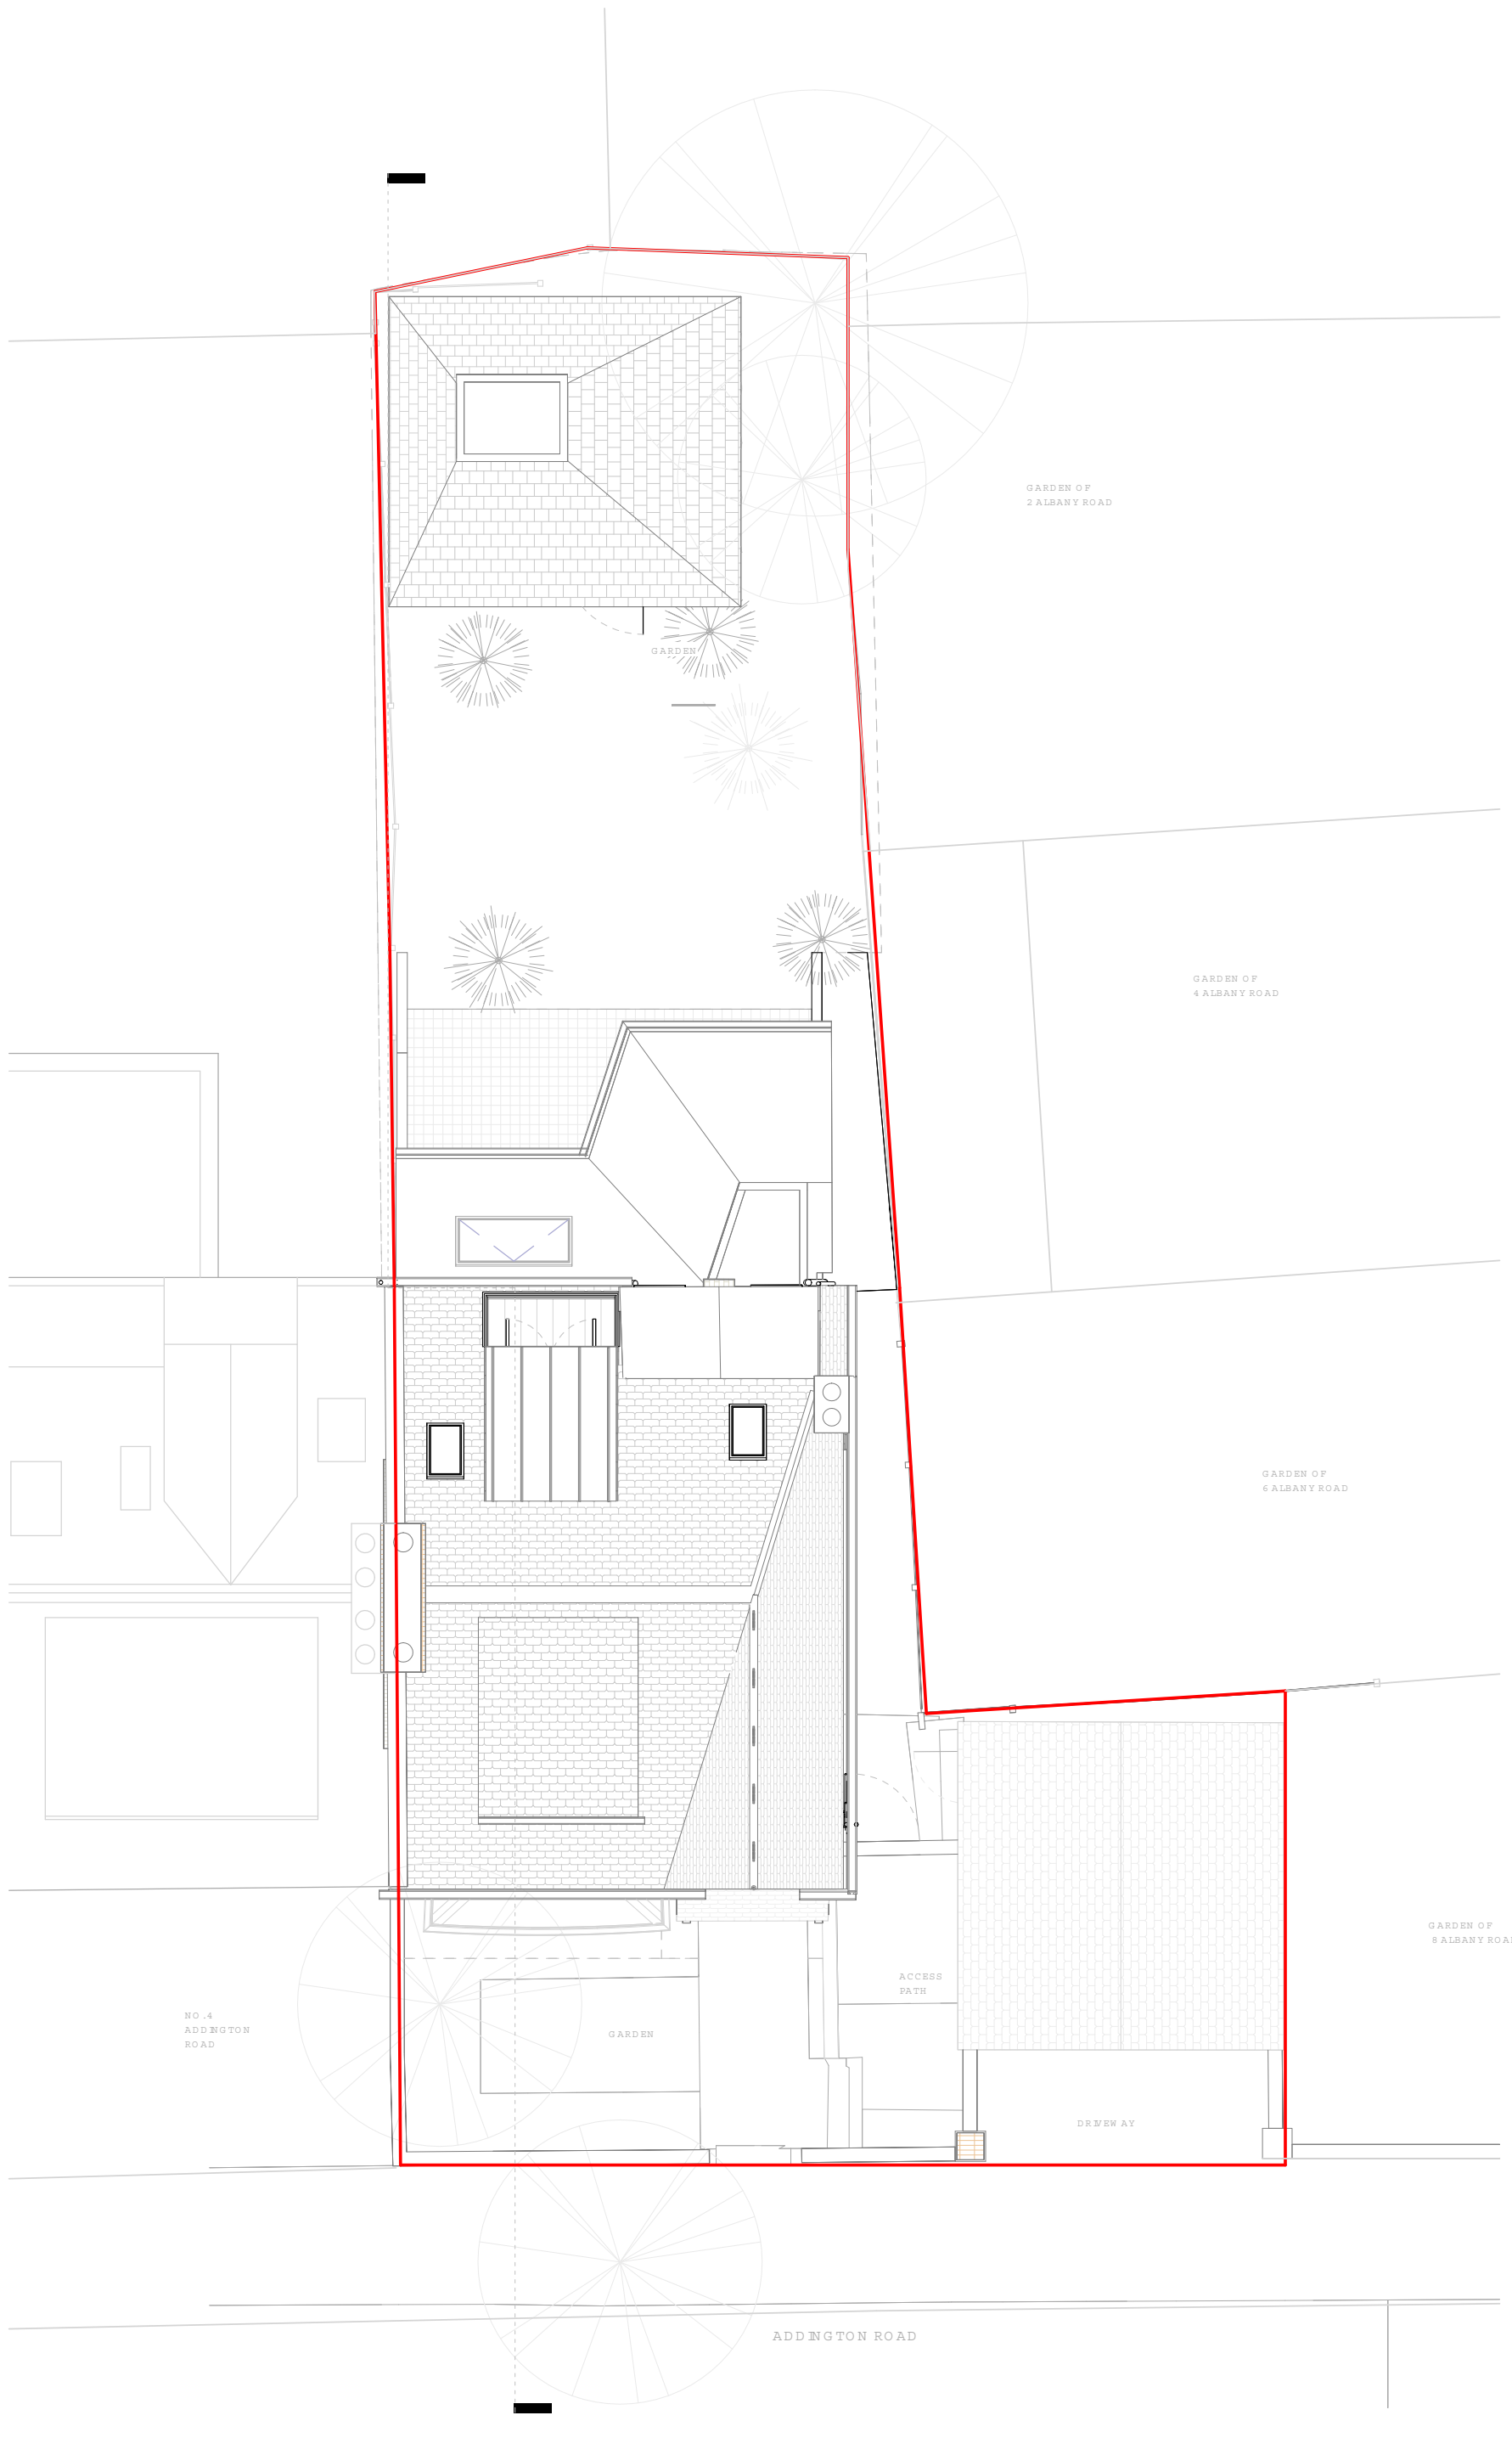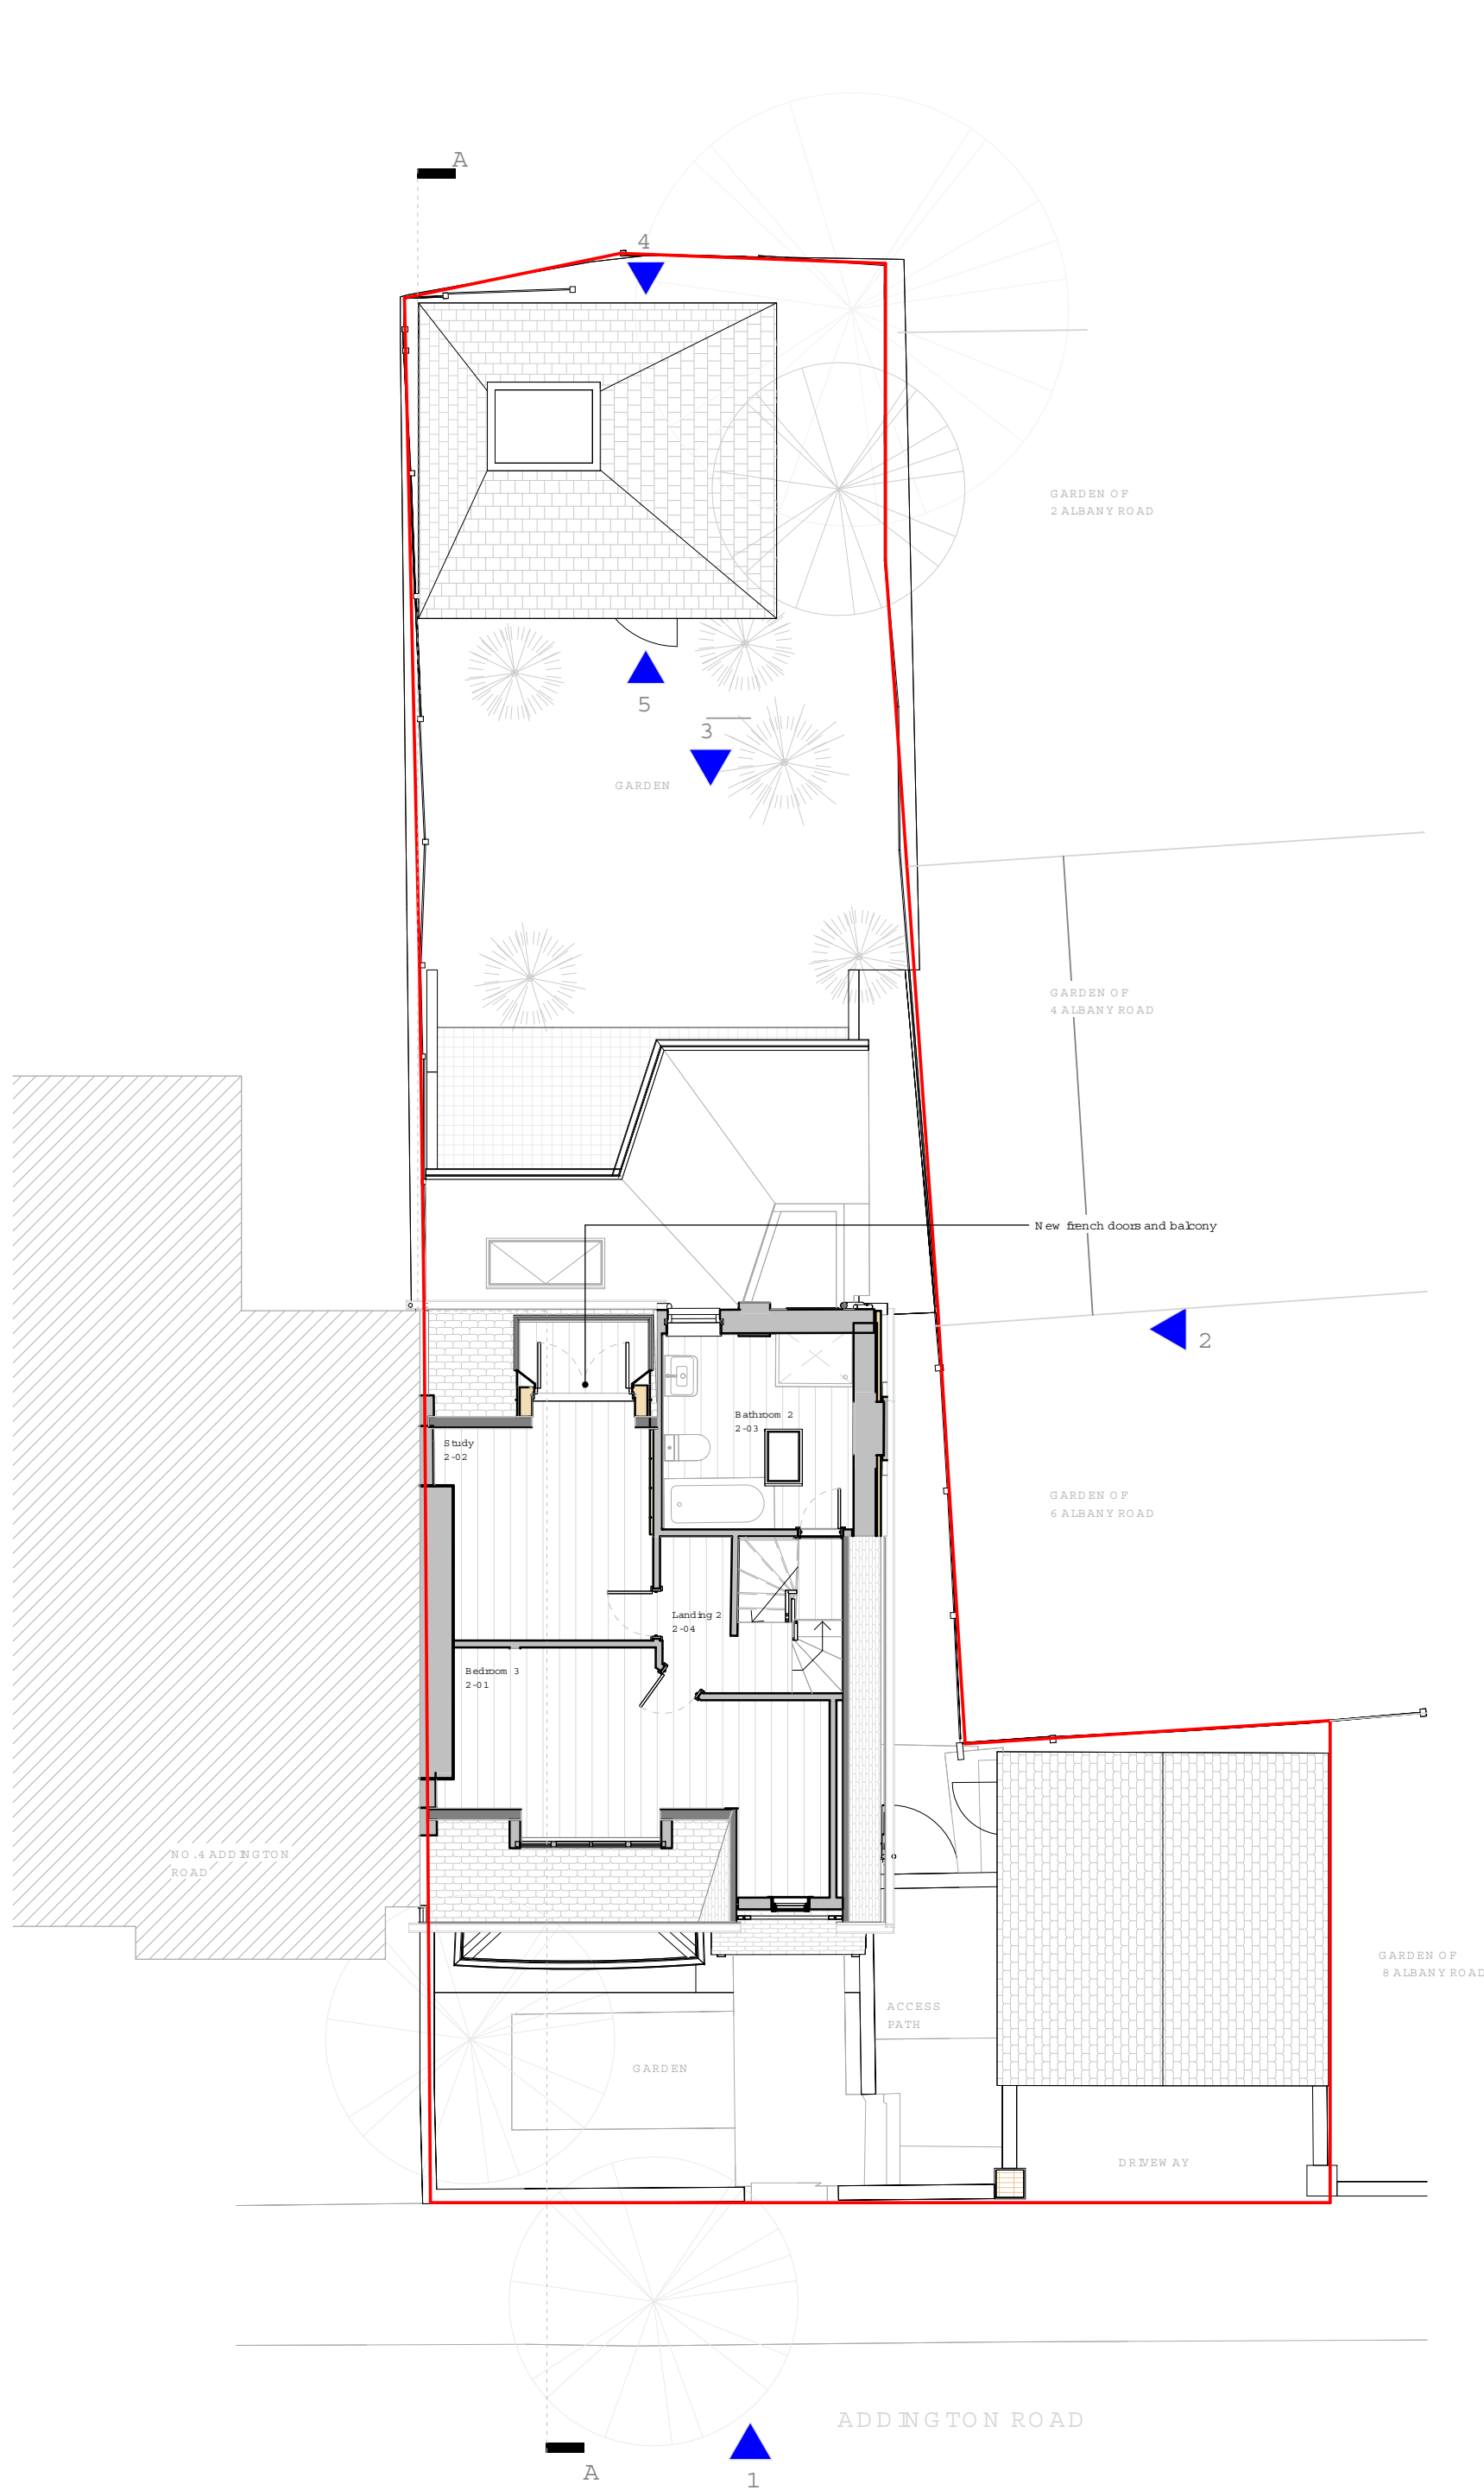

SECOND FLOOR PLAN - PROPOSED

ROOF PLAN - PROPOSED

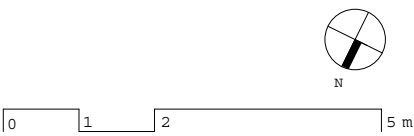

Rev.	Date	Drawn By	Checked By
1	28/01/26	ISSUED FOR PLANNING	AT1 LR

Project Title
2 Addington Road

Postcode
N4 4RP

Sheet Title
Second and Roof Plan - Proposed Rear Extension
SCALE
1:100 @ A1

Sheet No.
P0-0002-P

Drawn By
AT1

Studio 112 / Bradbury House
30 Fleet Square
London, SE 8 5JN
www.neighbourhood-studio.com

01 Drawings indicate design intent only. The contractor & relevant consultants & / or sub-contractors to ensure all current building regulations, standards & other statutory requirements, codes of practice and landed requirements are implemented with design development & construction.







02. Do not scale off this drawing. All dimensions to be checked on site.

03. Read in conjunction with all relevant specifications, scope of works, schedules and drawings. Any discrepancies to be reported immediately prior to finishes being applied.

04. The contractor is to agree any variations with neighbourhood/the client prior to construction or procurement of any material/s manufacture

© COPYRIGHT 2025 neighbourhood-studio

Property Boundary Line

      

01 Lead rooflight upstand
02 Zinc standing seam metal roof.
03 Traditional Lin e Render - ColourTBC .
04 Timber framed fixed double glazed unit
05 Galvanised steel gutter and down pipes.
06 Timber u/lioned curtain wall system
07 Louvered timber doors
08 Traditional Lin e Render/plinth and garden wall - ColourTBC .
09 Traditional Lin e Render (on 80mm insulation)
10 M in i n al f an e d fixed double glazed unit
11 Existing exposed brickwork.

12 Timber shingle roof
13 Hinged timber panel doors
14 Timber framed french doors.
15 Steel balustrade, painted.
16 Hinged timber panel in curtain wall.

17 Tin ber fram ed double glazed single door
18 Recessed tin ber sheking
19 Hinged tin ber fram ed w indow
20 Tin ber cladding
21 Tin ber fram ed french doors, painted to m atch existing w indow s
22 Aluminium fram ed rooflight.
23 Zinc clad dom er

0 1 2 5

28/01/26	ISSUED FOR PLANNING	ATI	LR
----------	---------------------	-----	----

Project Title

2 Addington Road

Testcode

Sheet 7 of 10

Sections and Elevations - Proposed Rear

Extension

SCALE

Sheet No.

Do you see it?

1993, 1994, 1995,26