




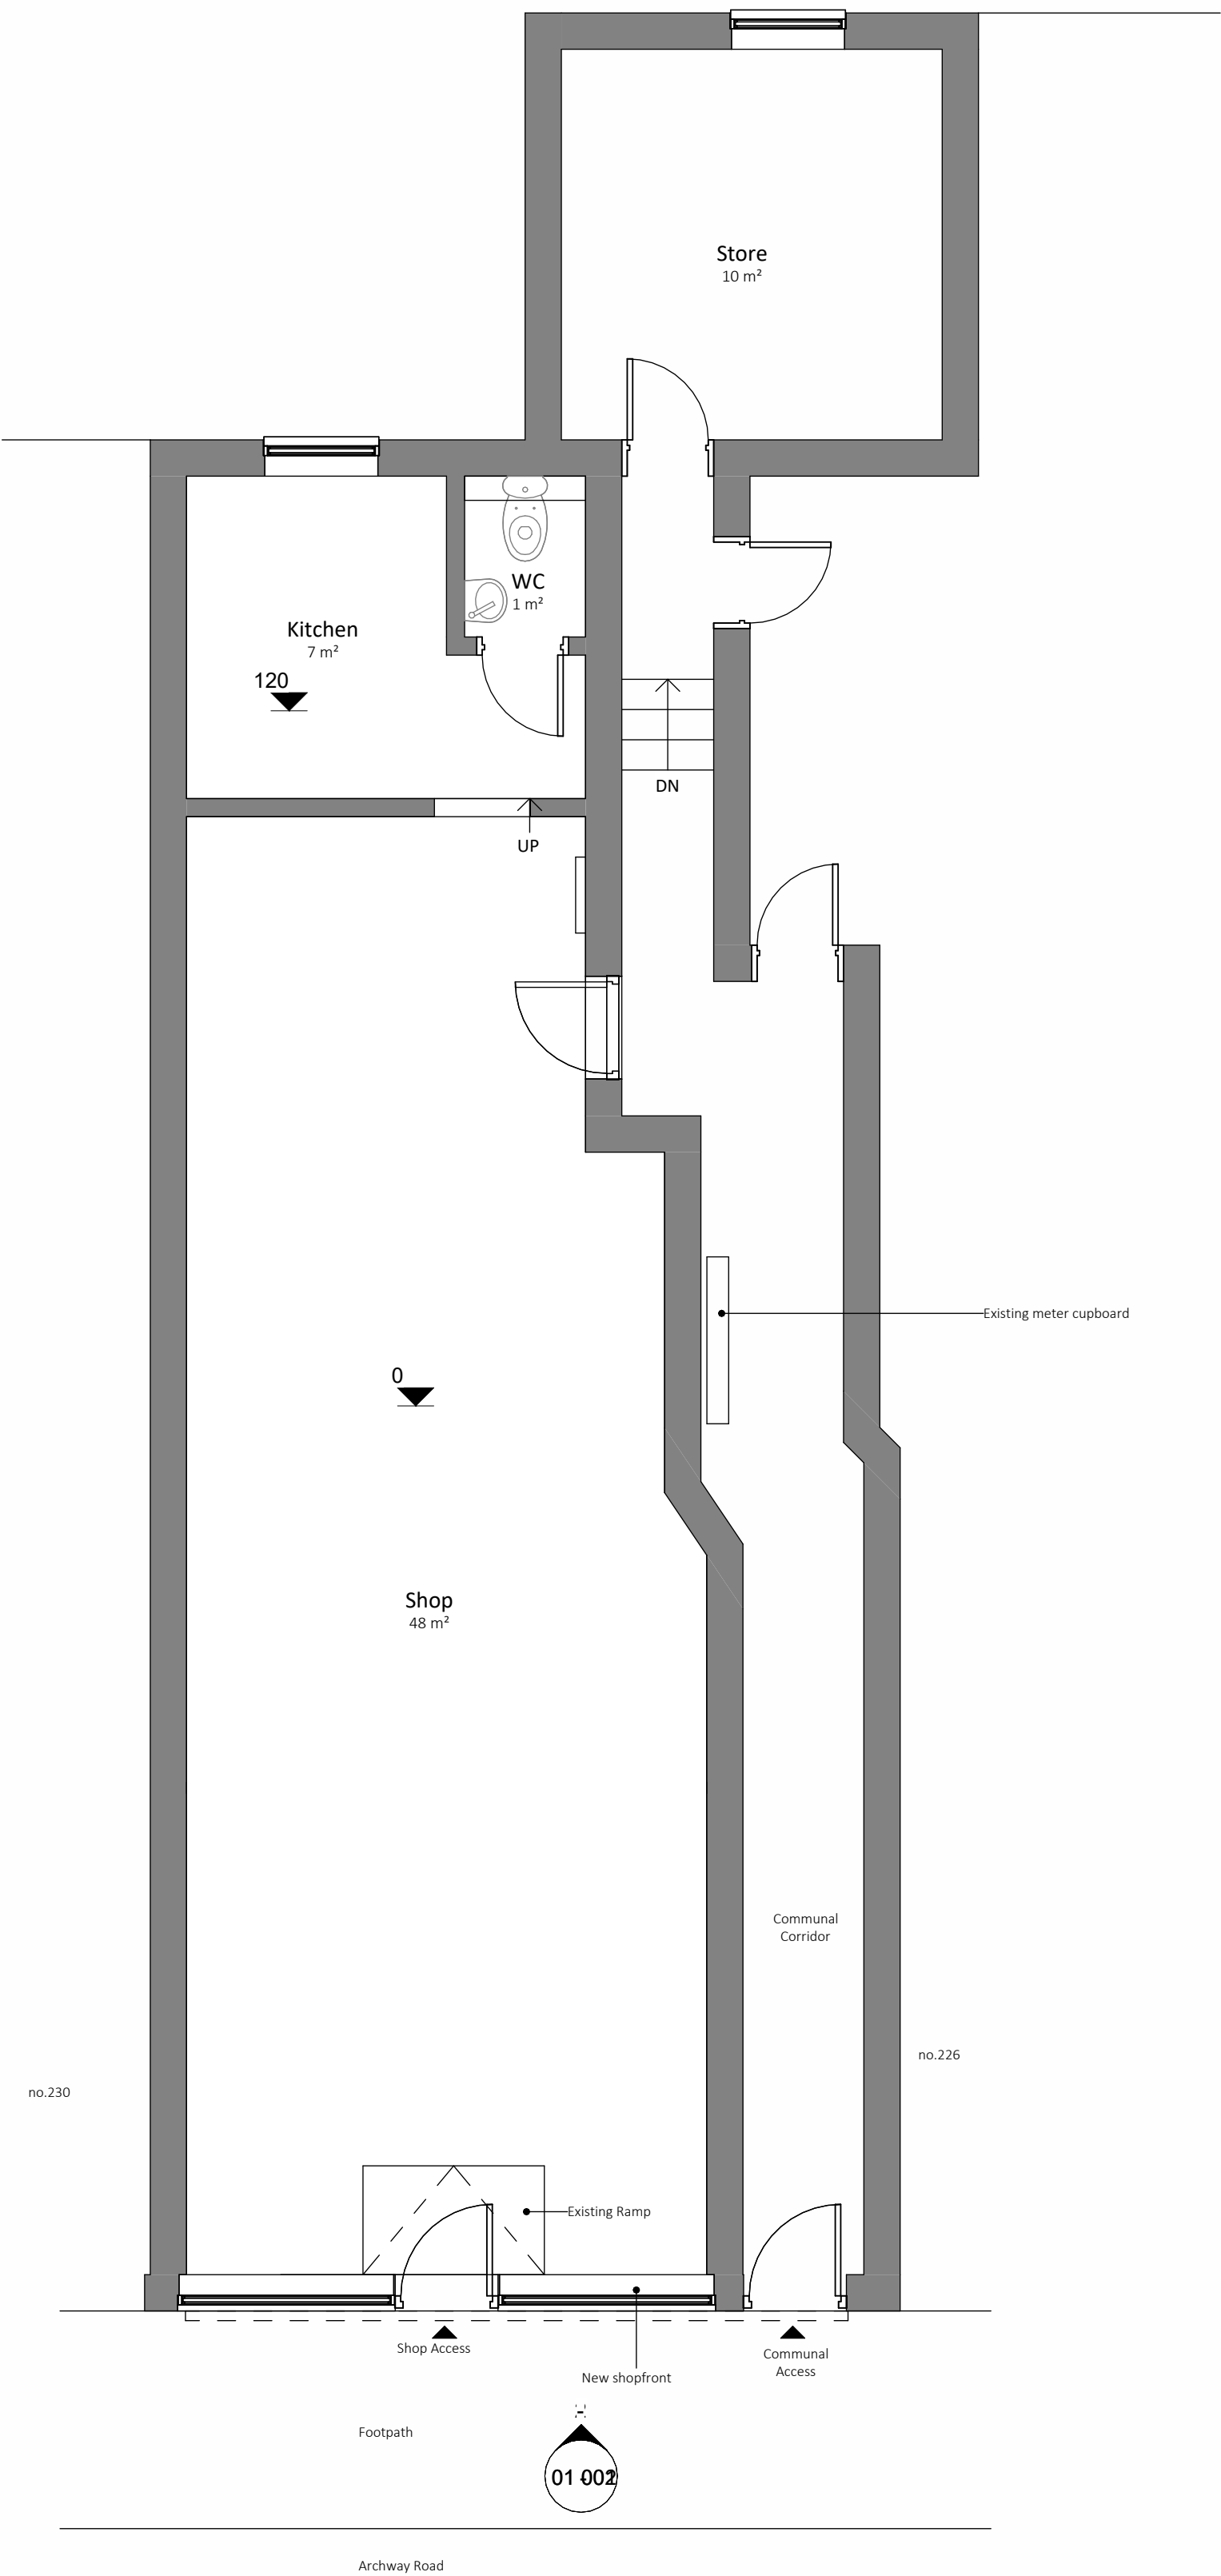

1 Level 00 - Proposed
1 : 50

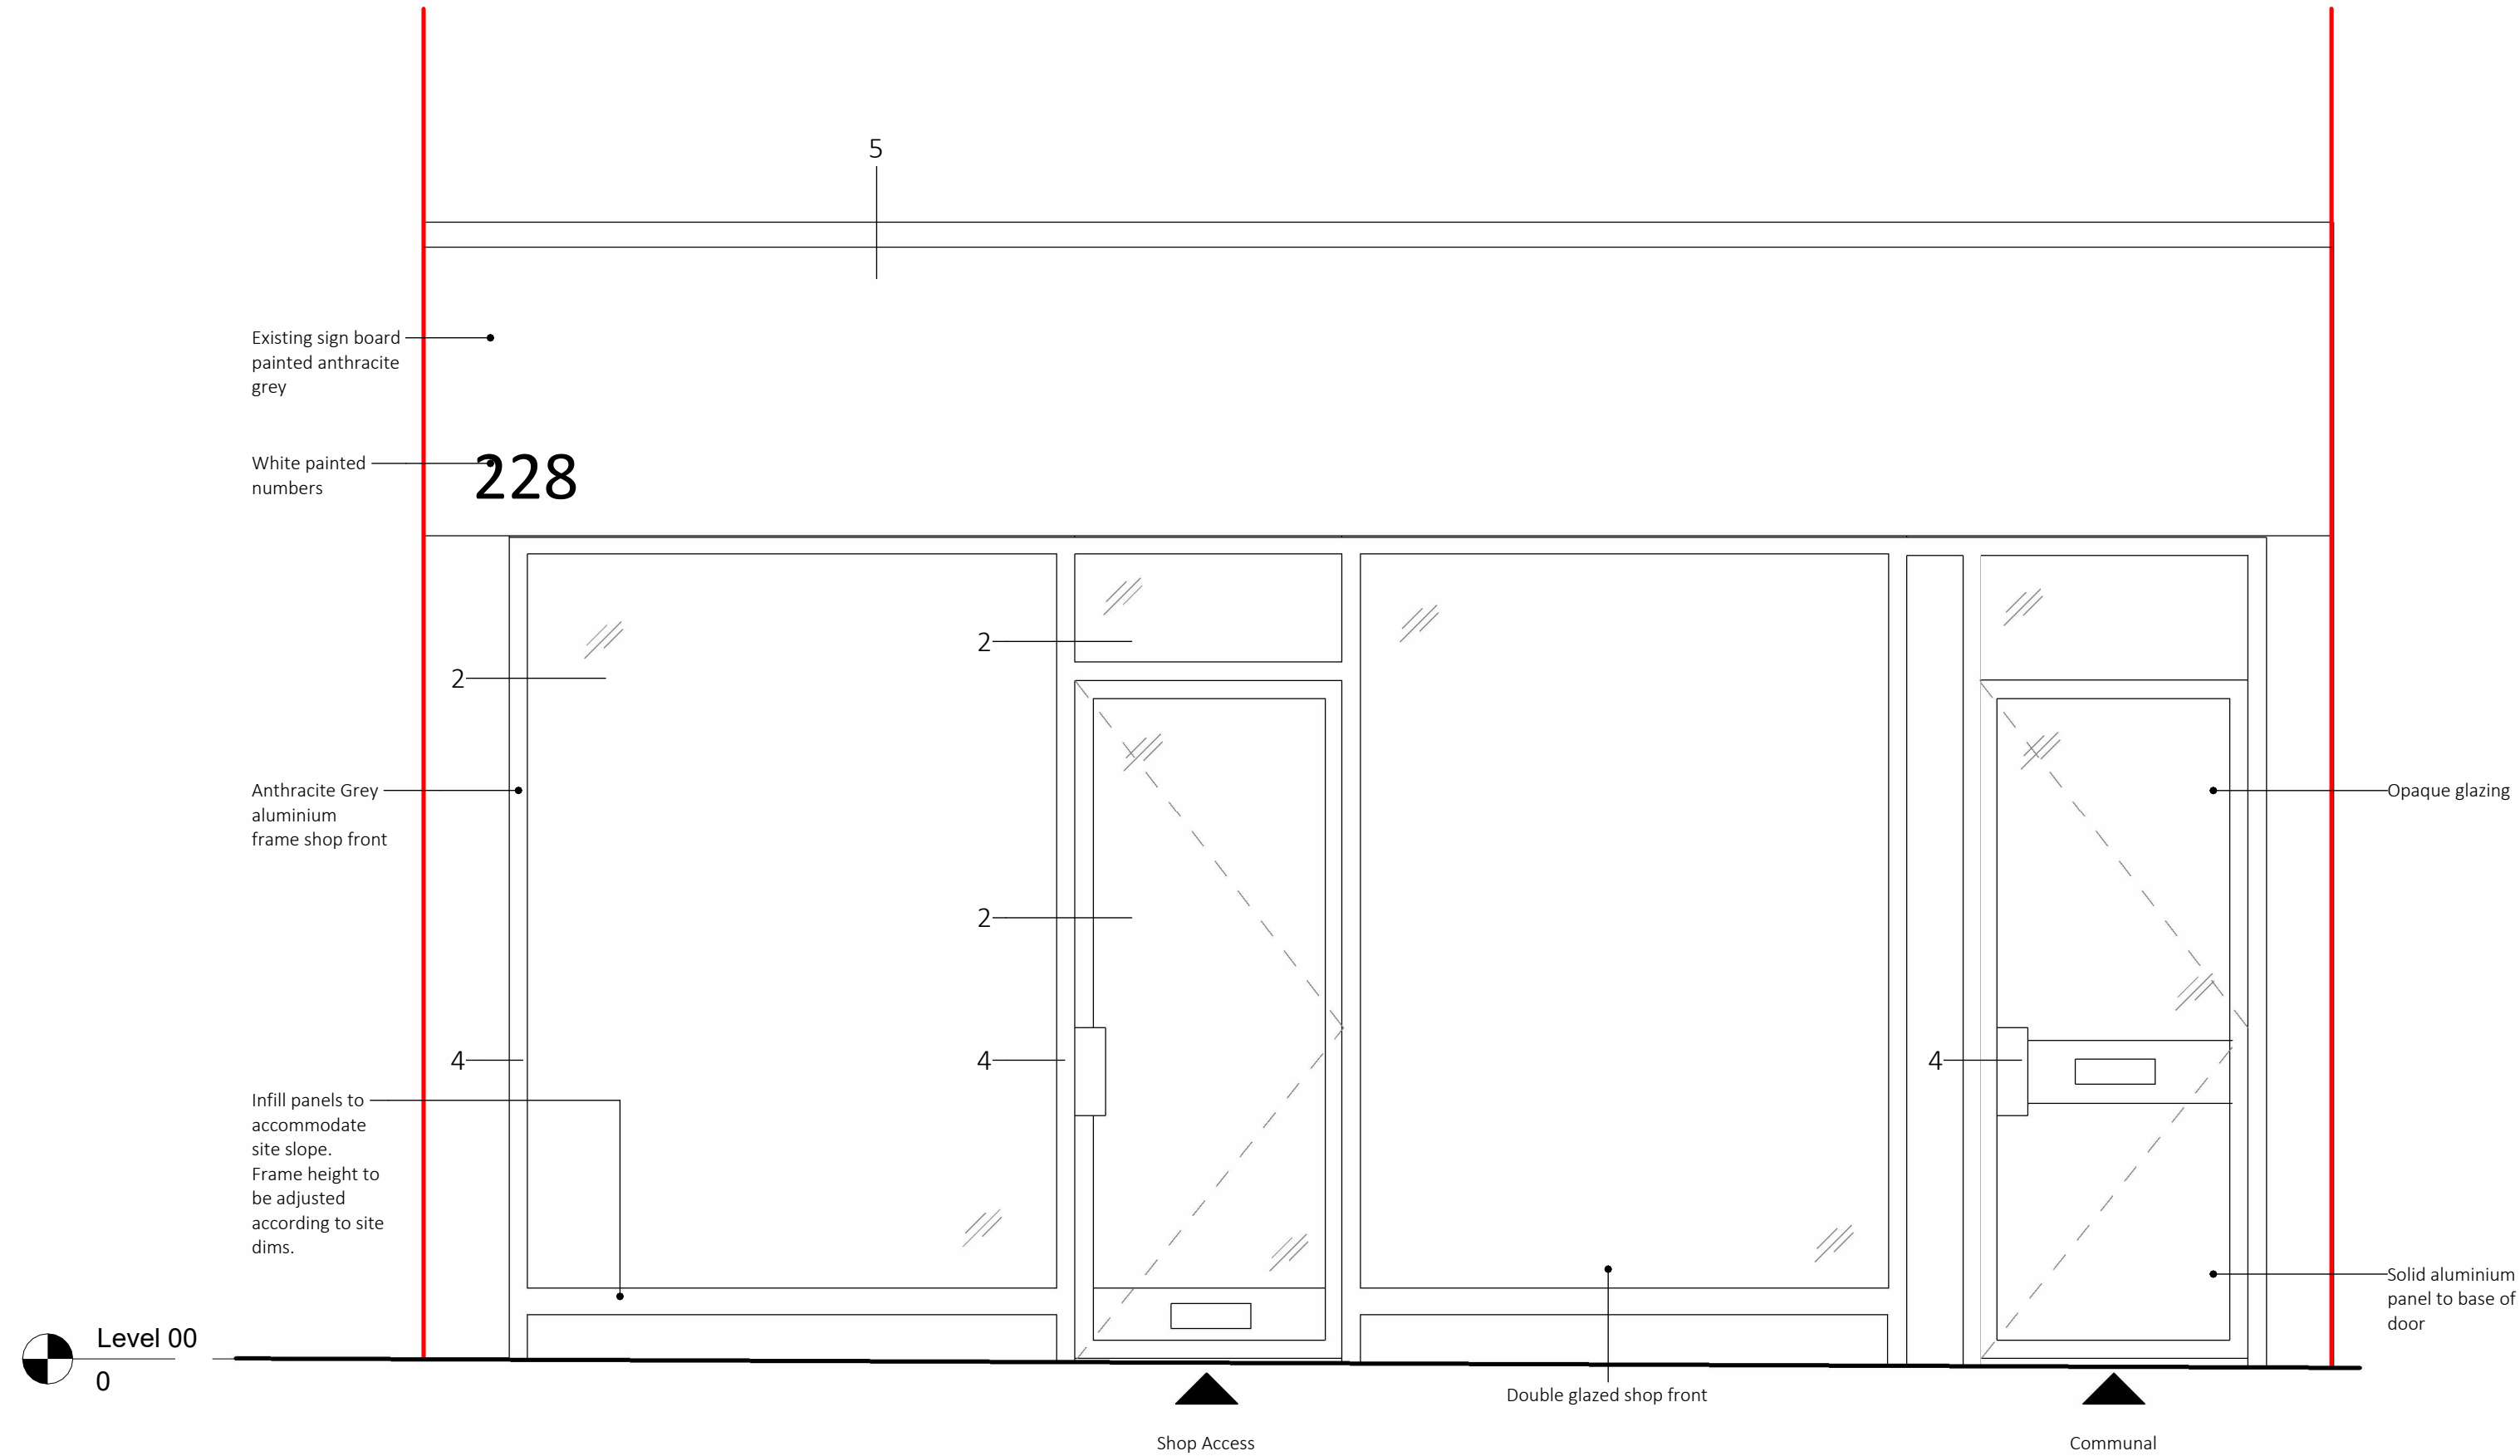

2 Front Elevation - Proposed
1 : 20

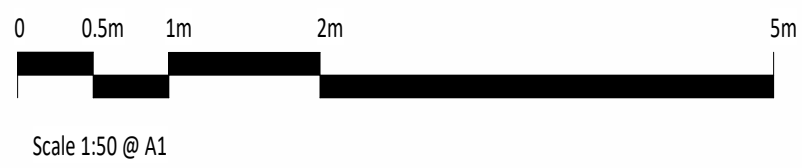

General Notes

The copyright of this drawing and design remains the intellectual property of the designers and may not be used without the written permission of Architecture for the Senses Limited. Do not Scale. Verify all dimensions on site before commencing work or preparing shop drawings. Report any discrepancies, errors or omissions to the designers and await further instructions before the commencement of works. All building materials, components and workmanship to comply with the appropriate public health acts, building regulations, British standards, codes of practice and the appropriate manufacturer's recommendations. Ensure all works are carried out within the prescribed hours of work and that all tools are of a non-percussive type where possible. Refer to the relevant drawings or method statement for all specialist work.

- Materials:**
- 3D fascia lettering
 - Glass
 - Aluminium Frame Existing
 - Aluminium Frame Proposed
 - Painted Existing Sign Board

P02	23.01.26	Planning
P01	21.01.26	Building Regulations Issue
Rev	Date	Description

Project	228 Archway Road	Date drawn	23/11/25
Drawn by	OS	Checked by	MS
Drawing Title	Proposed Plan & Elevation	Scale @ A1:	As indicated

PLANNING For Illustrative Purposes Only				
Project	Origin	Volume	Level	
01.TEST	FTS	XX	00	
File type	Discipline	Sheet no	Stage	Rev
DR	A	01 002	S1	P02