




701a Seven Sisters Road London N15 5LA

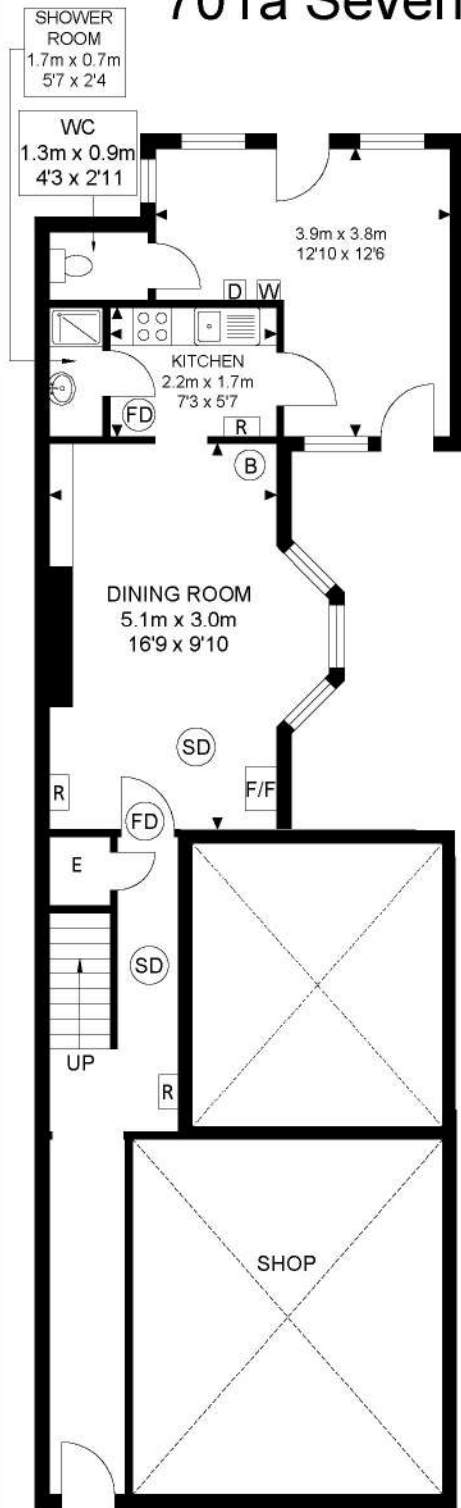

Ground Floor
Floor Area
719.02 sq. ft
(66.80 sq.m)

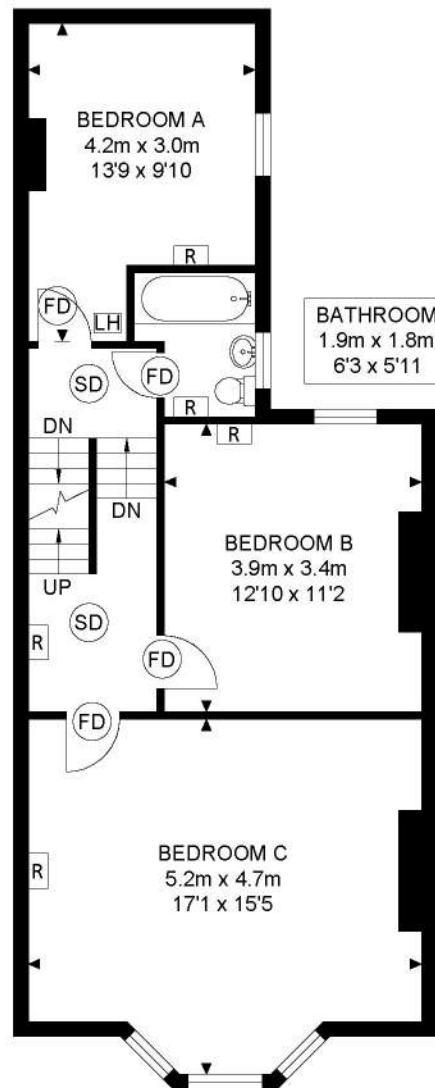

First Floor
Floor Area
627.53 sq. ft
(58.30 sq.m)

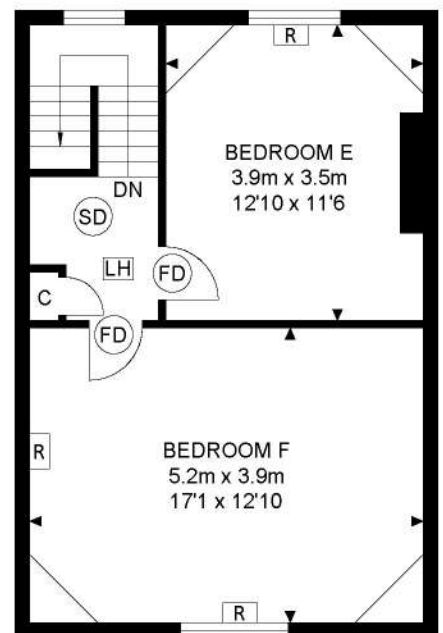

Second Floor
Floor Area
442.39 sq. ft
(41.10 sq.m)

Gross Internal Area = 166.20 sq m / 1788.96 sq ft

1:100 CM @ A4



SCALE: From the plan to be scaled, the above scale bar must measure correct, e.g. 5 Centimeters when printed

Existing Plan

FLOOR PLANS, LEASE PLANS, ALCOHOL LICENSE PLANS
EPC - ENERGY PERFORMANCE CERTIFICATES,
PROPERTY PHOTOGRAPHY, BROCHURES

Drawing title : 701a Seven Sisters Road, London, N15 5LA

Scale : 1:100 CM @ A4

Copyright :

Date: 18-Aug-2020