




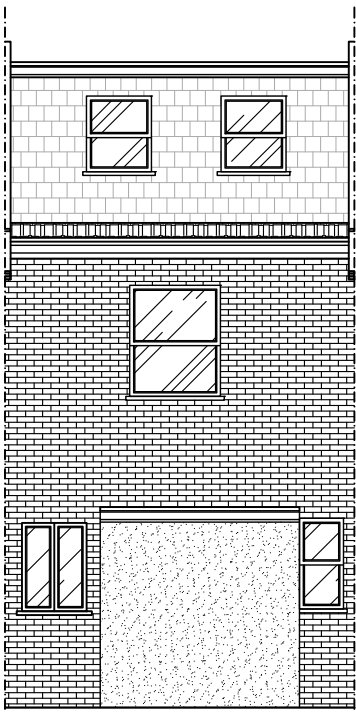


EXISTING REAR ELEVATION

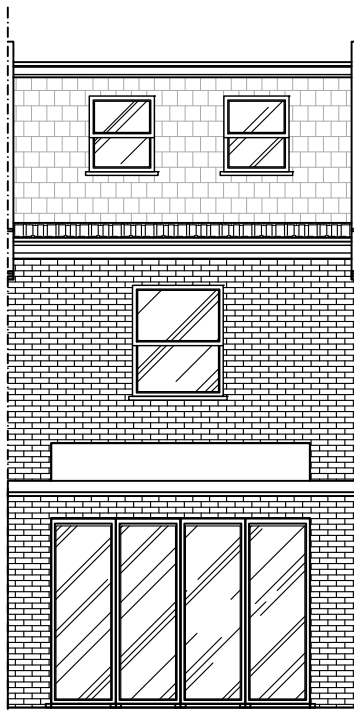

PROPOSED REAR ELEVATION

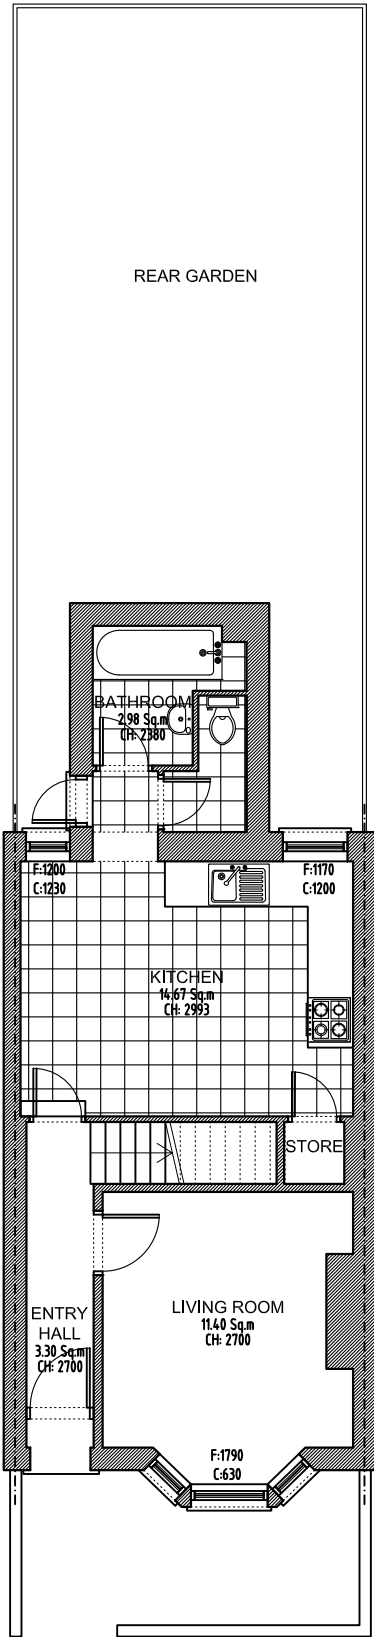

EXISTING GROUND FLOOR

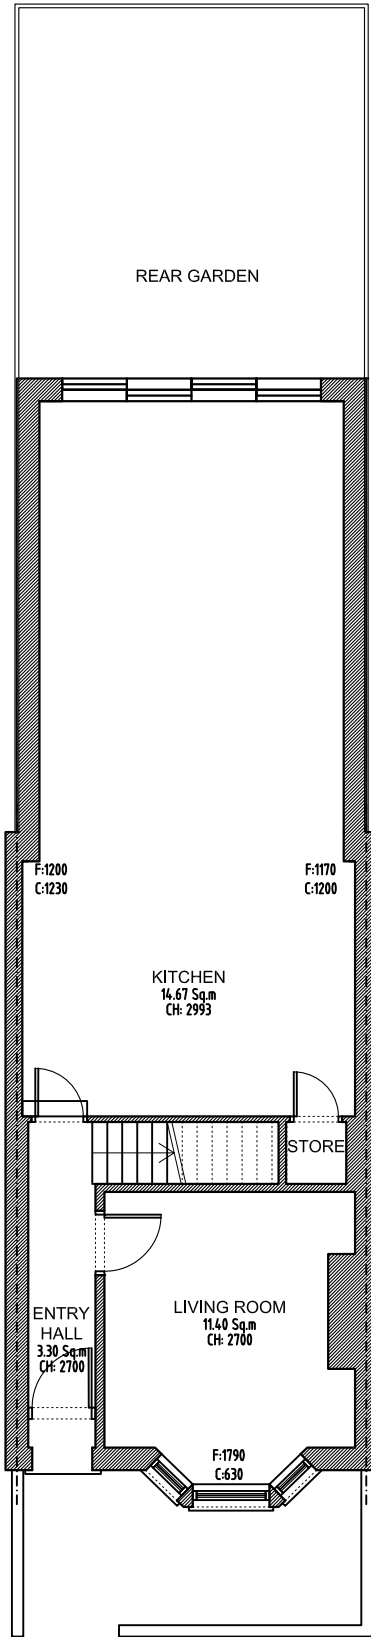

PROPOSED GROUND FLOOR

Project: 49 Ferndale Road LONDON N15 6UG		
Title: EXISTING & PROPOSED Ground Floor & Rear Elevation		
Date: 29.01.26	Scale: 1:100 @ A3	
Dwg. No. FR.49.EX&PR.01	Rev:	