

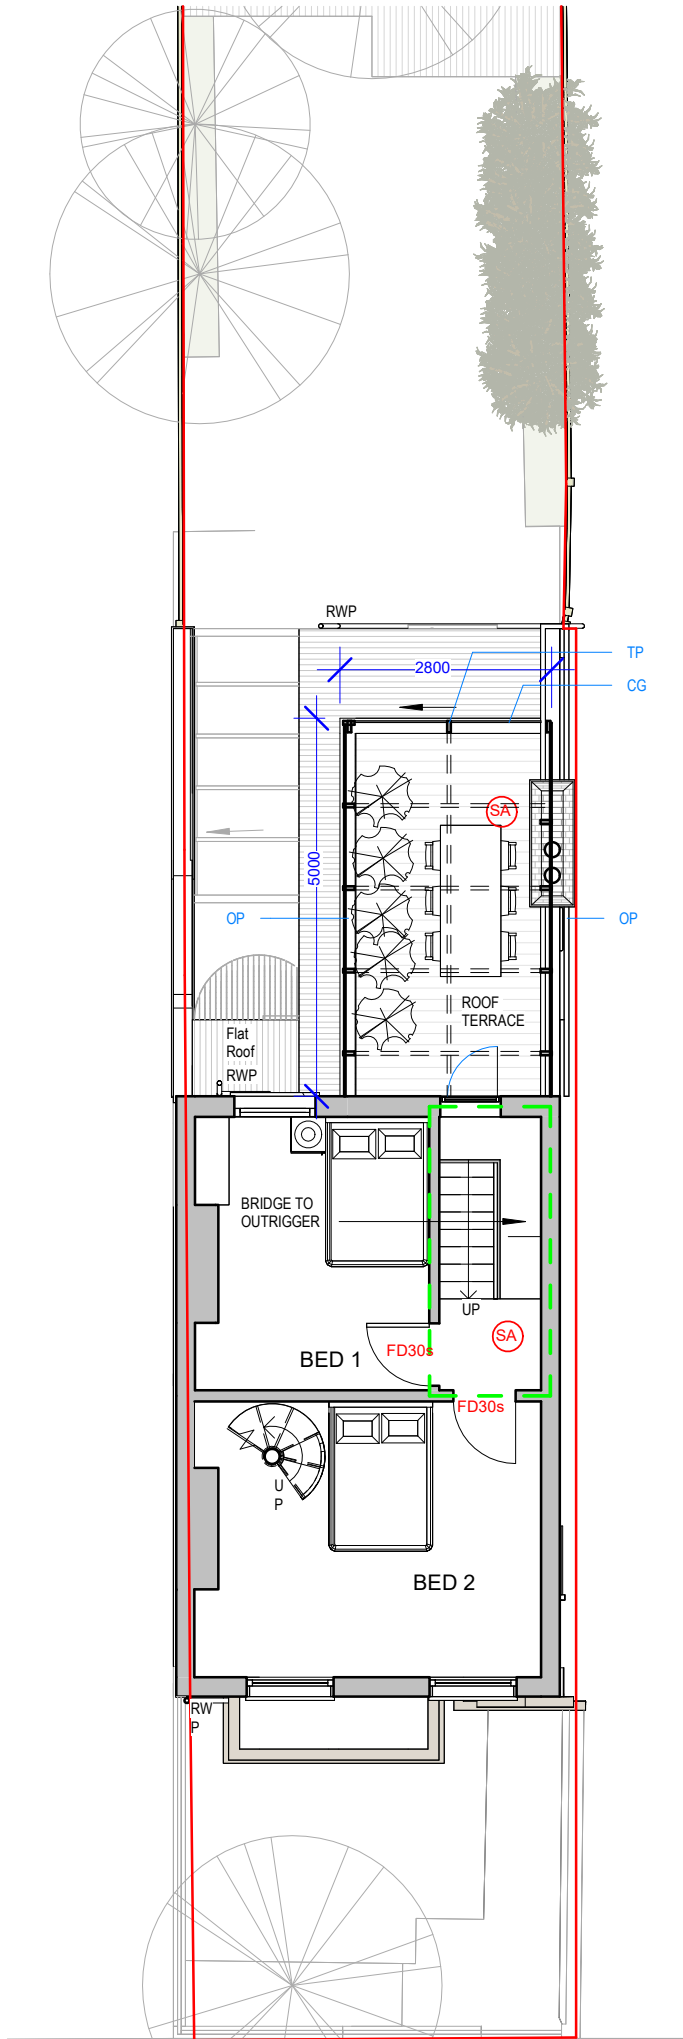
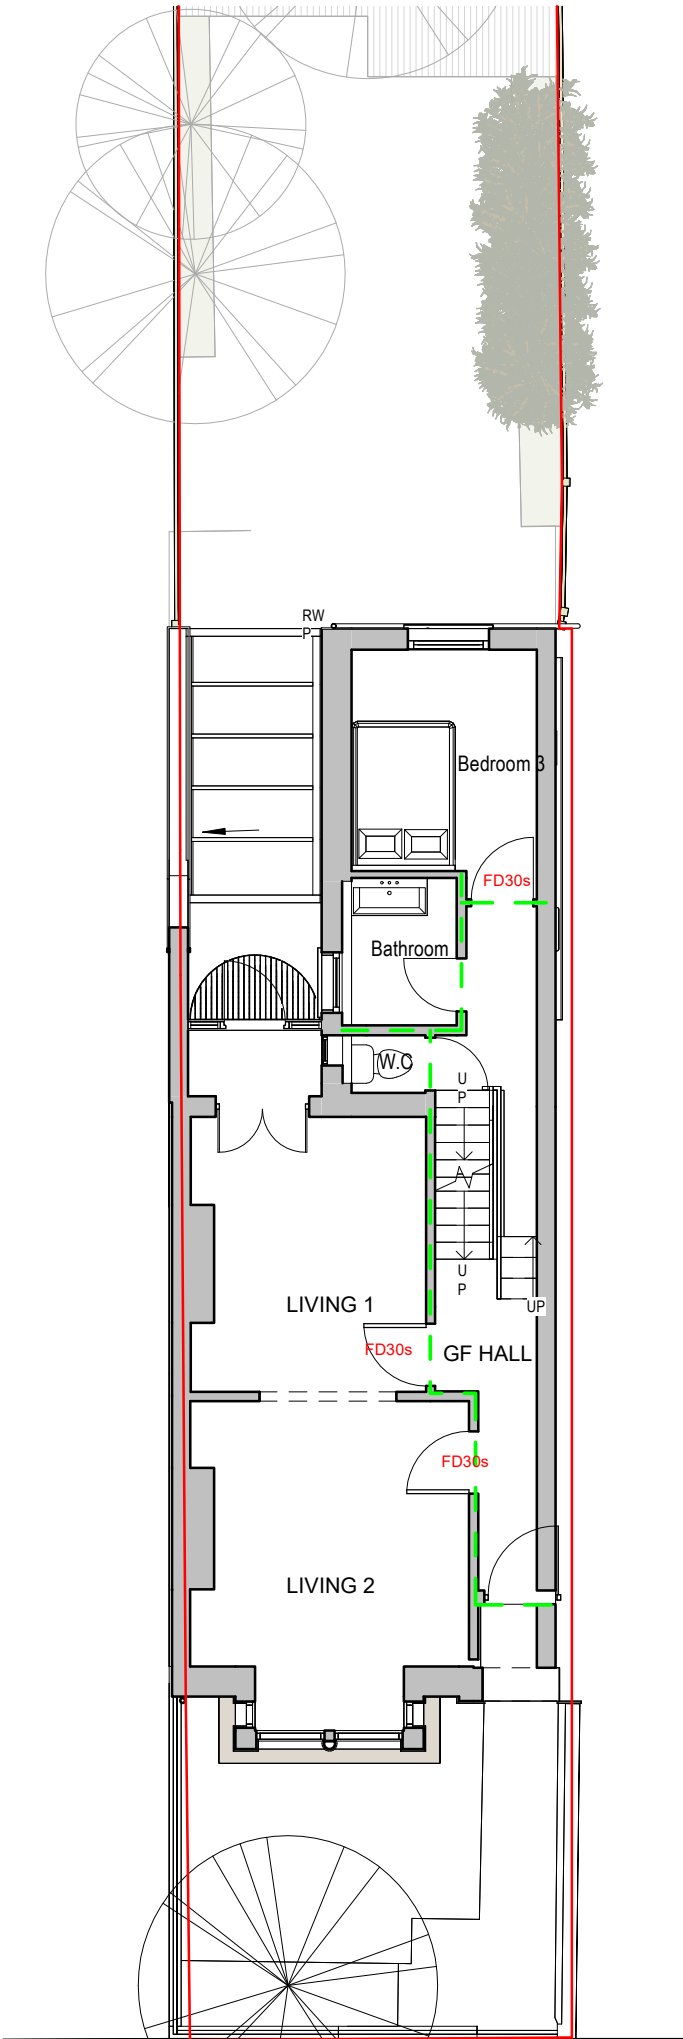


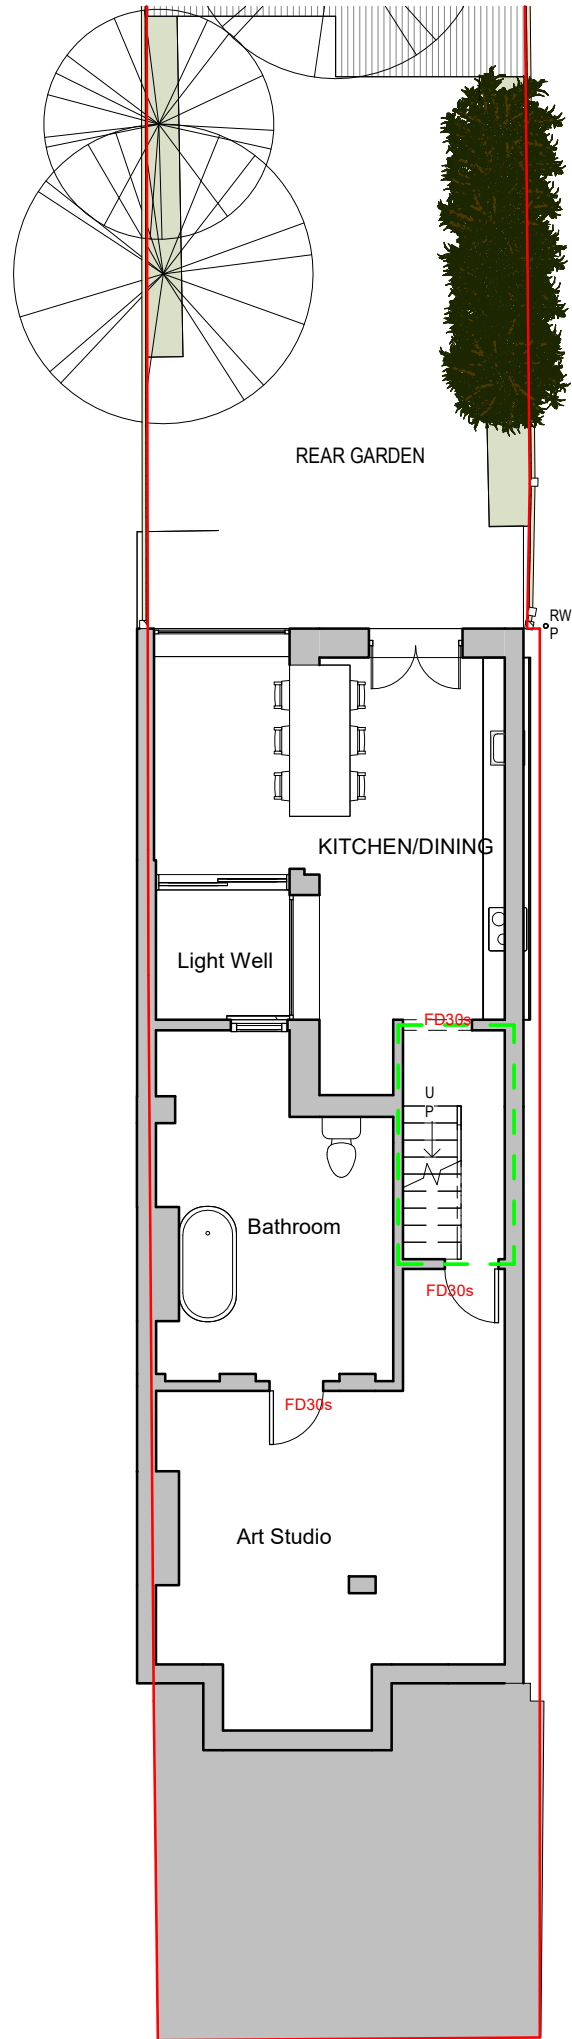

KEY:

—	SITE BOUNDARY
■	EXISTING STRUCTURE
■	PROPOSED STRUCTURE
OP	OPAQUE & SAFETY GLAZING
▲	ENTRANCE
—	EXISTING STRUCTURE
TP	DARK GRAY PERGOLA
CG	CLEAR SAFETY GLAZING
TC	DARK GREY CLADDING
---	1HR FIRE RATED PARTITION
FD30s	30mins FIRE DOOR +SMOKE SEAL
SA HD	SMOKE / HEAT DETECTORS

 

0 1 1:100 @ A3 5M

J79 STUDIO
Q4 (0)7742 071 052
W: info@j79studio.co.uk
Unit 312
Wey House
15 Church Street
Weybridge
KT13 8NA

HOUSEHOLDER PLANNING 01

FOR CLIENT
CONFIRM ALL DESIGN WITH CLIENT ON SITE
BUILDING CONTROL APPROVAL TBC
ALL DIMENSION TO BE CHECKED ON SITE

This drawing is the property of J79 Studio. Copyright is reserved & this drawing is issued on the condition that it is not copied, reproduced, retained or disclosed to any unauthorised person, either wholly or in part, without our consent. Do not scale from this drawing, check all dimensions on site. Any errors please notify architect in the first instance.

Rev	Date	Note
P1	02-02-26	PLANNING ISSUE
PROJECT		
83 Lothair Road North N4 1ER		
DRAWING TITLE		
PROPOSED LG GF 1F PLANS		
STATUS		
PLANNING APPLICATION		
DRAWN BY		CHECKED BY
Author		Checker

PROJECT NO.	DATE	SCALE
2214	FEB 2026	1:100 @A3
DRAWING NO.	REVISION	
A24	P1	

01 PROPOSED LOWER GROUND FLOOR PLAN
1:100 @ A3

02 PROPOSED GROUND FLOOR PLAN
1:100 @ A3

03 PROPOSED FIRST FLOOR PLAN
1:100 @ A3

PD APP - 1F ROOF EXTENSION