
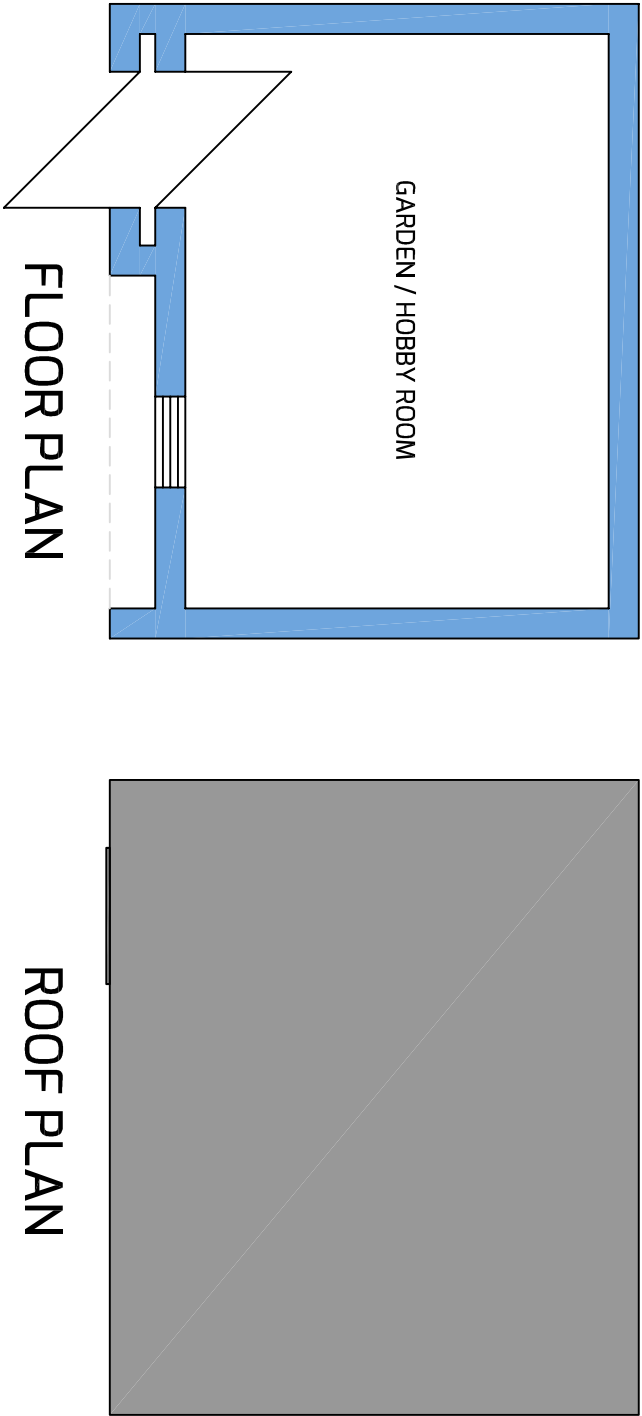




PROPOSED ELEVATIONS

FLOOR & ROOF PLAN – SCALE 1:50

SCALE 1:50

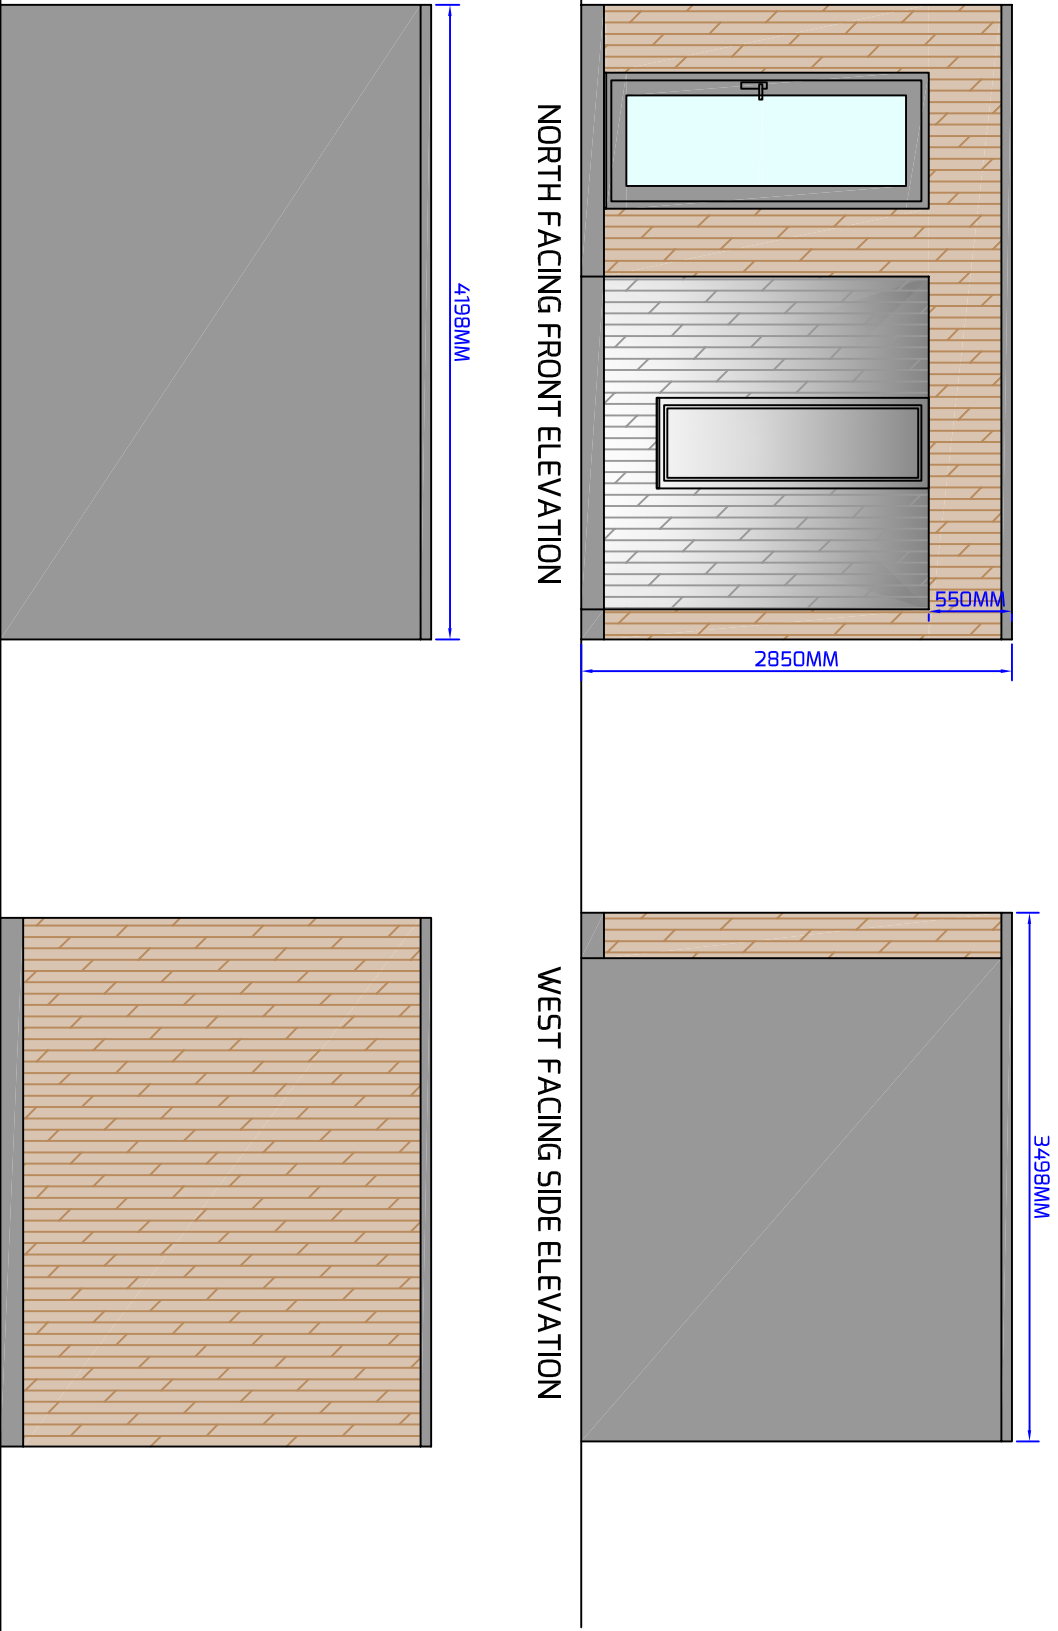

EXISTING & PROPOSED SITE PLAN – SCALE 1:500

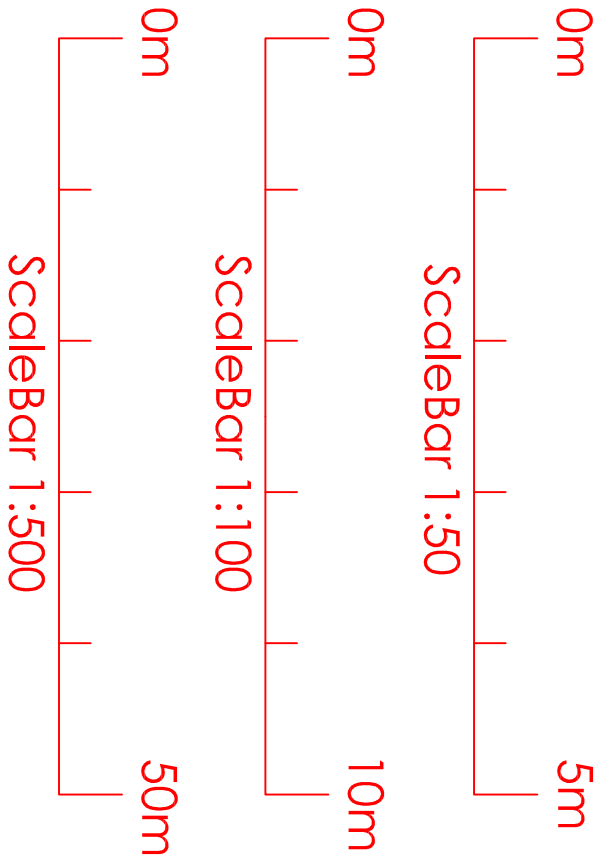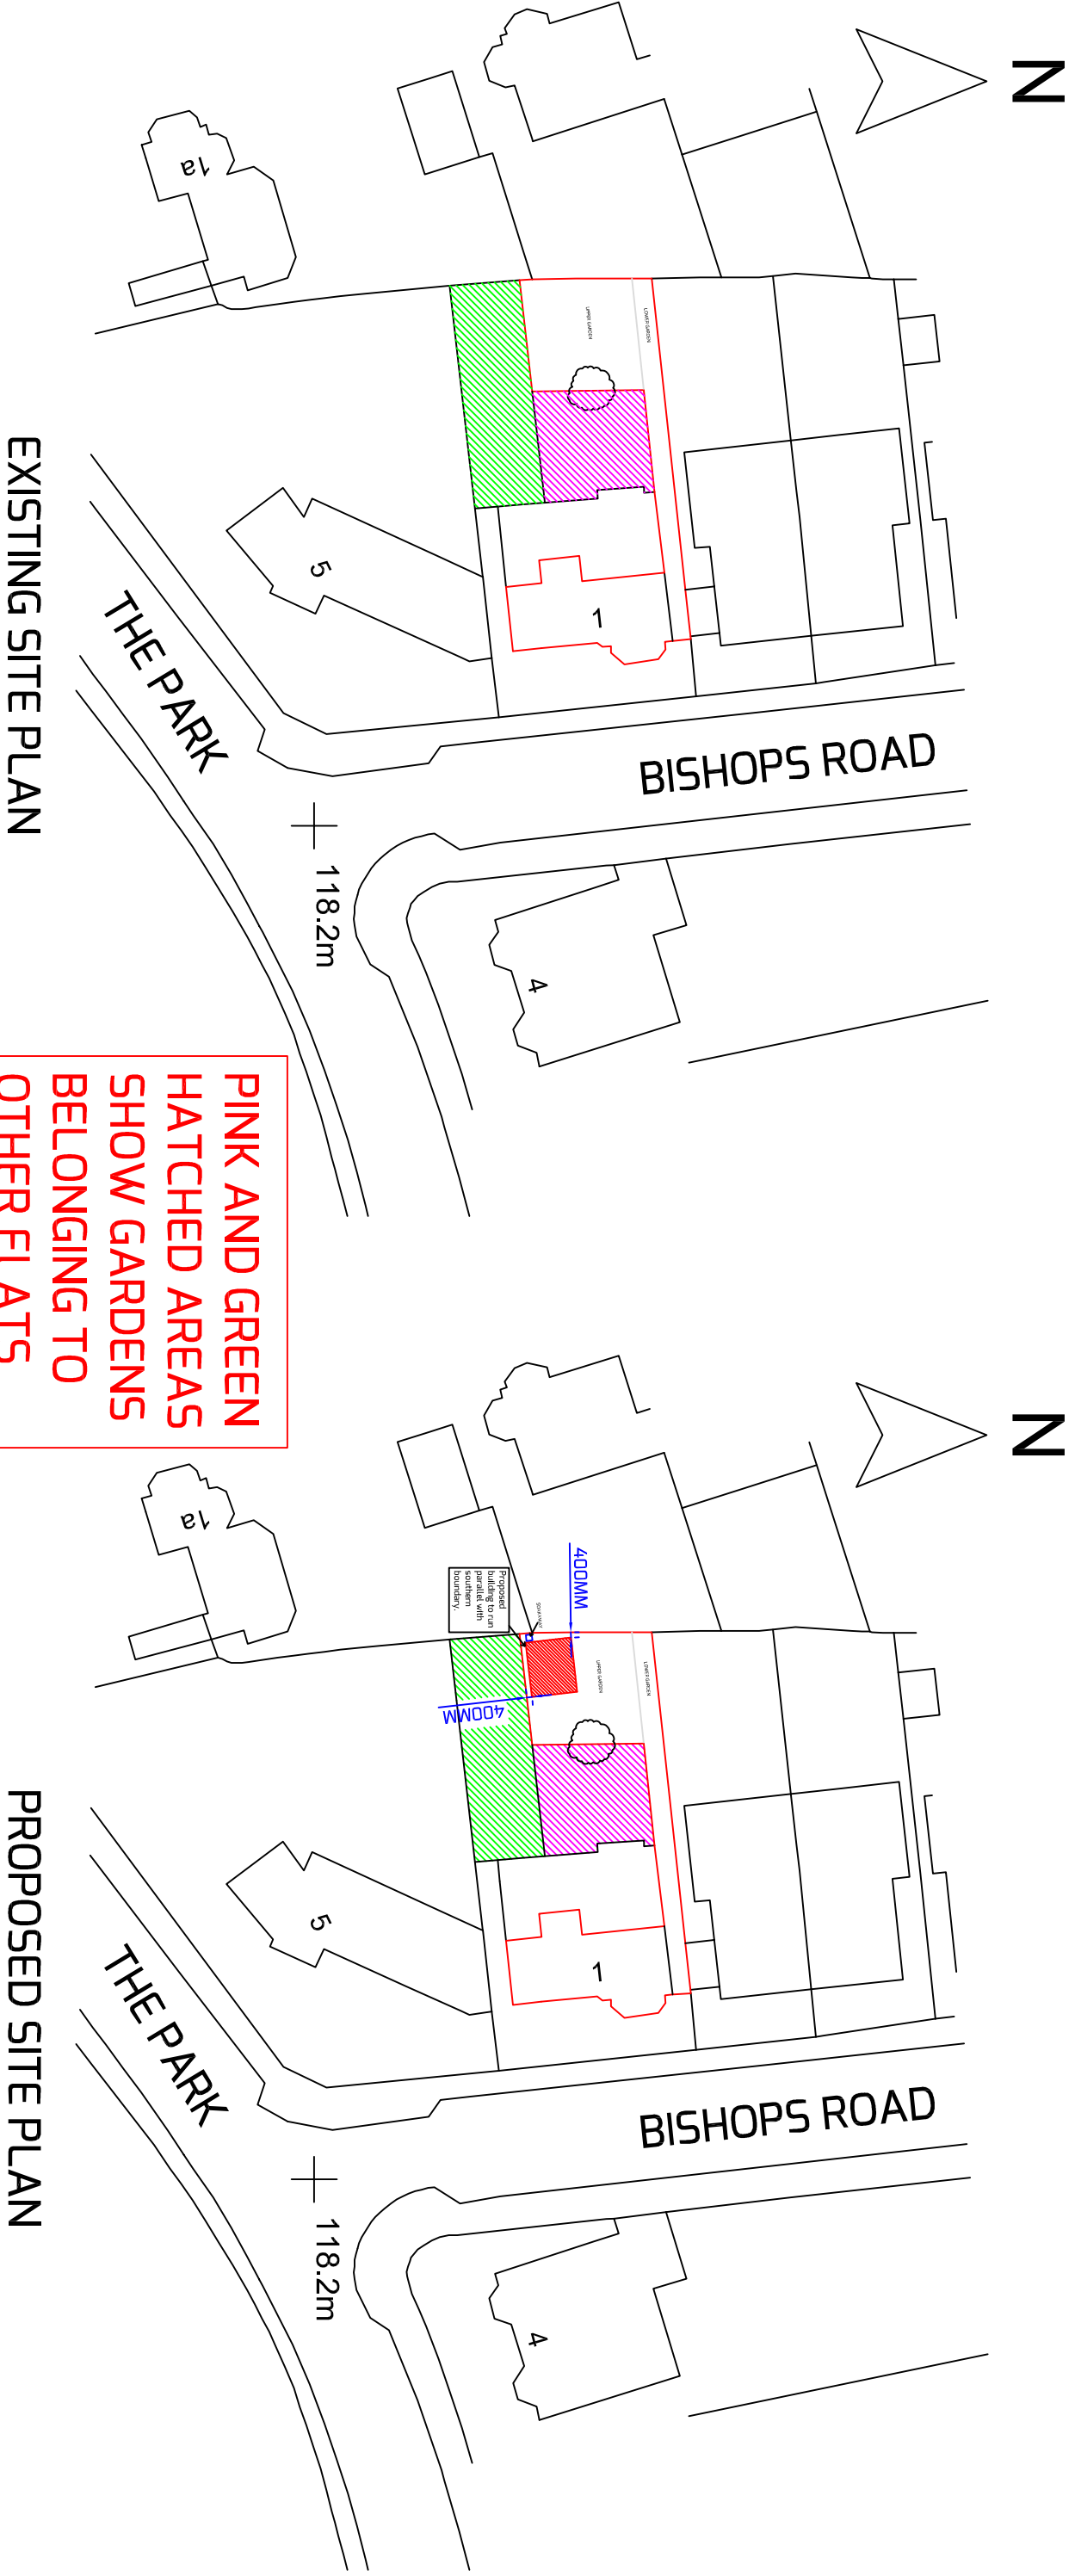

- MATERIALS:**
- THERMOWOOD TIMBER CLADDING TO 2no ELEVATIONS
 - CEMENT PARTICLE BOARD IN DARK GREY TO SIDE & REAR ELEVATIONS
 - EPDM ROOF WITH ALUMINIUM ROOF TRIM ANTHRACITE GREY IN COLOUR
 - UPVC DOUBLE GLAZING - ANTHRACITE GREY IN COLOUR