




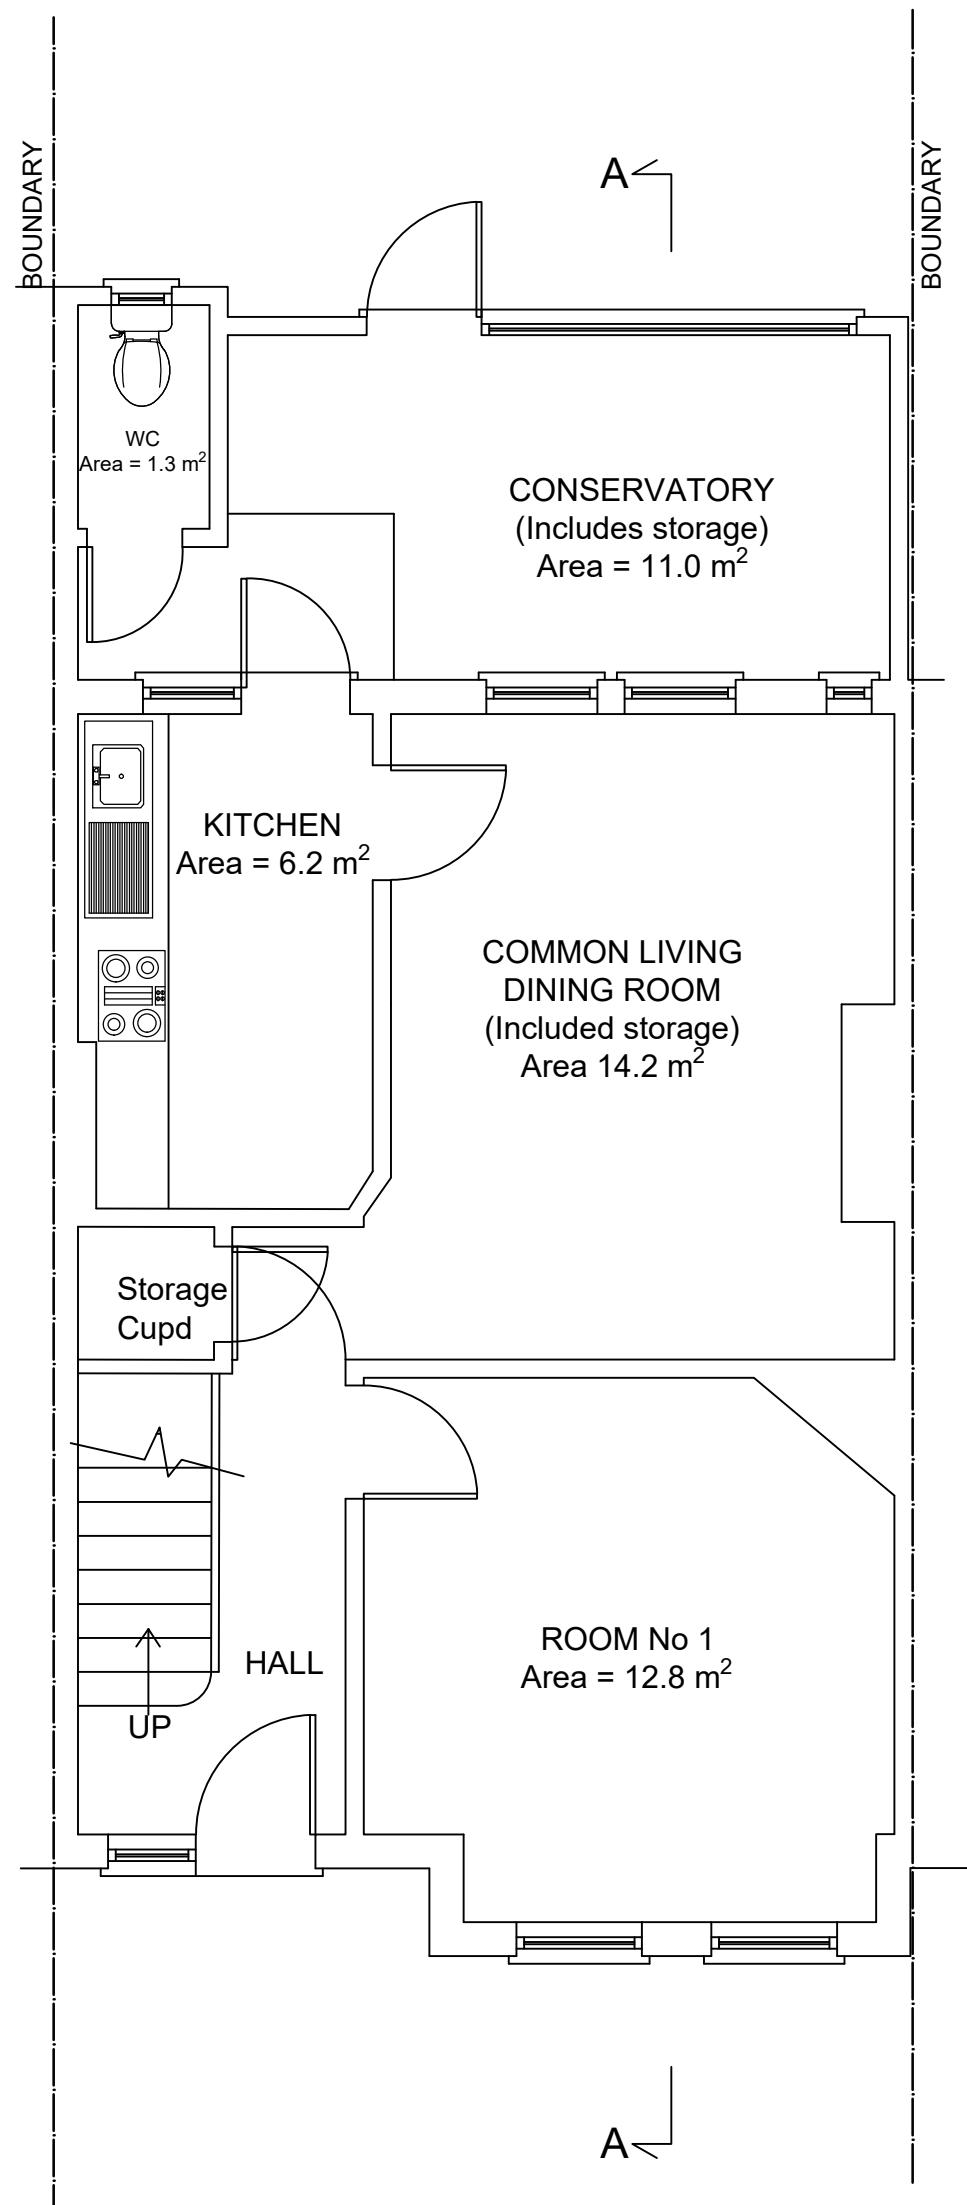


EXISTING GROUND FLOOR PLAN
Area = 56 m²

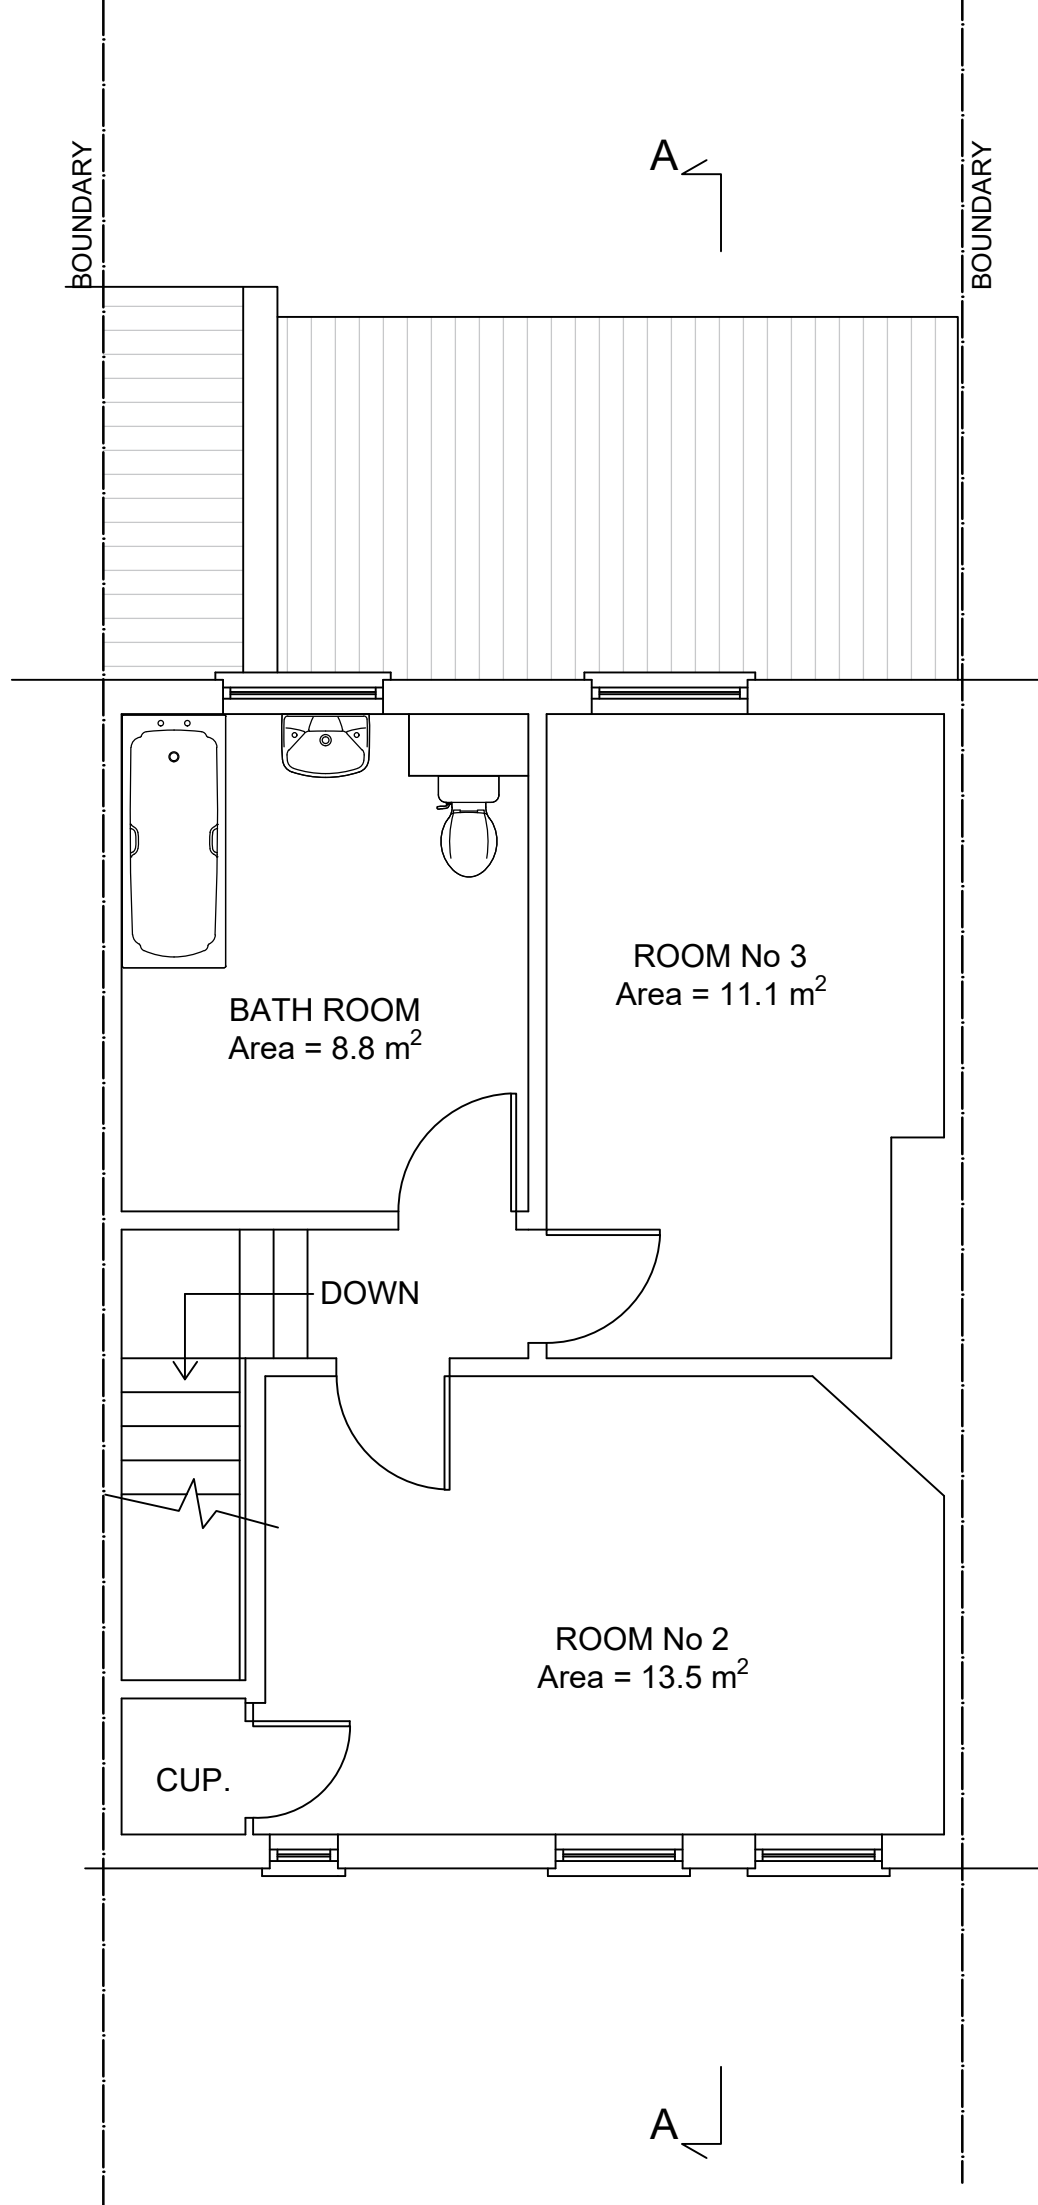



EXISTING FIRST FLOOR PLAN
Area = 40 m²

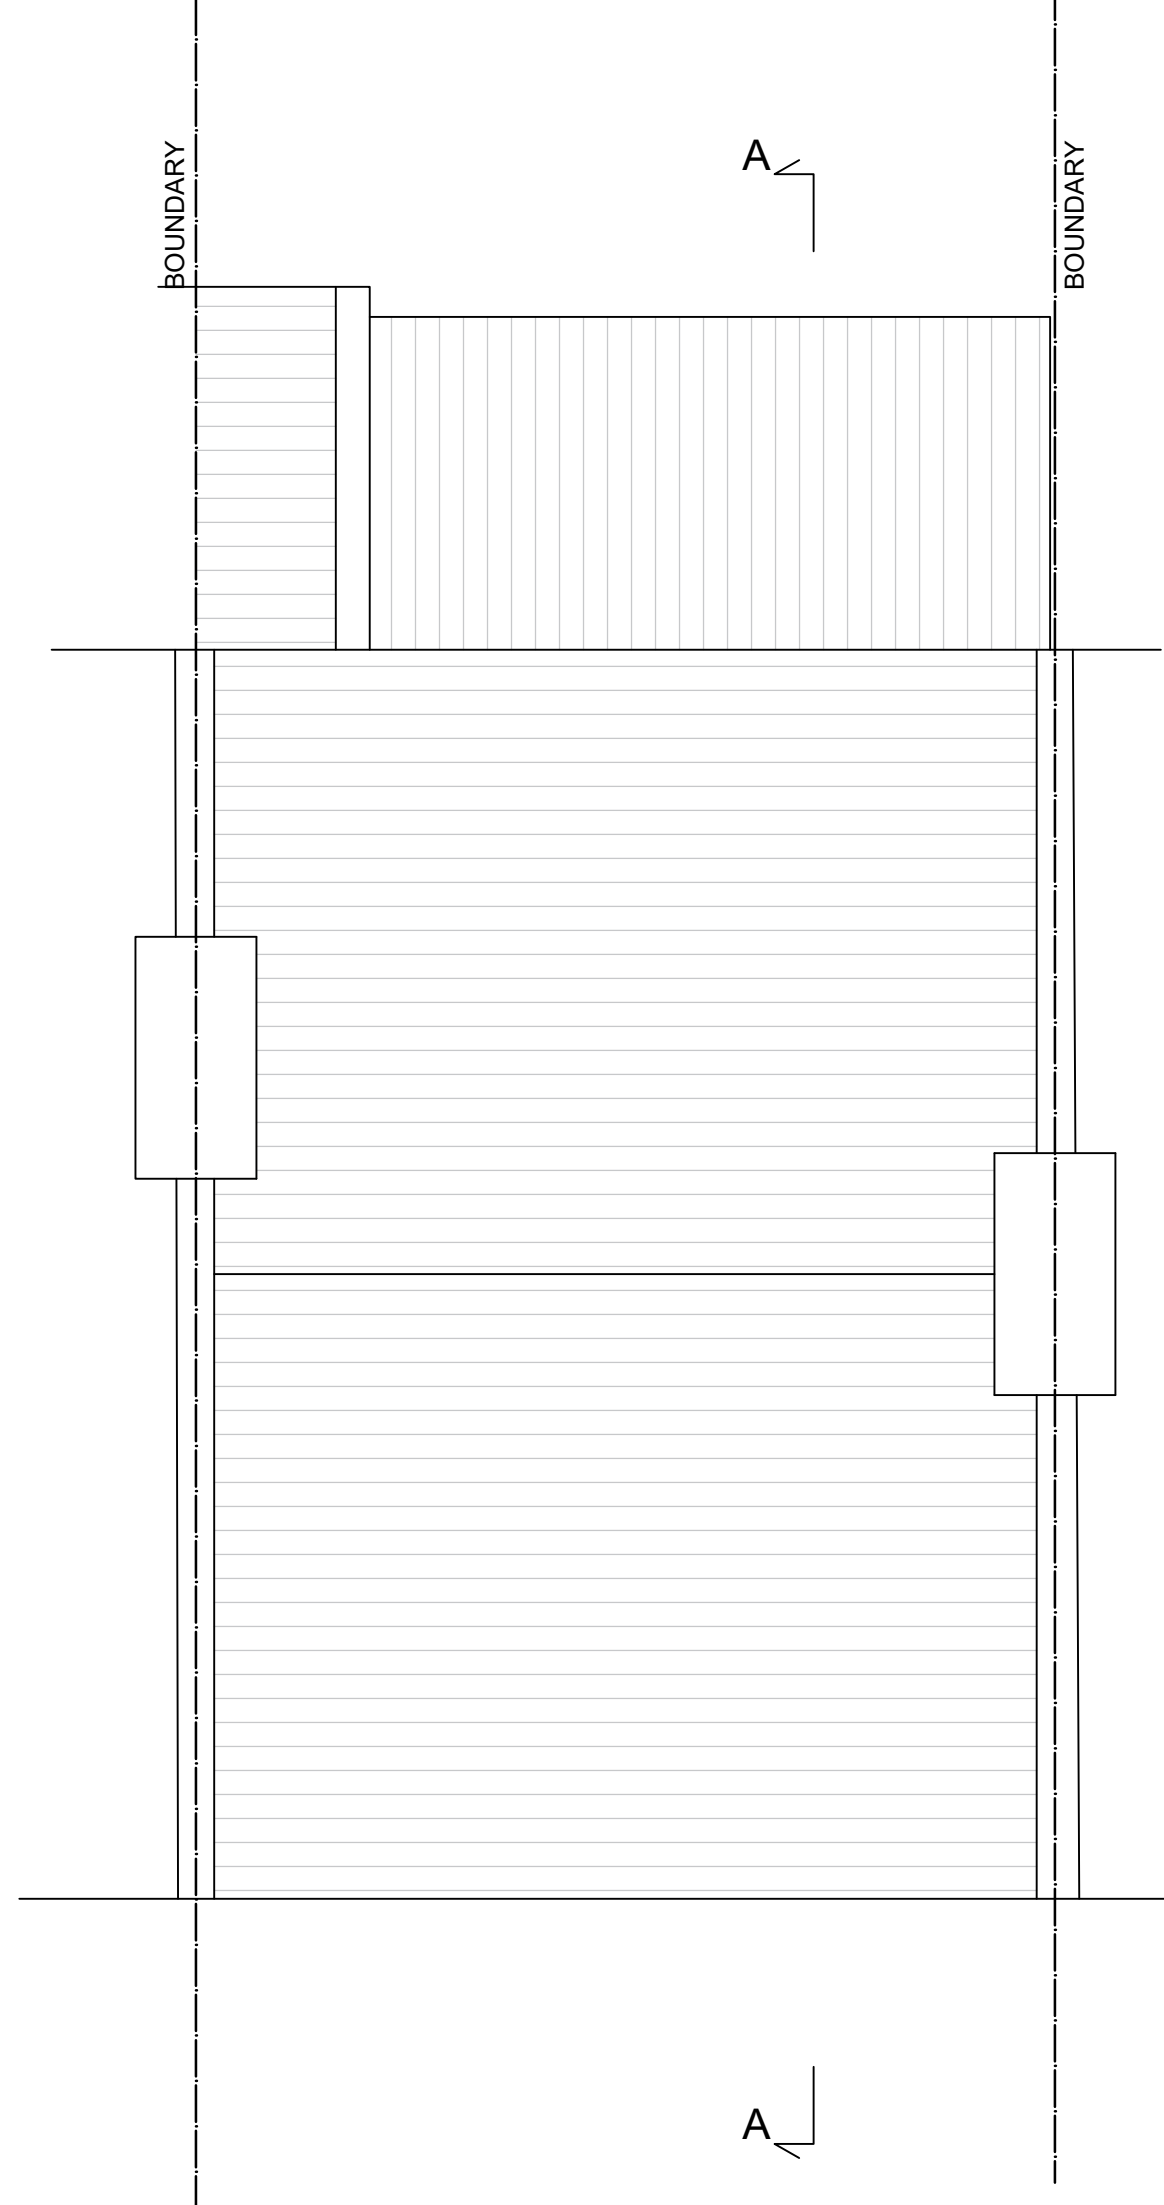

EXISTING ROOF PLAN

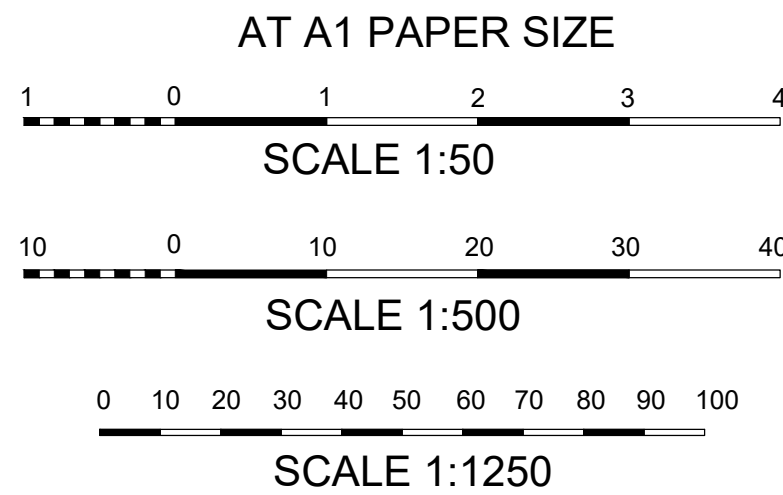

LOCATION PLAN
SCALE 1:1250

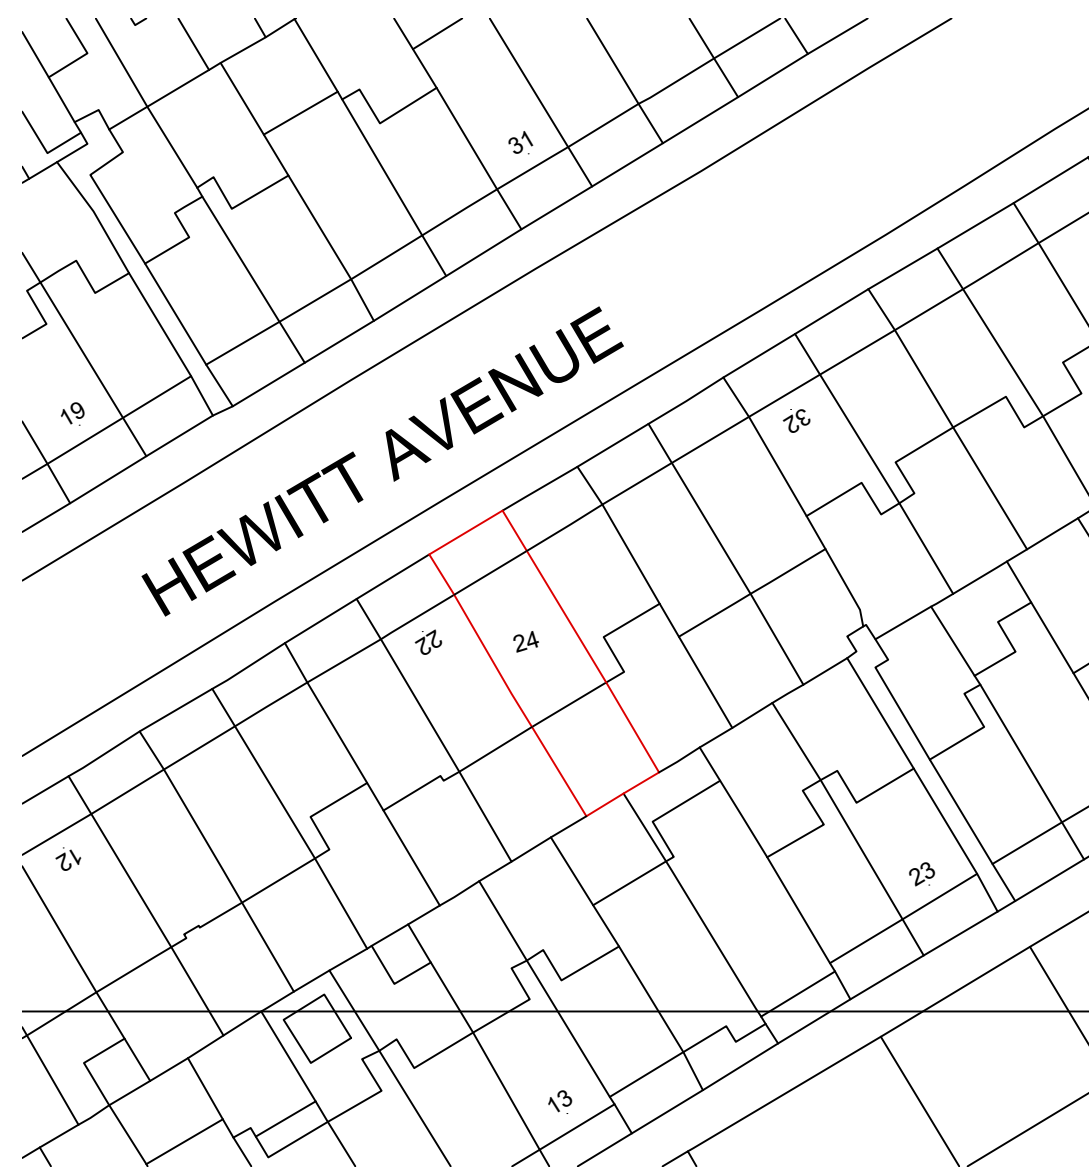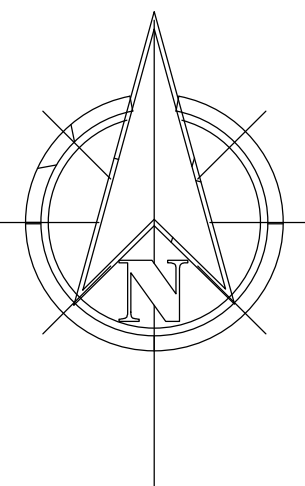

BLOCK PLAN
SCALE 1:500

REVISIONS				
REVISION	DATE	BY	DETAILS	
A	05/11/2025	JIA	Roof plan added	
B	14/01/2026	JIA	Floor areas indicated, existing storage areas shown	

- NOTES
- All dimensions are in millimeters unless shown otherwise.
 - Discrepancies to be notified to Engineer **prior to commencement of any work.**

MR AND MRS G PAPAPHOTIS ESTABLISHED USE APPLICATION 24 HEWITT AVENUE, LONDON, N22 6QD EXISTING FLOOR PLANS		
DRAWING NO: HAH/P/1B OF 2		SCALE: 1:50, 1:500, 1:1250
J.A. IOANNOU B Sc (Eng), C Eng, FICE	CHARTERED ENGINEER	75 MINCHENDEN CRESCENT SOUTHGATE LONDON N14 7EP TEL: 0208866267 / MOB: 07985419990 EMAIL: joannou@aol.com
DATE: SEPTEMBER 2025		