

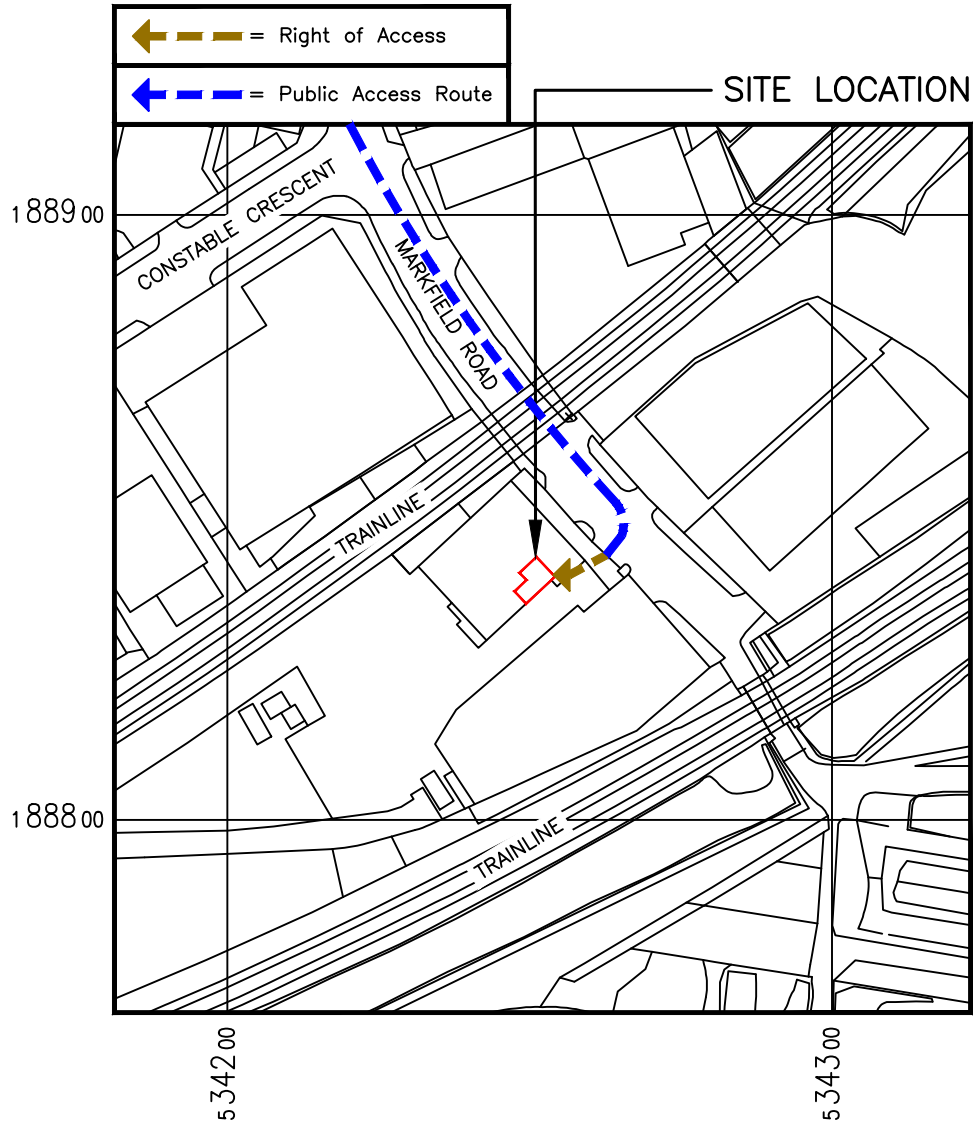


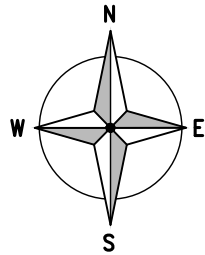

SITE LOCATION
(Scale 1:50000)

Based upon Ordnance Survey map extract
with the permission of the Controller of
His Majesty's Stationery Office.
Crown copyright.
Licence No. 100020449

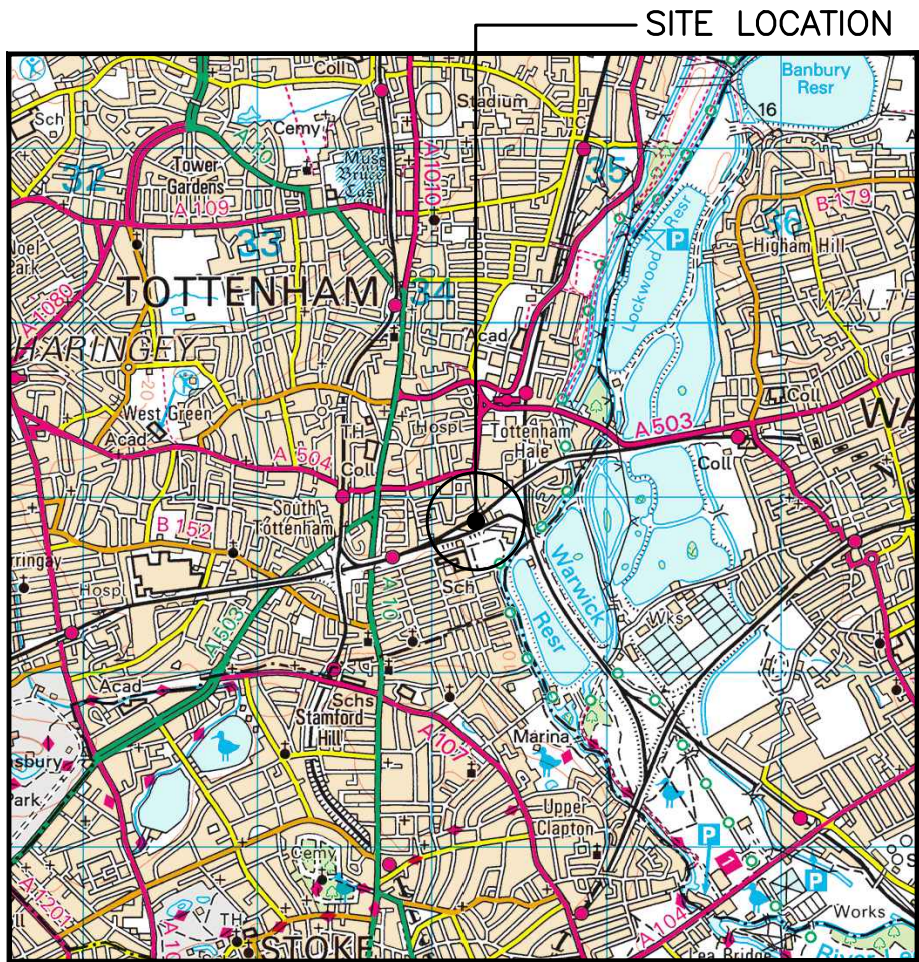


SITE PHOTOGRAPH

DETAILED SITE LOCATION
(Scale 1:1250)

Based upon Ordnance Survey map extract
with the permission of the Controller of
His Majesty's Stationery Office.
Crown copyright.
Licence No. 100020449



ALL DIMENSIONS ARE IN mm UNLESS NOTED OTHERWISE						
N.G.R		E:534245		N: 188843		
DIRECTIONS TO SITE: TAKE A1055 TO MARKFIELD RD IN TOTTENHAM, LONDON. HEAD SOUTH-EAST. AT JUNCTION 25, TAKE THE A10 EXIT TO LONDON(N)/LONDON(C)/ENFIELD. AT WALTHAM CROSS INTERCHANGE, TAKE THE 3RD EXIT ONTO GREAT CAMBRIDGE RD/A10. TURN LEFT ONTO BULLSMOOR LN/A1055. CONTINUE TO FOLLOW A1055. AT THE ROUNDABOUT, TAKE THE 1ST EXIT ONTO MOLLISON AVE/A1055. AT THE ROUNDABOUT, TAKE THE 2ND EXIT ONTO MERIDIAN WY./A1055. CONTINUE ONTO HALE RD/A503. CONTINUE TO FOLLOW HALE RD. TURN LEFT ONTO THE HALE/A503. TURN RIGHT ONTO BROAD LN. FOLLOW MARKFIELD RD TO YOUR DESTINATION. TURN LEFT ONTO MARKFIELD RD. TURN RIGHT. DESTINATION WILL BE ON THE RIGHT						
What3words: sooner.glow.noting						
B	LAYOUT AMENDED			FPD	RWB	17.12.25
A	PLANNING ISSUE			FPD	RWB	24.11.25
REV	MODIFICATION			BY	CH	DATE
 united infrastructure United Infrastructure 4 Clearwater, Lingley Mere Business Park, Lingley Green Avenue, Great Sankey, Warrington, W45 3UZ t. 44 (0)151 420 4128 www.unitedinfrastructure.com						
 CORNERSTONE - TEF UNWIND						
Cell Name						Opt.
MARKFIELD ROAD						A
Cell ID No						
CSID		—	VF		—	TEF
136523		—		N/A		37083
Project No.		—	TM Cell ID		—	N/A
13652331		—		—		—
Site Address / Contact Details						
MARKFIELD ROAD SOUTH TOTTENHAM GREATER LONDON N15 4QA						
Drawing Title: SITE LOCATION MAPS						
Purpose of issue: PLANNING						Dwg Rev:
Drawing Number: 100						A
Surveyed By: MRS			Original Sheet Size: A3			Pack Issue:
Drawn: FPD		Date: 24.11.25		Checked: RWB		Date: 24.11.25
						B

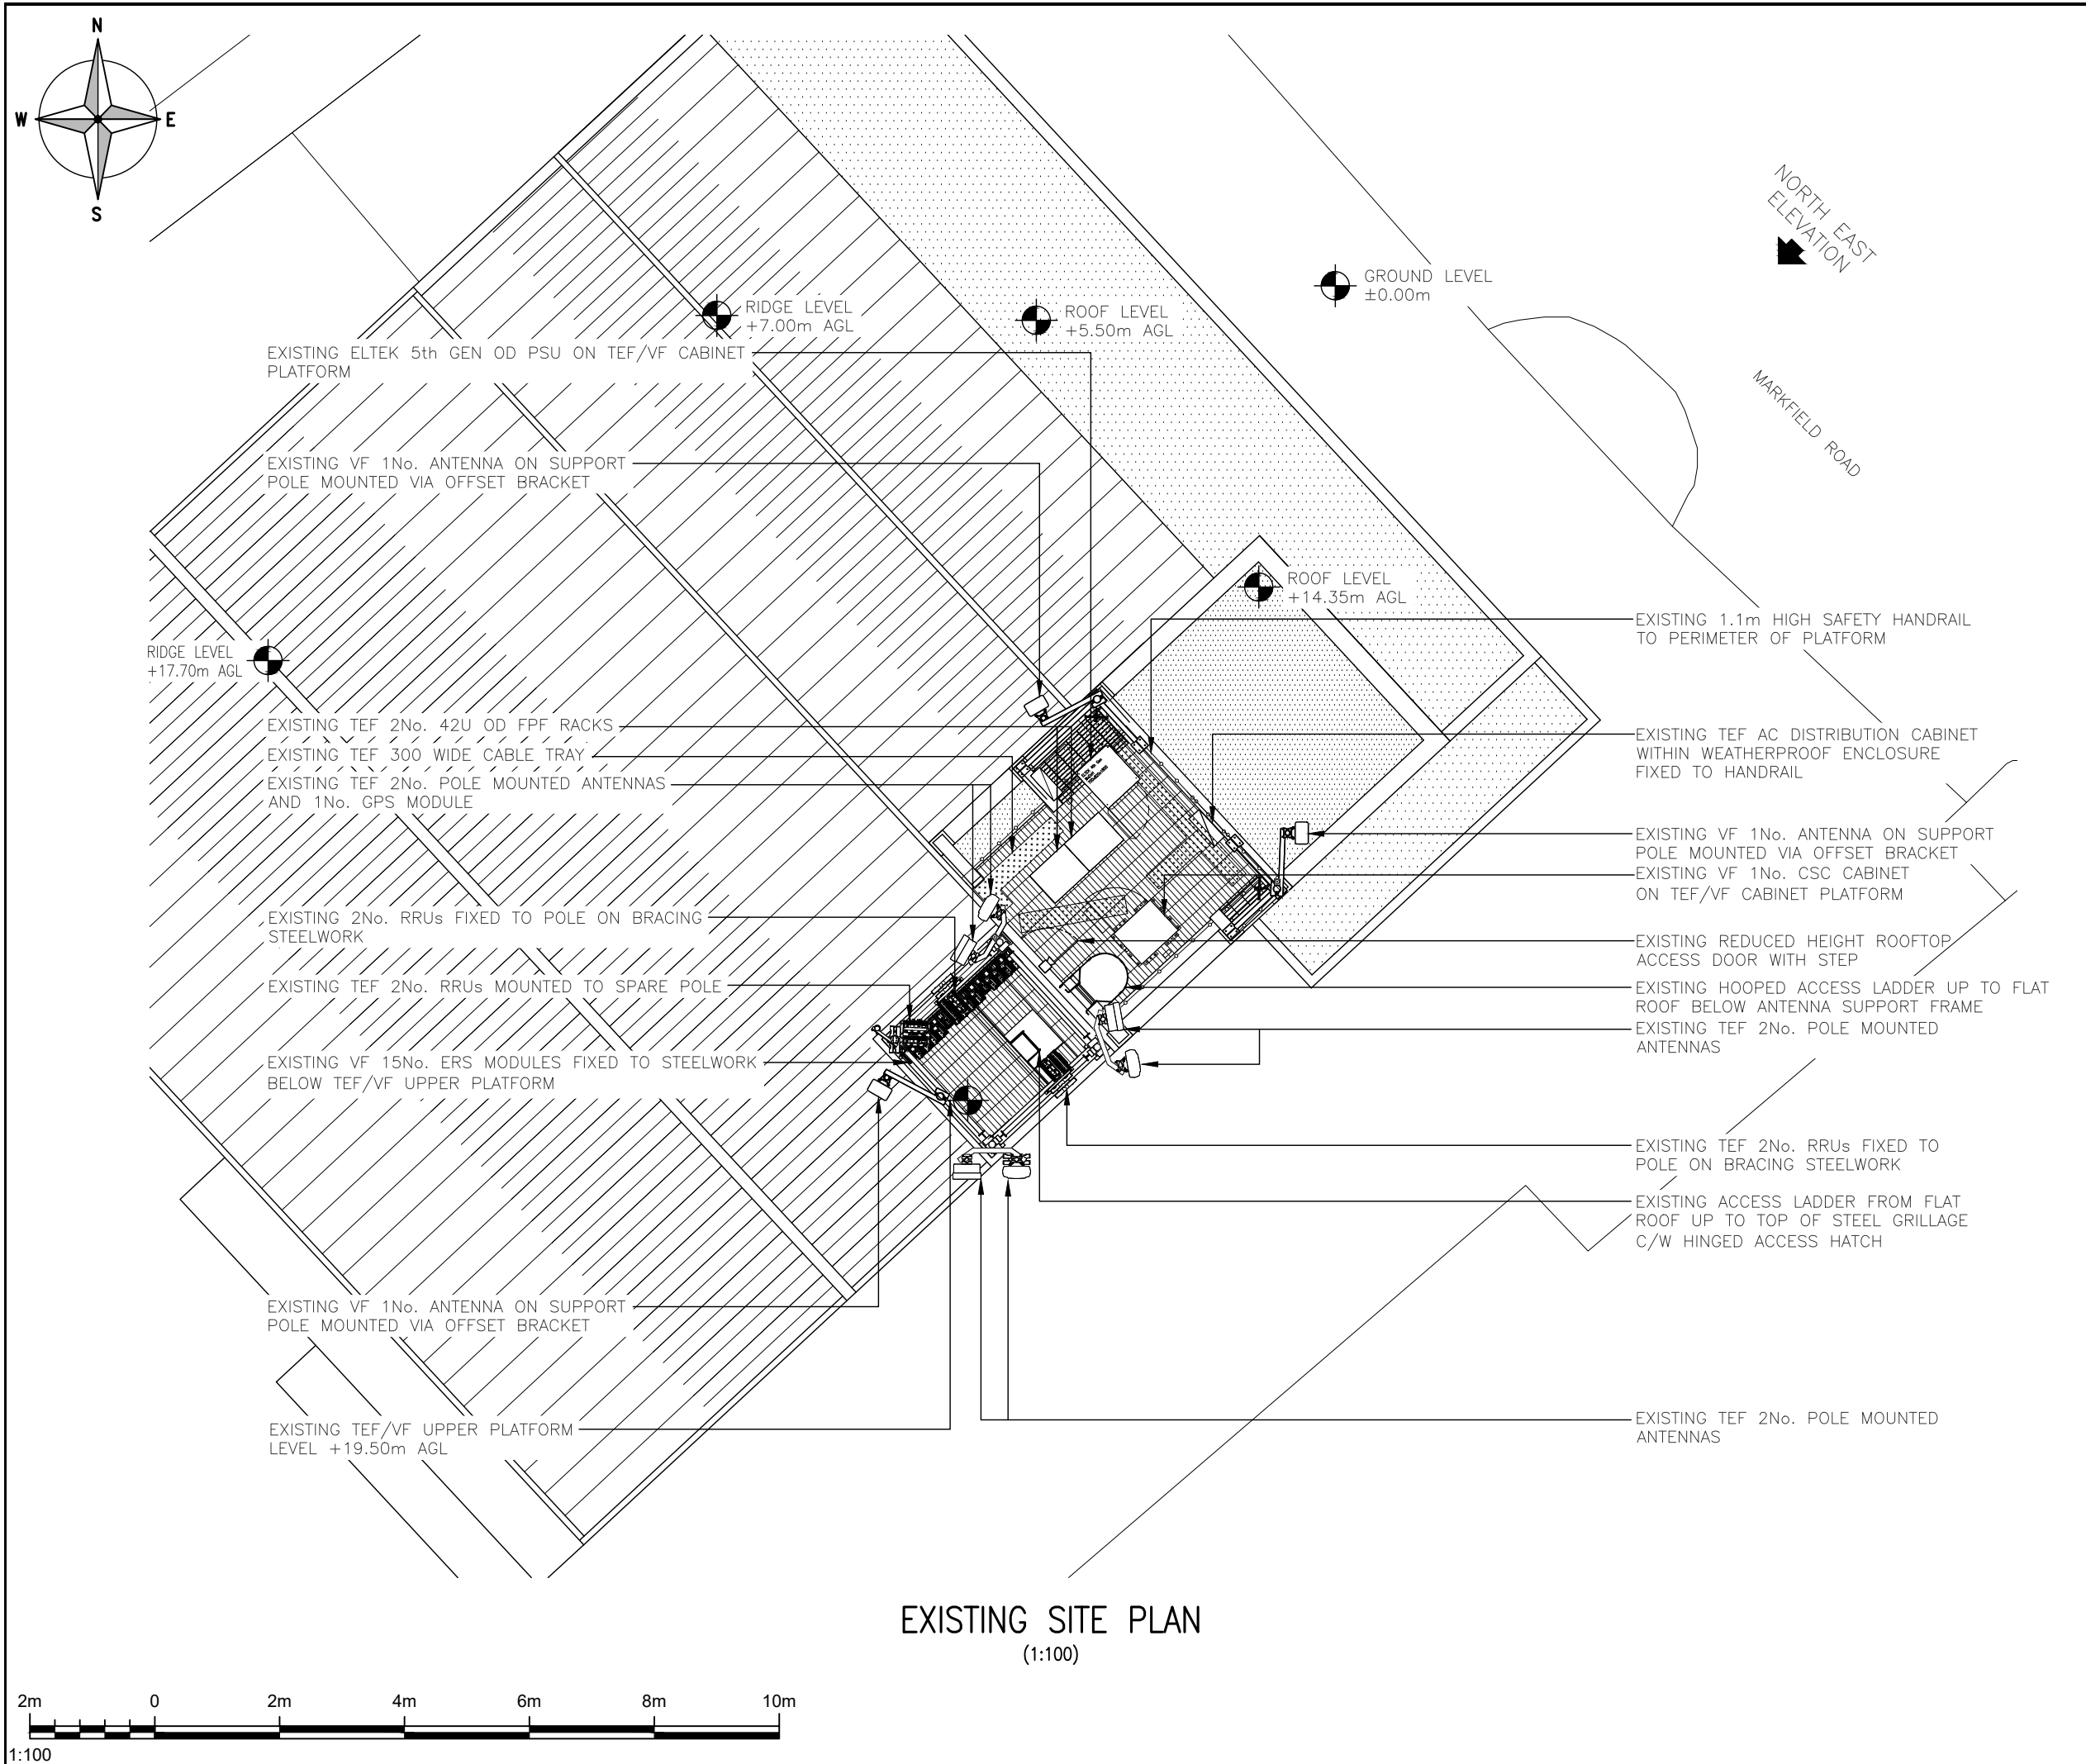

ALL DIMENSIONS ARE IN mm UNLESS NOTED OTHERWISE

N.G.R

E:534245

N: 188843

NOTES:

B	LAYOUT AMENDED	FPD	RWB	17.12.25
A	PLANNING ISSUE	FPD	RWB	24.11.25
REV	MODIFICATION	BY	CH	DATE



united infrastructure


United Infrastructure
4 Clearwater, Lingley Mere Business Park, Lingley Green Avenue,
Great Sankey, Warrington, WAs 3UZ
t. 44 (0)151 420 4128
www.unitedinfrastructure.com



CORNERSTONE - TEF UNWIND

Cell Name				Opt.
MARKFIELD ROAD				A
Cell ID No				
CSID	—	VF	—	TEF
136523	—	N/A	—	37083
Project No.	—	TM Cell ID	—	N/A
13652331	—	—	—	—
Site Address / Contact Details				
MARKFIELD ROAD SOUTH TOTTENHAM GREATER LONDON N15 4QA				
Drawing Title: EXISTING SITE PLAN				
Purpose of issue: PLANNING				Dwg Rev: A
Drawing Number: 200				B
Surveyed By: MRS		Original Sheet Size: A3		Pack Issue:
Drawn: FPD	Date: 24.11.25	Checked: RWB	Date: 24.11.25	B

SDNT0005 Version 3.3

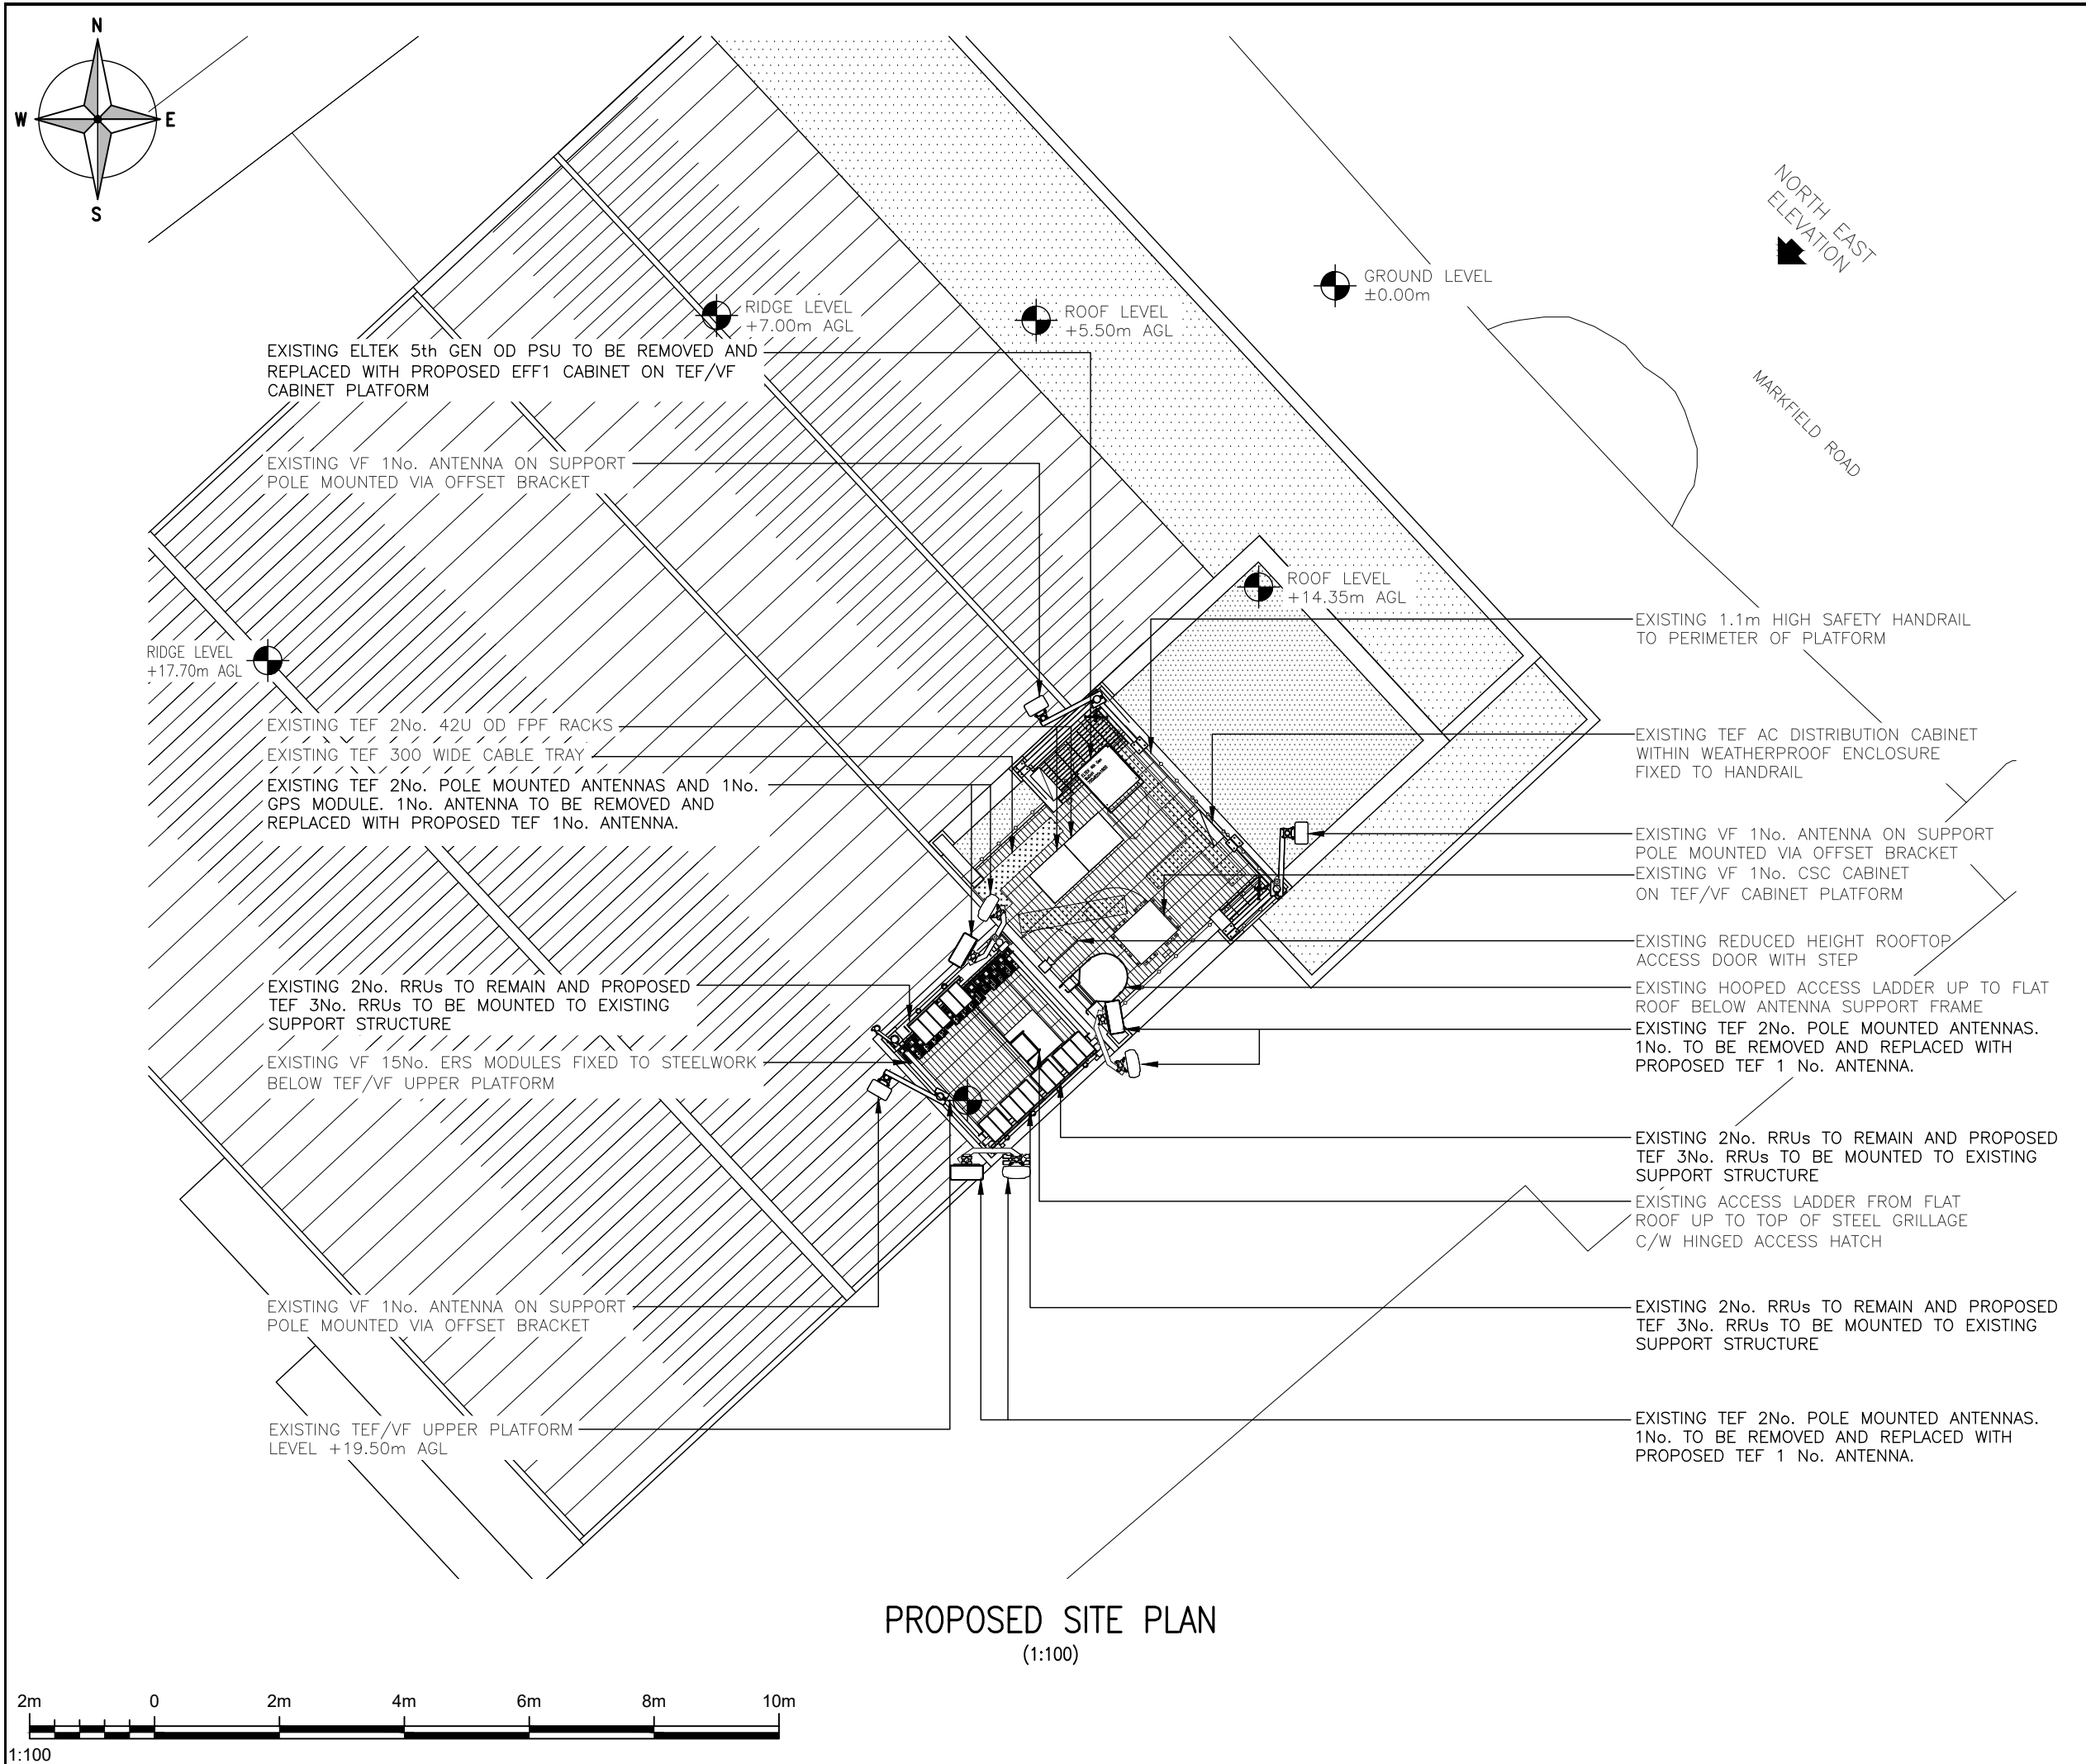

ALL DIMENSIONS ARE IN mm UNLESS NOTED OTHERWISE

N.G.R

E:534245

N: 188843

NOTES:

B	LAYOUT AMENDED	FPD	RWB	17.12.25
A	PLANNING ISSUE	FPD	RWB	24.11.25
REV	MODIFICATION	BY	CH	DATE



united

infrastructure

United Infrastructure



4 Clearwater, Lingley Mere Business Park, Lingley Green Avenue,
Great Sankey, Warrington, WAS 3UZ
t. 44 (0)151 420 4128
www.unitedinfrastructure.com



CORNERSTONE - TEF UNWIND

Cell Name				Opt.
MARKFIELD ROAD				A
Cell ID No				
CSID	—	VF	—	TEF
136523	—	N/A	—	37083
Project No.	—	TM Cell ID	—	N/A
13652331	—	—	—	—
Site Address / Contact Details				
MARKFIELD ROAD SOUTH TOTTENHAM GREATER LONDON N15 4QA				
Drawing Title: PROPOSED SITE PLAN				
Purpose of issue: PLANNING				Dwg Rev: B
Drawing Number: 201				B
Surveyed By: MRS		Original Sheet Size: A3		Pack Issue:
Drawn: FPD	Date: 24.11.25	Checked: RWB	Date: 24.11.25	B

SDNT0005 Version 3.3

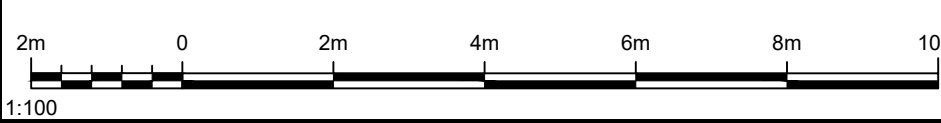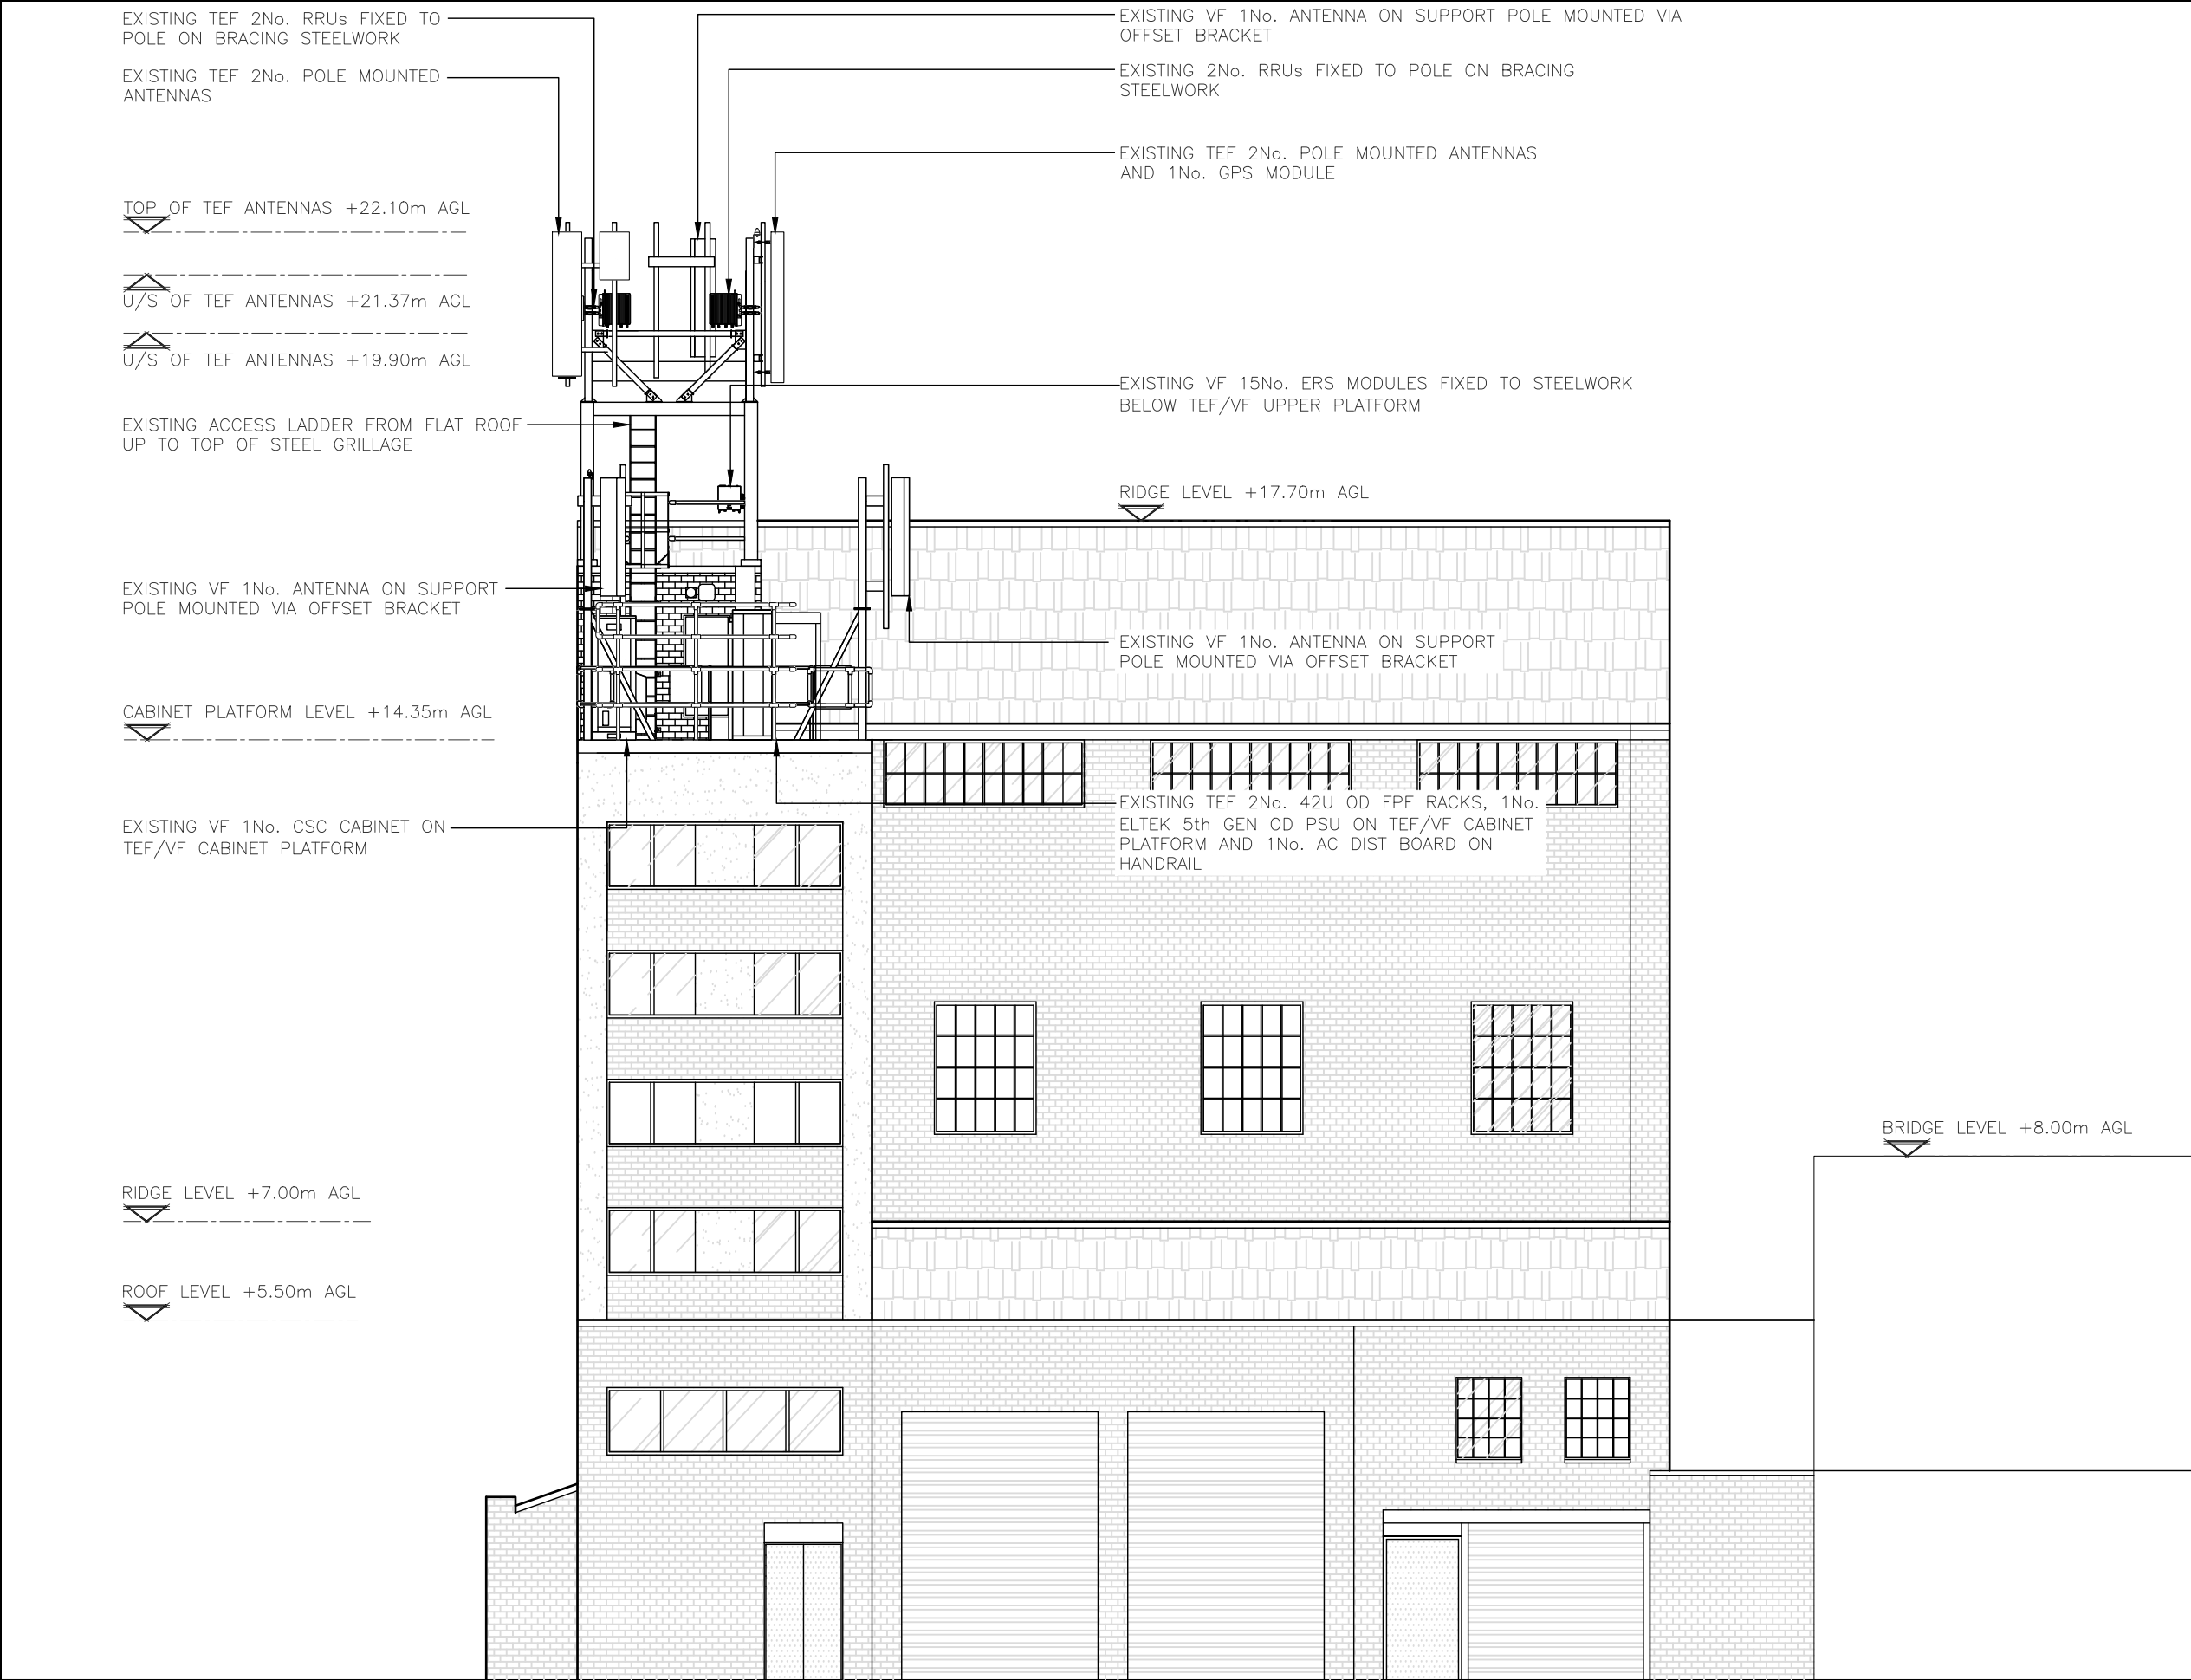

EXISTING NORTH EAST ELEVATION
(1:100)

ALL DIMENSIONS ARE IN mm UNLESS NOTED OTHERWISE

N.G.R

E:534245

N: 188843

NOTES:

B	LAYOUT AMENDED	FPD	RWB	17.12.25
A	PLANNING ISSUE	FPD	RWB	24.11.25
REV	MODIFICATION	BY	CH	DATE



united infrastructure
United Infrastructure
4 Clearwater, Lingley Mere Business Park, Lingley Green Avenue,
Great Sankey, Warrington, WAS 3UZ
t. 44 (0)151 420 4128
www.unitedinfrastructure.com



CORNERSTONE - TEF UNWIND


Cell Name				Opt.
MARKFIELD ROAD				A
Cell ID No				
CSID	—	VF	—	TEF
136523	—	N/A	—	37083
Project No.	—	TM Cell ID	—	N/A
13652331	—	—	—	—

Site Address / Contact Details

MARKFIELD ROAD
SOUTH TOTTENHAM
GREATER LONDON
N15 4QA

Drawing Title:
EXISTING ELEVATION

Purpose of issue:		PLANNING		Dwg Rev:				
Drawing Number:		300		A				
Surveyed By:	MRS	Original Sheet Size:	A3	Pack Issue:				
Drawn:	FPD	Date:	24.11.25	Checked:	RWB	Date:	24.11.25	B

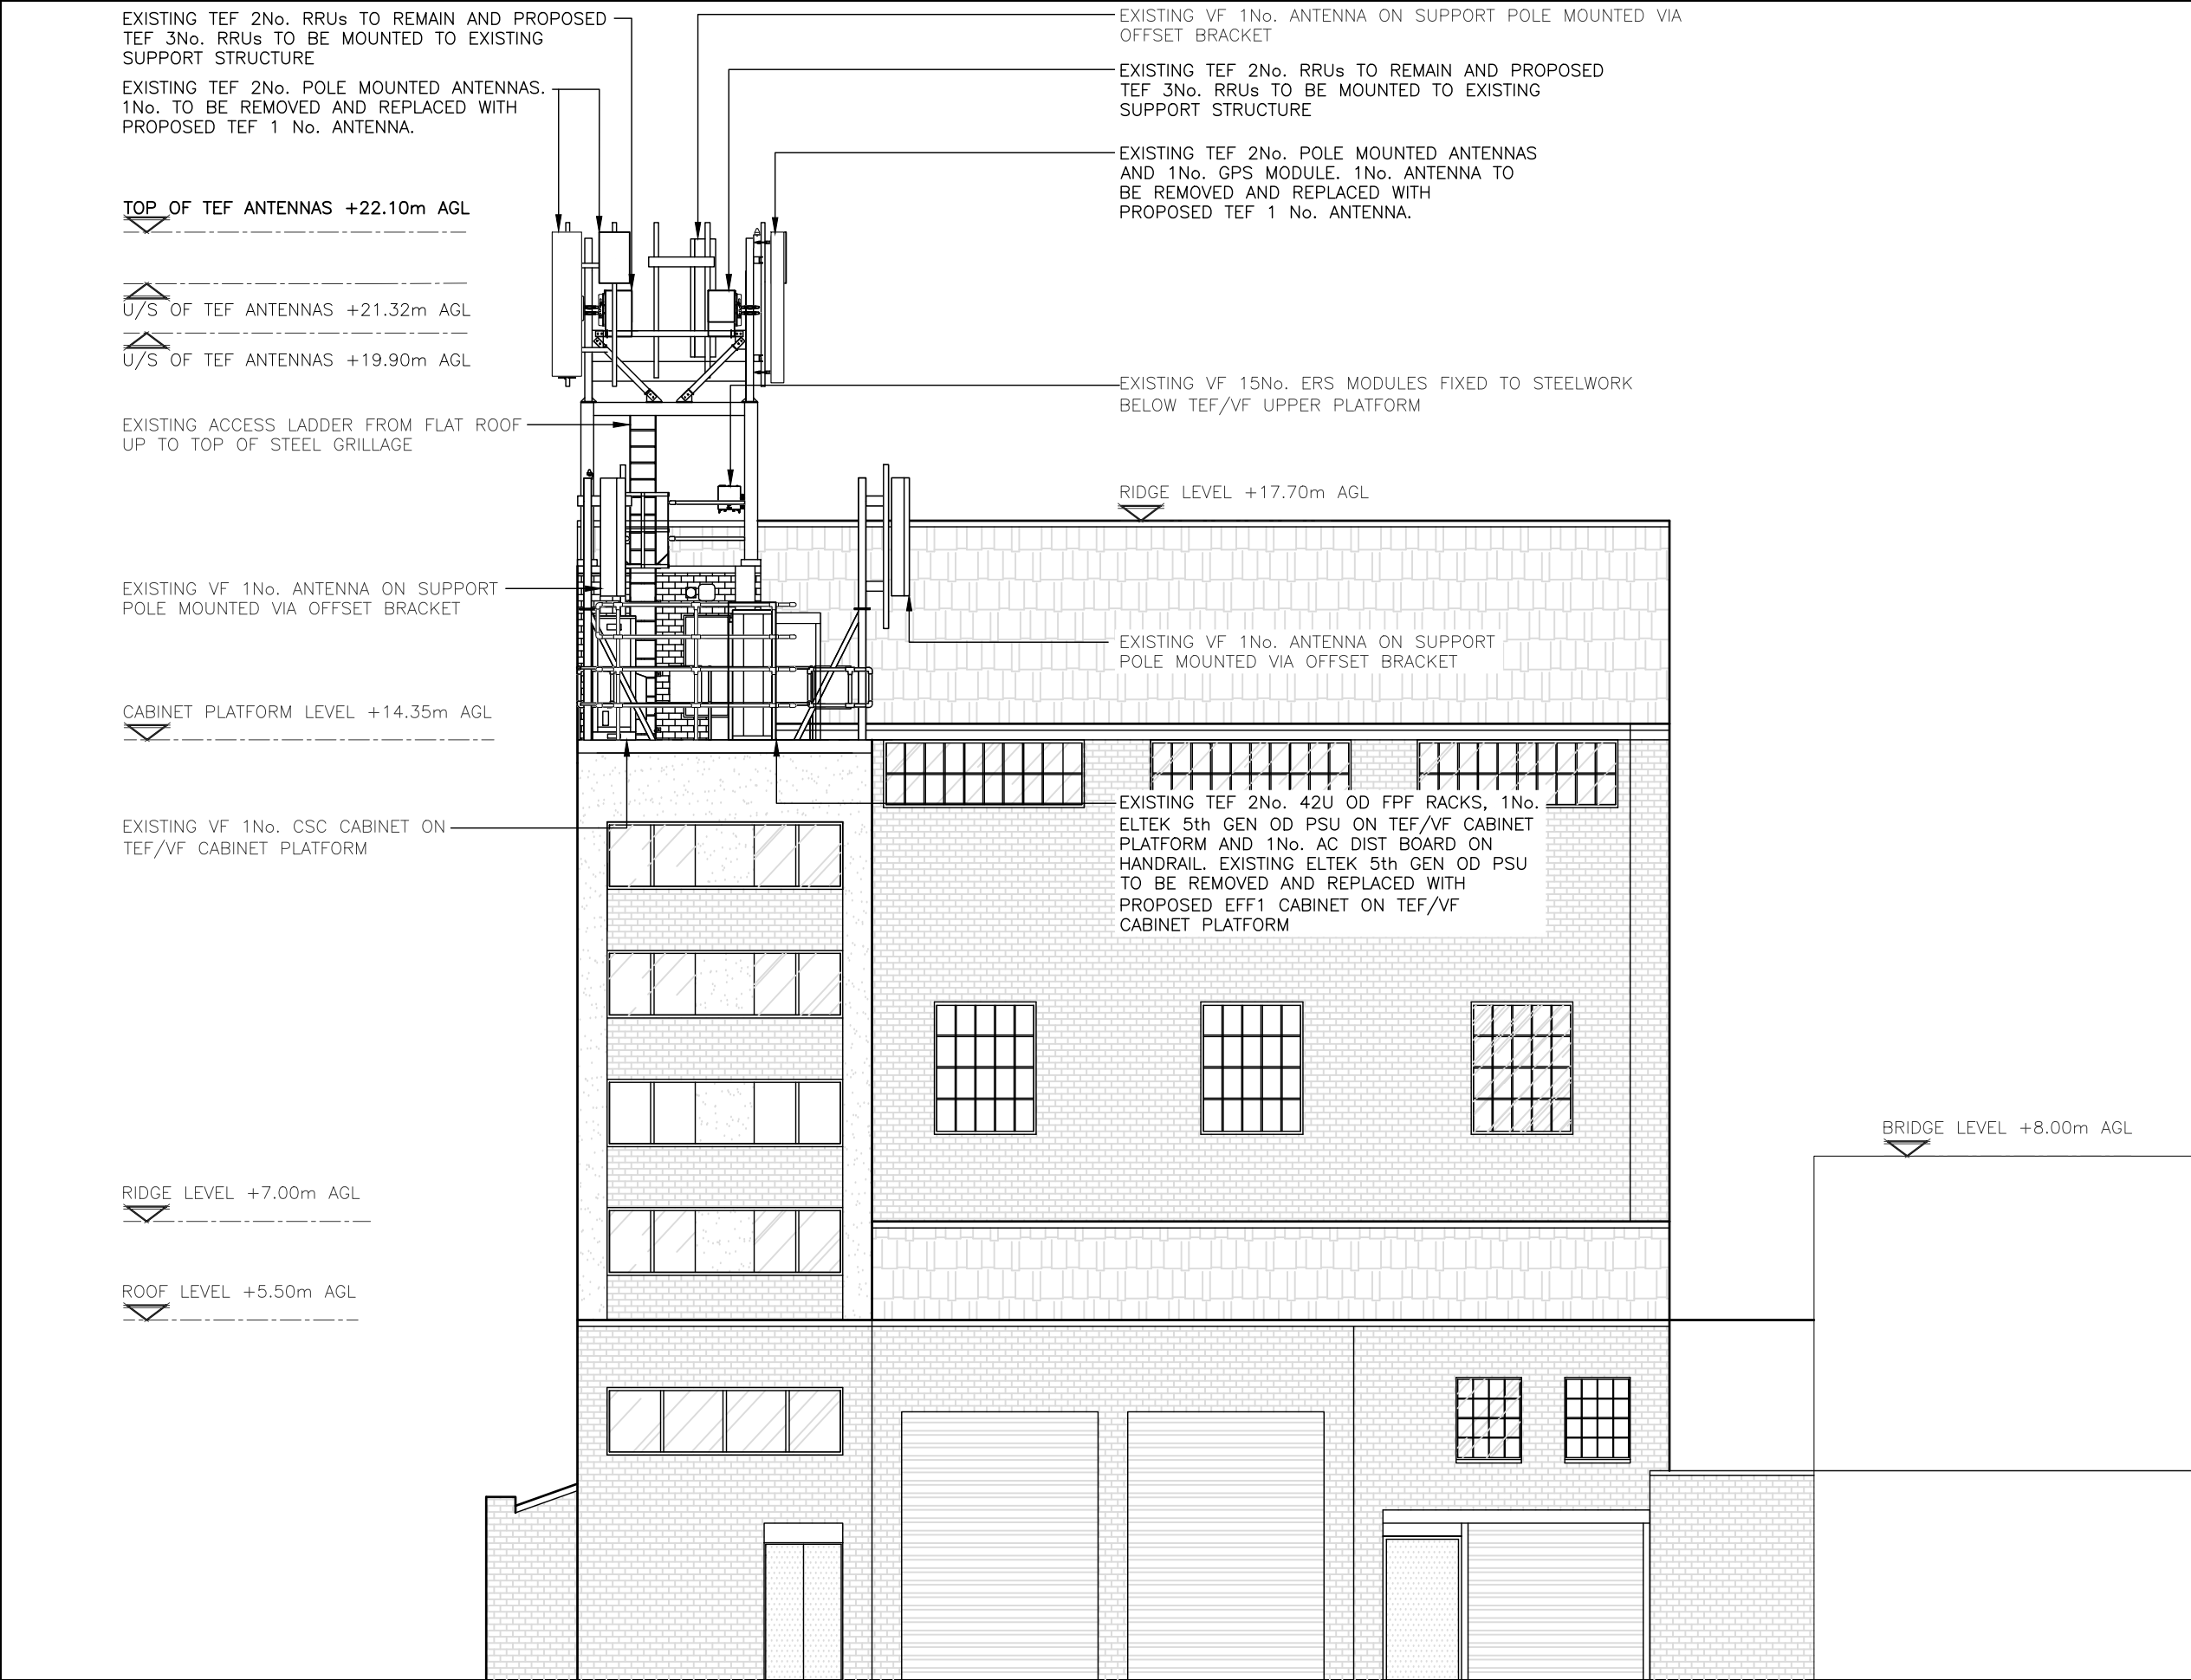

2m 0 2m 4m 6m 8m 10m

1:100

PROPOSED NORTH WEST ELEVATION

(1:100)

ALL DIMENSIONS ARE IN mm UNLESS NOTED OTHERWISE

N.G.R

E:534245

N: 188843

NOTES:

B	LAYOUT AMENDED	FPD	RWB	17.12.25
A	PLANNING ISSUE	FPD	RWB	24.11.25
REV	MODIFICATION	BY	CH	DATE



united

infrastructure

United Infrastructure

4 Clearwater, Lingley Mere Business Park, Lingley Green Avenue,

Great Sankey, Warrington, WAS 3UZ

t. 44 (0)151 420 4128

www.unitedinfrastructure.com



CORNERSTONE - TEF UNWIND

Cell Name				Opt.
MARKFIELD ROAD				A
Cell ID No				
CSID	—	VF	—	TEF
136523	—	N/A	—	37083
Project No.	—	TM Cell ID	—	N/A
13652331	—	—	—	—

Site Address / Contact Details

MARKFIELD ROAD
SOUTH TOTTENHAM
GREATER LONDON
N15 4QA

Drawing Title:
PROPOSED SITE ELEVATION

Purpose of issue:		PLANNING	Dwg Rev:
Drawing Number:		301	B
Surveyed By:	MRS	Original Sheet Size:	A3
Drawn:	FPD	Date:	24.11.25
Checked:	RWB	Date:	24.11.25
Pack Issue:		B	