



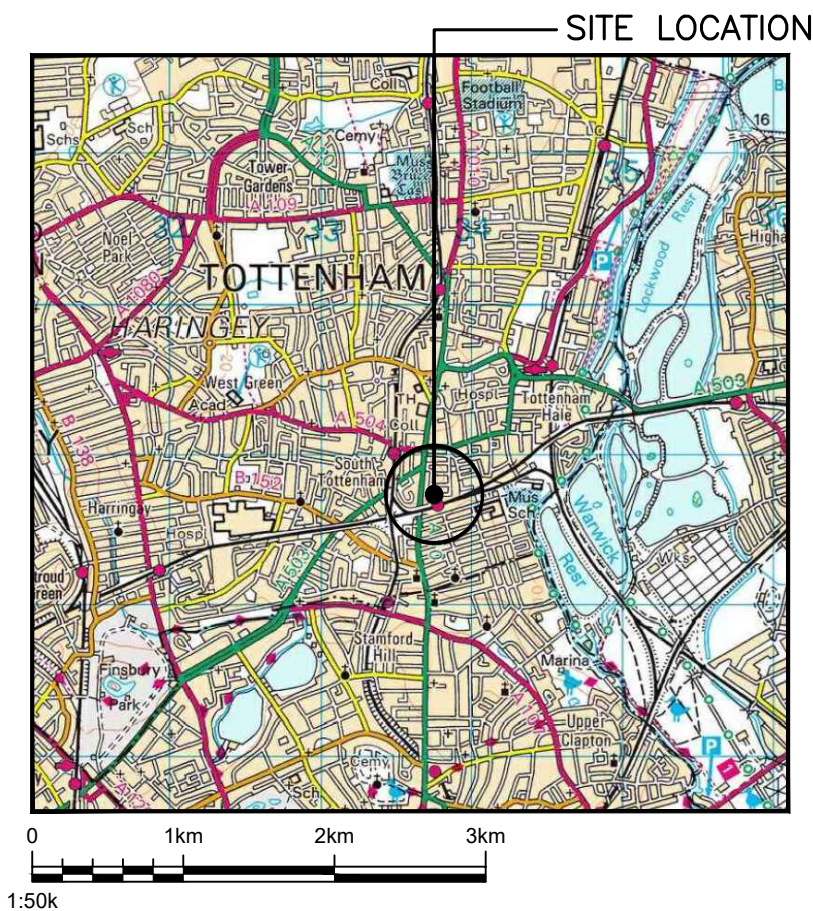


SITE LOCATION
(Scale 1:50000)

Based upon Ordnance Survey map extract
with the permission of the Controller of
His Majesty's Stationery Office.
Crown copyright.
Licence No. 100062762



SITE PHOTOGRAPH

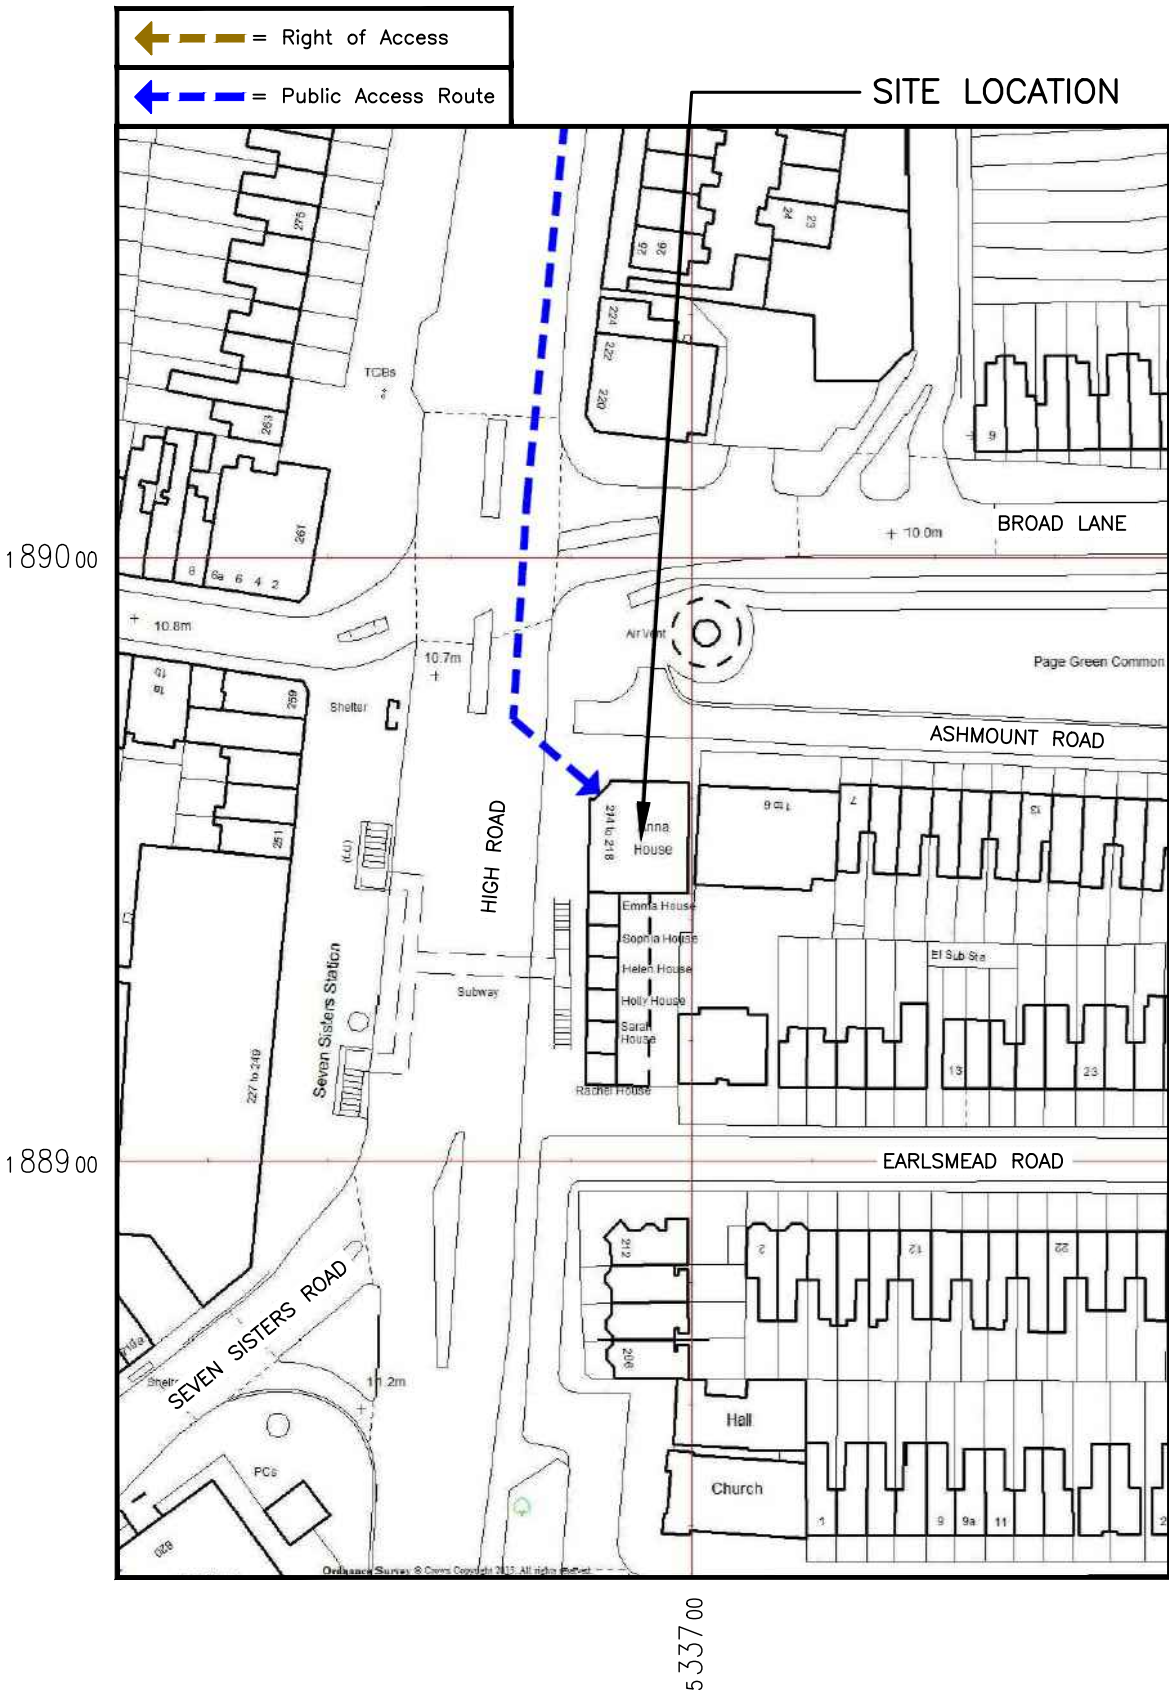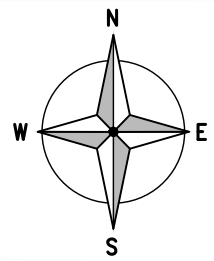

DETAILED SITE LOCATION
(Scale 1:1250)

Based upon Ordnance Survey map extract
with the permission of the Controller of
His Majesty's Stationery Office.
Crown copyright.
Licence No. 100062762

ALL DIMENSIONS ARE IN mm UNLESS NOTED OTHERWISE

N.G.R | E: 533709 | N: 188922

DIRECTIONS TO SITE:

AT JUNCTION 25 TAKE SLIPROAD LEFT TO A10. AT ROUNDABOUT TAKE 1ST EXIT ONTO A10 (GREAT CAMBRIDGE ROAD). AFTER 5.0 MILES AT ROUNDABOUT TAKE 2ND EXIT. AFTER 2.0 MILES TURN RIGHT TO STAY ON A10 (HIGH ROAD). AFTER 0.7 MILE SITE IS LOCATED ON THE LEFT AFTER JUNCTION WITH BROAD LANE (A504)

A	PLANNING ISSUE	JL	TC	31/07/25
REV	MODIFICATION	BY	CH	DATE


United Living Connected
4 Clearwater, Lingley Mere Business Park, Lingley Green
Avenue,
Great Sankey, Warrington, WA5 3UZ
t. 44 (0)151 420 4128
www.unitedliving.co.uk



Cell Name	Opt.
ANNA HOUSE	A

Cell ID No				
CSID	—	VF	✓	TEF
208323	—		78637	
Project No.	—	TM Cell ID	—	N/A
20832326	—		—	

Site Address / Contact Details
214-218 HIGH ROAD SEVEN SISTERS LONDON N15 4NP


Drawing Title:	SITE LOCATION MAPS
----------------	--------------------

Purpose of issue:	PLANNING	Dwg Rev:
-------------------	----------	----------


Drawing Number:	100	A
-----------------	-----	---

Surveyed By:	Original Sheet Size:	Pack Issue:
CA	A3	

Drawn:	Date:	Checked:	Date:	A
JL	31/07/25	TC	31/07/25	

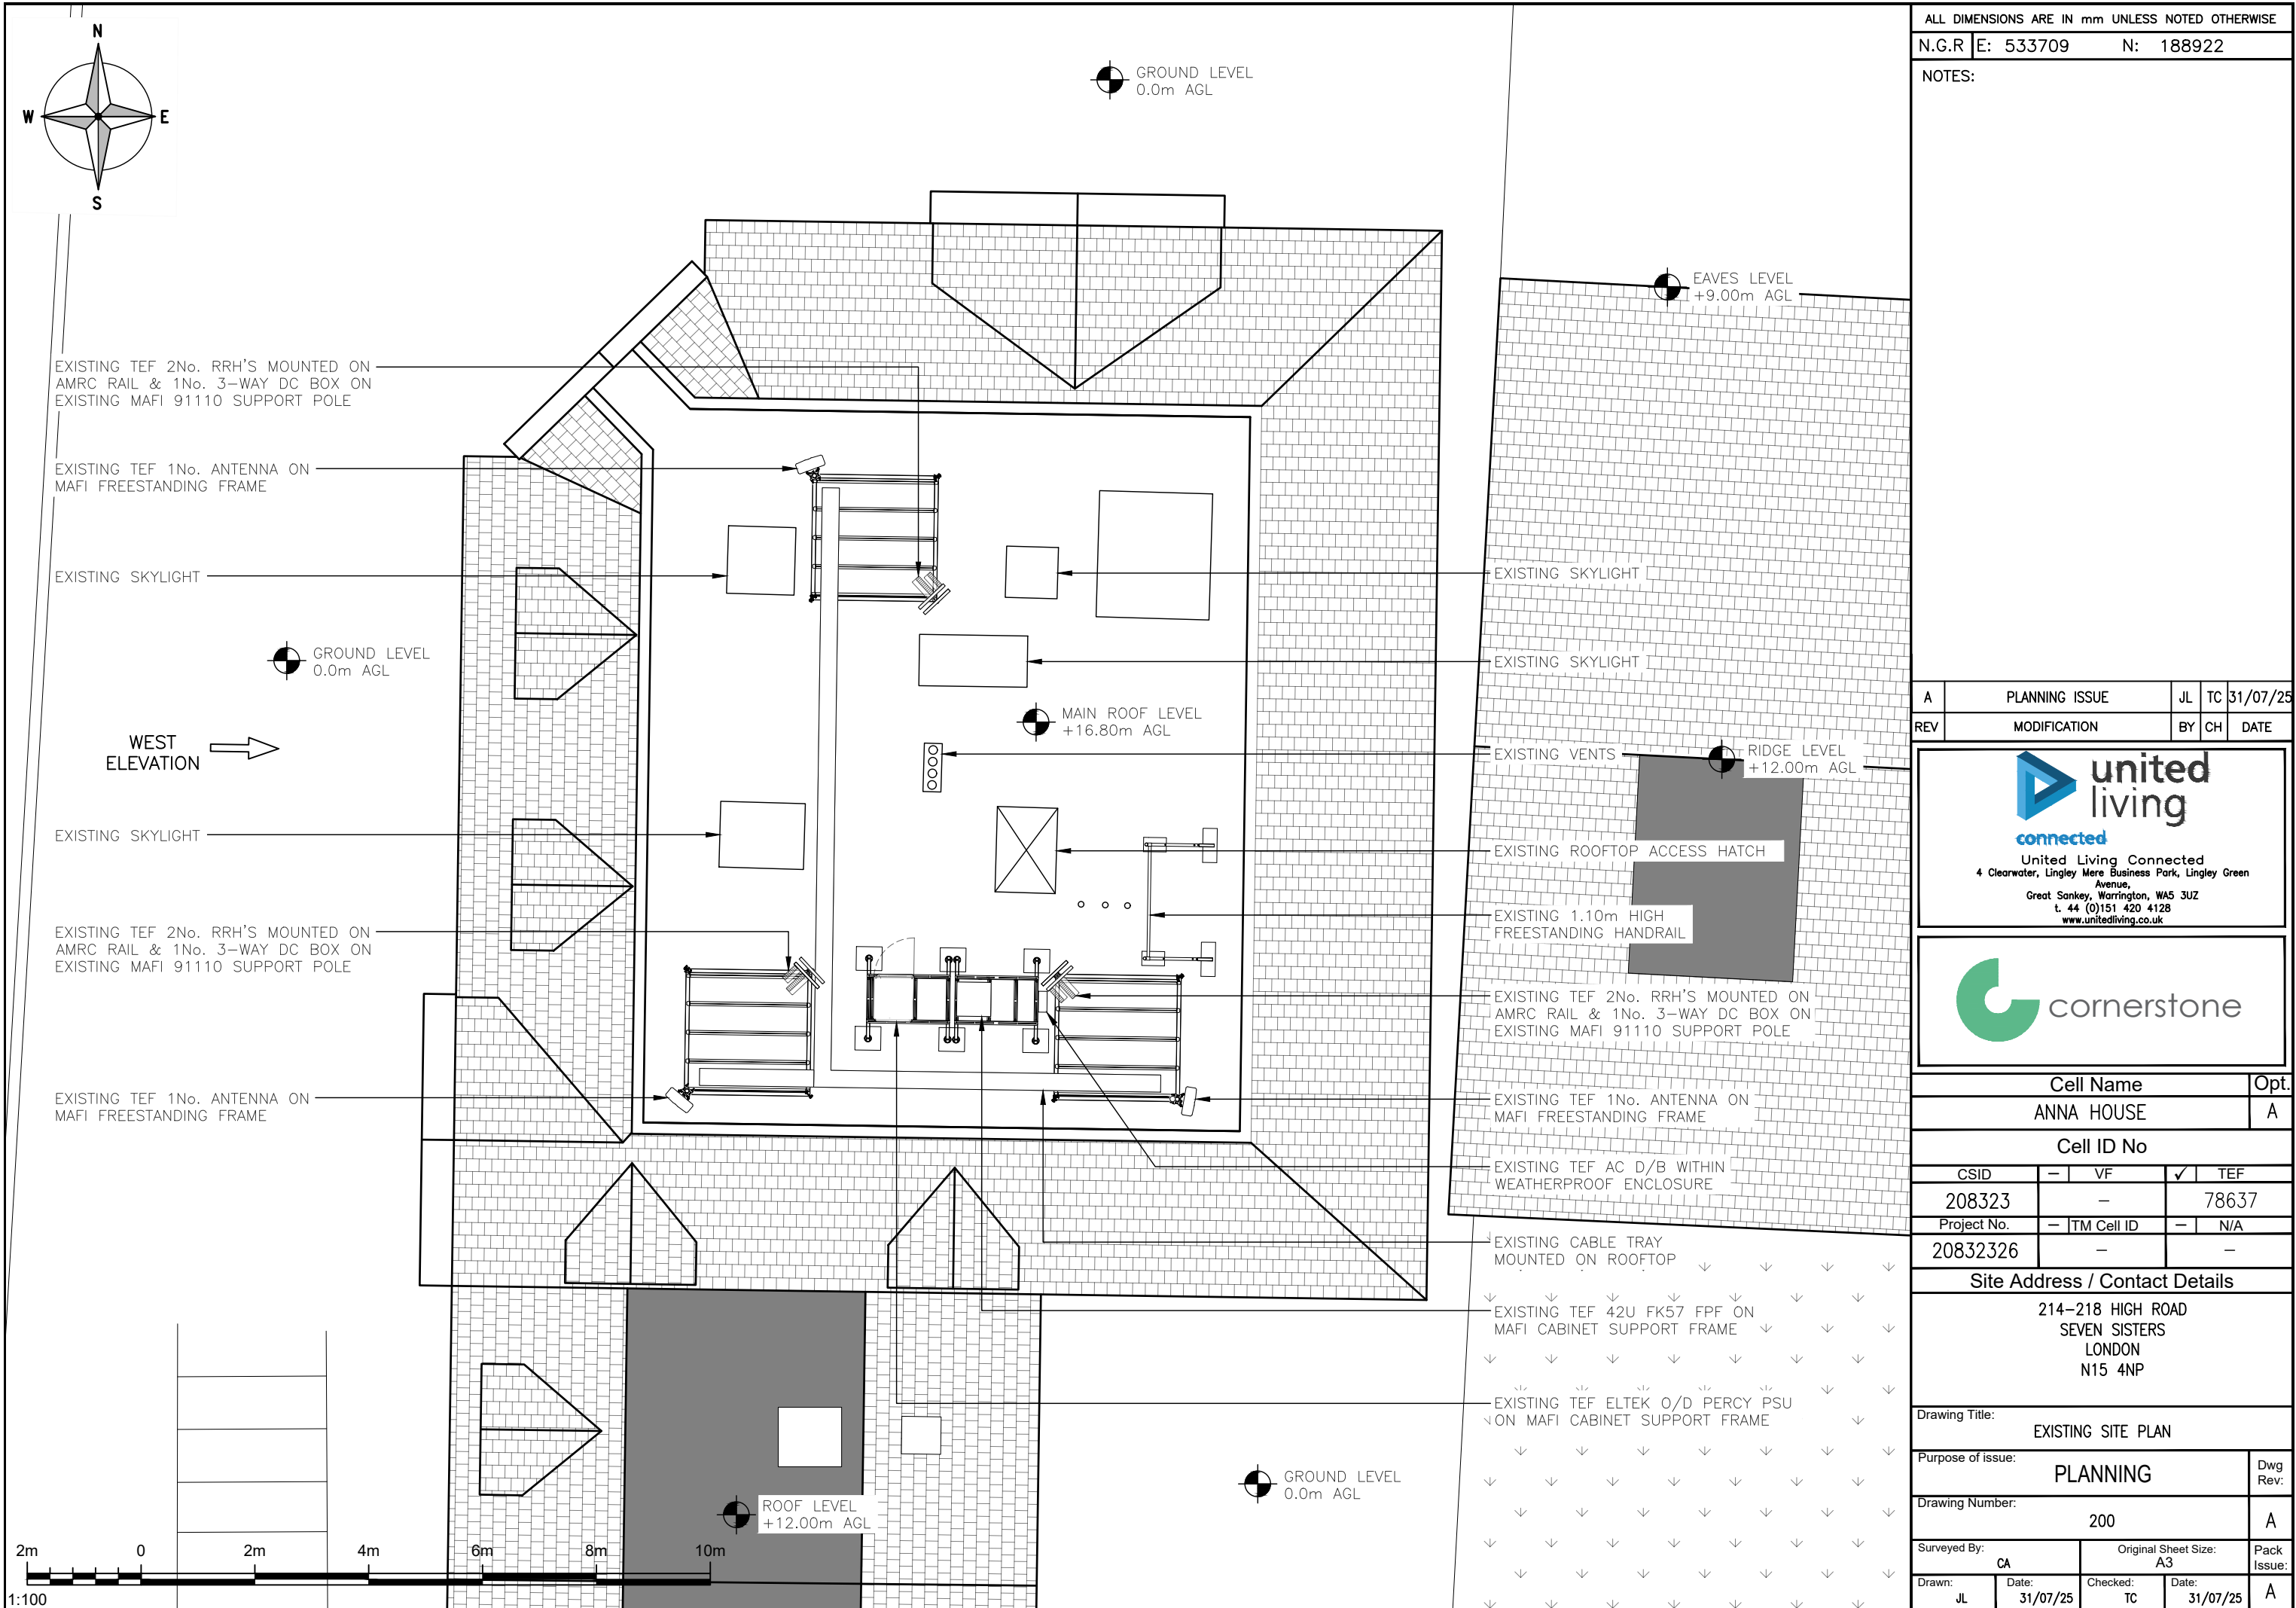

ALL DIMENSIONS ARE IN mm UNLESS NOTED OTHERWISE				
N.G.R	E: 533709	N: 188922		
NOTES:				

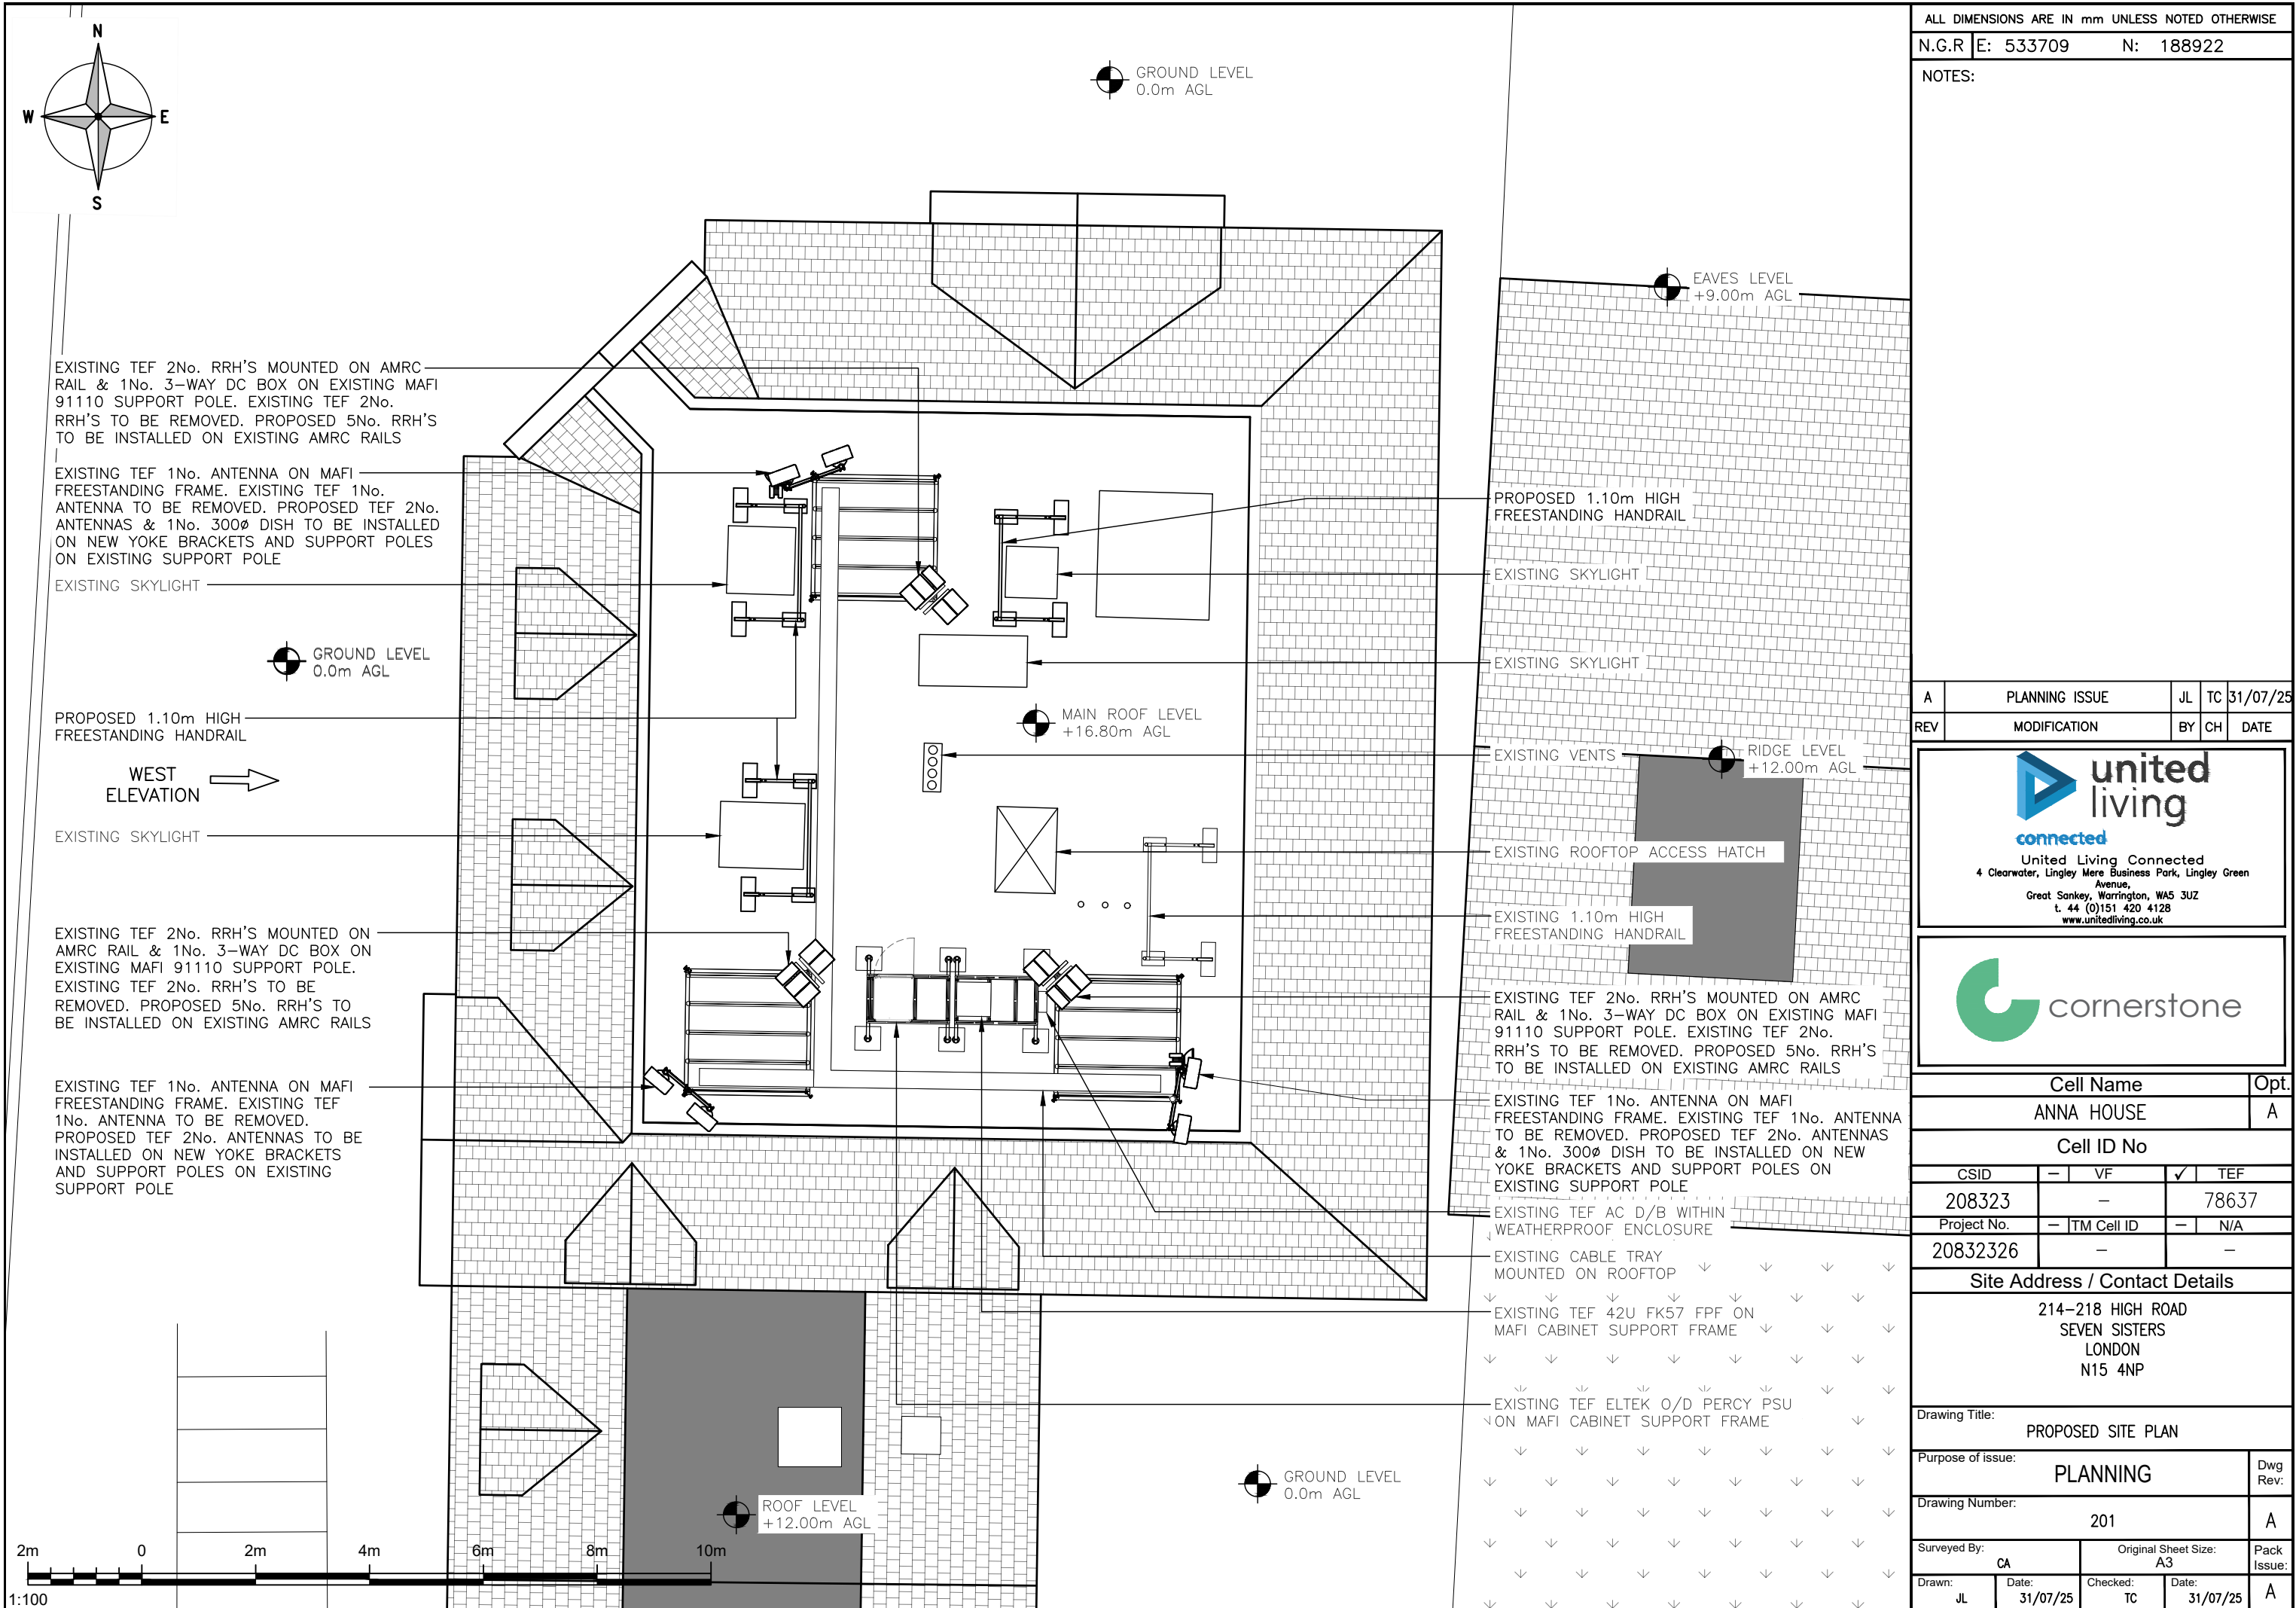

ALL DIMENSIONS ARE IN mm UNLESS NOTED OTHERWISE

N.G.R | E: 533709 | N: 188922

NOTES:

A	PLANNING ISSUE	JL	TC	31/07/25
REV	MODIFICATION	BY	CH	DATE



United Living Connected
4 Clearwater, Lingley Mere Business Park, Lingley Green
Avenue,
Great Sankey, Warrington, WA5 3UZ
t. 44 (0)151 420 4128
www.unitedliving.co.uk





Cell Name	Opt.
ANNA HOUSE	A

Cell ID No				
CSID	—	VF	✓	TEF
208323	—		78637	
Project No.	—	TM Cell ID	—	N/A
20832326	—		—	

Site Address / Contact Details
214–218 HIGH ROAD SEVEN SISTERS LONDON N15 4NP

Drawing Title:					PROPOSED SITE PLAN							
Purpose of issue:				PLANNING				Dwg Rev:				
Drawing Number:				201				A				
Surveyed By:			CA			Original Sheet Size:			A3		Pack Issue:	
Drawn:		Date:		Checked:		Date:		31/07/25		A		
JL		31/07/25		TC		31/07/25						

 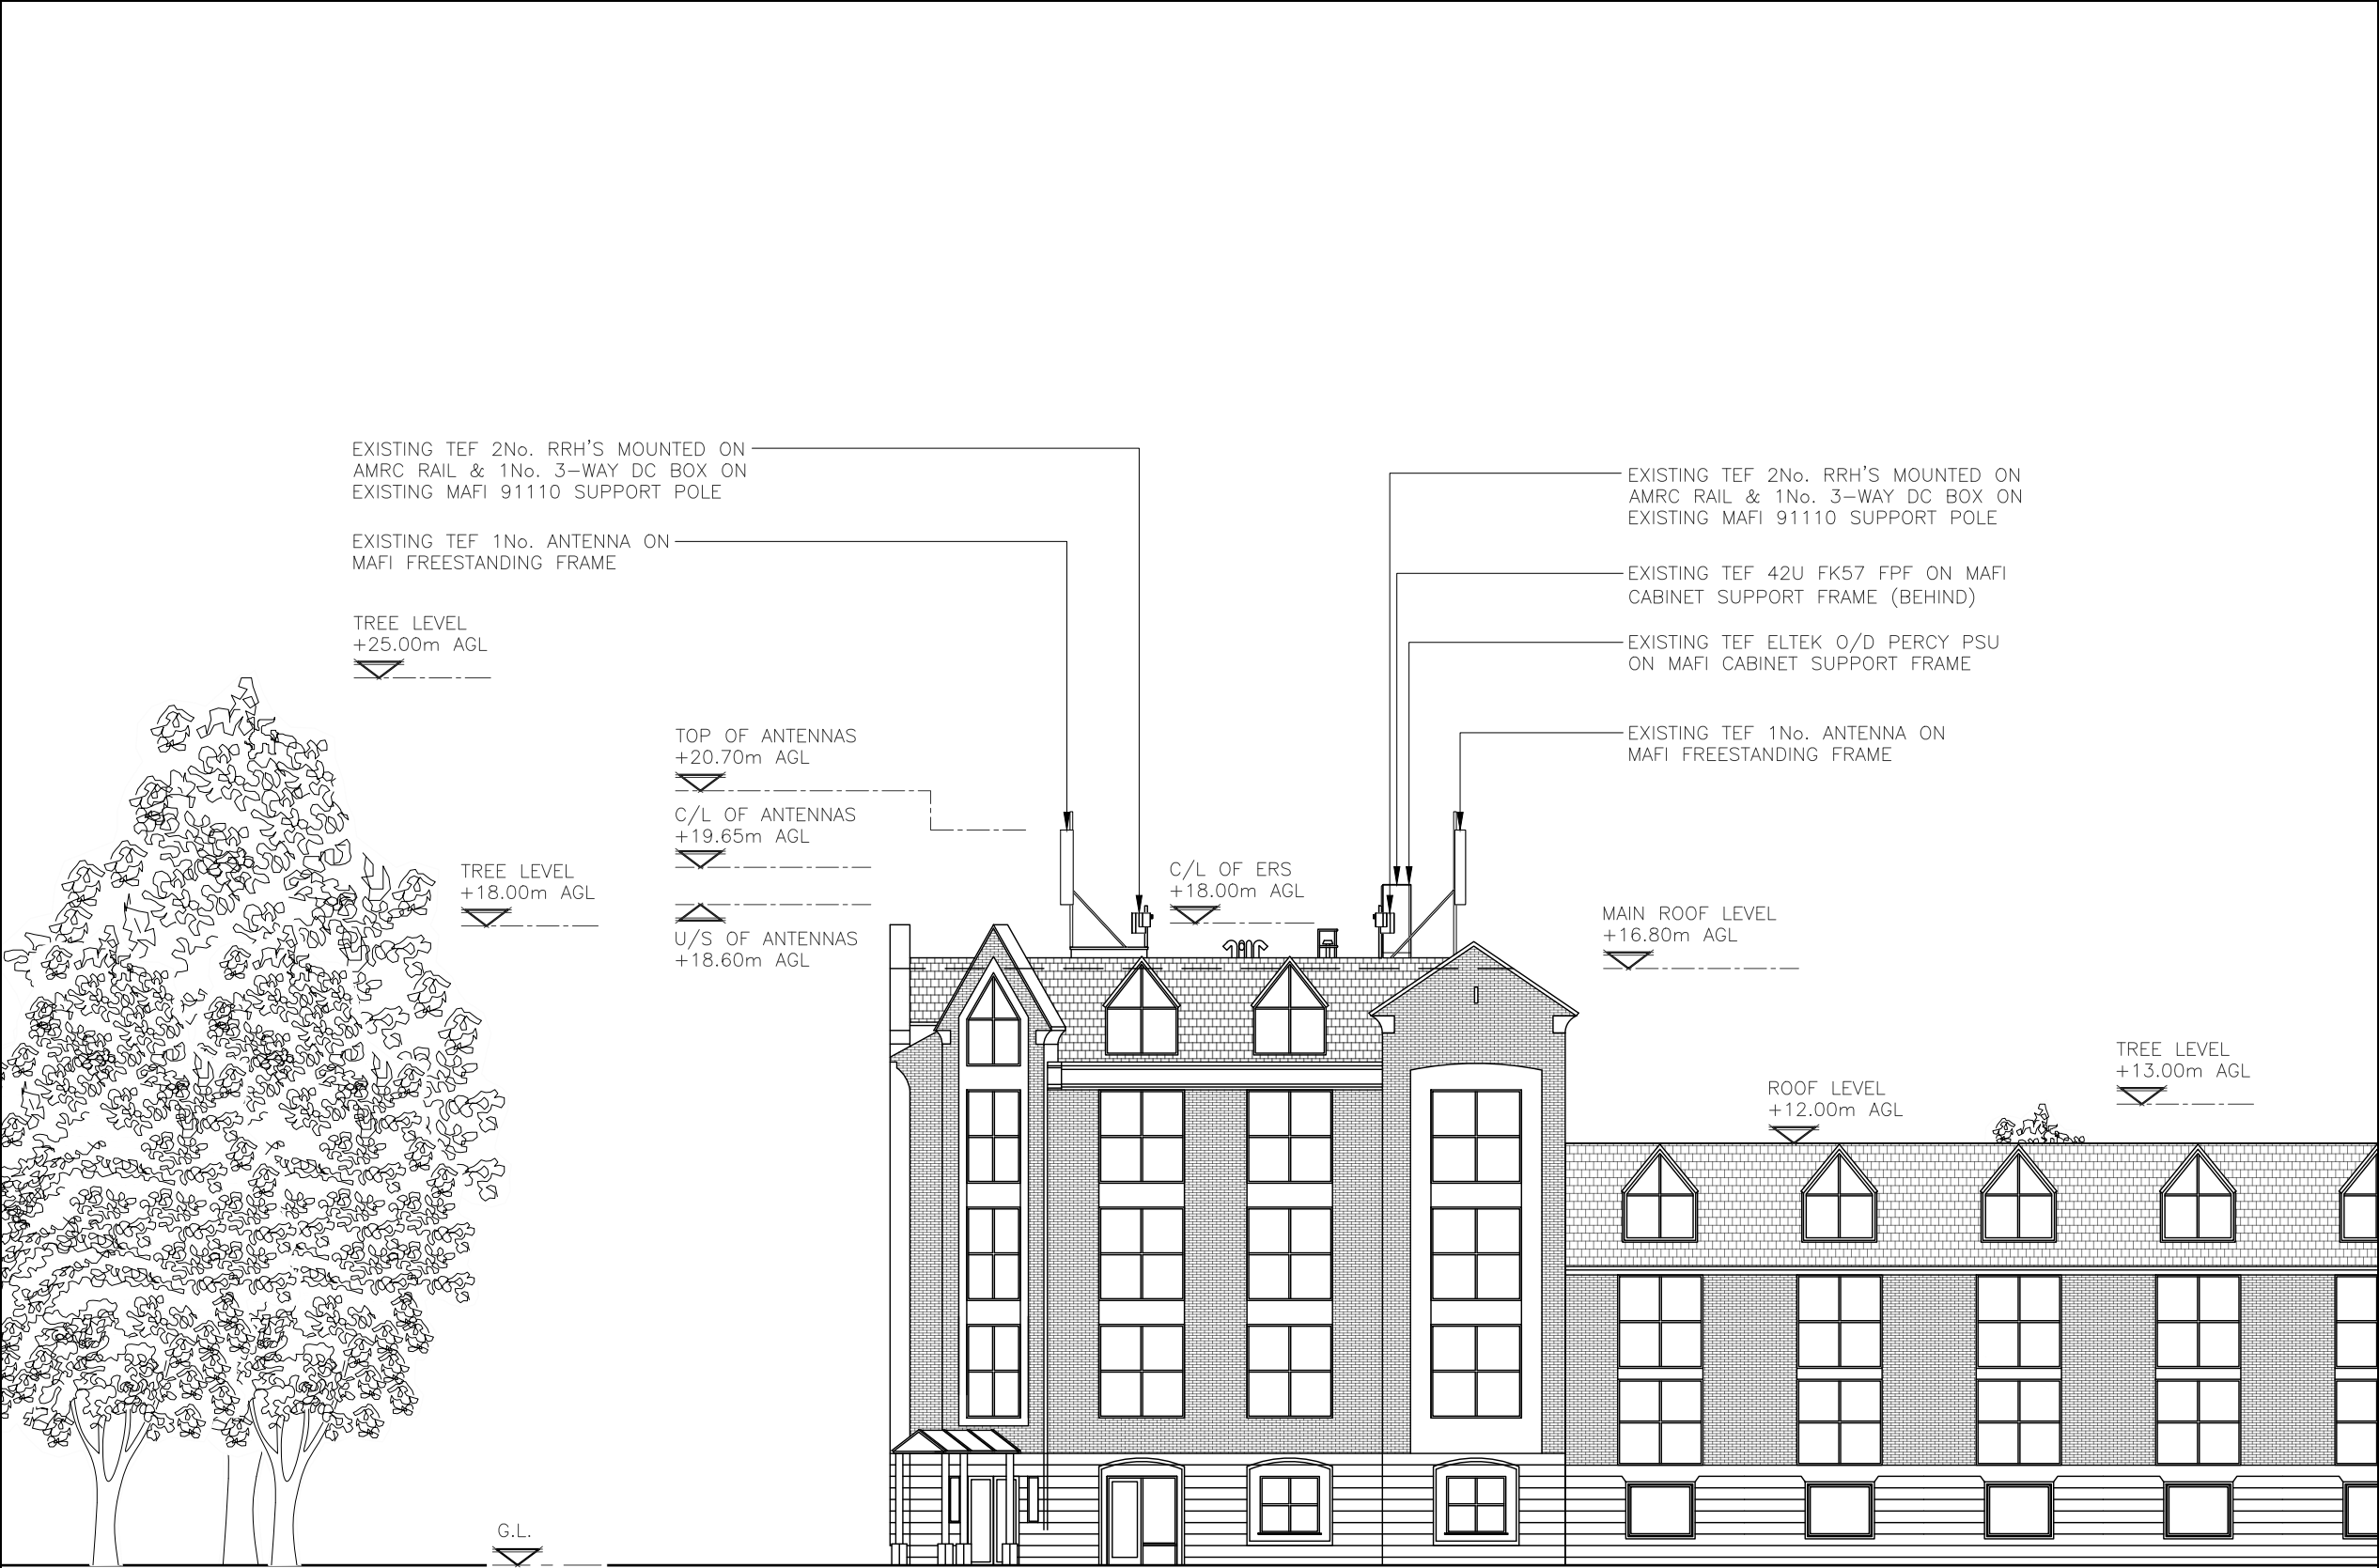

1:200

ALL DIMENSIONS ARE IN mm UNLESS NOTED OTHERWISE

N.G.R | E: 533709 | N: 188922

NOTES:

A	PLANNING ISSUE	JL	TC	31/07/25
REV	MODIFICATION	BY	CH	DATE



United Living Connected
4 Clearwater, Lingley Mere Business Park, Lingley Green
Avenue,
Great Sankey, Warrington, WA5 3UZ
t. 44 (0)151 420 4128
www.unitedliving.co.uk




Cell Name	Opt.
ANNA HOUSE	A

Cell ID No				
CSID	—	VF	✓	TEF
208323	—			78637
Project No.	—	TM Cell ID	—	N/A
20832326	—			—

Site Address / Contact Details
214–218 HIGH ROAD SEVEN SISTERS LONDON N15 4NP

Drawing Title: EXISTING ELEVATION				
Purpose of issue: PLANNING				Dwg Rev: A
Drawing Number: 300				A
Surveyed By: CA		Original Sheet Size: A3		Pack Issue:
Drawn: JL	Date: 31/07/25	Checked: TC	Date: 31/07/25	A

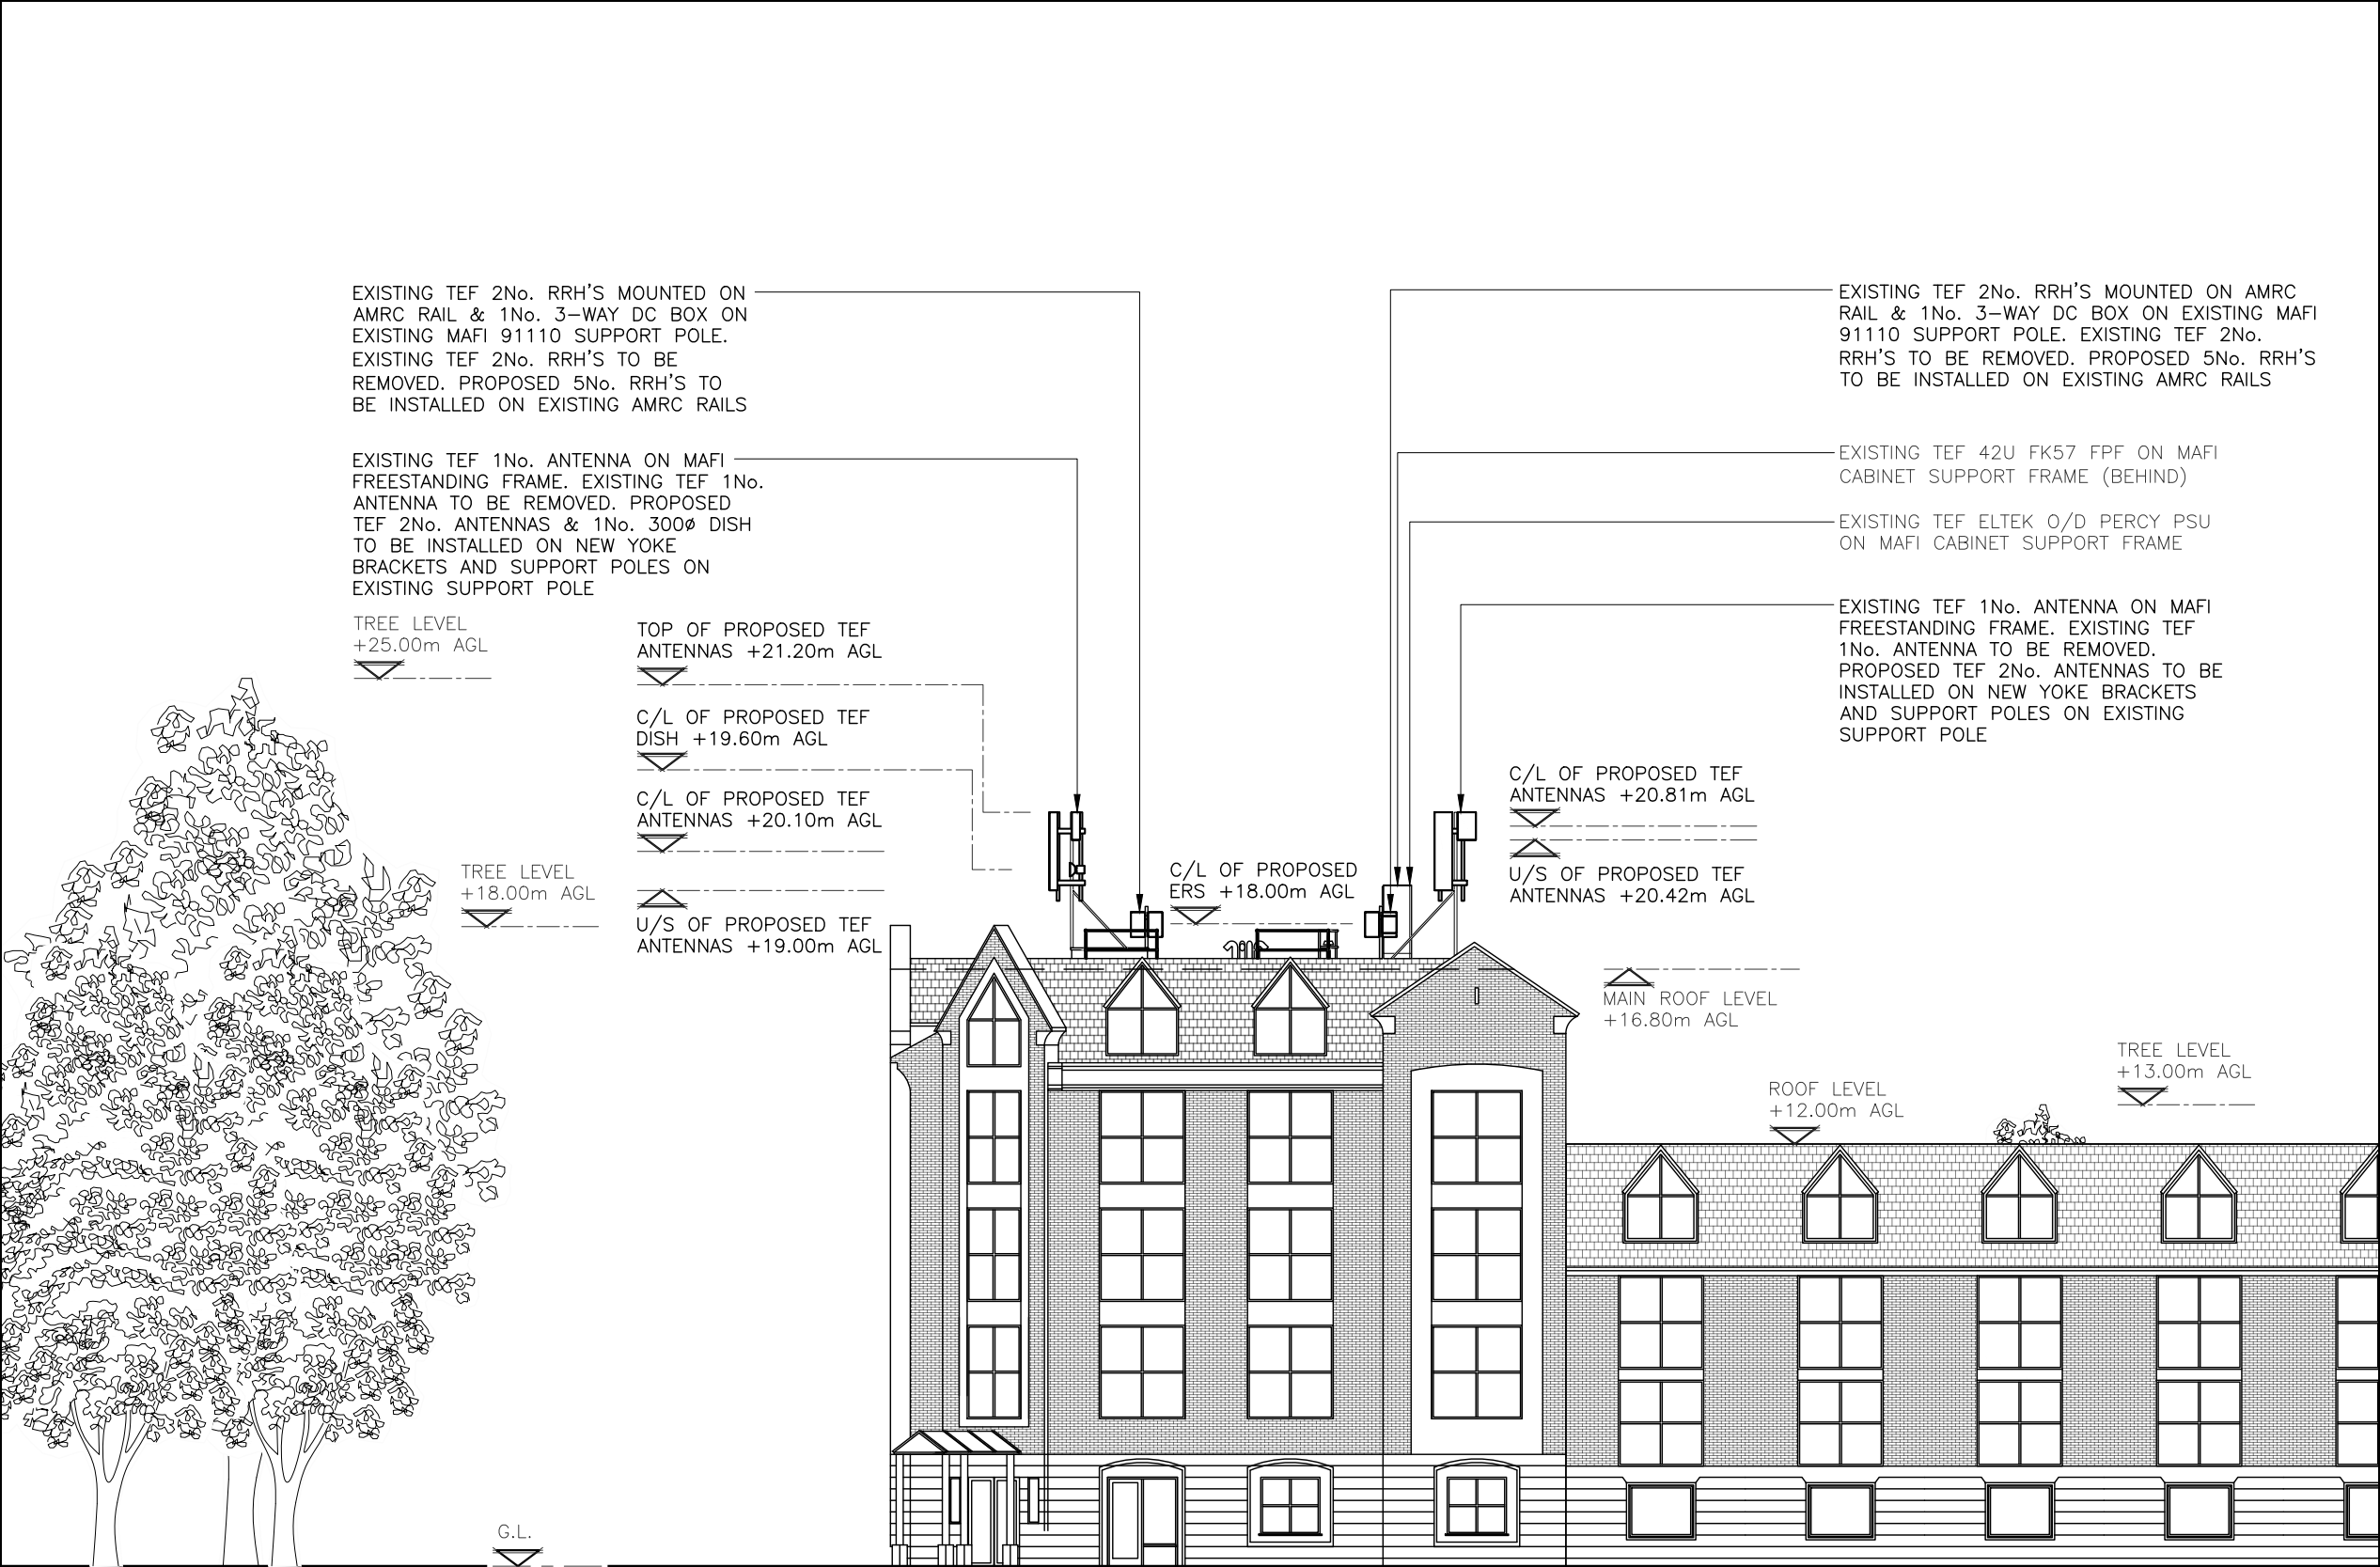

ALL DIMENSIONS ARE IN mm UNLESS NOTED OTHERWISE

N.G.R | E: 533709 | N: 188922

NOTES:

A	PLANNING ISSUE	JL	TC	31/07/25
REV	MODIFICATION	BY	CH	DATE



United Living Connected
4 Clearwater, Lingley Mere Business Park, Lingley Green
Avenue,
Great Sankey, Warrington, WA5 3UZ
t. 44 (0)151 420 4128
www.unitedliving.co.uk



Cell Name	Opt.
ANNA HOUSE	A

Cell ID No			
CSID	VF	TEF	
208323	—	78637	
Project No.	TM Cell ID	N/A	
20832326	—	—	

Site Address / Contact Details
214–218 HIGH ROAD SEVEN SISTERS LONDON N15 4NP

Drawing Title: PROPOSED SITE ELEVATION			
Purpose of issue: PLANNING			Dwg Rev:
Drawing Number: 301			A
Surveyed By: CA	Original Sheet Size: A3		Pack Issue:
Drawn: JL	Date: 31/07/25	Checked: TC	Date: 31/07/25 A

