


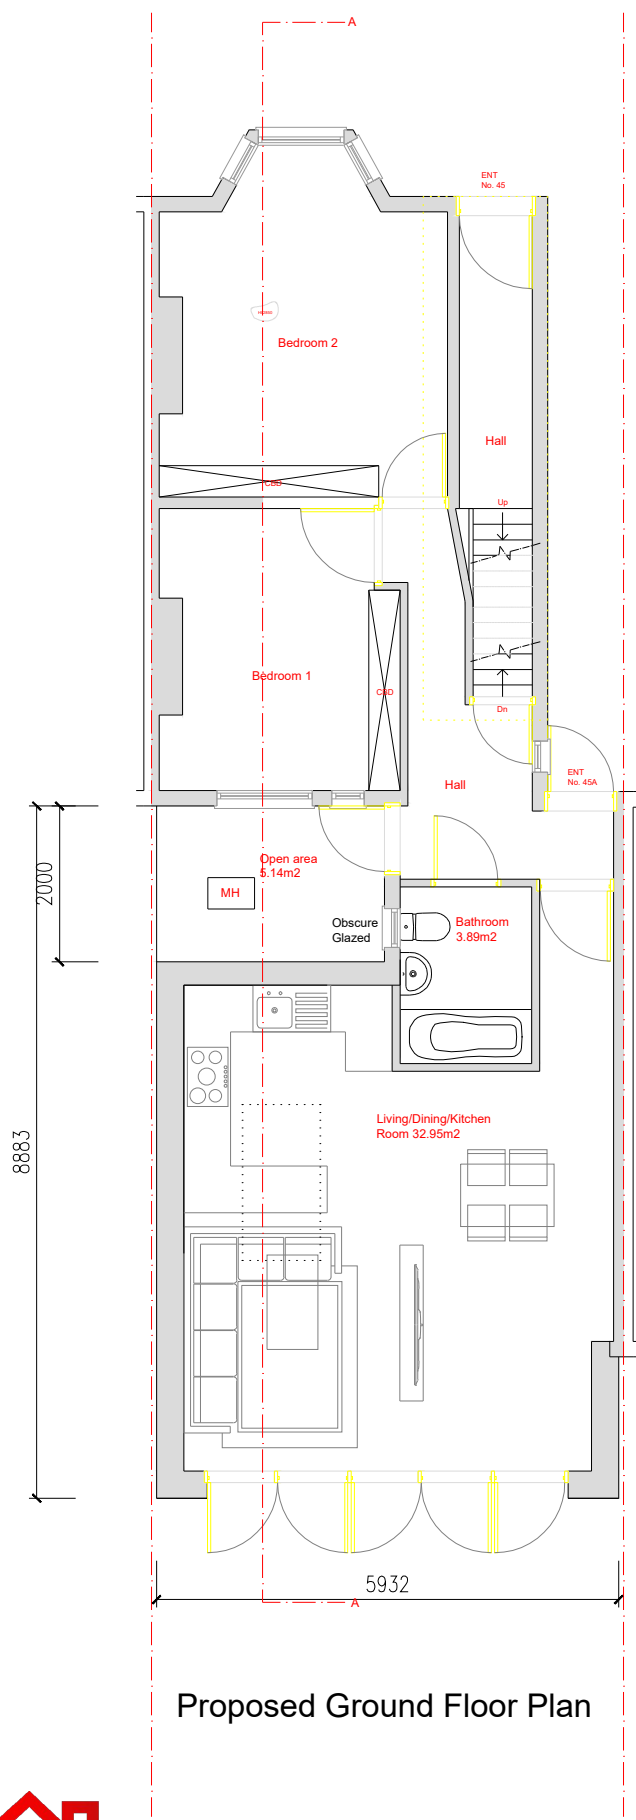


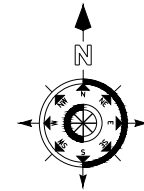


Proposed Ground Floor Plan

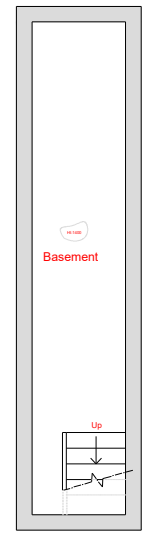

Proposed Basement Floor

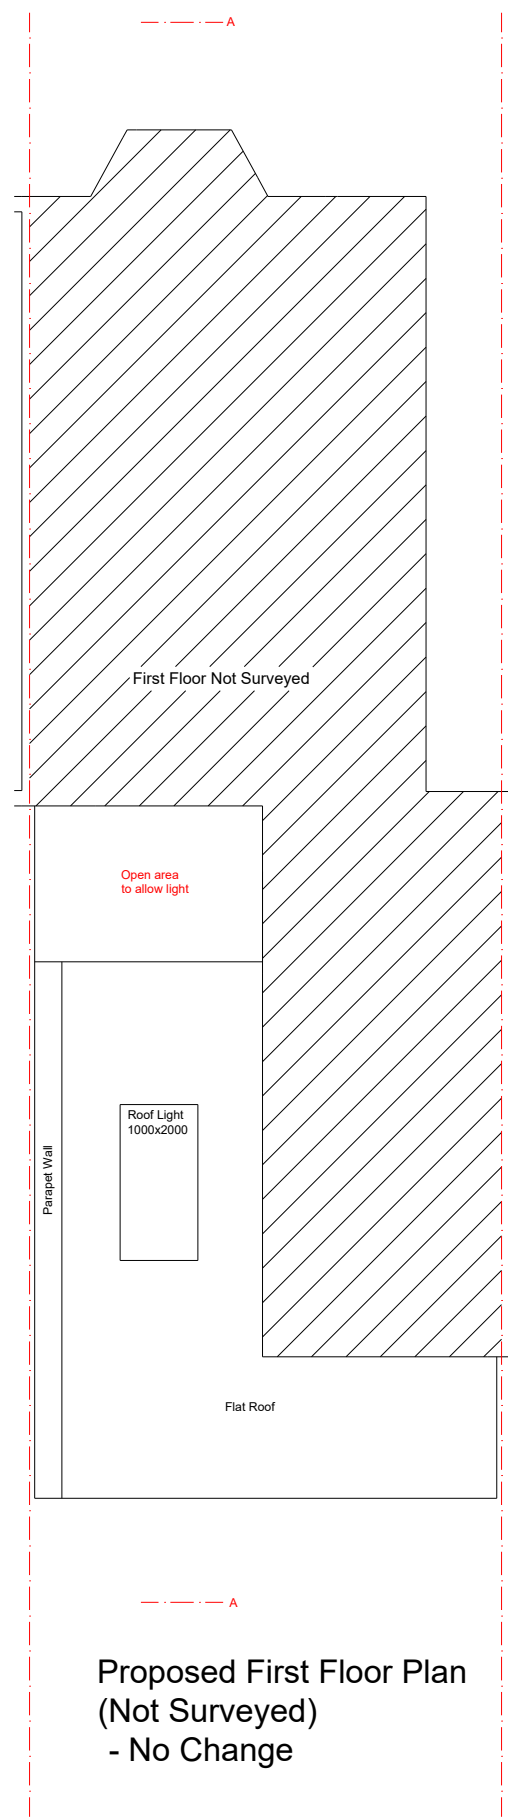

Proposed First Floor Plan
(Not Surveyed)
- No Change

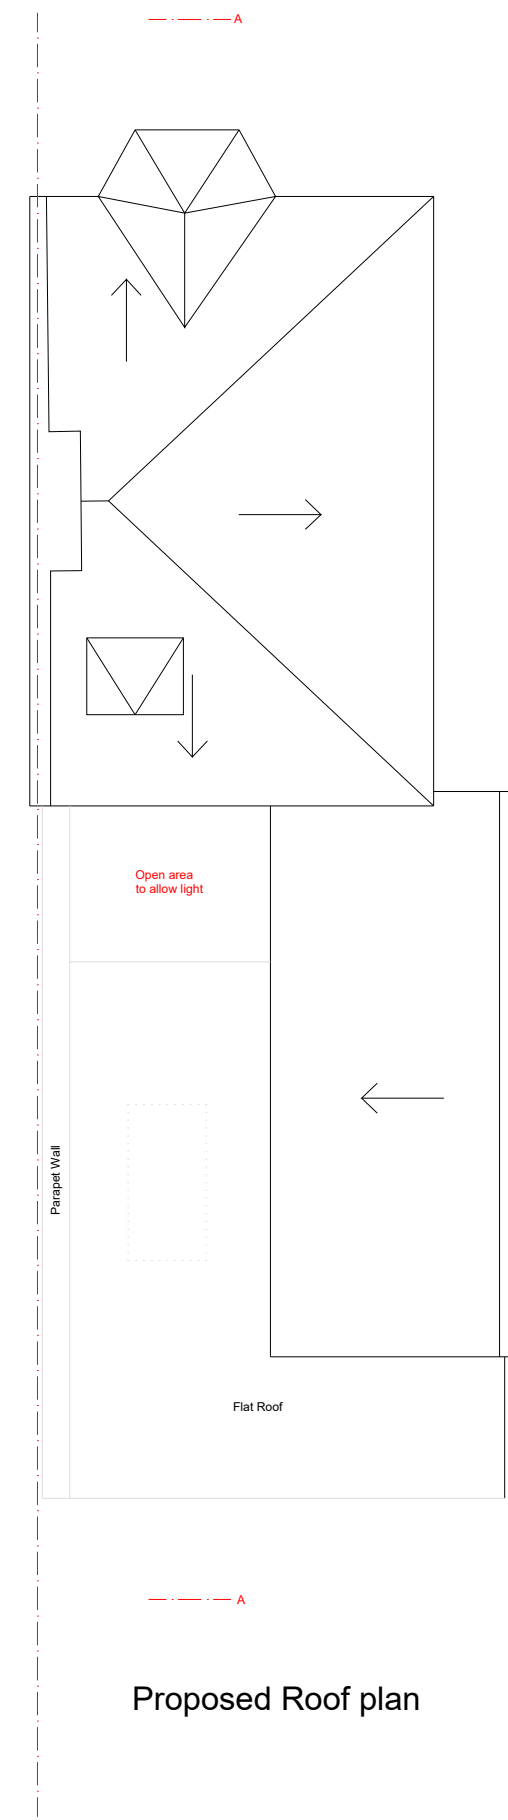


Proposed Roof plan



TMG CONSULTANCIES
ADDRESS: 9 Hazlewood Close, Hackney,
London, E5 0SW
INFO@TMGCONSULTANCIES.CO.UK
TEL : 07716178378

PROJECT: 45a Palace Road Crouch End London N8 8QL				DATE ISSUED: 23/10/2025	
DWG TITLE : Proposed Floor Plans & Roof Plan					
STAGE : PL	DRAWN BY : T.G	REFERENCE NO: 20251027	SCALE : A3 1:100	CODE: PLOC3	A

 

THIS DRAWING IS COPYRIGHT OF TMG GROUP INC LTD

NOTES: THE CONTRACTORS ARE TO CHECK ALL DIMENSIONS, DRAIN RUNS AND GENERAL CONDITIONS ON SITE BEFORE WORKS COMMENCE, AND INFORM TMG GROUP INC LTD TRADING AS TMG CONSULTANCIES IMMEDIATELY UPON DISCOVERY OF ANY ERRORS, OMISSIONS OR DISCREPANCIES. ALL WORKS ARE TO BE CARRIED OUT IN ACCORDANCE WITH CURRENT BUILDING REGULATIONS, BRITISH STANDARDS, CODE OF PRACTICE AND LOCAL AUTHORITY REQUIREMENTS.