
 
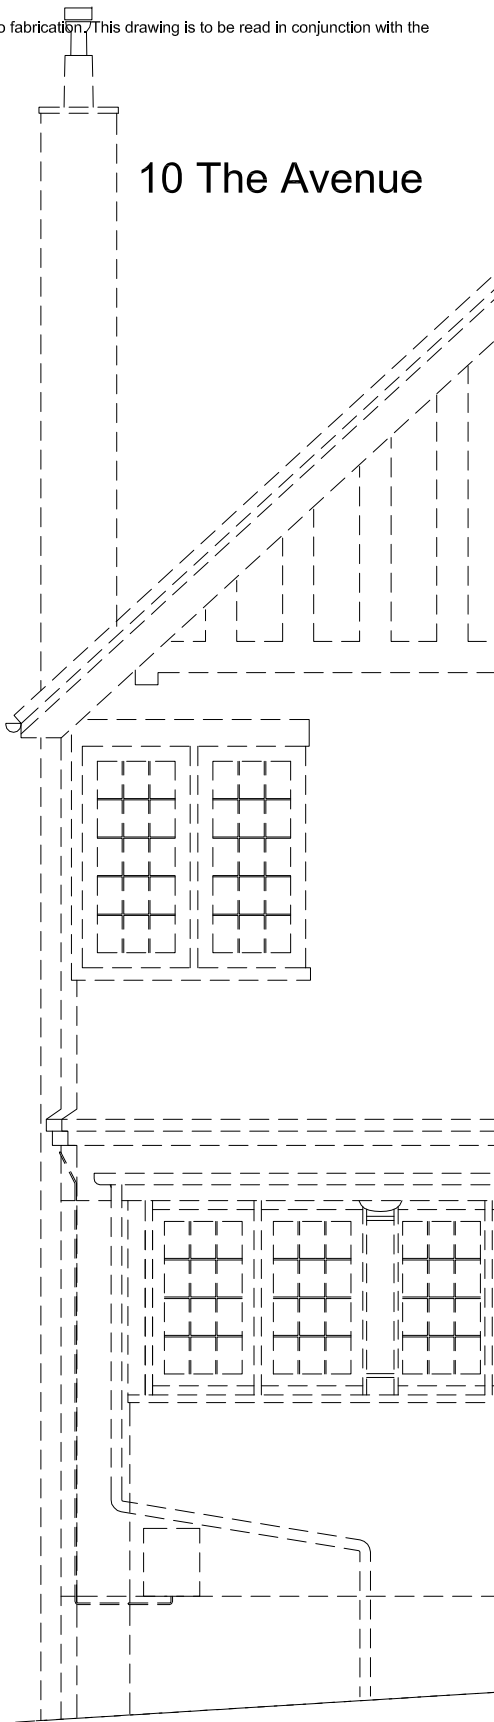
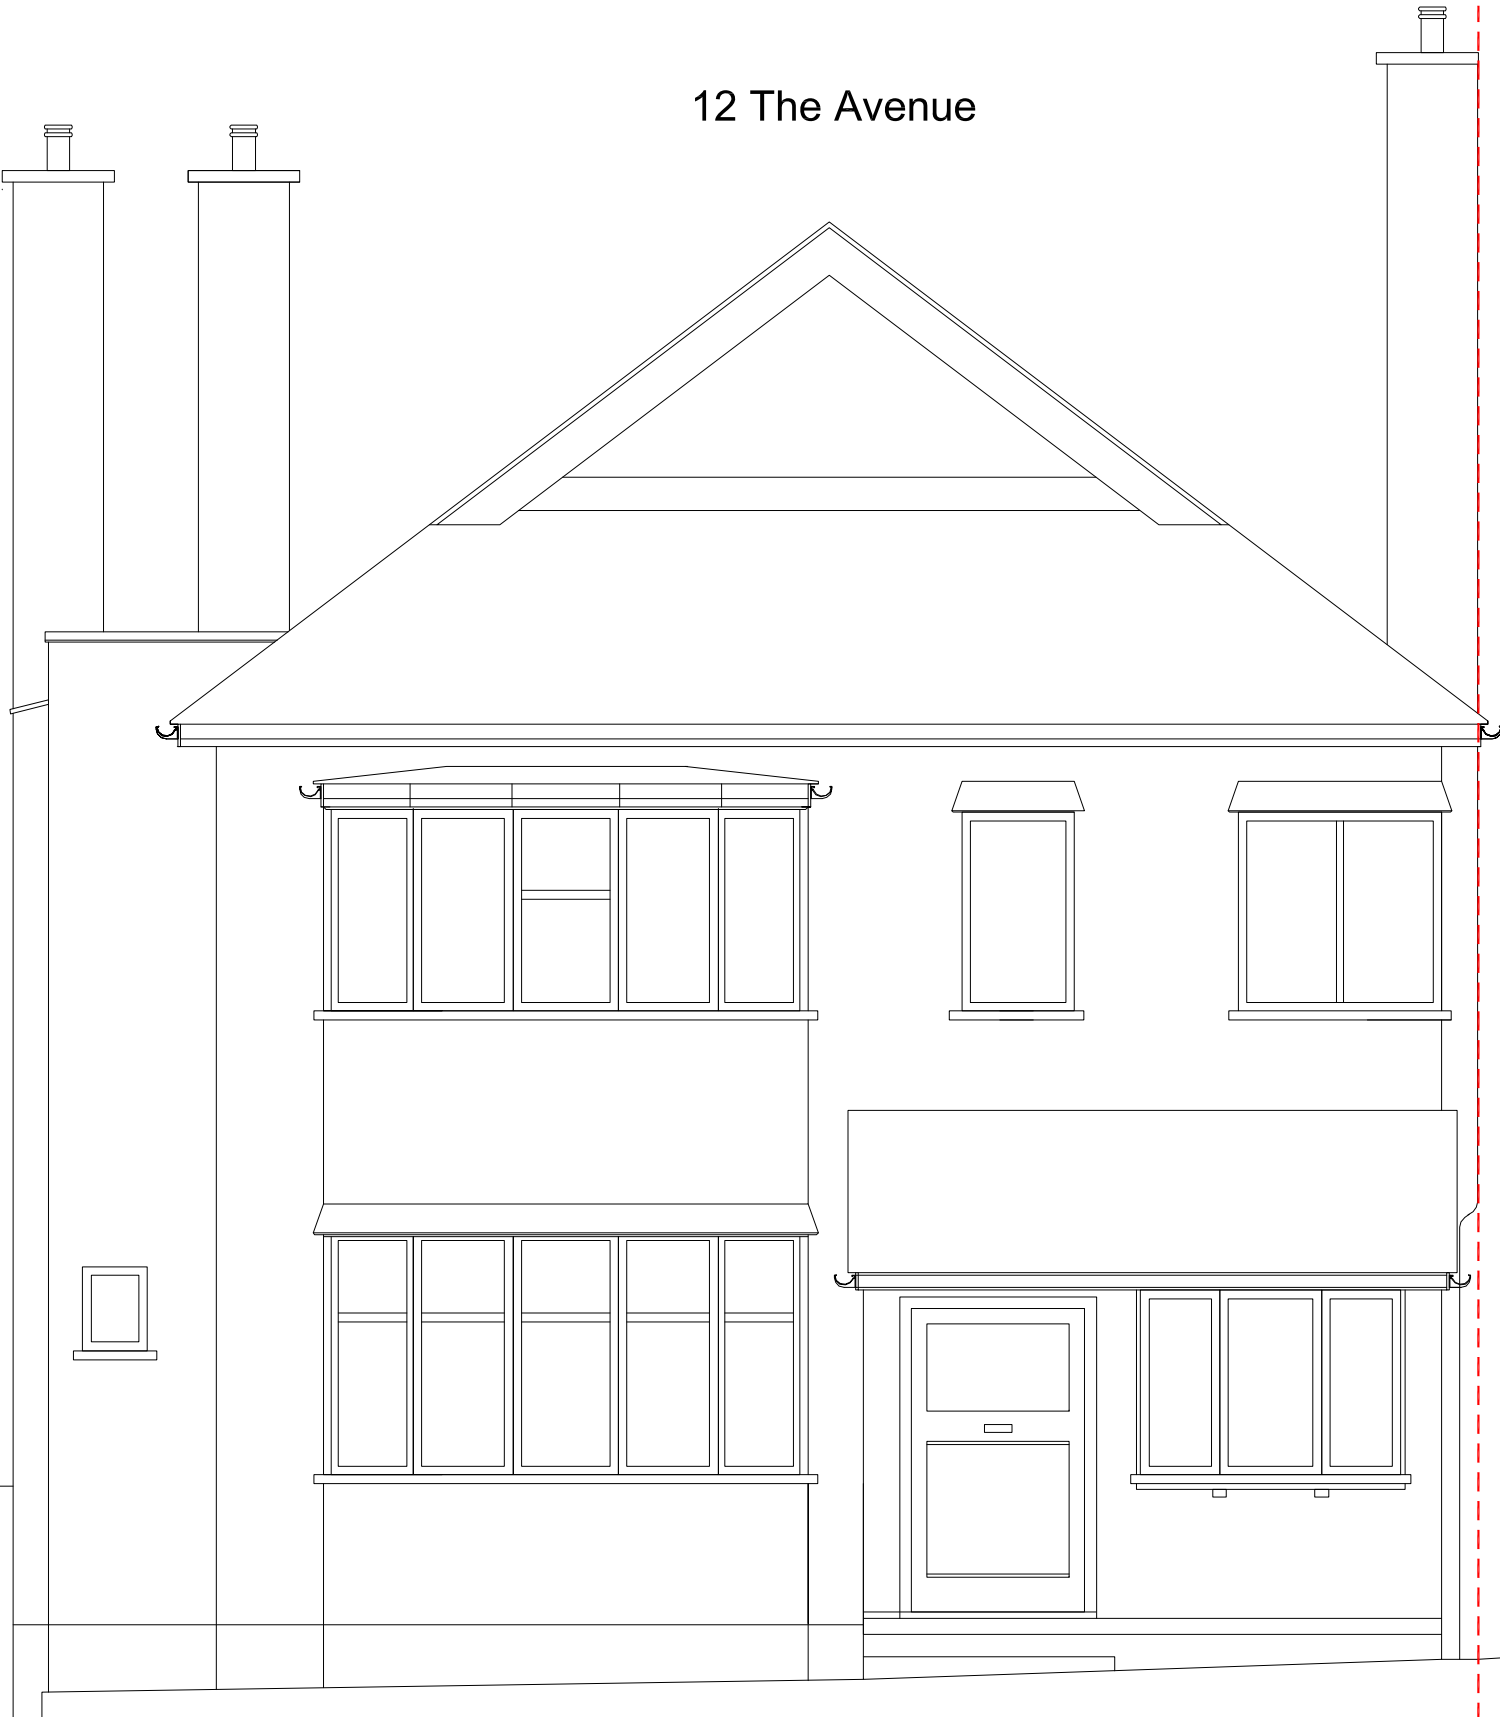


14 The Avenue

12 The Avenue

10 The Avenue

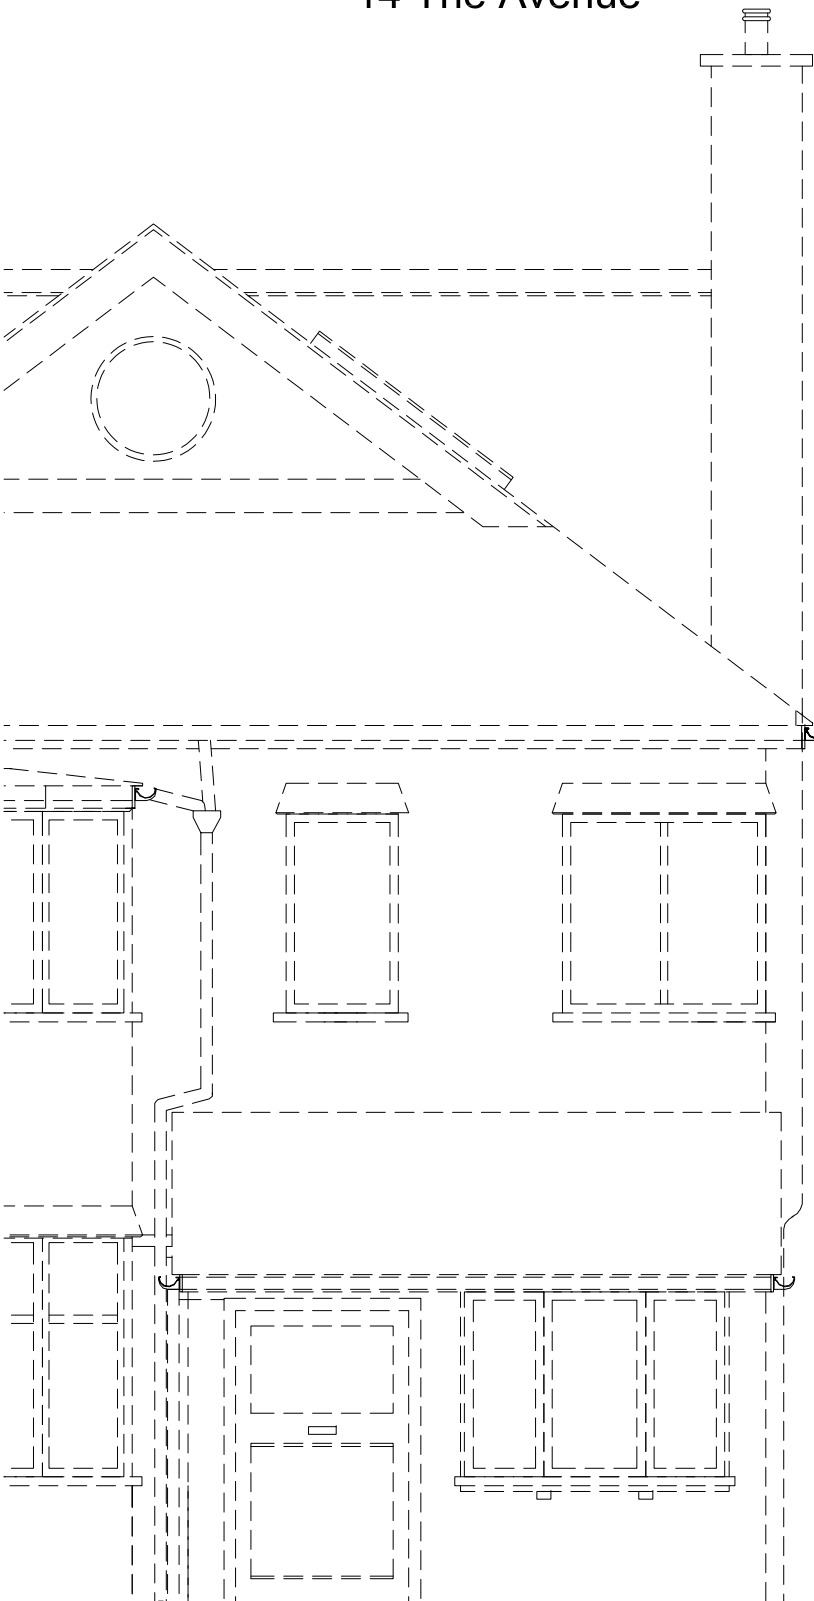

Existing Front Elevation

Light + Form
Architectural Design

59 Outram Road
London N22 7AB
Phone: 07462010102
angelafrancoaltez@gmail.com

rev amendments

date by

project
12 The Avenue N10 2QL

drawing title
Existing Front Elevation

scale
1:50 @ A3

date
10.09.2025

drawn by
AF

checked by
-

Mrs. Rachael Buckley

drawing status
PLANNING

job no.
0228

drawing no.
T-025-110

revision
P0