

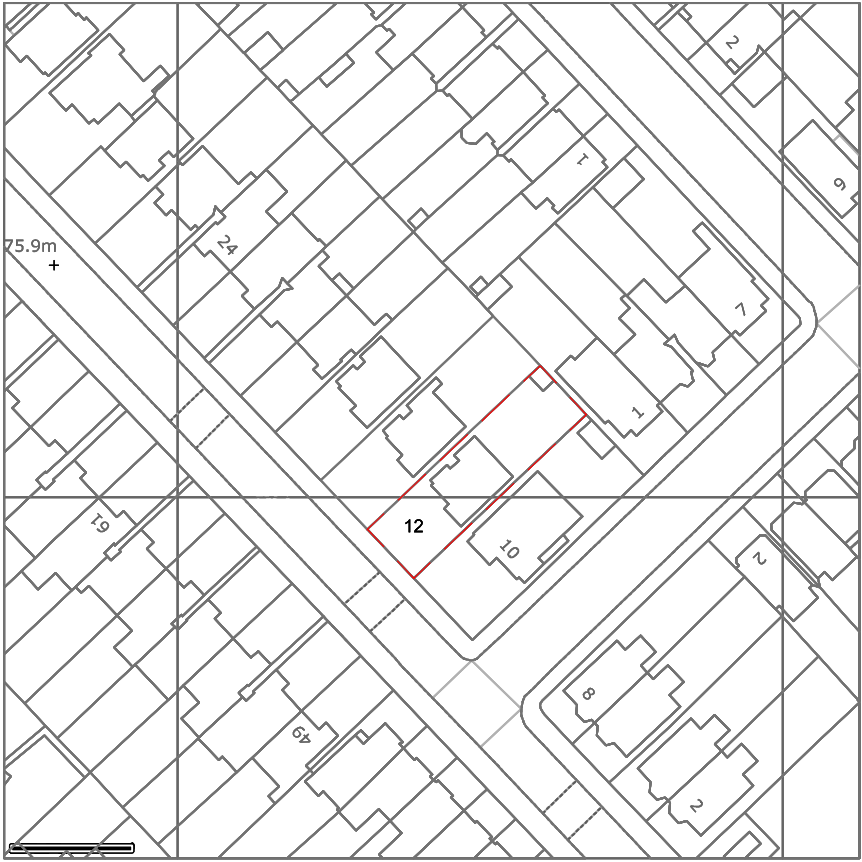


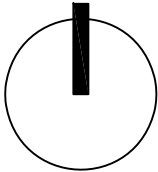

Location Plan
SCALE 1:1250

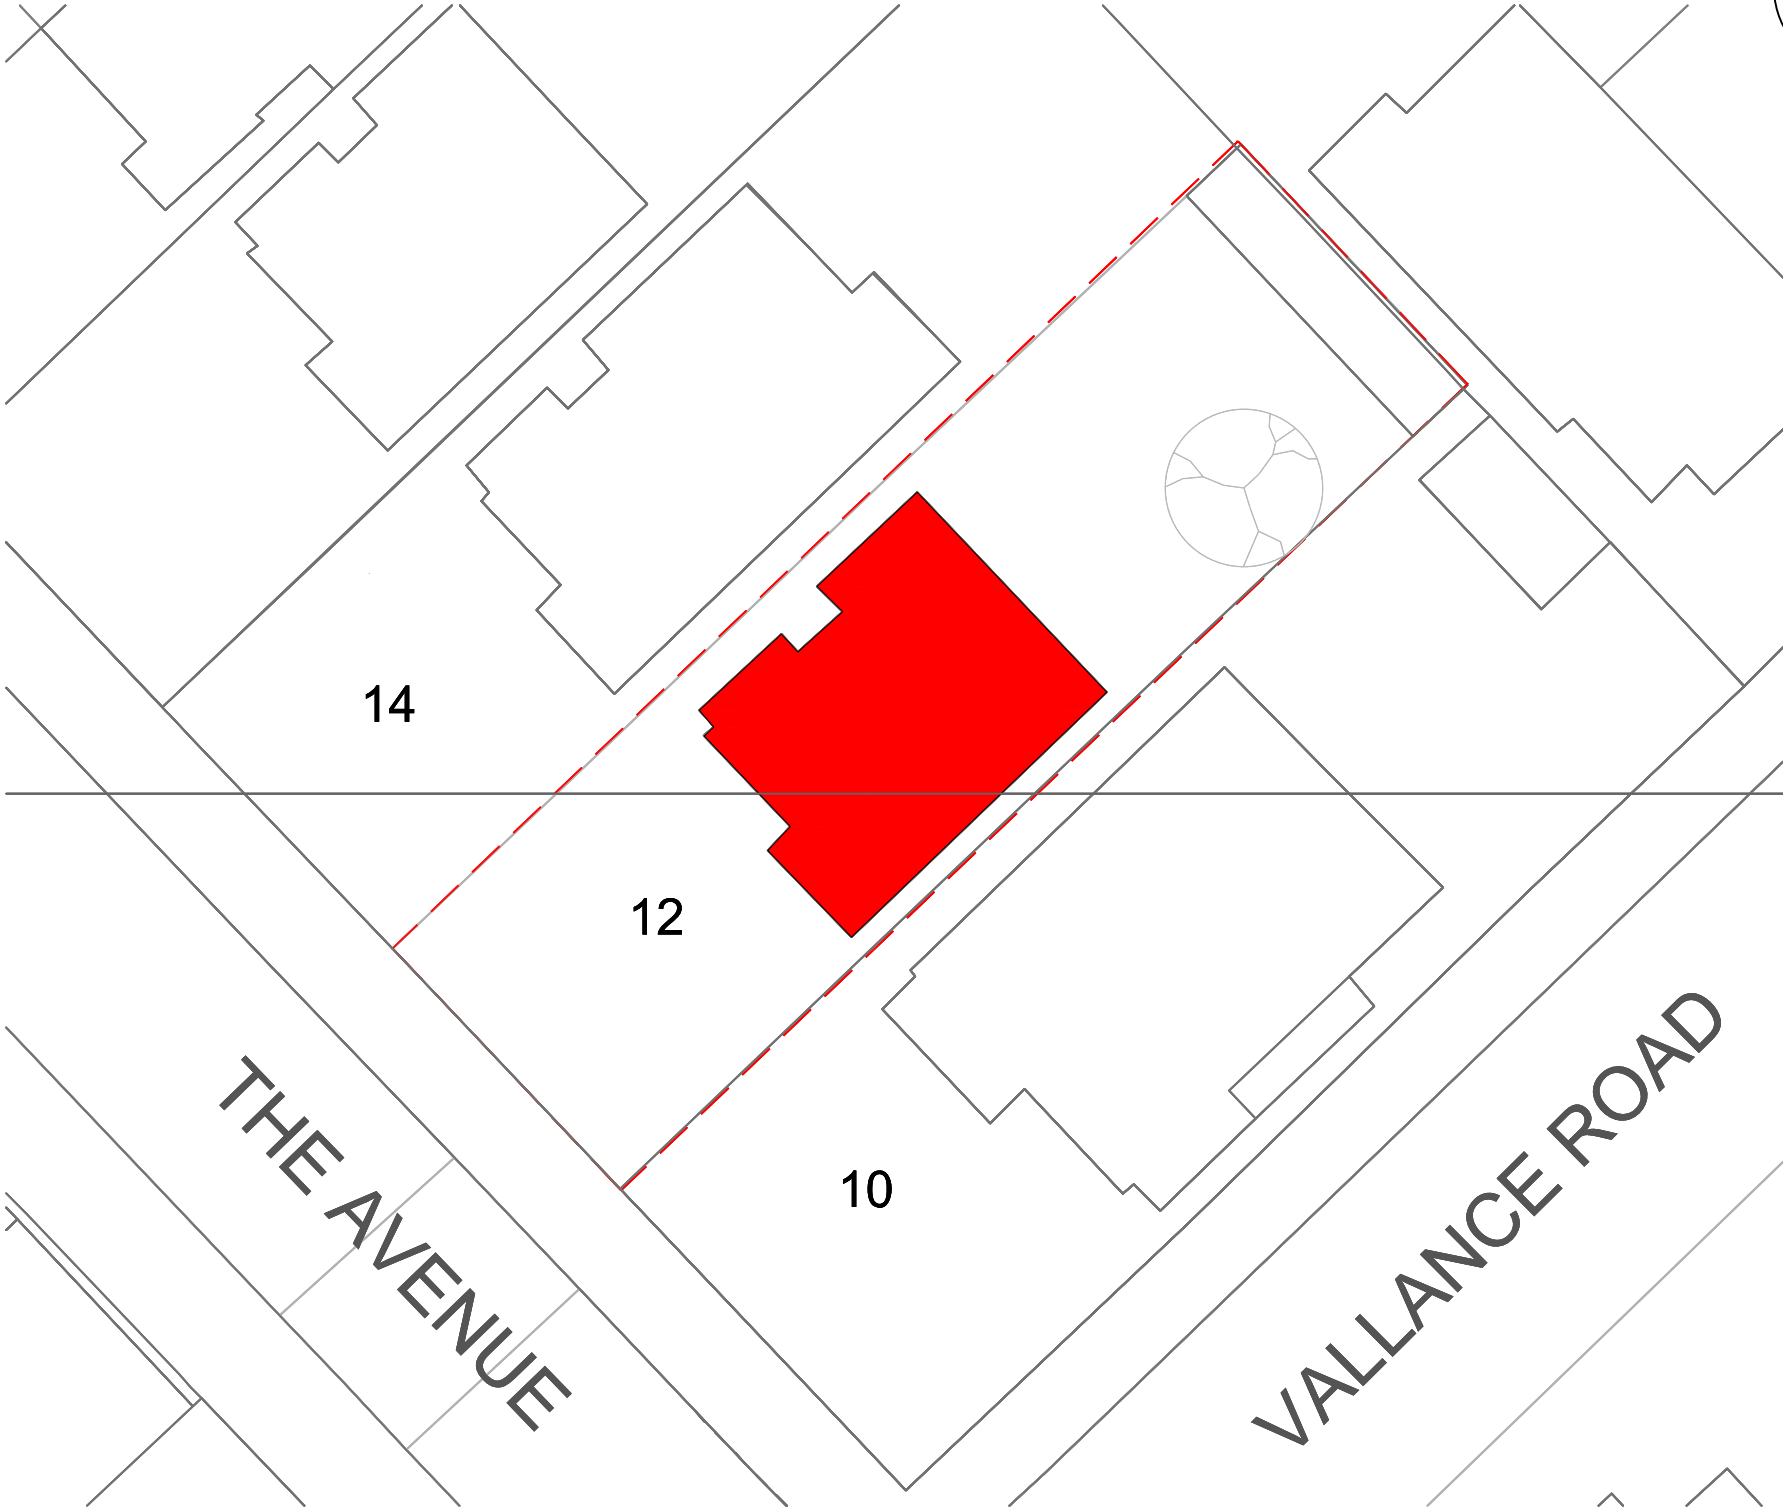

Site Plan
SCALE 1:1250

Light + Form
Architectural Design

59 Outram Road
London N22 7AB
Phone: 07462010102
angelafrancoaltez@gmail.com

P1 Existing tree indicated.
rev amendments

03.02.26
date by

project
12 The Avenue N10 2QL

drawing title
Location Plan & Site Plan

scale
As Indicated

date
10.09.2025

drawn by
AF

checked by
-

Mrs. Rachael Buckley

drawing status
PLANNING

job no.
0228

drawing no.
T-050-100

revision
P1