


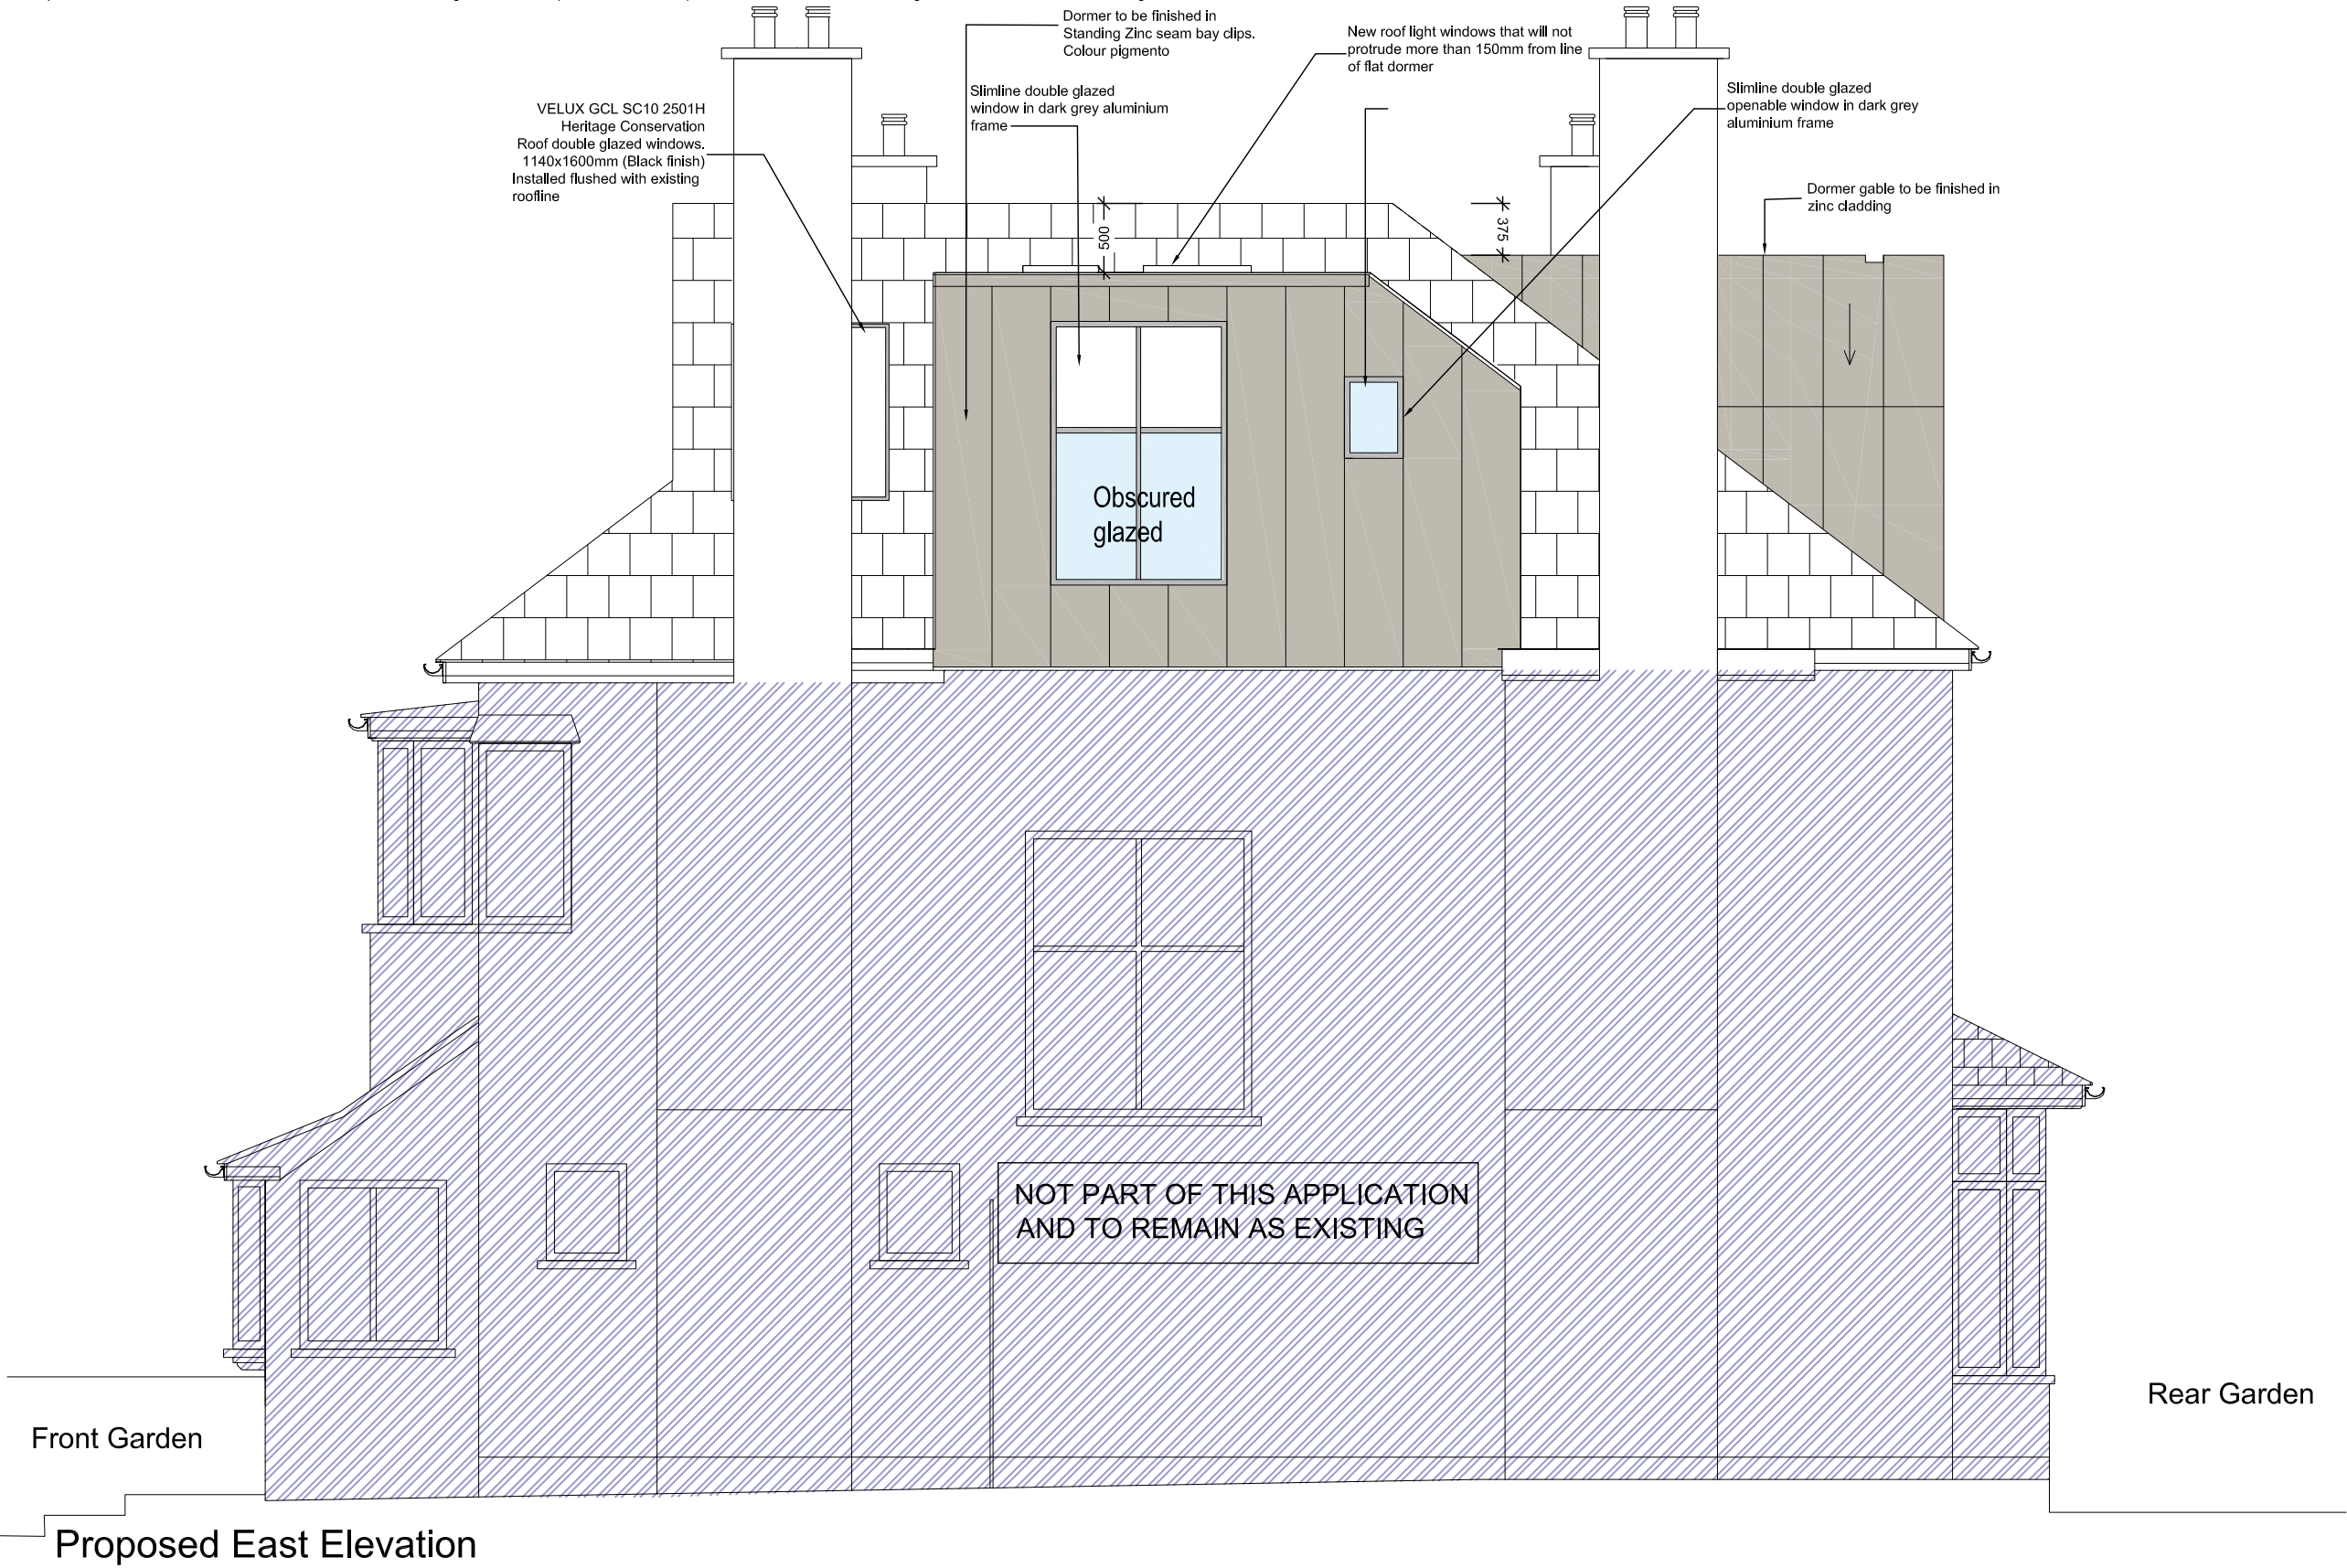

Light + Form
Architectural Design

59 Outram Road
London N22 7AB
Phone: 07462010102
angelafrancoaltez@gmail.com

P1 Cladding and notes updated.
rev amendments

29.01.26 AF
date by

project
12 The Avenue N10 2QL

drawing title
Proposed East Elevation

scale
1:50 @ A3

date
10.11.2020

drawn by
AF

checked by
-

Mrs. Rachael Buckley

drawing status
PLANNING

job no.
0228

drawing no.
A-100-113

revision
P1