



SCALE RULER

- Notes:
- Planners can scale from this drawing.
 - Contractor to verify all dimensions on site.
 - Any discrepancy to be reported to the architect for clarification.
 - Drawing and specifications to be read in conjunction with information from all other design consultants and contractors.
 - Drawings and specifications to be read in conjunction with Designer's Hazard and Environment Assessment Record in accordance with current CDM regulations.
 - All works to be carried out in accordance with the latest appropriate codes of practice and to comply with current building regulations.

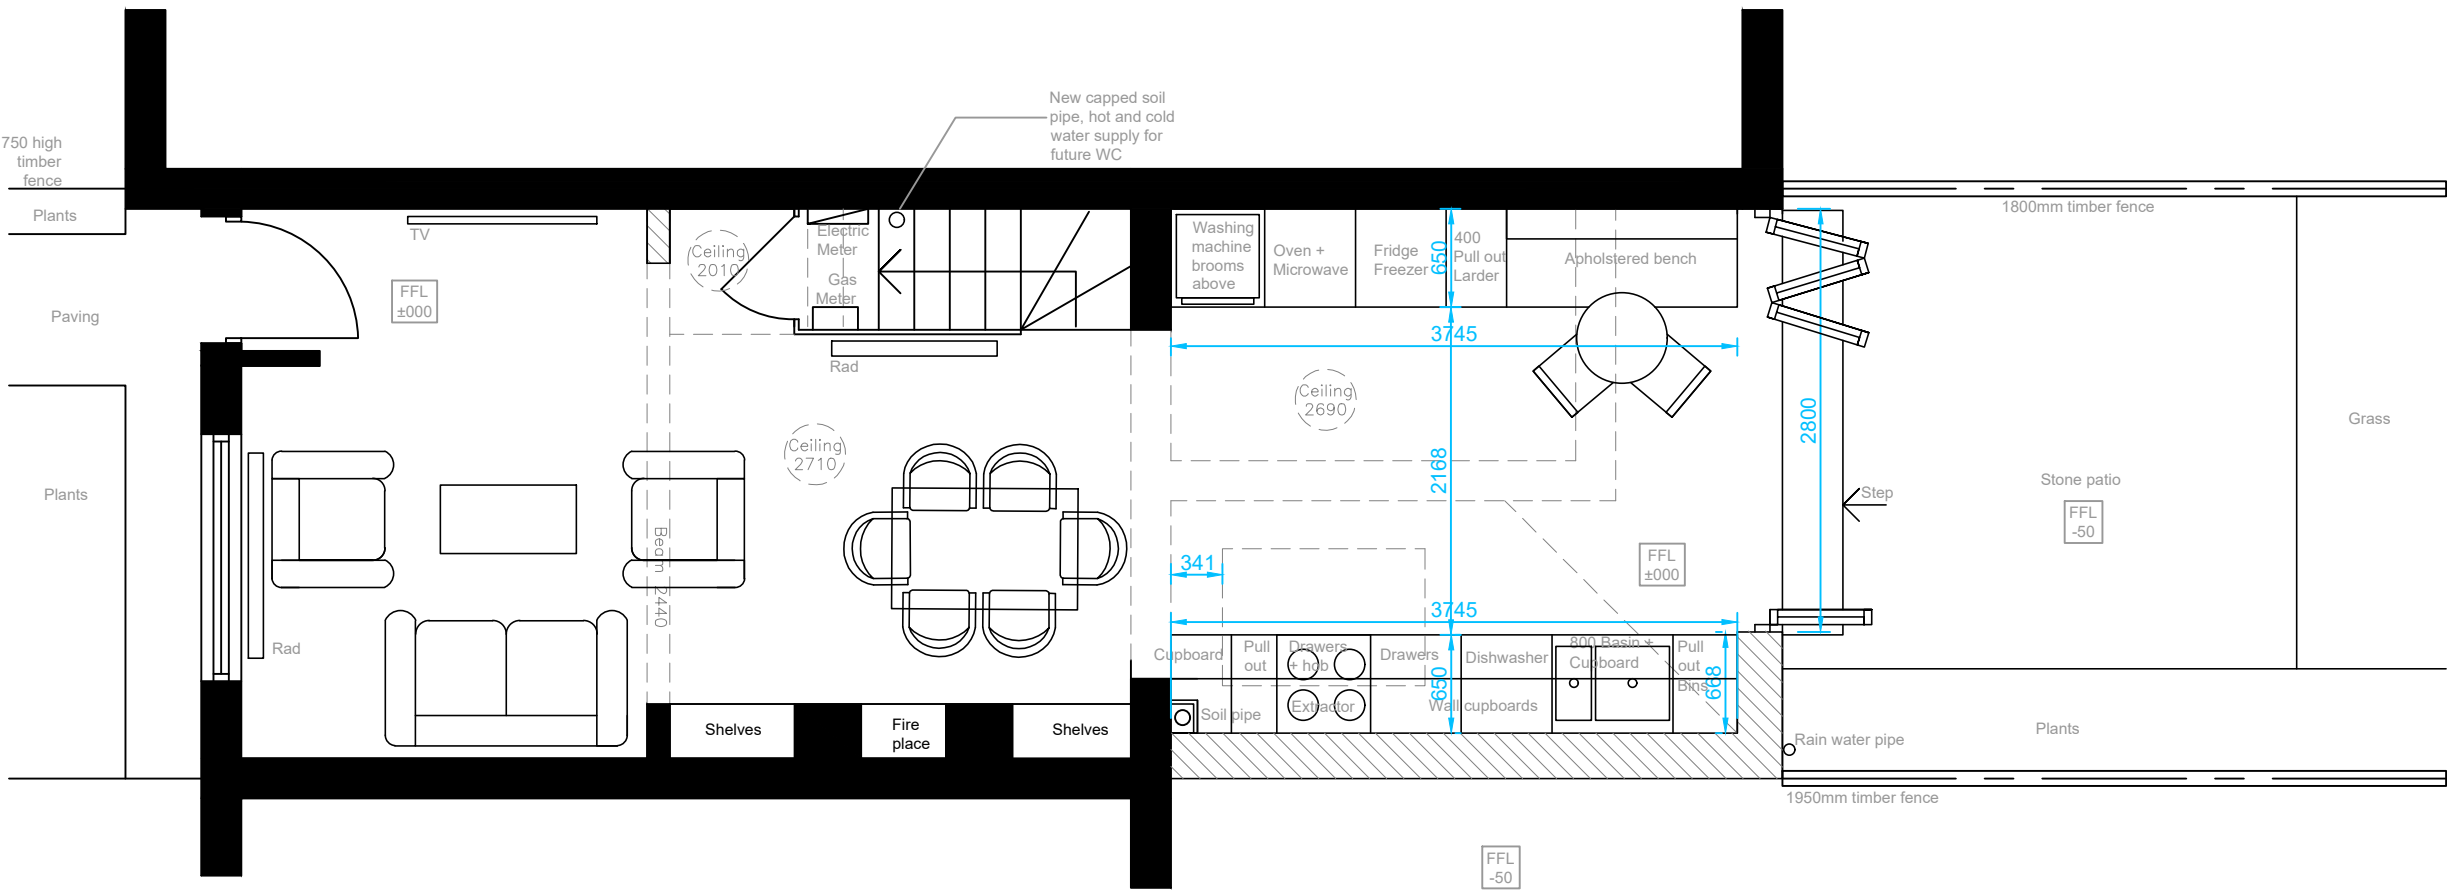


GROUND FLOOR PLAN
AS PROPOUSED

rev	details	date
project	31 SOUTH VIEW ROAD	
drawing	GROUND FLOOR PLAN AS PROPOSED	
job no	drawing no	rev
2582	012	
status		
Planning		
date	scale @ A3	
05/02/26	1:50	
HARK ARCHITECTURE LTD		
E: info@harkarchitecture.co.uk T: 02081234620		

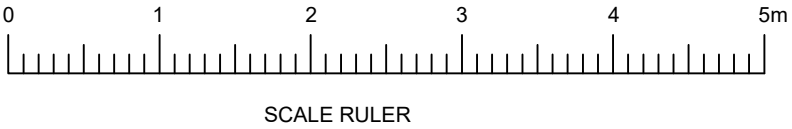


- Notes:
- Planners can scale from this drawing.
 - Contractor to verify all dimensions on site.
 - Any discrepancy to be reported to the architect for clarification.
 - Drawing and specifications to be read in conjunction with information from all other design consultants and contractors.
 - Drawings and specifications to be read in conjunction with Designer's Hazard and Environment Assessment Record in accordance with current CDM regulations.
 - All works to be carried out in accordance with the latest appropriate codes of practice and to comply with current building regulations.

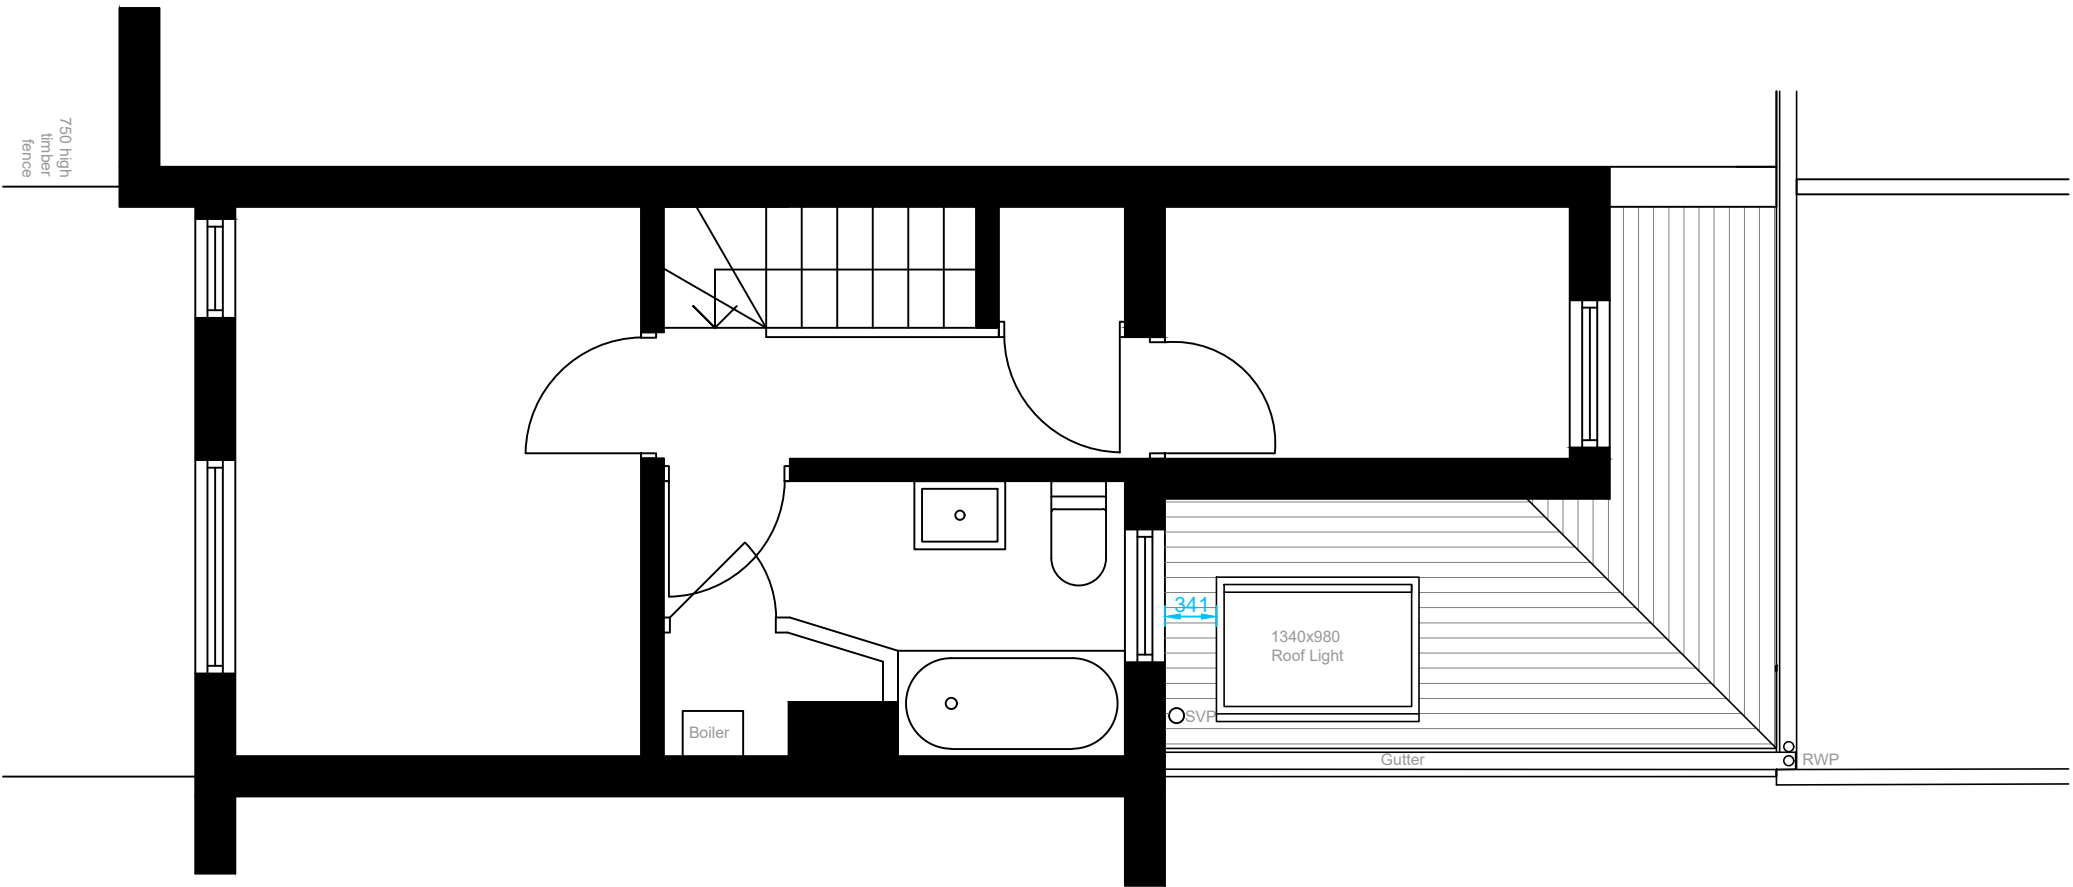

FIRST FLOOR PLAN
AS PROPOSED


rev	details	date
project		
31 SOUTH VIEW ROAD		
drawing		
FIRST FLOOR PLAN AS PROPOSED		
job no	drawing no	rev
2582	013	
status		
Planning		
date	scale @ A3	
05/02/26	1:50	
HARK ARCHITECTURE LTD		
E: info@harkarchitecture.co.uk T: 02081234620		

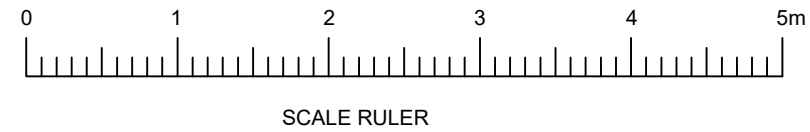

- Notes:
- Planners can scale from this drawing.
 - Contractor to verify all dimensions on site.
 - Any discrepancy to be reported to the architect for clarification.
 - Drawing and specifications to be read in conjunction with information from all other design consultants and contractors.
 - Drawings and specifications to be read in conjunction with Designer's Hazard and Environment Assessment Record in accordance with current CDM regulations.
 - All works to be carried out in accordance with the latest appropriate codes of practice and to comply with current building regulations.




FRONT ELEVATION
AS PROPOSED

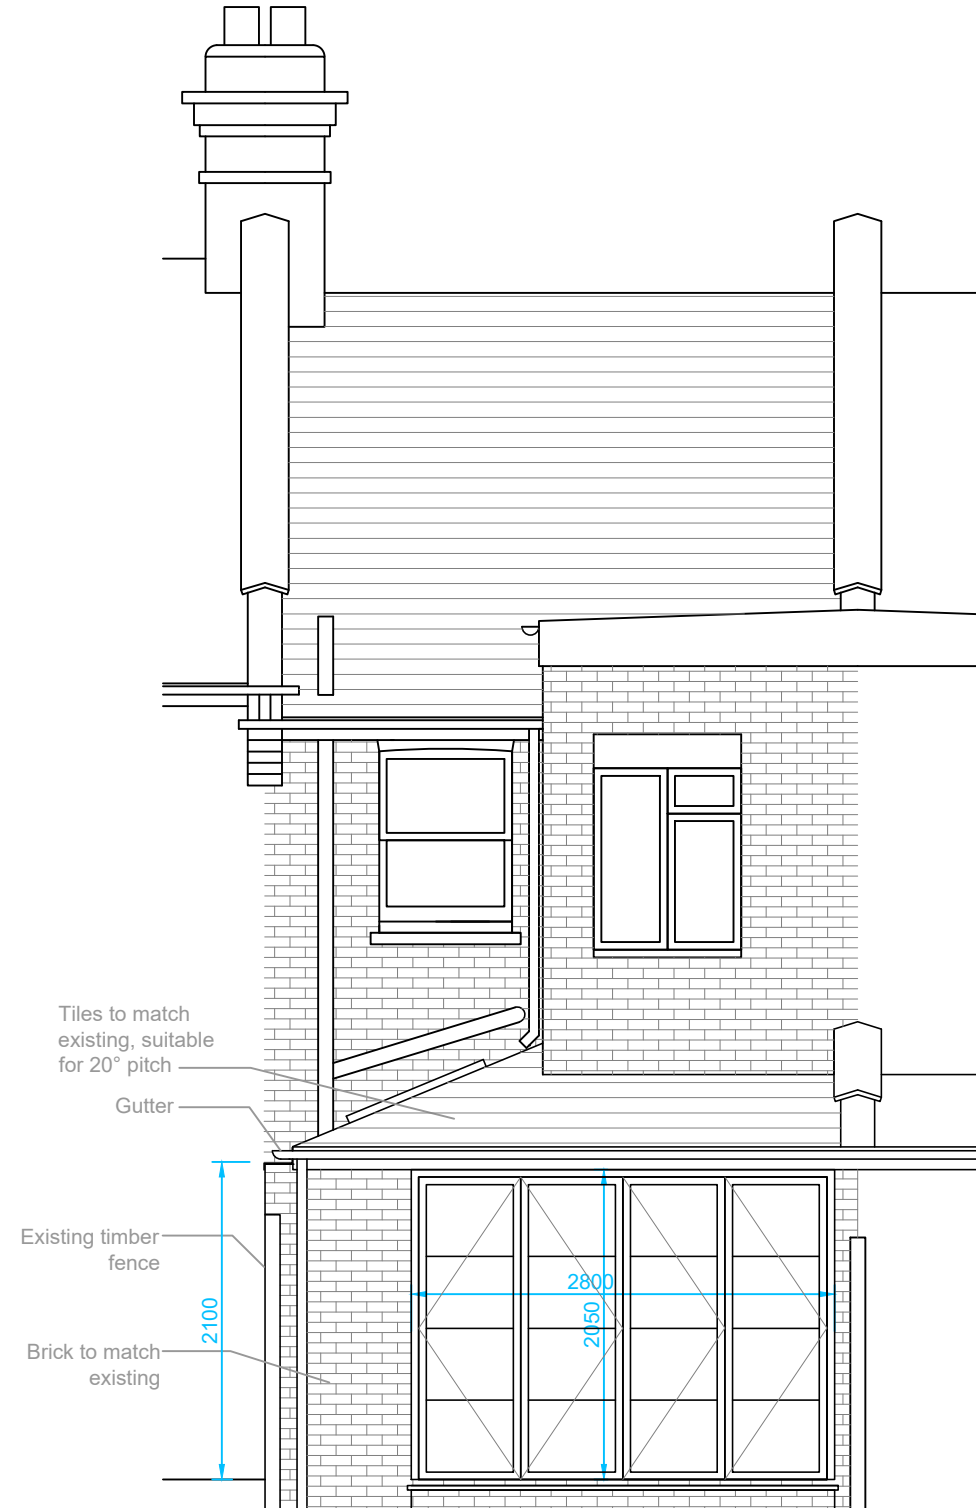

REAR ELEVATION
AS PROPOSED


rev	details	date
project		
31 SOUTH VIEW ROAD		
drawing		
FRONT AND REAR ELEVATIONS AS PROPOSED		
job no	drawing no	rev
2582	014	
status		
Planning		
date	scale @ A3	
05/02/26	1:50	

HARK ARCHITECTURE LTD
E: info@harkarchitecture.co.uk
T: 02081234620

 


SCALE RULER

- Notes:
- Planners can scale from this drawing.
 - Contractor to verify all dimensions on site.
 - Any discrepancy to be reported to the architect for clarification.
 - Drawing and specifications to be read in conjunction with information from all other design consultants and contractors.
 - Drawings and specifications to be read in conjunction with Designer's Hazard and Environment Assessment Record in accordance with current CDM regulations.
 - All works to be carried out in accordance with the latest appropriate codes of practice and to comply with current building regulations.

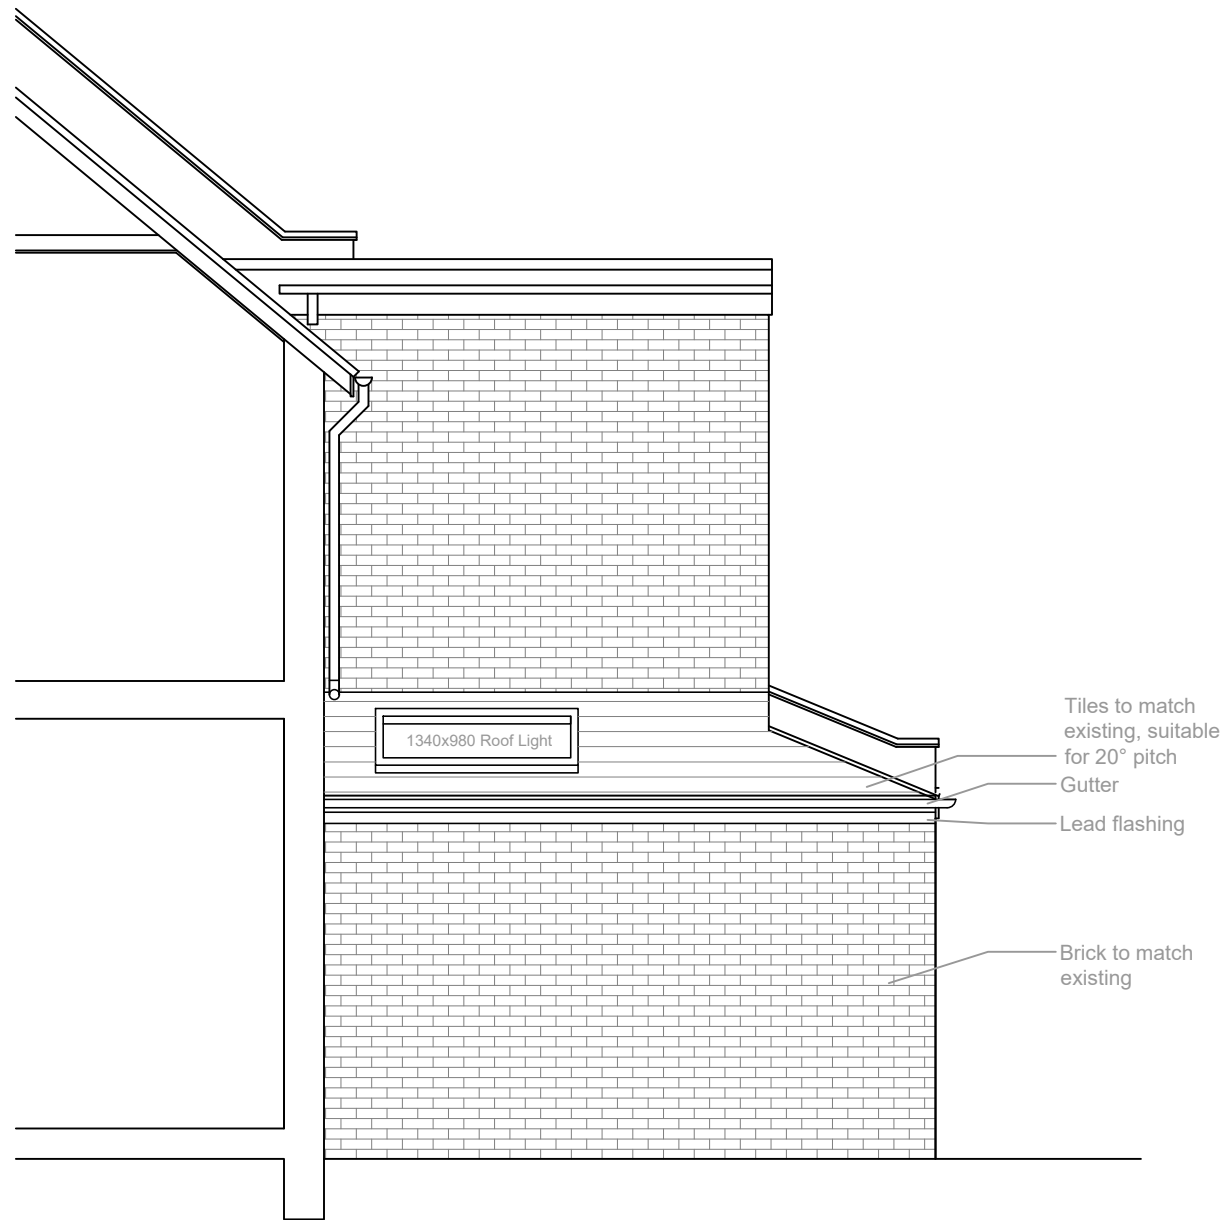

SIDE ELEVATION
AS PROPOSED

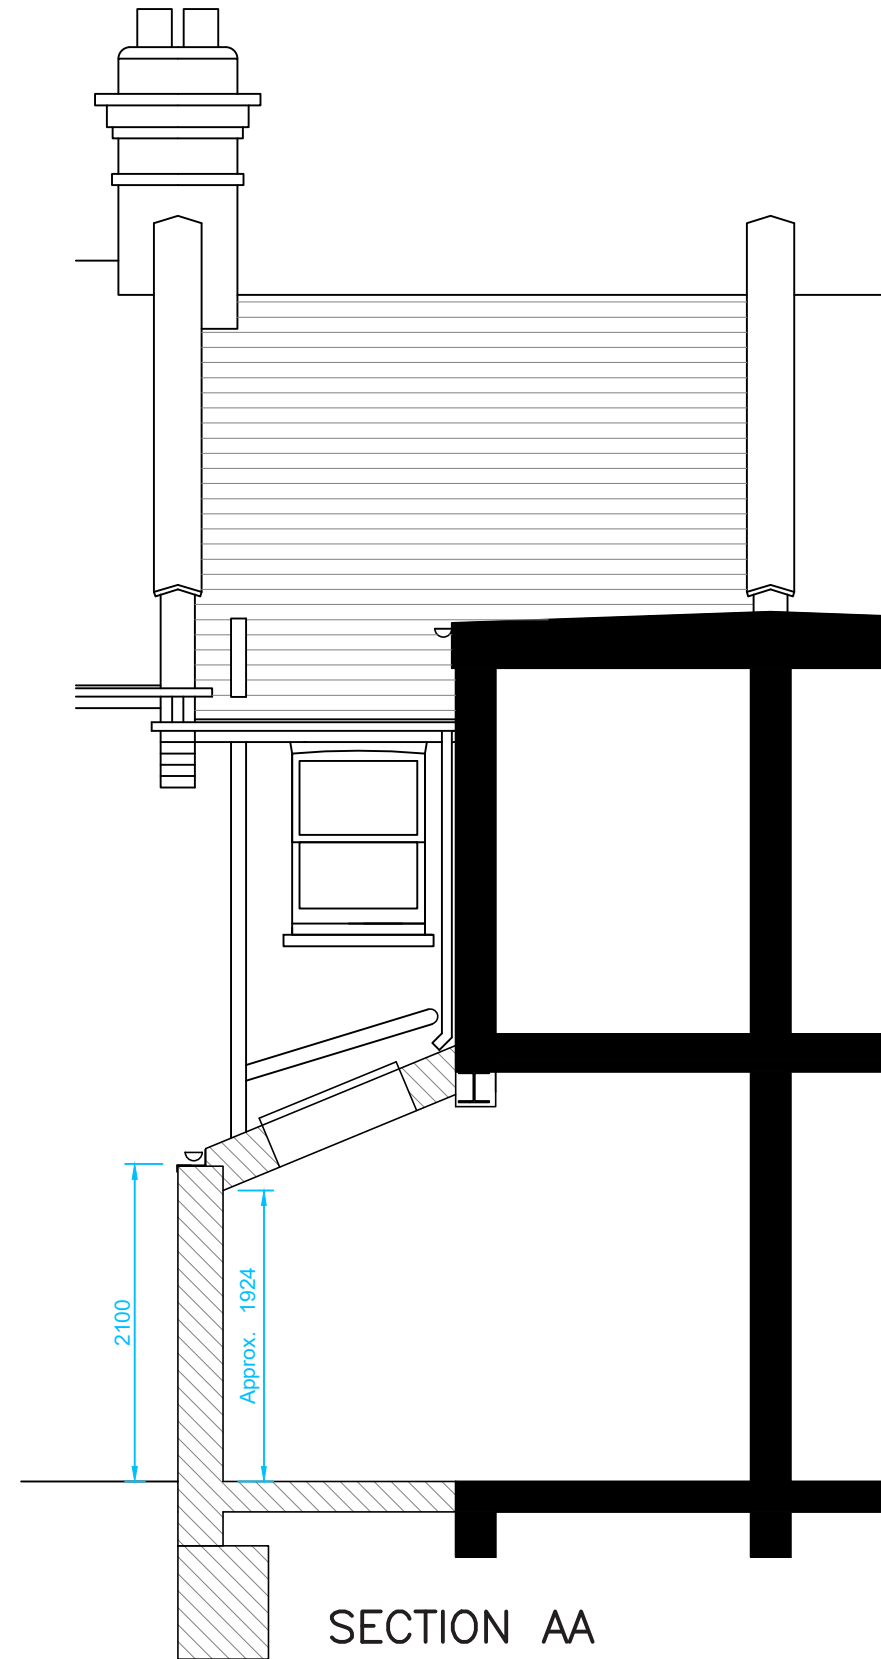

SECTION AA
AS PROPOSED

rev	details	date
project		
31 SOUTH VIEW ROAD		
drawing		
SIDE ELEVATION & SECTION AA AS PROPOSED		
job no	drawing no	rev
2582	015	
status		
Planning		
date	scale @ A3	
05/02/26	1:50	
HARK ARCHITECTURE LTD		
E: info@harkarchitecture.co.uk T: 02081234620		