



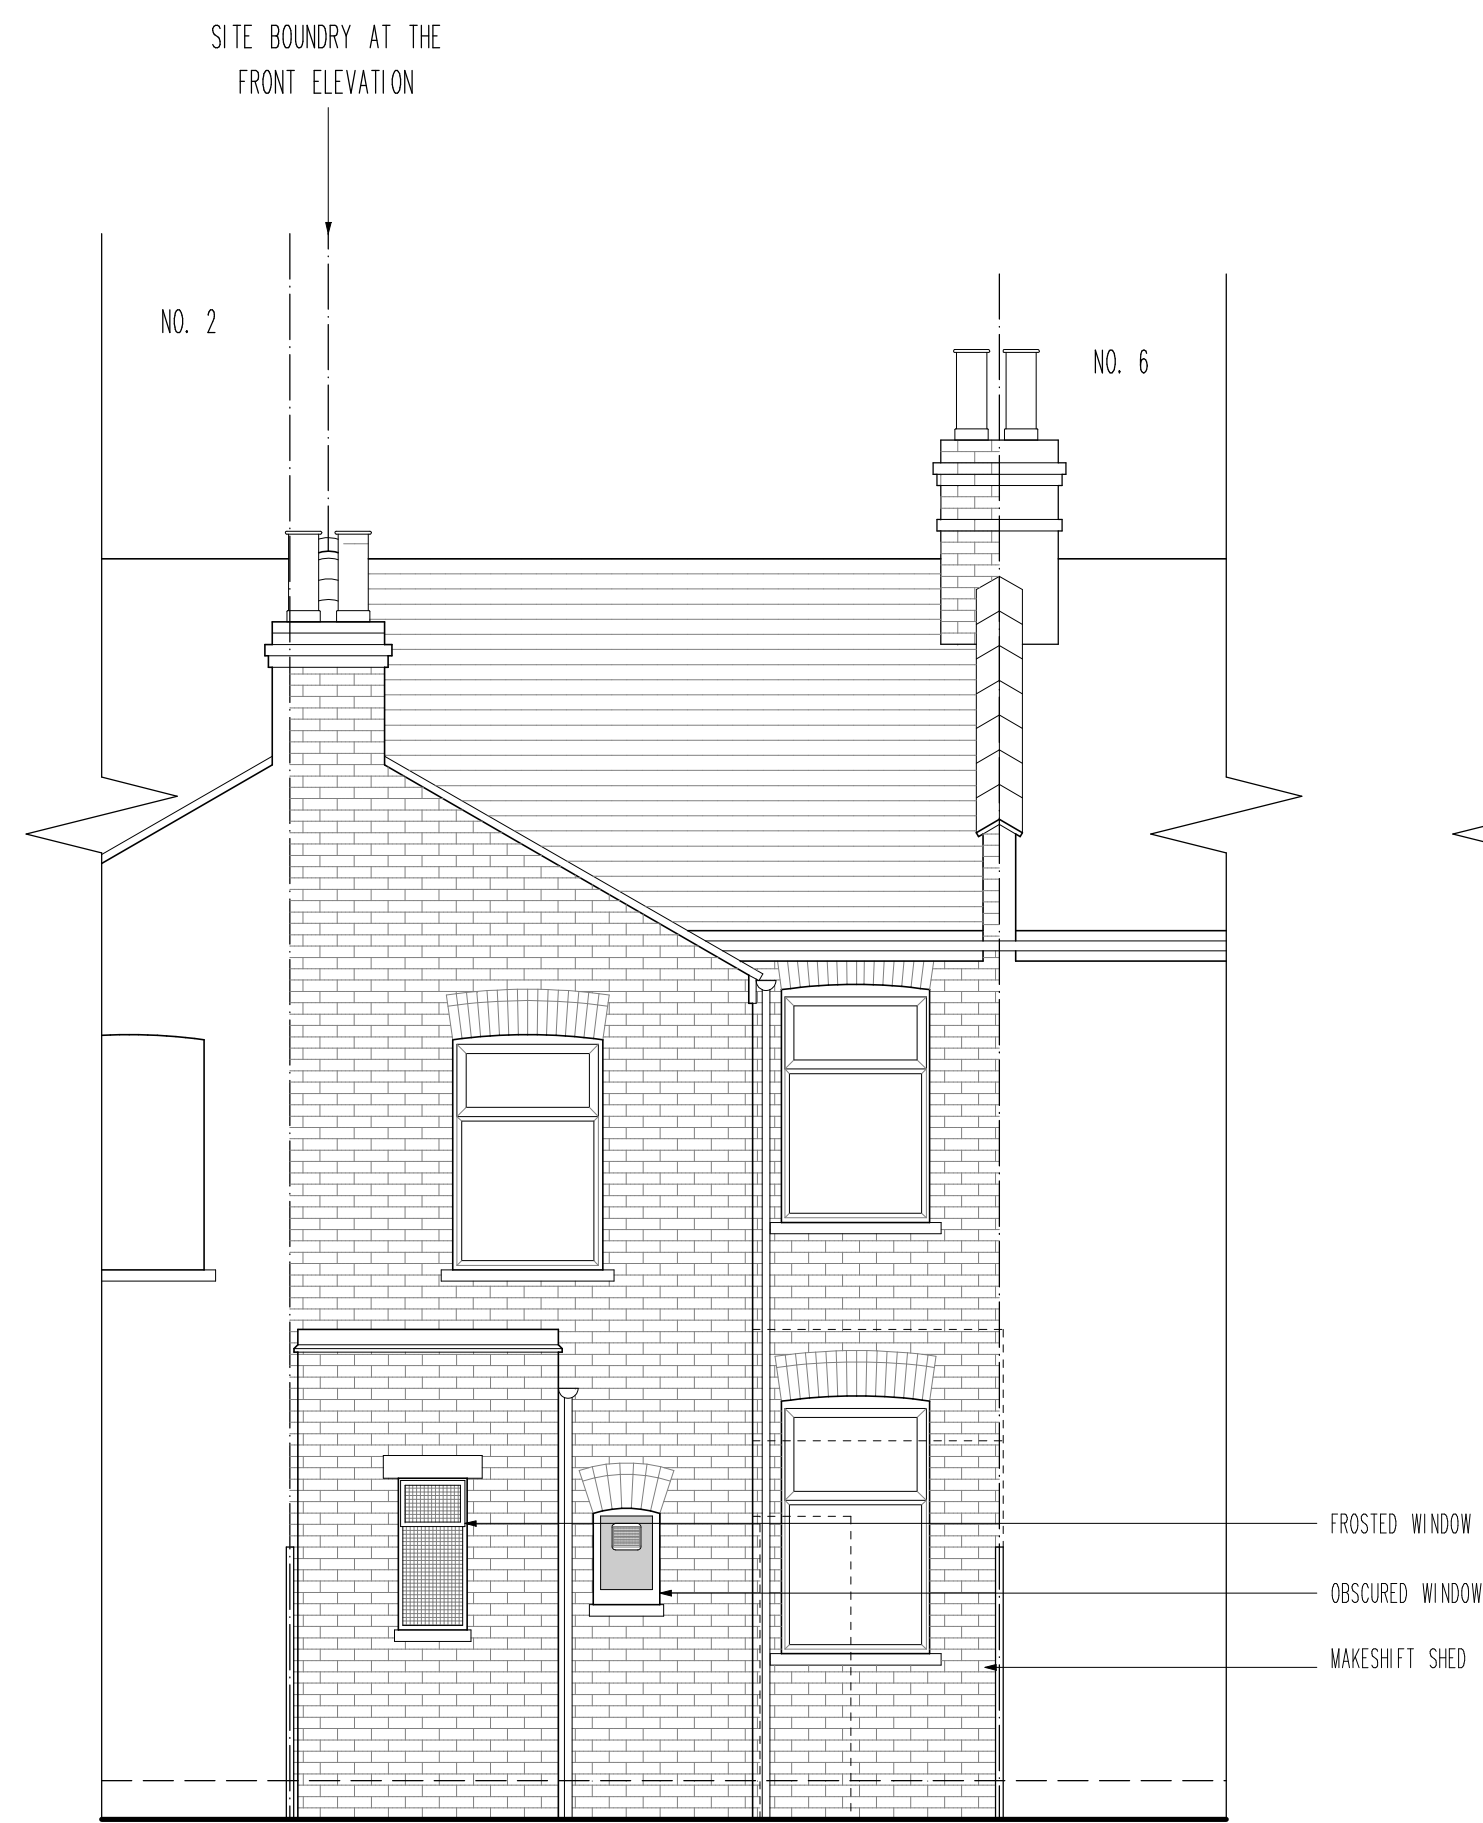


EXISTING
REAR ELEVATION



EXISTING
FRONT ELEVATION

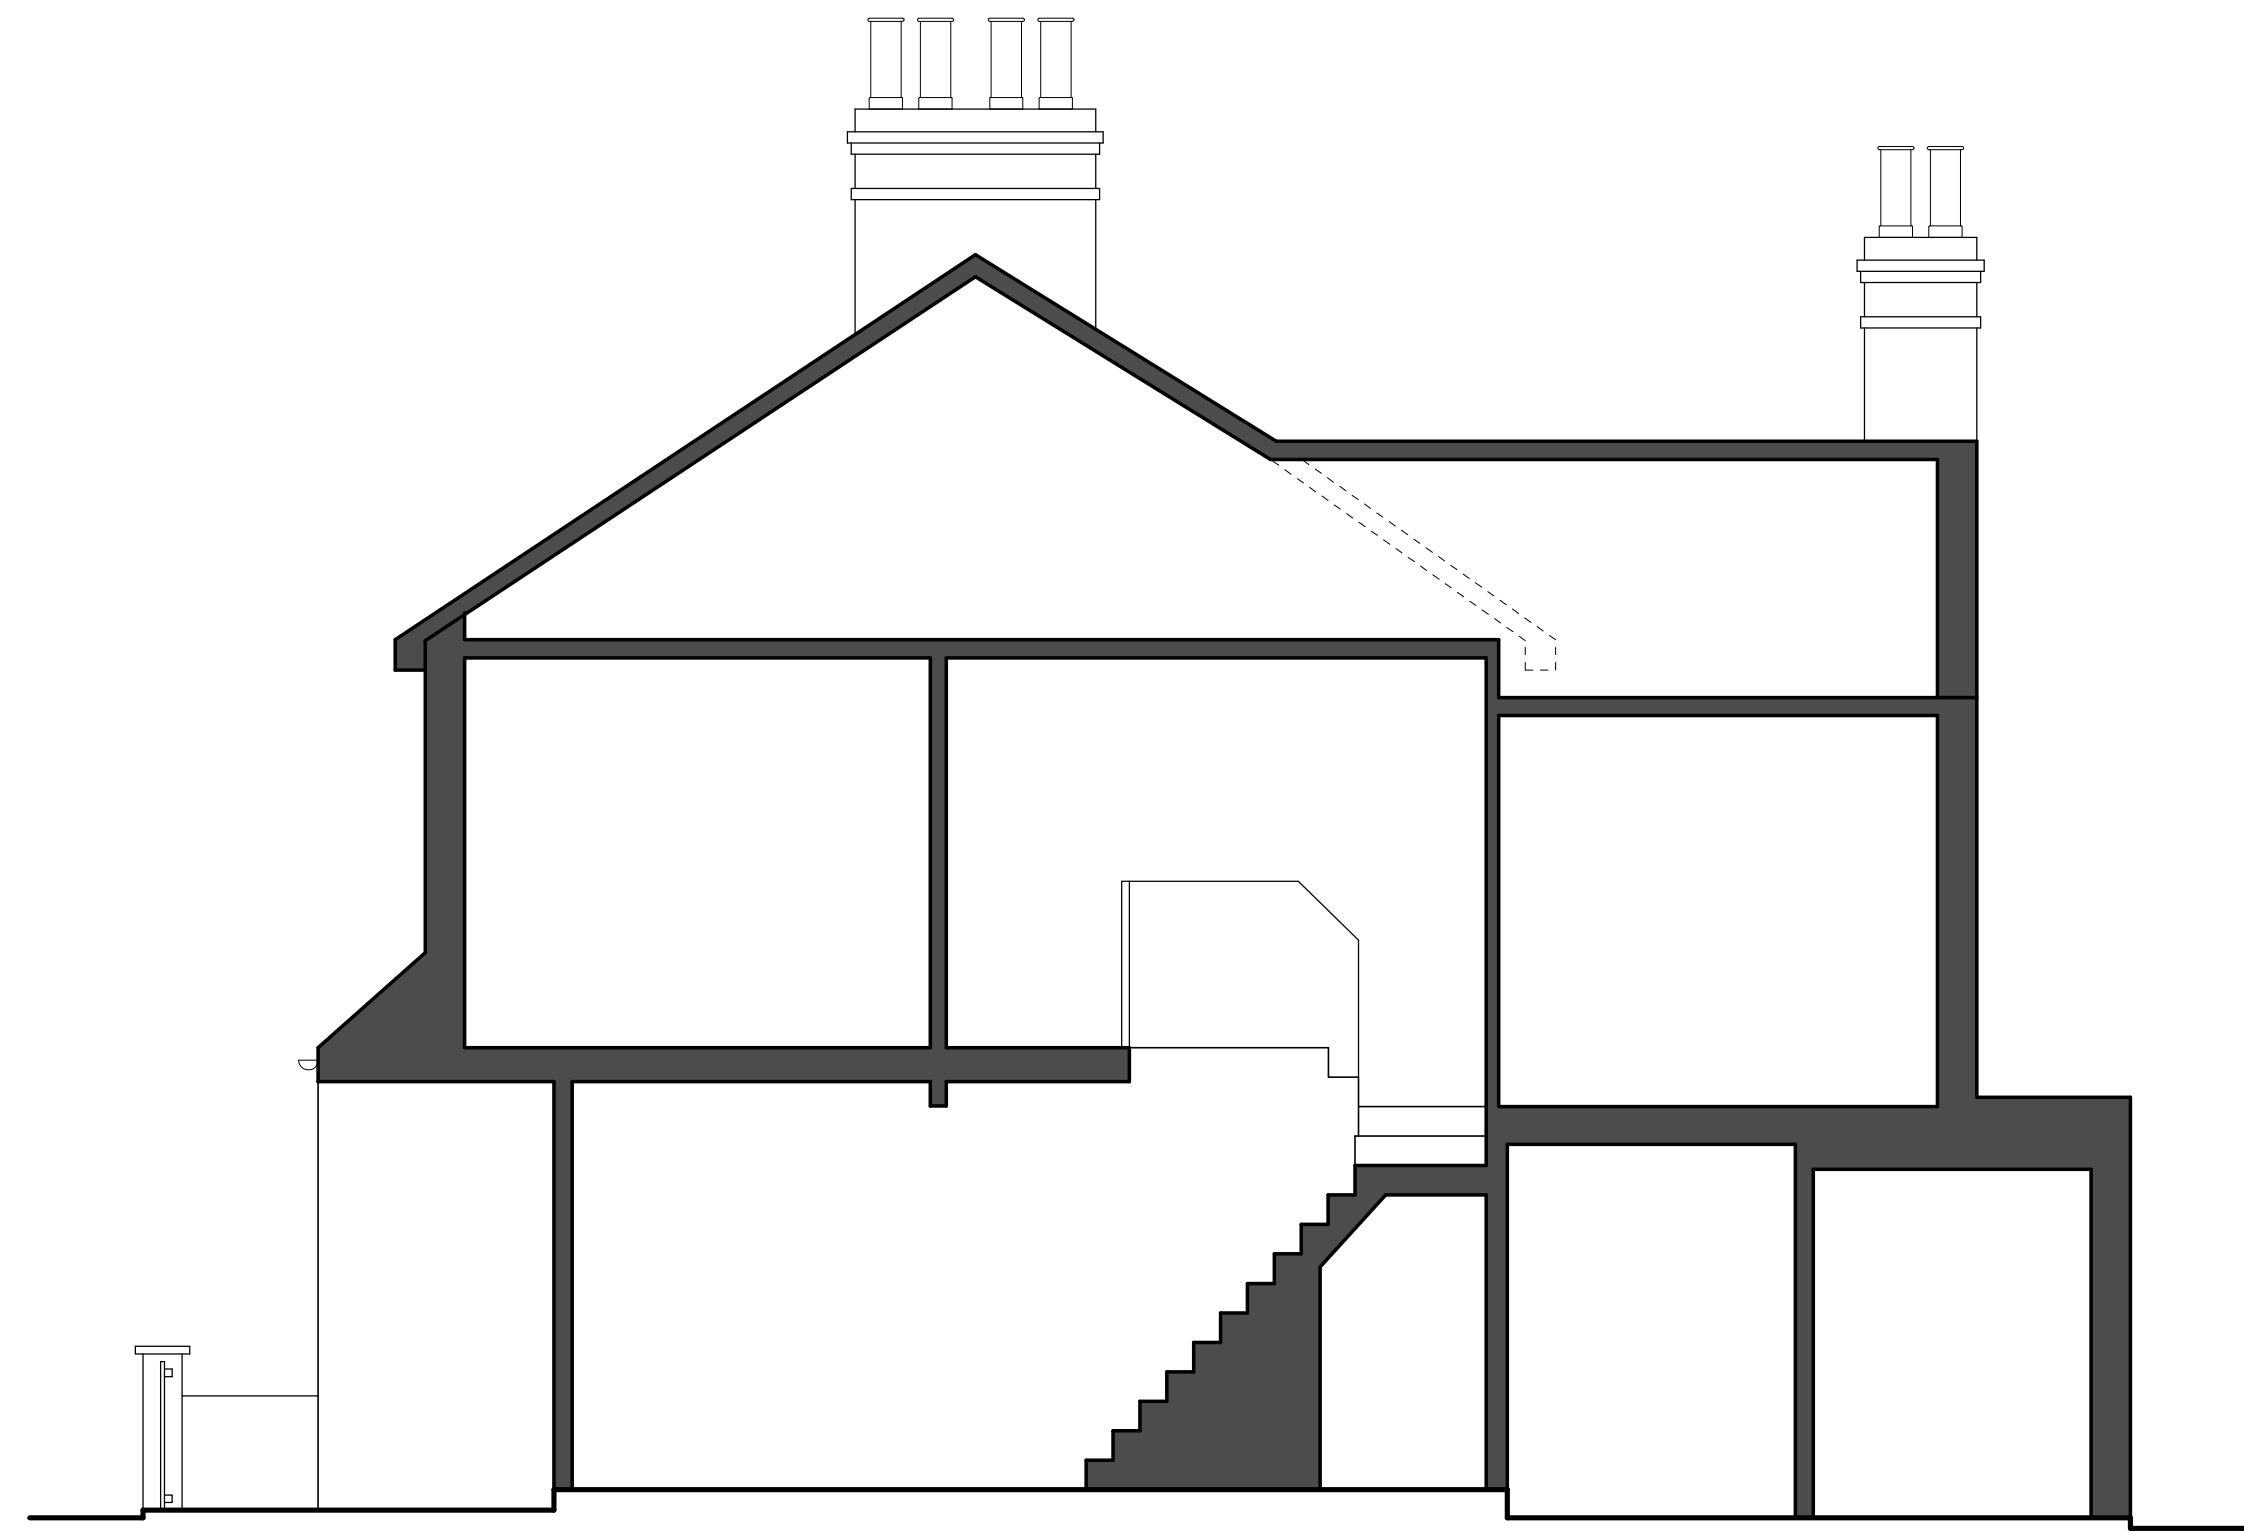


EXISTING
SECTION AA

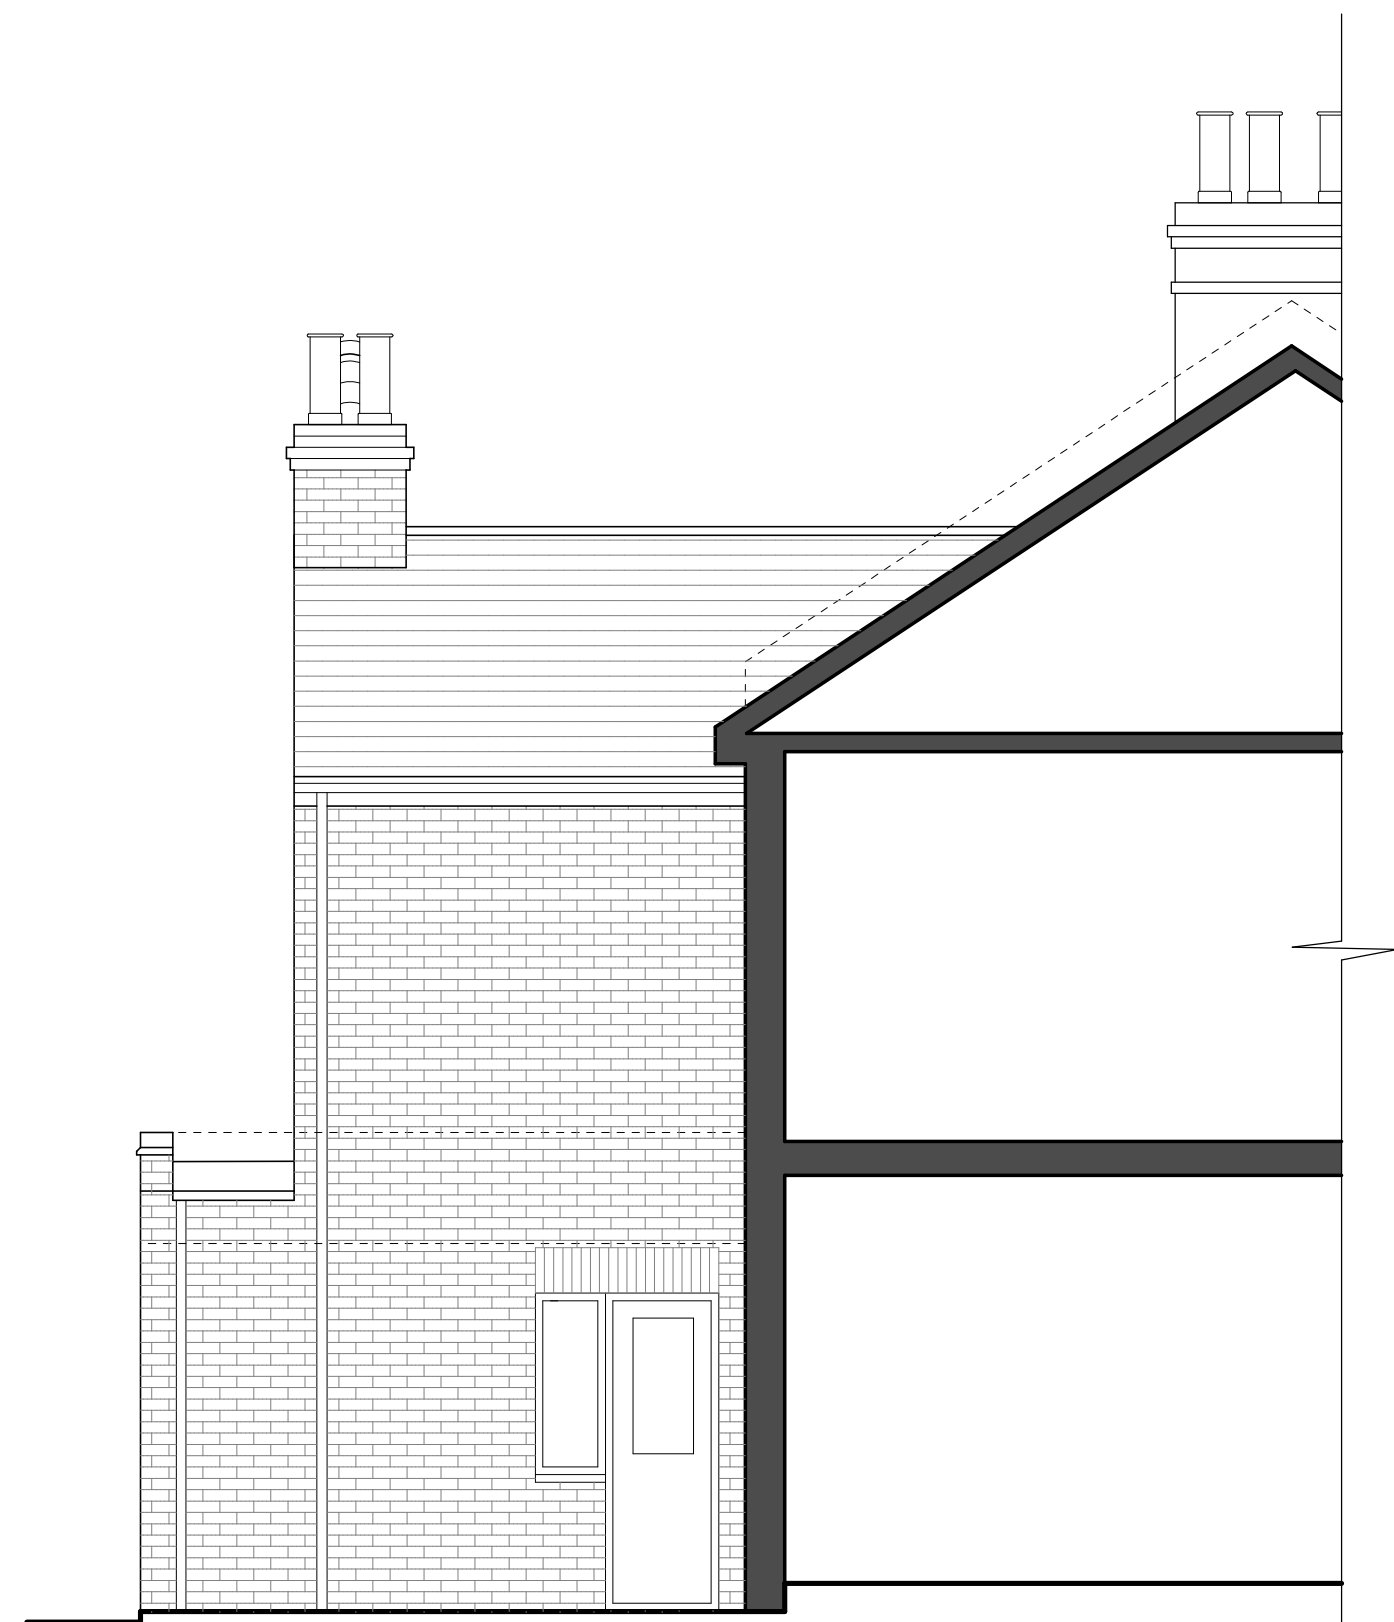

EXISTING
SIDE ELEVATION

PD

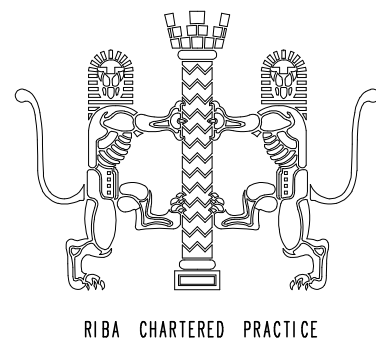

No.	Date	By	Comments
-----	------	----	----------

Revisions

Site Address	4 OULTON RD N15 5PY LONDON
--------------	----------------------------------

Job Title

GROUND FLOOR EXTENTION
AND INTERNAL ALTERATIONS

Drawing Title			
EXISTING ELEVATIONS AND SECTION			
Scale	Date	Drawn by	
1:50@A1	01/26	RCC	



Alan Cox

Architects

Architectural & Planning Consultants

TEL: 020 - 8440 - 7777

Web: coxassociates.co.uk

Dwg No.	574625-051	Rev.	-
---------	------------	------	---